LEGEND

- - - - - - - -	PROPERTY LINE
- - - - - - - -	ROOF EAVE (OVERHANG)
- - - - - - - -	AMENITY SPACE
- - - - - - - -	IMAGINARY PROPERTY LINE (FOR GLAZING CALCULATIONS) **0.6 m** OFFSET FROM MAIN DWELLING **1.25 m** OFFSET FROM PROPOSED GARAGE SUITE
.....	PARKING STALLS

SITE PLAN (R-CG)
SCALE = 1:50
AREA = 500.83 SQ.M.

GENERAL CALCULATIONS (PROPERTY)

TOTAL SITE AREA = 500.83 SQ.M.

EXISTING MAIN DWELLING BUILDING FOOTPRINT = 103.04 SQ.M.

EXISTING PARCEL COVERAGE = 20.57%

PROPOSED GARAGE SUITE BUILDING FOOTPRINT = 77.67 SQ.M.

ALLOWED PARCEL COVERAGE = 45 %

PROPOSED PARCEL COVERAGE = 36.08 %

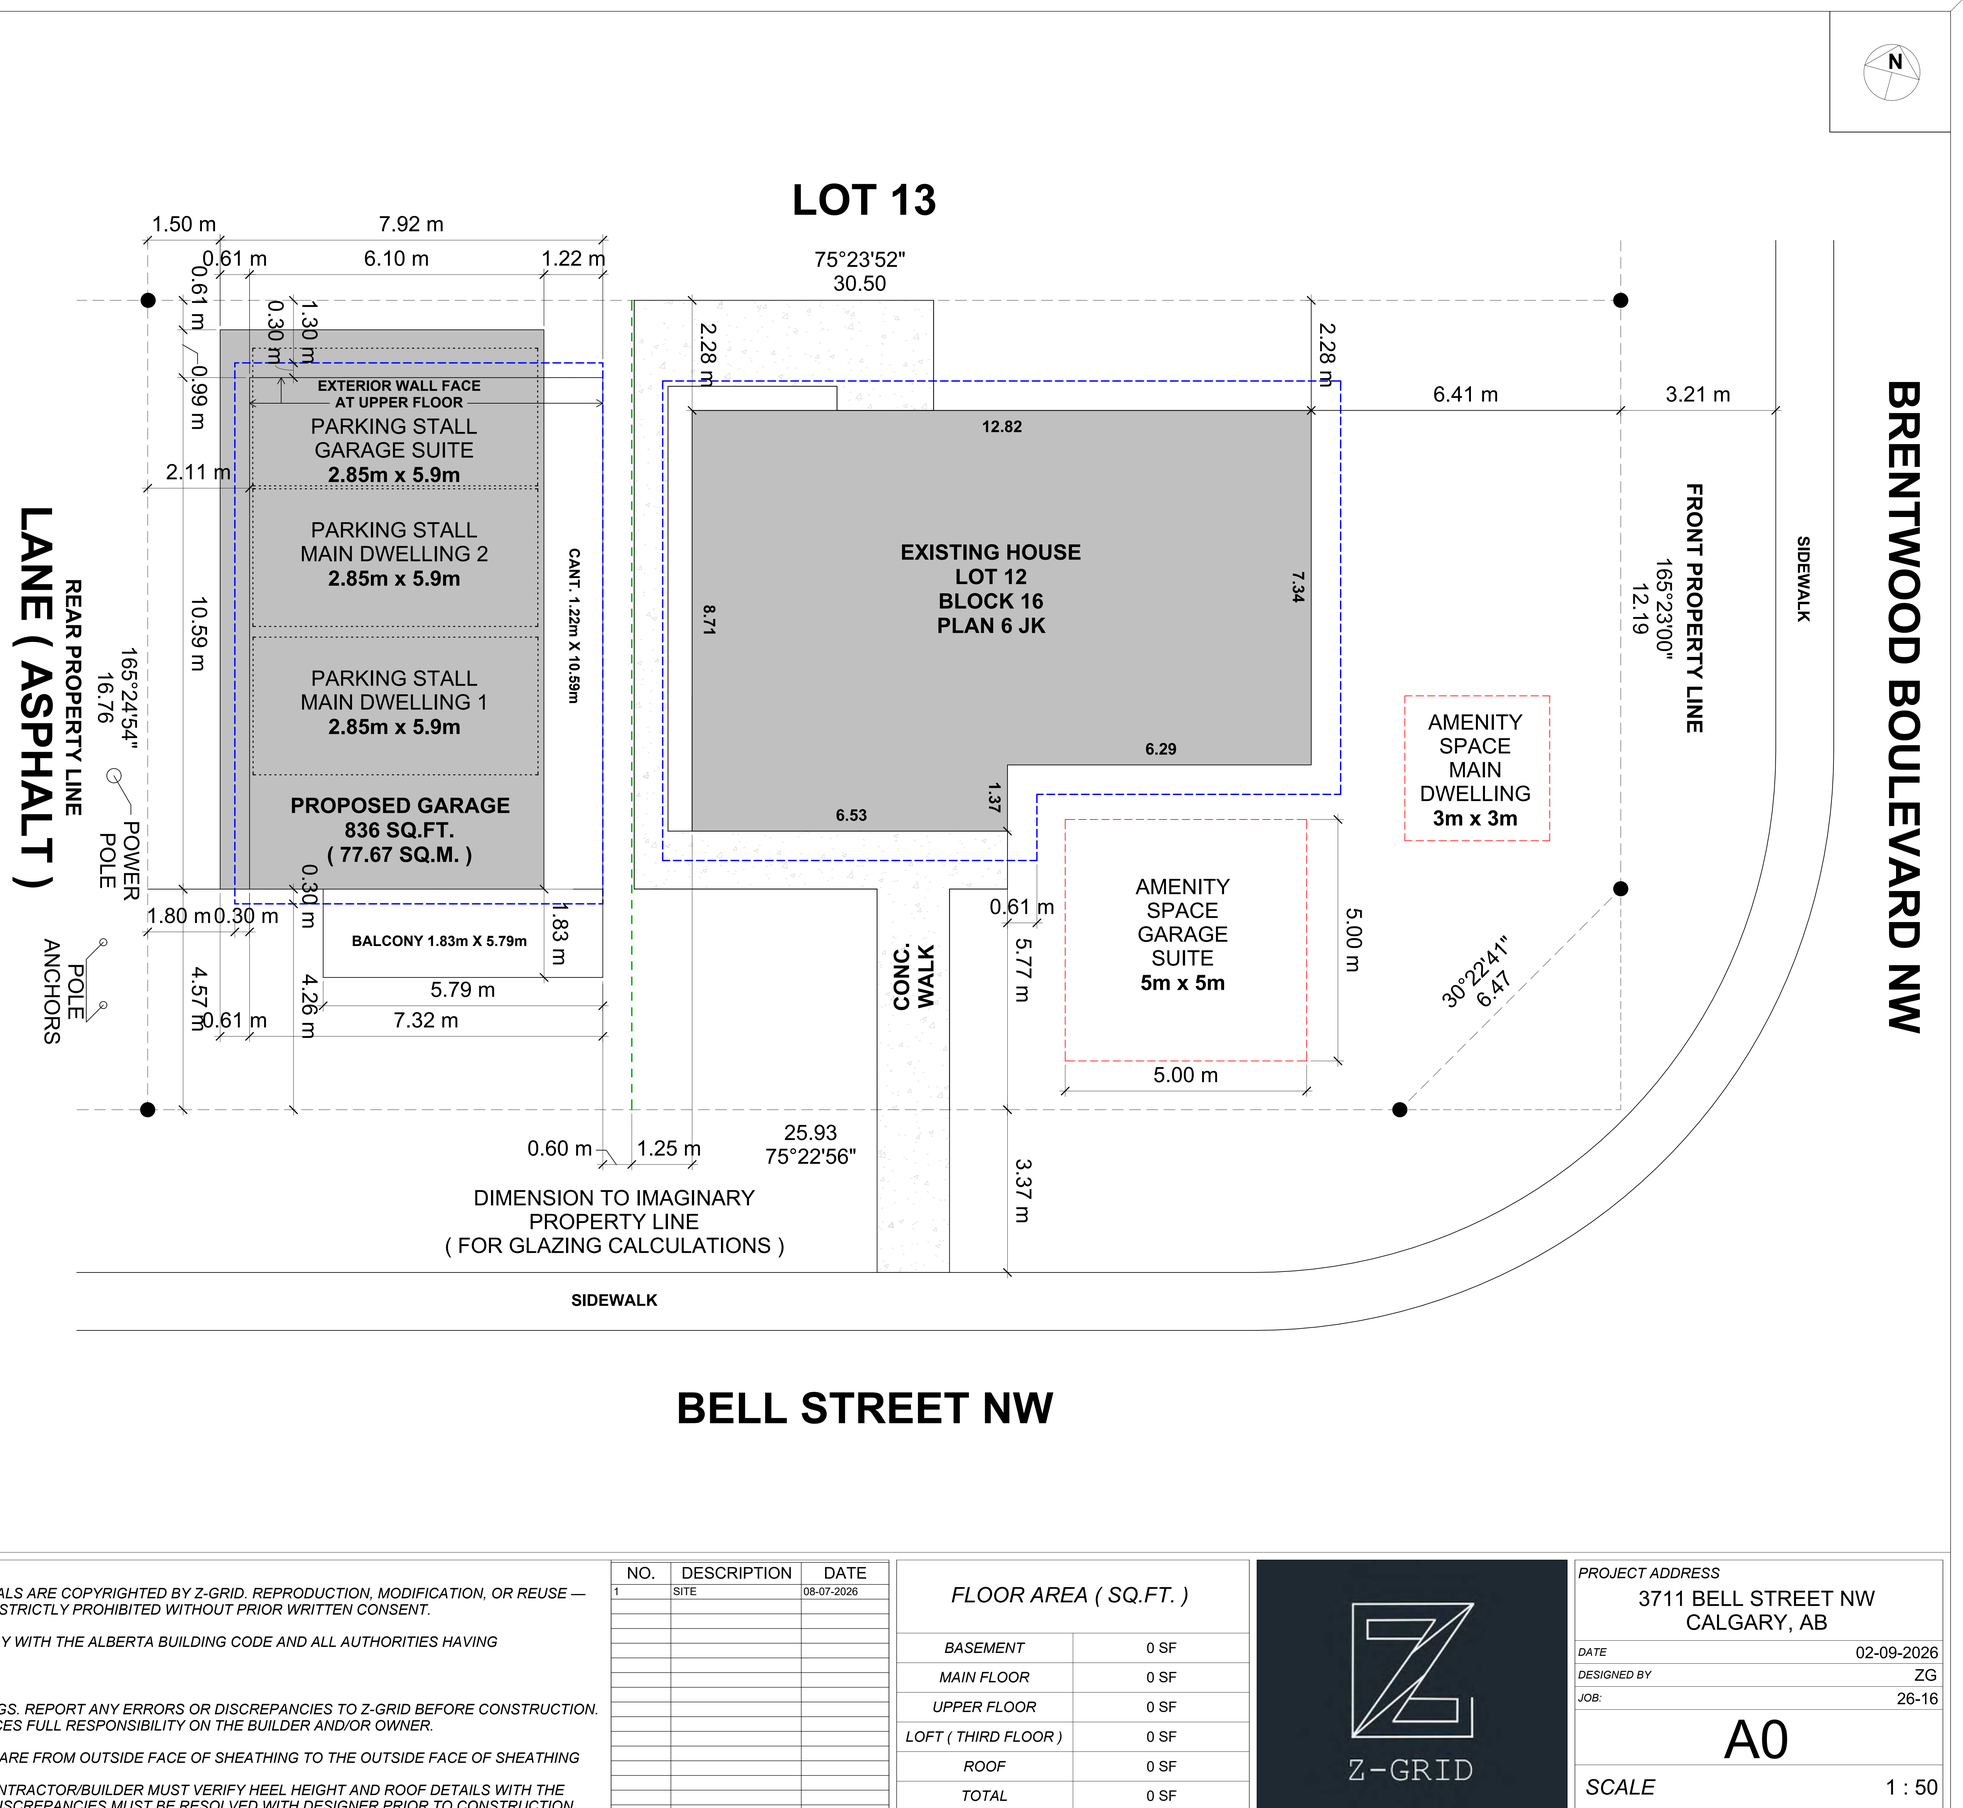

STAMP

DISCLAIMER:
ALL PLANS AND MATERIALS ARE COPYRIGHTED BY Z-GRID. REPRODUCTION, MODIFICATION, OR REUSE — WHOLE OR IN PART—IS STRICTLY PROHIBITED WITHOUT PRIOR WRITTEN CONSENT.

ALL WORK MUST COMPLY WITH THE ALBERTA BUILDING CODE AND ALL AUTHORITIES HAVING JURISDICTION.

NOTES:
DO NOT SCALE DRAWINGS. REPORT ANY ERRORS OR DISCREPANCIES TO Z-GRID BEFORE CONSTRUCTION. FAILURE TO DO SO PLACES FULL RESPONSIBILITY ON THE BUILDER AND/OR OWNER.

EXTERIOR DIMENSIONS ARE FROM OUTSIDE FACE OF SHEATHING TO THE OUTSIDE FACE OF SHEATHING

BEFORE ORDERING, CONTRACTOR/BUILDER MUST VERIFY HEEL HEIGHT AND ROOF DETAILS WITH THE MANUFACTURER. ANY DISCREPANCIES MUST BE RESOLVED WITH DESIGNER PRIOR TO CONSTRUCTION.

NO.	DESCRIPTION	DATE
1	SITE	08-07-2026

FLOOR AREA (SQ.FT.)

BASEMENT	0 SF
MAIN FLOOR	0 SF
UPPER FLOOR	0 SF
LOFT (THIRD FLOOR)	0 SF
ROOF	0 SF
TOTAL	0 SF

Z-GRID

PROJECT ADDRESS
3711 BELL STREET NW
CALGARY, AB

DATE	02-09-2026
DESIGNED BY	ZG
JOB:	26-16

A0

SCALE 1 : 50

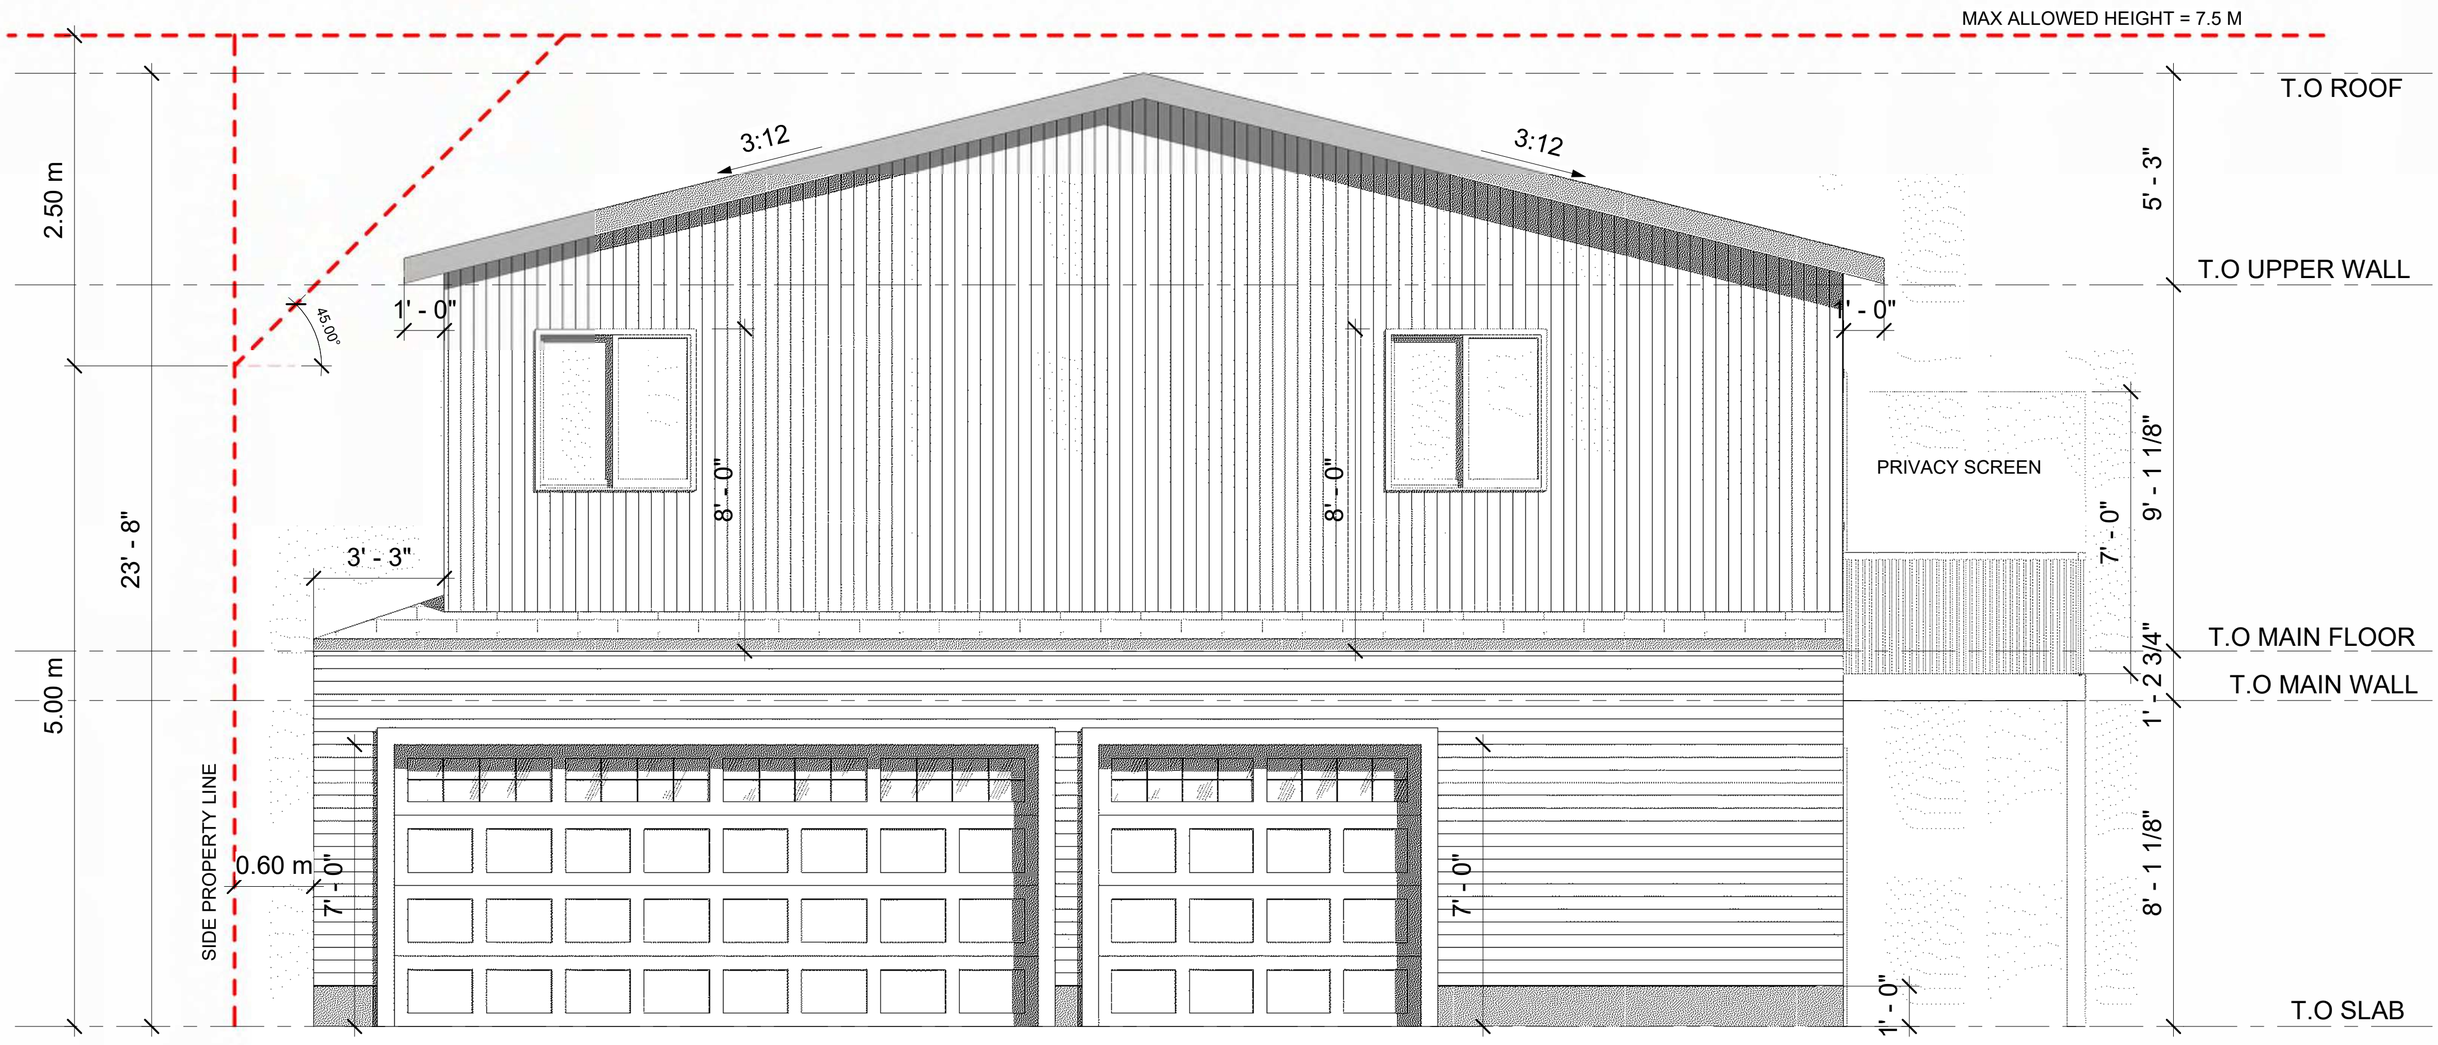

FRONT ELEVATION

SCALE- 3/8"= 1'

VERTICAL BATTEN SIDING

TYP CONC WALL

HORIZONTAL VINYL SIDING

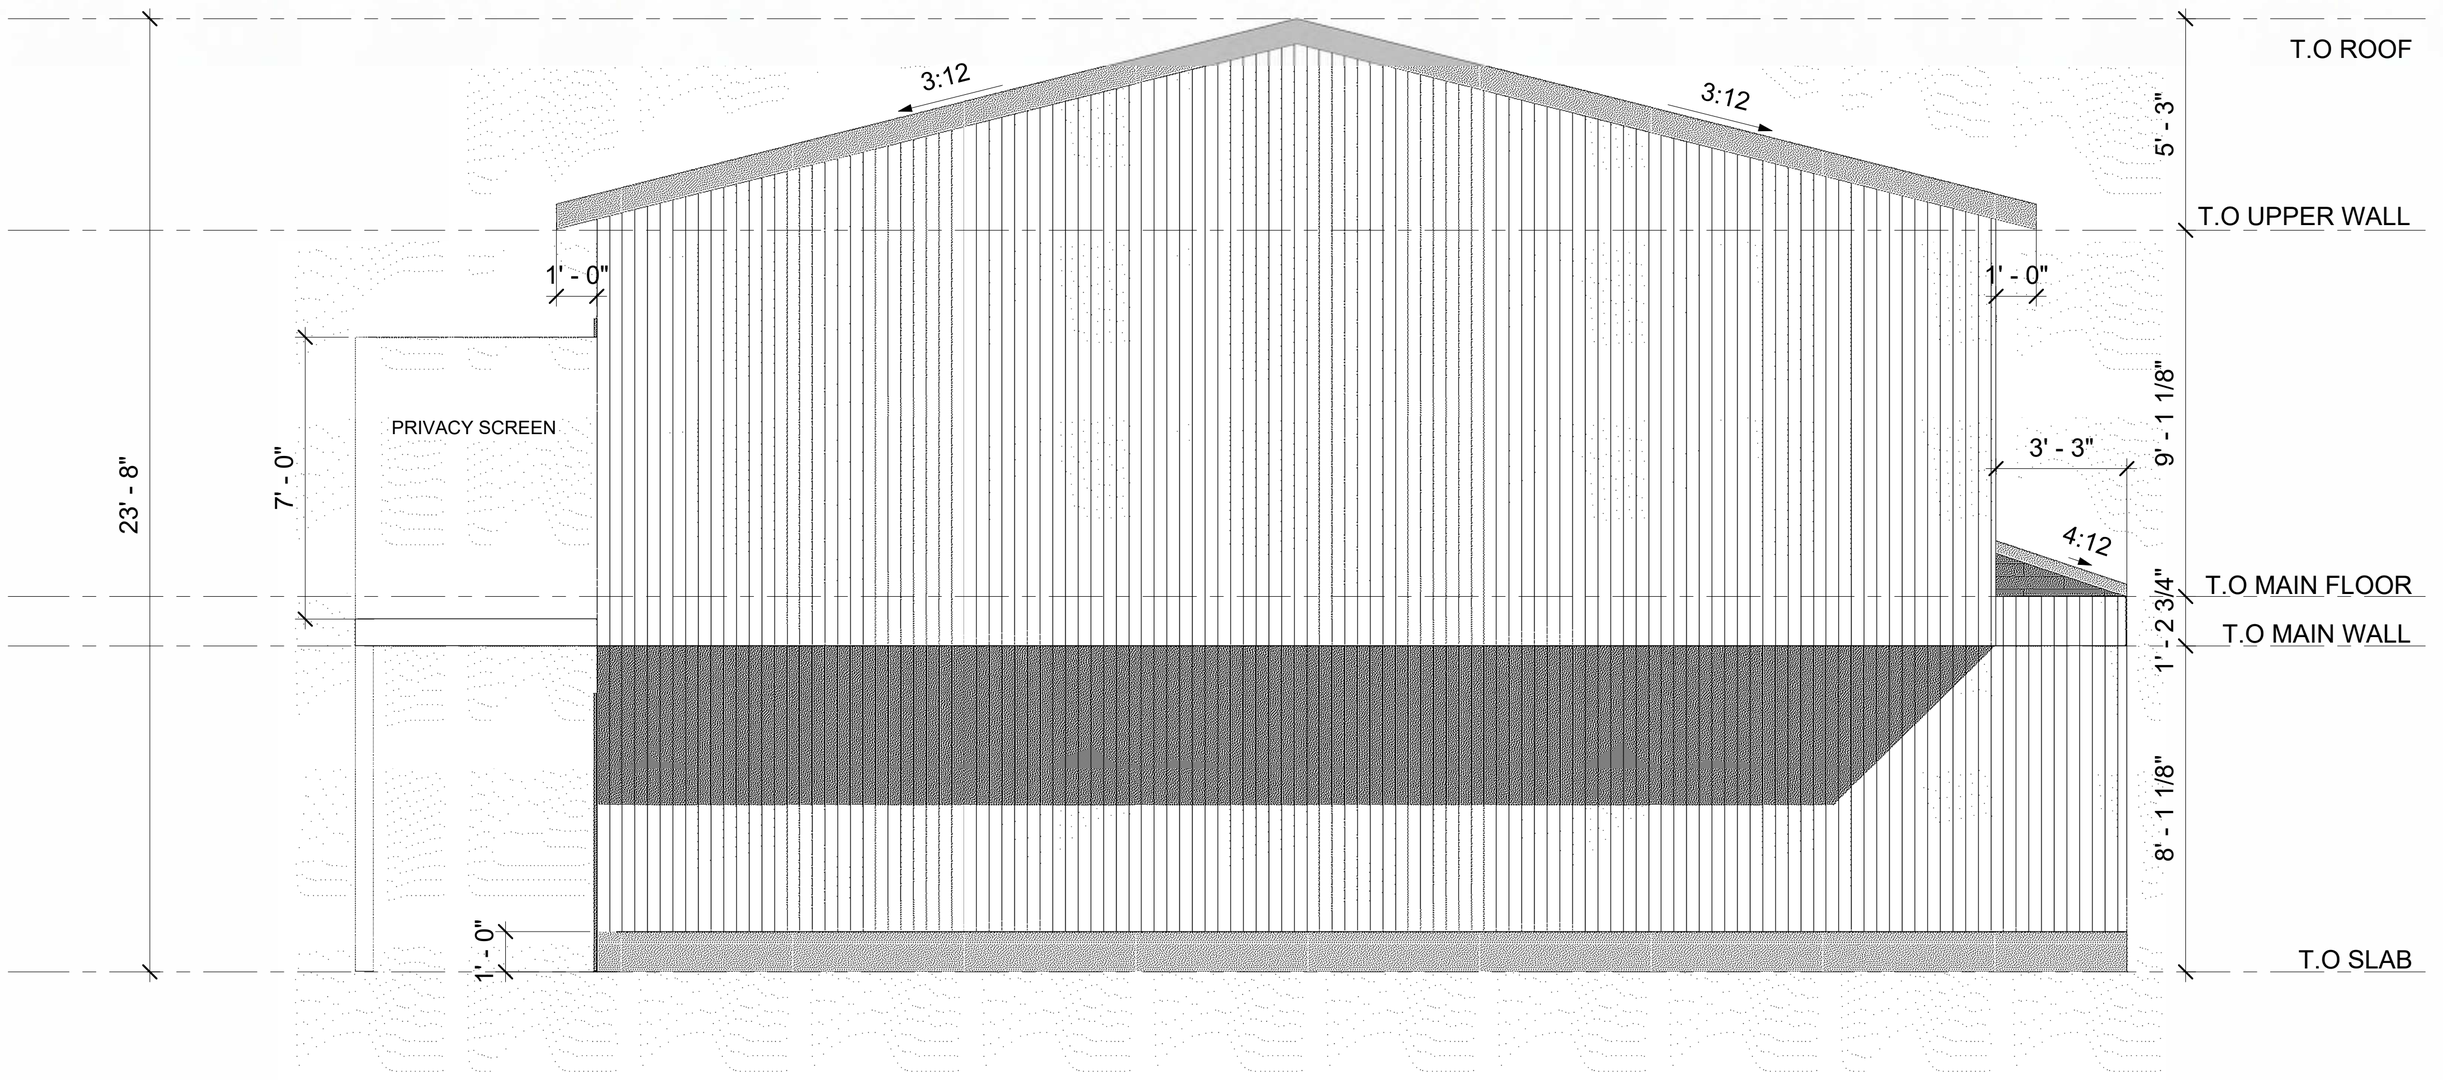

REAR ELEVATION

SCALE- 3/8"= 1'

TYP CONC WALL

HORIZONATAL VINYL SIDING

PROJECT ADDRESS

3711 BELL STREET NW
CALGARY, AB

DATE	2026-09-02
DESIGNED BY	ZG
JOB:	26-16

FLOOR AREA (SQ.FT.)

BASEMENT	0 SF
MAIN FLOOR	836 SF
UPPER FLOOR	834 SF
LOFT (THIRD FLOOR)	0 SF
ROOF	0 SF
TOTAL	0 SF

NO.	DESCRIPTION	DATE
1	DP	2026-05-21

DISCLAIMER:
ALL PLANS AND MATERIALS ARE COPYRIGHTED BY Z-GRID. REPRODUCTION, MODIFICATION, OR REUSE WHOLE OR IN PART IS STRICTLY PROHIBITED WITHOUT PRIOR WRITTEN CONSENT.

ALL WORK MUST COMPLY WITH THE ALBERTA BUILDING CODE AND ALL AUTHORITIES HAVING JURISDICTION.

NOTES:
DO NOT SCALE DRAWINGS. REPORT ANY ERRORS OR DISCREPANCIES TO Z-GRID BEFORE CONSTRUCTION. FAILURE TO DO SO PLACES FULL RESPONSIBILITY ON THE BUILDER AND/OR OWNER.

EXTERIOR DIMENSIONS ARE FROM OUTSIDE FACE OF SHEATHING TO THE OUTSIDE FACE OF SHEATHING

BEFORE ORDERING, CONTRACTOR/BUILDER MUST VERIFY HEEL HEIGHT AND ROOF DETAILS WITH THE MANUFACTURER. ANY DISCREPANCIES MUST BE RESOLVED WITH DESIGNER PRIOR TO CONSTRUCTION.

Z-GRID

A5

STAMP

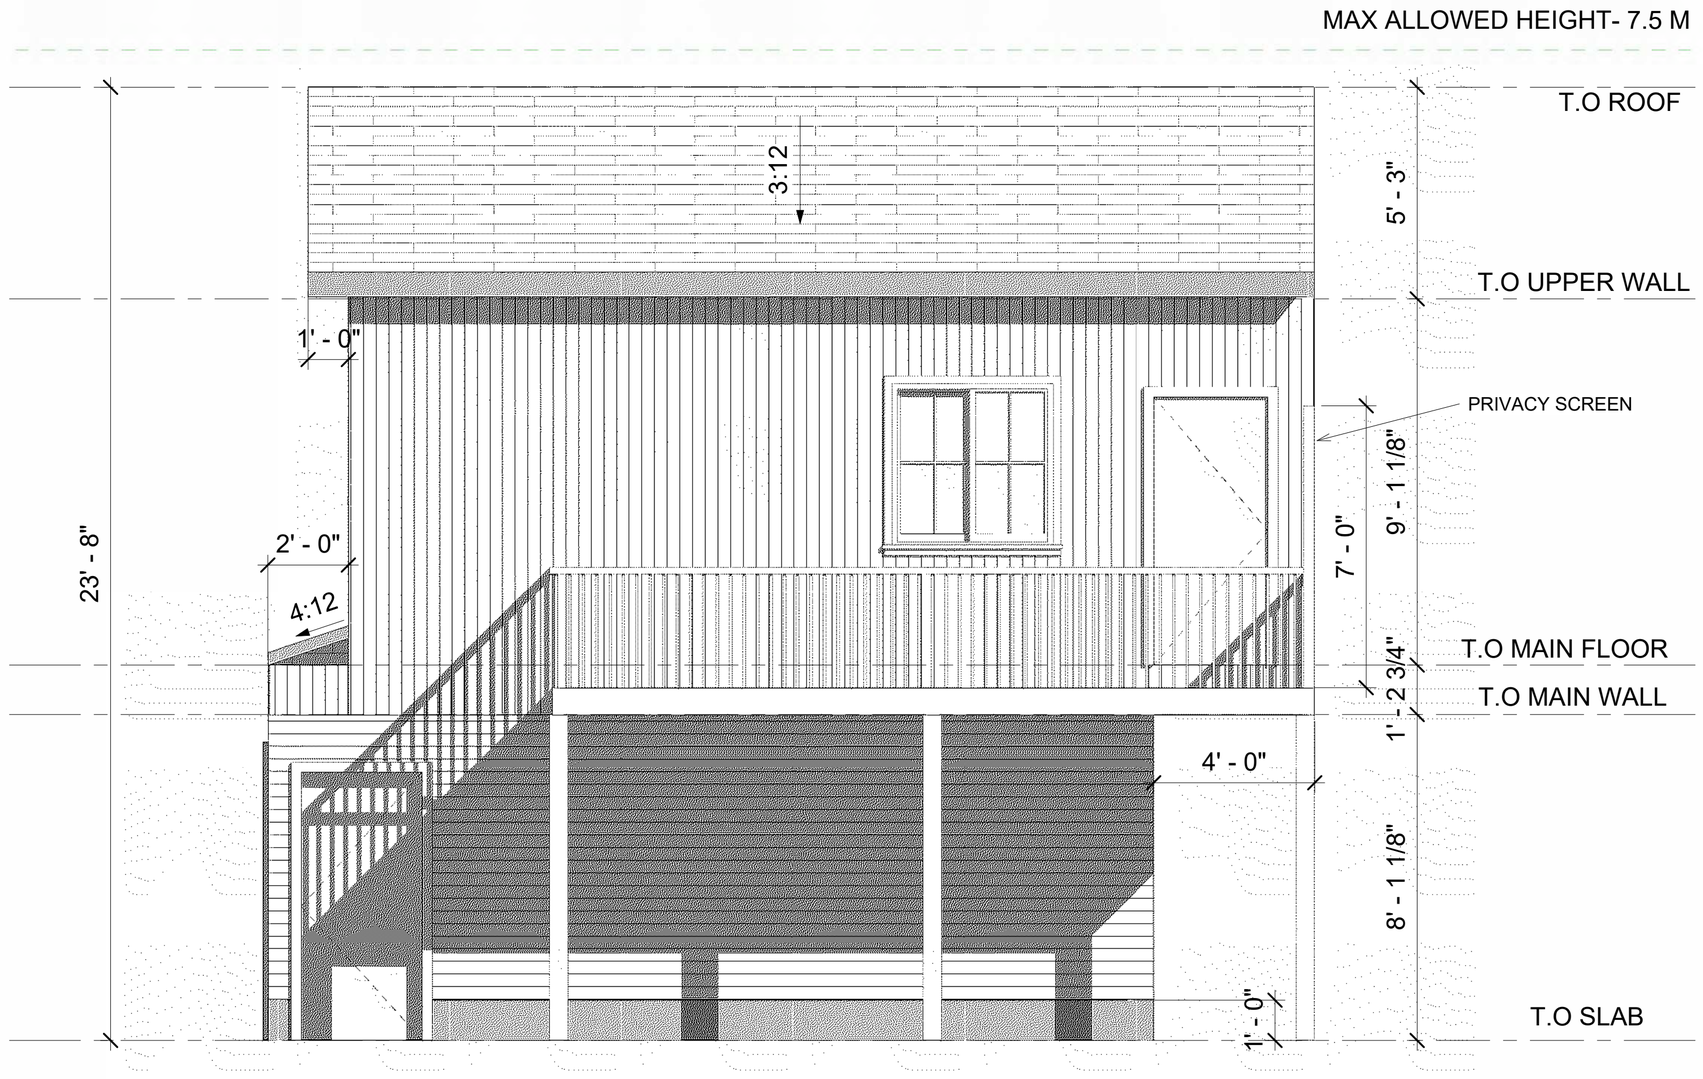

RIGHT ELEVATION

SCALE- 3/8"= 1'

TYP CONC WALL

HORIZONATAL VINYL SIDING

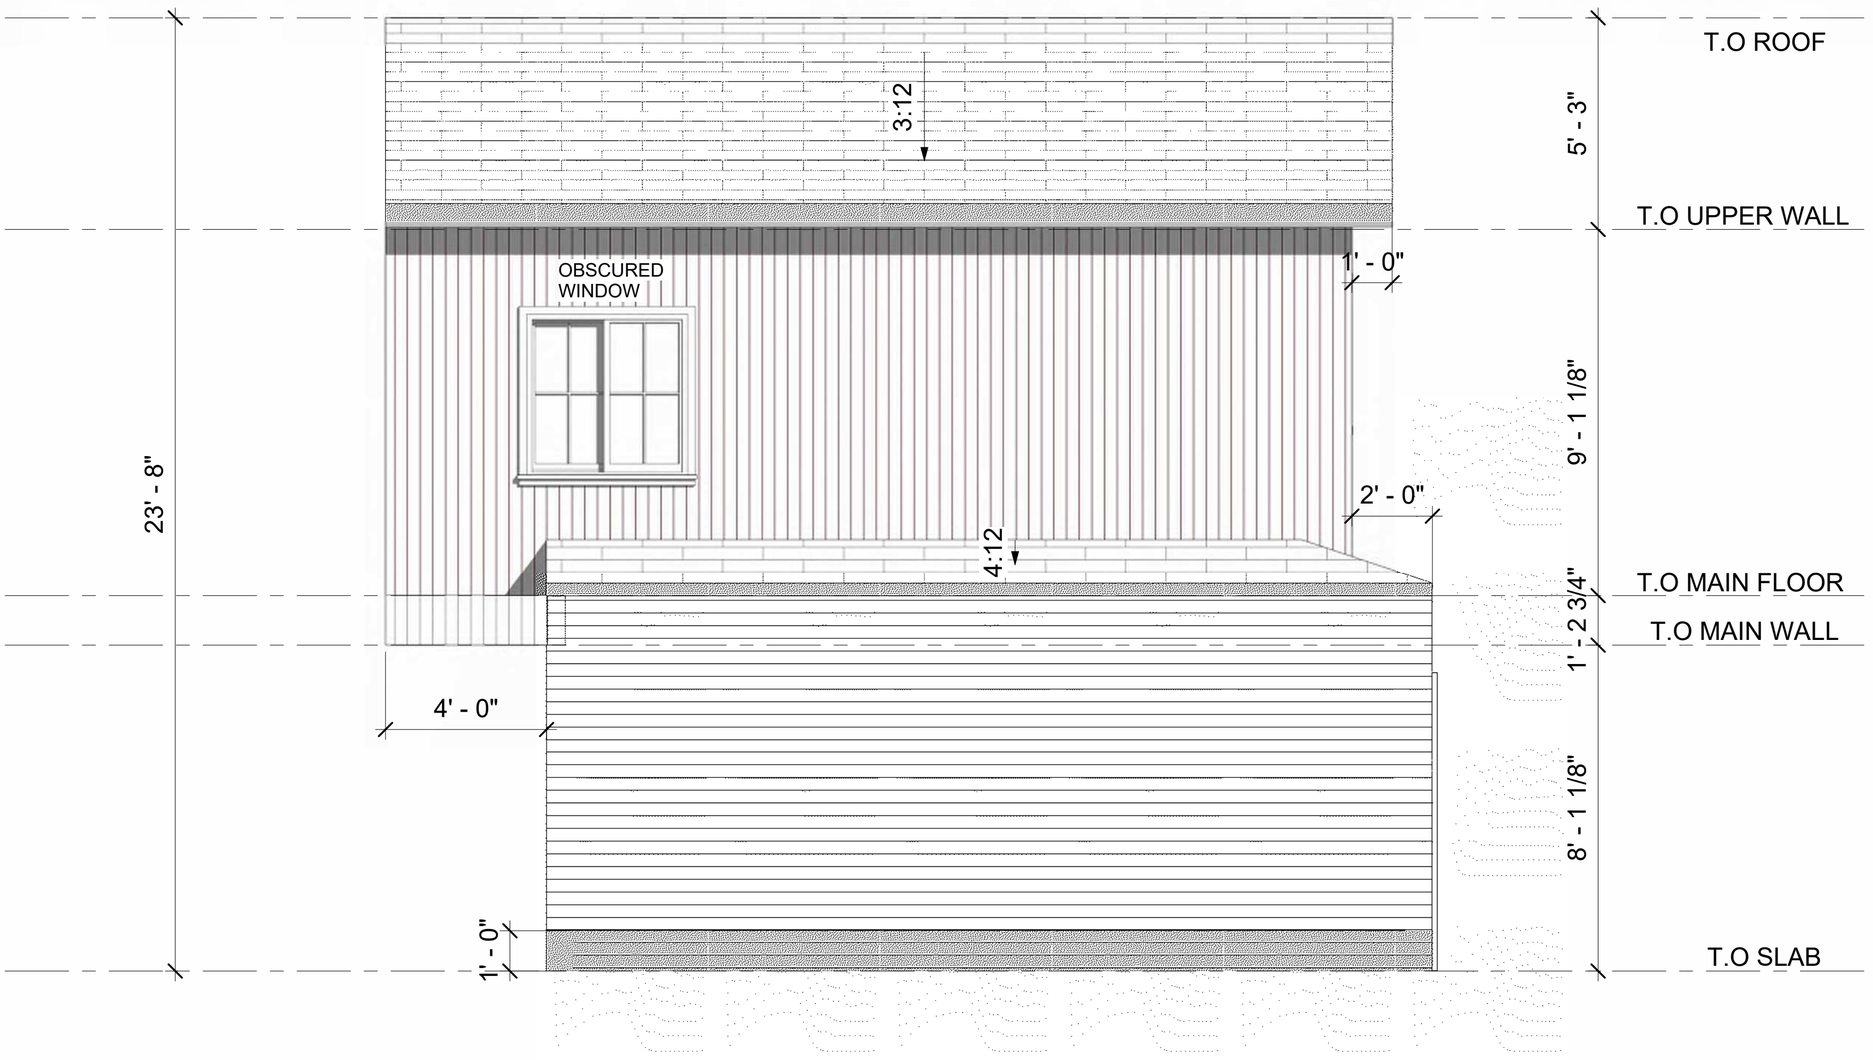

LEFT ELEVATION

SCALE- 3/8"= 1'

TYP CONC WALL

HORIZONATAL VINYL SIDING

PROJECT ADDRESS

3711 BELL STREET NW
CALGARY, AB

DATE	2026-09-02
DESIGNED BY	ZG
JOB:	26-16

FLOOR AREA (SQ.FT.)

BASEMENT	0 SF
MAIN FLOOR	836 SF
UPPER FLOOR	834 SF
LOFT (THIRD FLOOR)	0 SF
ROOF	0 SF
TOTAL	0 SF

NO.	DESCRIPTION	DATE
1	DP	2026-05-21

DISCLAIMER:
ALL PLANS AND MATERIALS ARE COPYRIGHTED BY Z-GRID. REPRODUCTION, MODIFICATION, OR REUSE WHOLE OR IN PART IS STRICTLY PROHIBITED WITHOUT PRIOR WRITTEN CONSENT.

ALL WORK MUST COMPLY WITH THE ALBERTA BUILDING CODE AND ALL AUTHORITIES HAVING JURISDICTION.

NOTES:
DO NOT SCALE DRAWINGS. REPORT ANY ERRORS OR DISCREPANCIES TO Z-GRID BEFORE CONSTRUCTION. FAILURE TO DO SO PLACES FULL RESPONSIBILITY ON THE BUILDER AND/OR OWNER.

EXTERIOR DIMENSIONS ARE FROM OUTSIDE FACE OF SHEATHING TO THE OUTSIDE FACE OF SHEATHING

BEFORE ORDERING, CONTRACTOR/BUILDER MUST VERIFY HEEL HEIGHT AND ROOF DETAILS WITH THE MANUFACTURER. ANY DISCREPANCIES MUST BE RESOLVED WITH DESIGNER PRIOR TO CONSTRUCTION.

Z-GRID

A6

STAMP