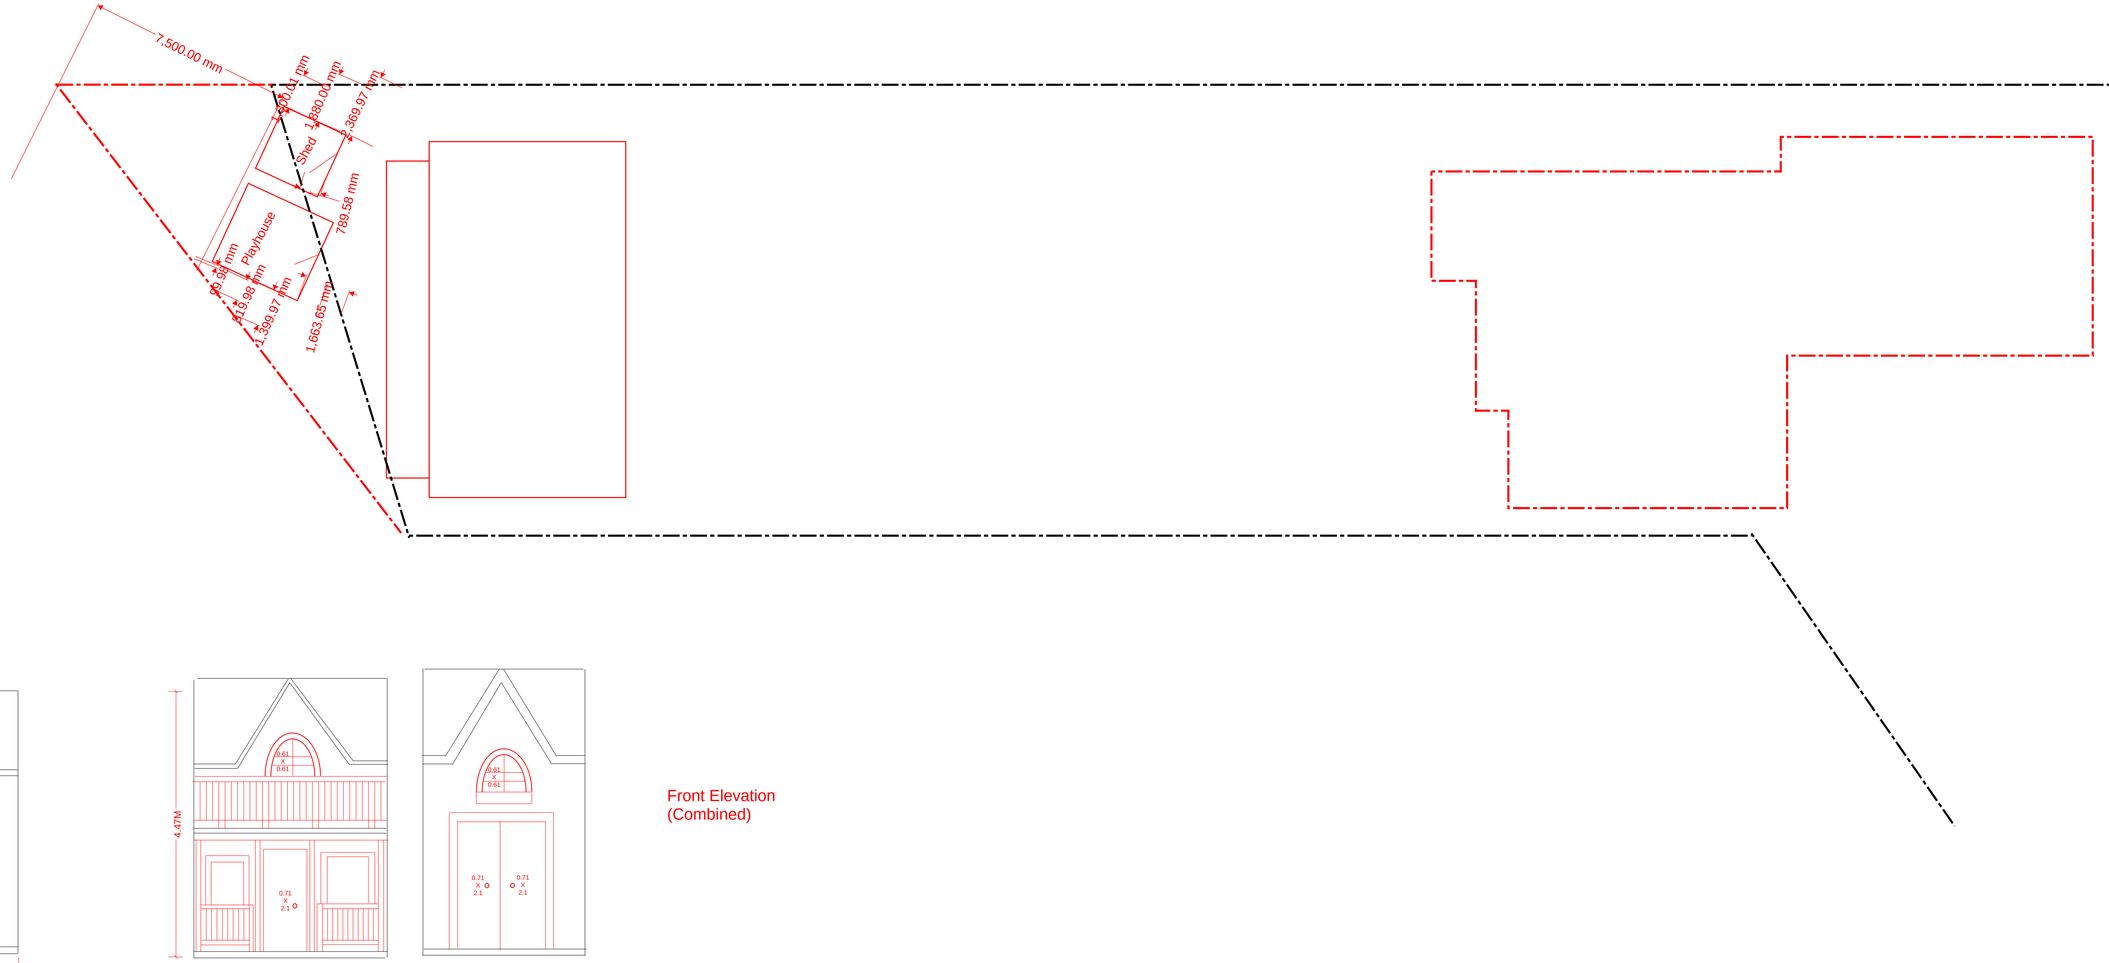

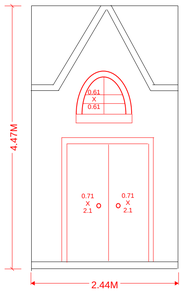

Front Elevation
(Combined)

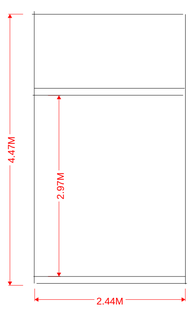

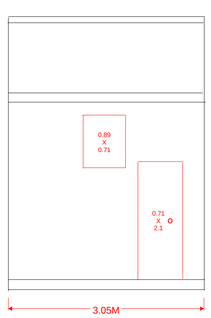
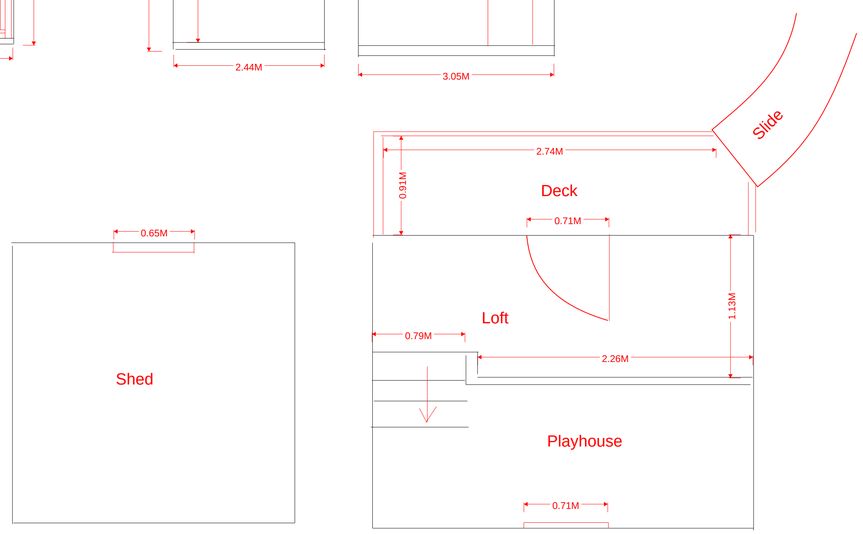
Rear Elevation
(Combined)