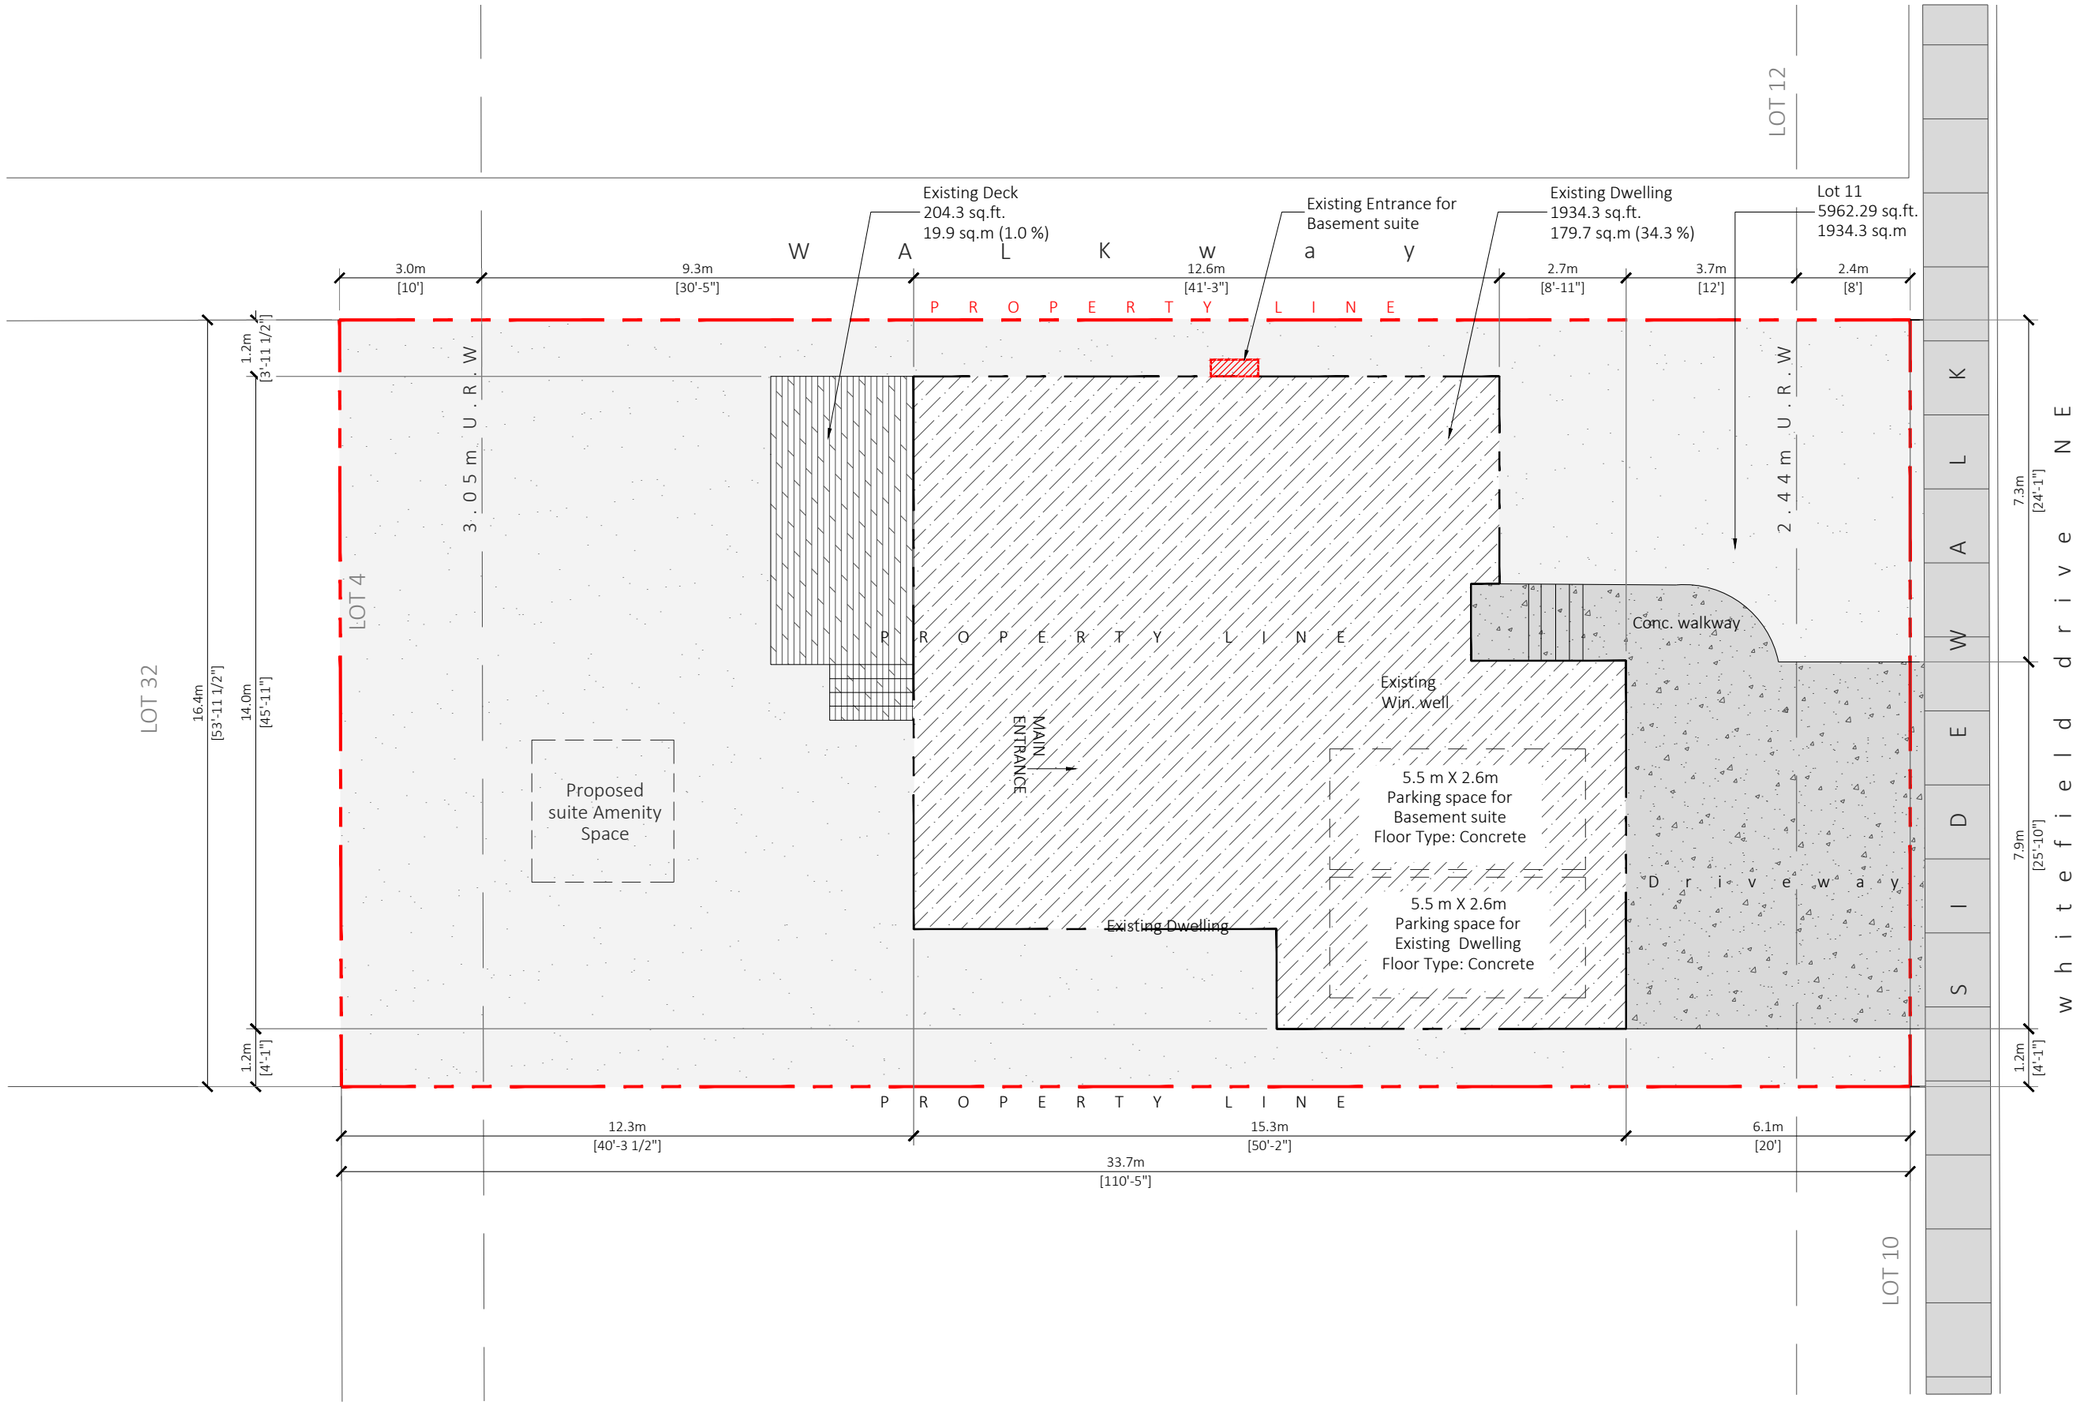


HAUS OF SANDHU
DESIGN STUDIO
office@hausofsandhu.ca
Ph 236-632-2055

NORTH

PROJECT INFO:
276 Whitefield Dr
NE Calgary

PROJECT NO:
26-133

SCALE:
3/32"=1'-0"

DATE:
16-Jun-26

ISSUED FOR:
Building permit

DRAWING TITLE:
Siteplan

A-1.0