239 29 AVE NE

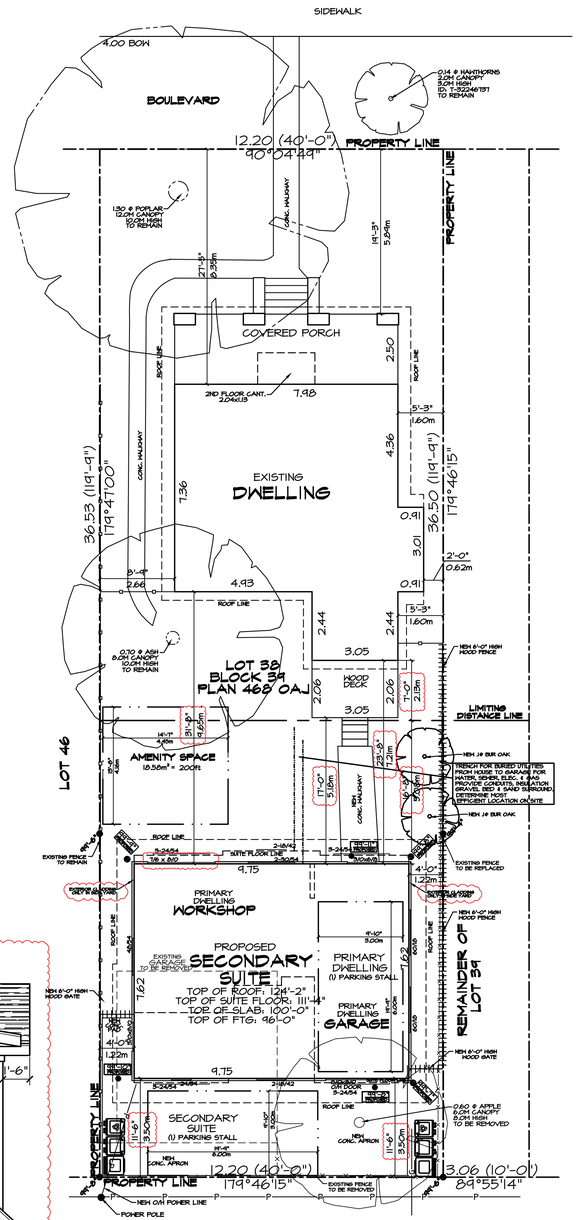

MUNICIPAL ADDRESS

239 29TH AVE NE

ZONING

R-CG

LEGAL

LOT 38
BLOCK 39
PLAN 468 OAJ
CITY OF CALGARY

LOT AREA

445.00m² = 4895 ft²

AREA CALCULATIONS

EXISTING

HOUSE COVERAGE	= 68.38m²	= 736ft²
PORCH AREA (COVERED)	= 19.70m²	= 212ft²

PROPOSED

SUITE COVERAGE	= 74.32m²	= 800ft²
TOTAL RESIDENCE	= 162.39m²	= 1748 ft²

TOTAL LOT COVERAGE

162.39m² = 1748 ft² = 35.6%

TOTAL LANDSCAPING

292.36m² = 3147 ft² = 64.4%

LEGEND

FENCES ARE SHOWN THUS — NEW 6'-0" HIGH WOOD FENCE; EXISTING FENCE TO REMAIN; EXISTING FENCE TO BE REMOVED

SUBJECT PROPERTY LINE IS SHOWN THUS

UTILITY RIGHTS OF WAY ARE SHOWN THUS

OVERHEAD POWER LINES SHOWN THUS — P — P —

GAS LINE SHOWN THUS — G — G — G —

BUILDING FOUNDATION SHOWN THUS

EAVE FASCIA ARE SHOWN THUS

POWER POLES SHOWN THUS

SPOT ELEVATIONS ARE SHOWN THUS — 54'-0" EXISTING GRADE TO REMAIN; 54'-0" NEW GRADE; 54'-0" PROPOSED NEW DECK/PATIO GRADE

LOCALIZED GEODETICS

CONIFEROUS TREE SHOWN THUS:

DECIDUOUS TREE SHOWN THUS:

EXTERIOR FINISH:

MATCH HOUSE

ROOFING	LIGHT GREY
ALUM. FASCIA	DARK GREY
ALUM. SOFFIT	DARK GREY
SIDING	LIGHT GREY
SHAKES	NATURAL
TRIM	LIGHT GREY
WINDOW TRIM	WHITE
WINDOW FRAMES	BLACK
MAN DOORS	BLACK
RAINWARE	LIGHT GREY
BRICK	NATURAL RED
GARAGE DOOR	WALNUT STAIN
PARGING	MEDIUM GREY

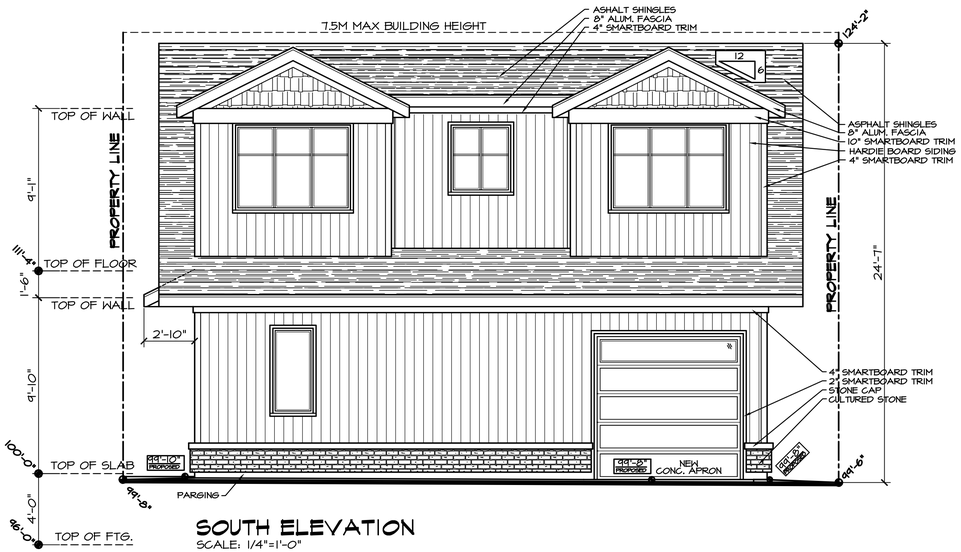

SOUTH ELEVATION

SCALE: 1/4"=1'-0"

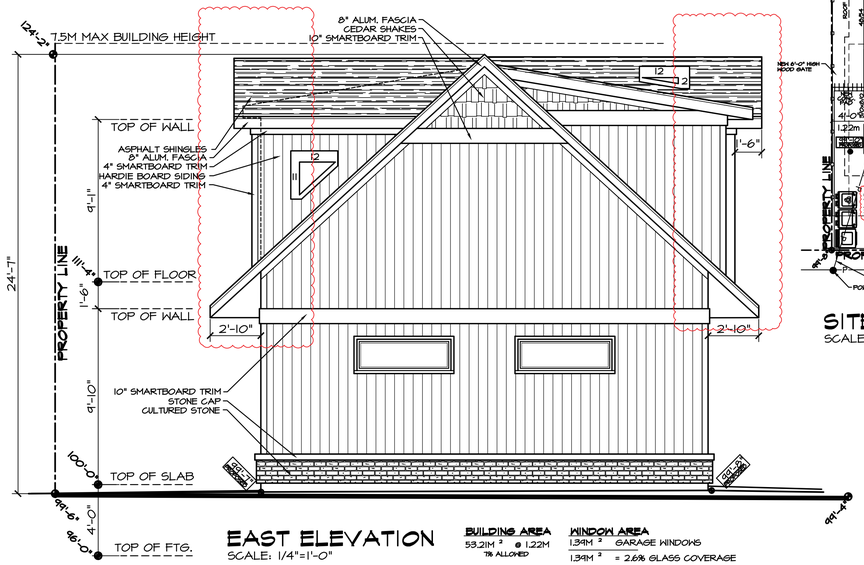

EAST ELEVATION

SCALE: 1/4"=1'-0"

BUILDING AREA
53.21M² @ 1.22M
7% ALLOWED

WINDOW AREA
1.34M² GARAGE WINDOWS
1.34M² = 2.6% GLASS COVERAGE

SITE PLAN

SCALE: 1 : 100

GARAGE APRON MUST TIE TO EXISTING LANE GRADES

OVERHEAD ELECTRICAL, CABLE TO GARAGE THEN UNDERGROUND TO HOUSE

CONSTRUCTION ACCESS TO SITE WILL BE FROM THE LANE

LIST OF DRAWINGS

1/3	-	SITE PLAN, EAST & SOUTH ELEVATIONS
2/3	-	NORTH, WEST ELEVATIONS & HOUSE ELEVATION
3/3	-	FLOOR PLANS, & SECTIONS

SHEET NO. 1/3

JG Design
141 SILVERDALE CRES. NW.
CALGARY, ALBERTA T3B 3R1
JEREMY@JGDESIGN.CA
WWW.JGDESIGN.CA
PH. 805-2570

REVISED AUG. 24 '26

DRAWN JGUKERT | SCALE AS SHOWN
DATE JUNE 17 '26 | CHECKED JGUKERT
FILE NO. | APPROVED

IT IS THE CONTRACTORS RESPONSIBILITY TO CHECK AND VERIFY ALL DETAILS AND DIMENSIONS AND TO REPORT ANY DISCREPANCIES TO THE DESIGNER IMMEDIATELY.

SHEET TITLE
SITE PLAN & ELEVATIONS

THIS IS A COPYRIGHT DRAWING & DESIGN AND CAN NOT BE USED, COPIED OR REPRODUCED IN ANY FORM BY HAND, MECHANICAL OR ELECTRONIC MEANS WITHOUT WRITTEN PERMISSION OF JACKSON & DRAFTING INC.

NOTE : DO NOT SCALE DRAWINGS

CLIENT/PROJECT
239 29TH AVE NE
SUITE ABOVE A REAR DETACHED GARAGE

TOTAL SUITE AREA 862 SQ FT
DWELLING WORKSHOP 348 SQ/FT
DWELLING GARAGE 330 SQ/FT

DP 2026-03680

EXTERIOR FINISH:
MATCH HOUSE

ROOFING	LIGHT GREY
ALUM. FASCIA	DARK GREY
ALUM. SOFFIT	DARK GREY
SIDING	LIGHT GREY
SHAKES	NATURAL
TRIM	LIGHT GREY
WINDOW TRIM	WHITE
WINDOW FRAMES	BLACK
MAN DOORS	BLACK
RAINWARE	LIGHT GREY
BRICK	NATURAL RED
GARAGE DOOR	WALNUT STAIN
PARGING	MEDIUM GREY

WEST ELEVATION
SCALE: 1/4"=1'-0"

BUILDING AREA
53.21M² @ 1.22M
78 ALLOWED

WINDOW AREA
1.67M² MAIN FLOOR WINDOWS
0.51M² MAIN FLOOR DOOR WINDOW
2.08M² = 3.9% GLASS COVERAGE

EXISTING DWELLING
SOUTH ELEVATION
SCALE: 1/4"=1'-0"

BUILDING AREA
51.13M² @ 2.13M
12% ALLOWED

WINDOW AREA
0.57M² UPPER FLOOR WINDOWS
3.14M² MAIN FLOOR WINDOWS
0.25M² LOWER FLOOR WINDOWS
3.96M² = 7.1% GLASS COVERAGE

NORTH ELEVATION
SCALE: 1/4"=1'-0"

BUILDING AREA
62.49M² @ 5.08M
26% ALLOWED

WINDOW AREA
6.16M² UPPER FLOOR WINDOWS
7.17M² MAIN FLOOR OPENINGS
13.33M² = 21.3% GLASS COVERAGE

SHEET NO. 2/3

JG Design
141 SILVERDALE CRES. NW.
CALGARY, AB. T3B 3R1
JEREMY@JGDESIGN.CA
WWW.JGDESIGN.CA
PH. 825-2570

REVISED AUG. 24 '26

DRAWN JGUKERT | SCALE AS SHOWN
DESIGNED JGUKERT
DATE JUNE 17 '26
FILE NO. | APPROVED

IT IS THE CONTRACTORS RESPONSIBILITY TO CHECK AND VERIFY ALL DETAILS AND DIMENSIONS AND TO REPORT ANY DISCREPANCIES TO THE DESIGNER IMMEDIATELY.

SHEET TITLE
SITE PLAN & ELEVATIONS

THIS IS A COPYRIGHT DRAWING & DESIGN AND CAN NOT BE USED, COPIED OR REPRODUCED IN ANY FORM BY HAND, MECHANICAL OR ELECTRONIC MEANS WITHOUT WRITTEN PERMISSION OF JGDESIGN & DRAFTING INC.

NOTE - DO NOT SCALE DRAWINGS

CLIENT/PROJECT
239 29TH AVE NE

TOTAL SUITE AREA 882 SQ FT
DWELLING WORKSHOP 348 SQ/FT
DWELLING GARAGE 330 SQ/FT