# GARAGE SUITE

## 52 Harvest Hills Drive, NE, Calgary, AB




ADORE BUILDING SERVICES

info@adoreservices.ca
+1(587)894-6780
www.adoreservices.ca



THIS DRAWING MUST NOT BE SCALED.

THE CONTRACTOR MUST VERIFY ALL LEVELS, DATUMS, AND DIMENSIONS BEFORE STARTING WORK. ANY ERRORS OR OMISSIONS SHOULD BE REPORTED TO ADORE BUILDING SERVICES IMMEDIATELY.

ANY REVISIONS OR CHANGES TO THESE DOCUMENTS BEFORE, DURING, OR AFTER CONSTRUCTION THAT ARE MADE WITHOUT WRITTEN CONSENT FROM ADORE BUILDING SERVICES WILL NOT BE ADORE BUILDING SERVICES'S RESPONSIBILITY.

THIS DRAWING, IN BOTH ELECTRONIC AND HARD COPY FORMS, IS THE EXCLUSIVE PROPERTY OF ADORE BUILDING SERVICES AND MAY NOT BE REPRODUCED WITHOUT WRITTEN PERMISSION.

ALL ARCHITECTURAL COMPONENTS MUST BE ENGINEERED AND INSTALLED BY THE RELEVANT SUPPLIERS AND TRADES TO MEET LOCAL CODE REQUIREMENTS FOR ANCHORAGE AND SEISMIC RESTRAINT.


| No. | Date | Issued For | By |
|---|---|---|---|
| 1 | 2026-06-11 | ISSUED FOR CLIENT REVIEW | RP |
| 2 | 2026.06.20 | ISSUED FOR D.P. | MS |

**QUALITY CONTROL/CLIENT SIGN-OFF**

26-038
GARAGE SUITE
52 Harvest Hills Drive, NE, Calgary, AB

**DRAWN BY** MS

**CHECKED BY**

**SCALE**


**DATE** 2026.06.20

**SHEET TITLE**

COVER SHEET

**ISSUE** 2

**SHEET NO.** A000

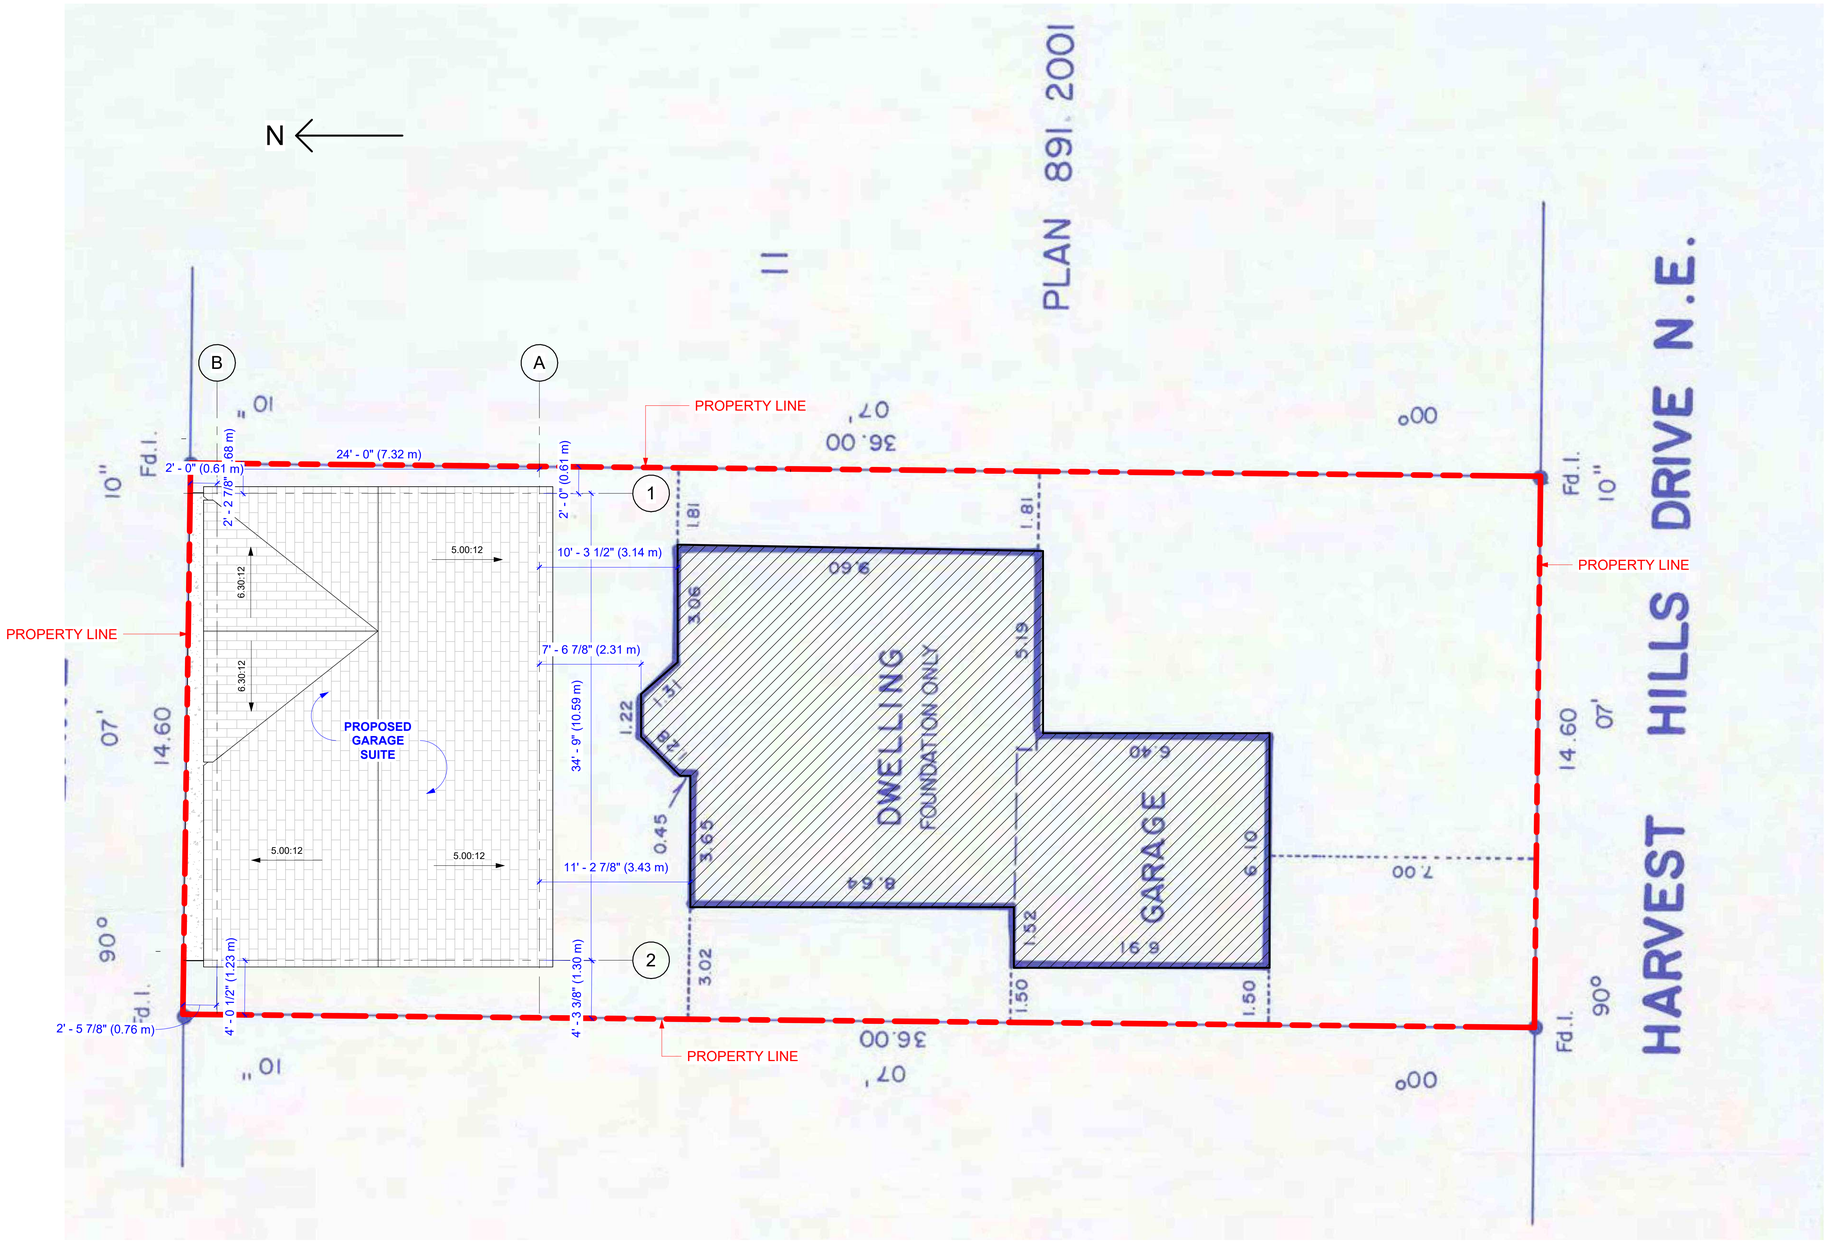



**ADORE BUILDING SERVICES**

info@adoreservices.ca
+1(587)894-6780
www.adoreservices.ca



THIS DRAWING MUST NOT BE SCALED.

THE CONTRACTOR MUST VERIFY ALL LEVELS, DATUMS, AND DIMENSIONS BEFORE STARTING WORK. ANY ERRORS OR OMISSIONS SHOULD BE REPORTED TO ADORE BUILDING SERVICES IMMEDIATELY.

ANY REVISIONS OR CHANGES TO THESE DOCUMENTS BEFORE, DURING, OR AFTER CONSTRUCTION THAT ARE MADE WITHOUT WRITTEN CONSENT FROM ADORE BUILDING SERVICES WILL NOT BE ADORE BUILDING SERVICES'S RESPONSIBILITY.

THIS DRAWING, IN BOTH ELECTRONIC AND HARD COPY FORMS, IS THE EXCLUSIVE PROPERTY OF ADORE BUILDING SERVICES AND MAY NOT BE REPRODUCED WITHOUT WRITTEN PERMISSION.

ALL ARCHITECTURAL COMPONENTS MUST BE ENGINEERED AND INSTALLED BY THE RELEVANT SUPPLIERS AND TRADES TO MEET LOCAL CODE REQUIREMENTS FOR ANCHORAGE AND SEISMIC RESTRAINT.


| No. | Date | Issued For | By |
|---|---|---|---|
| 1 | 2026-06-11 | ISSUED FOR CLIENT REVIEW | RP |
| 2 | 2026.06.20 | ISSUED FOR D.P. | MS |

**QUALITY CONTROL/CLIENT SIGN-OFF**

# 26-038
# GARAGE SUITE

52 Harvest Hills Drive, NE, Calgary, AB

**DRAWN BY** MS

**CHECKED BY**

**SCALE** 3/16" = 1'-0"


**DATE** 2026.06.20

**SHEET TITLE**

## SITE PLAN - GARAGE

**ISSUE** 2

**SHEET NO.** A001

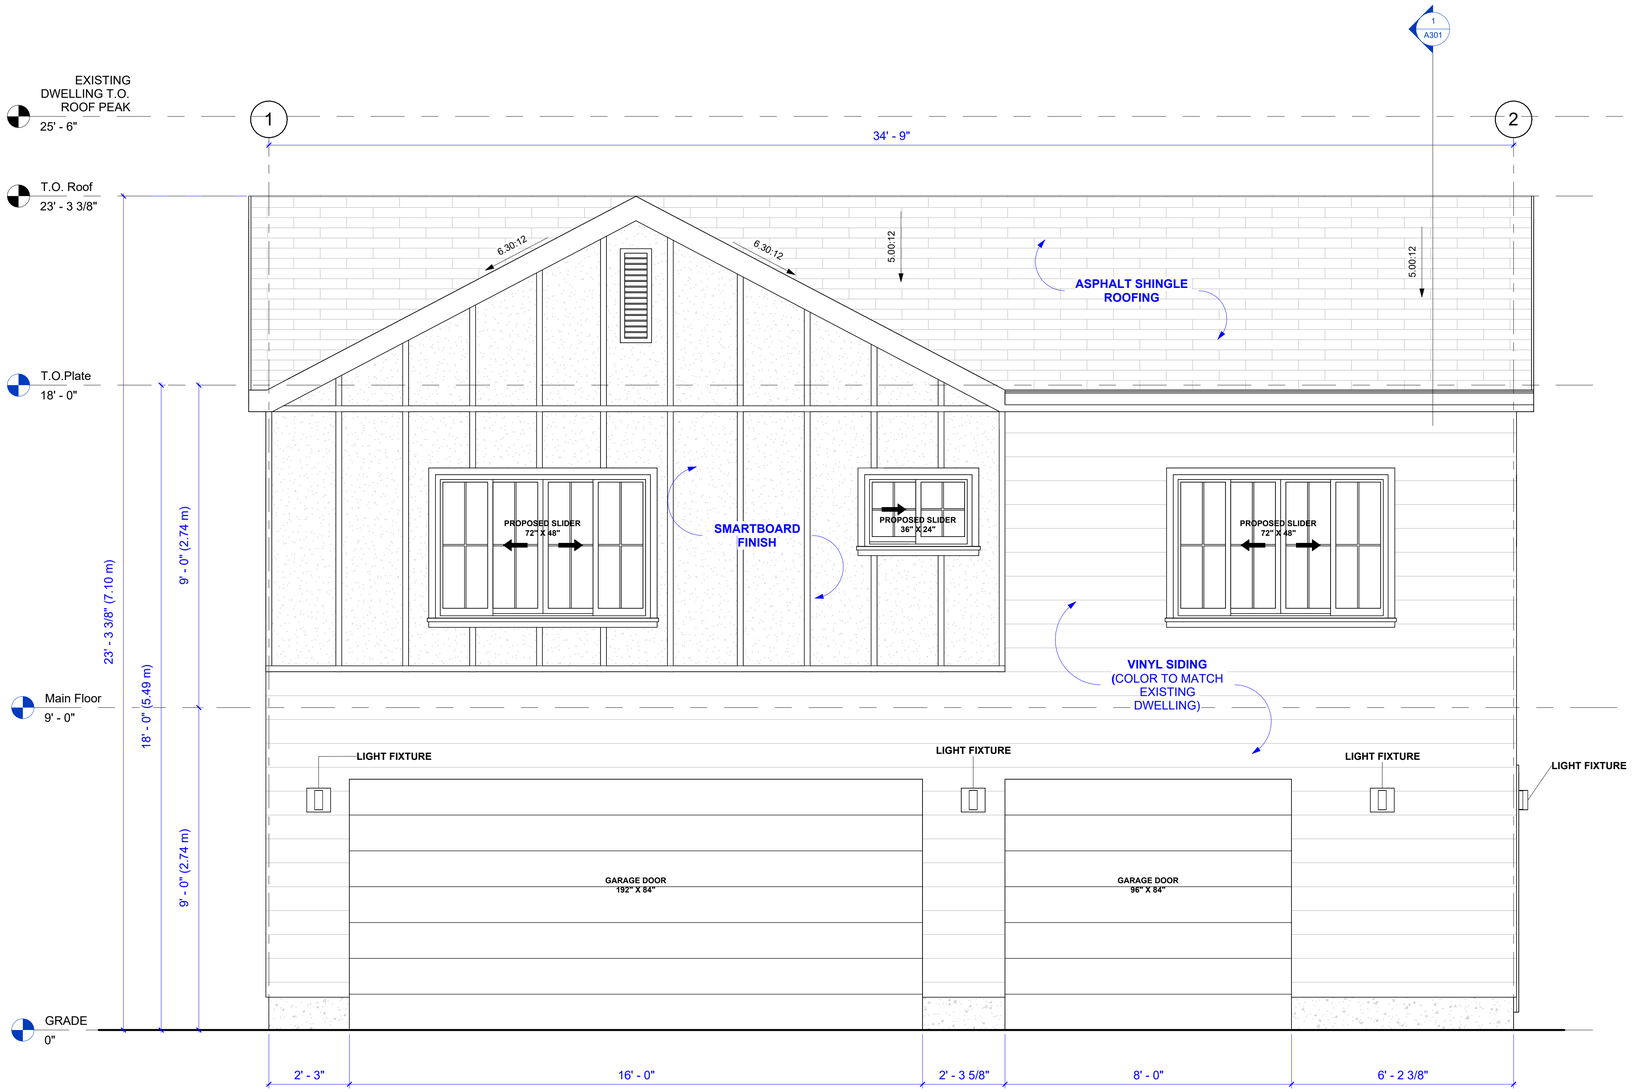


## 1 FRONT ELEVATION

1/2" = 1'-0"


ADORE BUILDING SERVICES

ADORE BUILDING SERVICES

info@adoreservices.ca
+1(587)894-6780
www.adoreservices.ca



THIS DRAWING MUST NOT BE SCALED.

THE CONTRACTOR MUST VERIFY ALL LEVELS, DATUMS, AND DIMENSIONS BEFORE STARTING WORK. ANY ERRORS OR OMISSIONS SHOULD BE REPORTED TO ADORE BUILDING SERVICES IMMEDIATELY.

ANY REVISIONS OR CHANGES TO THESE DOCUMENTS BEFORE, DURING, OR AFTER CONSTRUCTION THAT ARE MADE WITHOUT WRITTEN CONSENT FROM ADORE BUILDING SERVICES WILL NOT BE ADORE BUILDING SERVICES'S RESPONSIBILITY.

THIS DRAWING, IN BOTH ELECTRONIC AND HARD COPY FORMS, IS THE EXCLUSIVE PROPERTY OF ADORE BUILDING SERVICES AND MAY NOT BE REPRODUCED WITHOUT WRITTEN PERMISSION.

ALL ARCHITECTURAL COMPONENTS MUST BE ENGINEERED AND INSTALLED BY THE RELEVANT SUPPLIERS AND TRADES TO MEET LOCAL CODE REQUIREMENTS FOR ANCHORAGE AND SEISMIC RESTRAINT.


| No. | Date | Issued For | By |
|---|---|---|---|
| 1 | 2026-06-11 | ISSUED FOR CLIENT REVIEW | RP |
| 2 | 2026.06.20 | ISSUED FOR D.P. | MS |

QUALITY CONTROL/CLIENT SIGN-OFF

# 26-038
# GARAGE SUITE


52 Harvest Hills Drive, NE, Calgary, AB

DRAWN BY: MS
CHECKED BY:
SCALE: 1/2" = 1'-0"
DATE: 2026.06.20

SHEET TITLE

FRONT ELEVATION

ISSUE: 2
SHEET NO.: A200

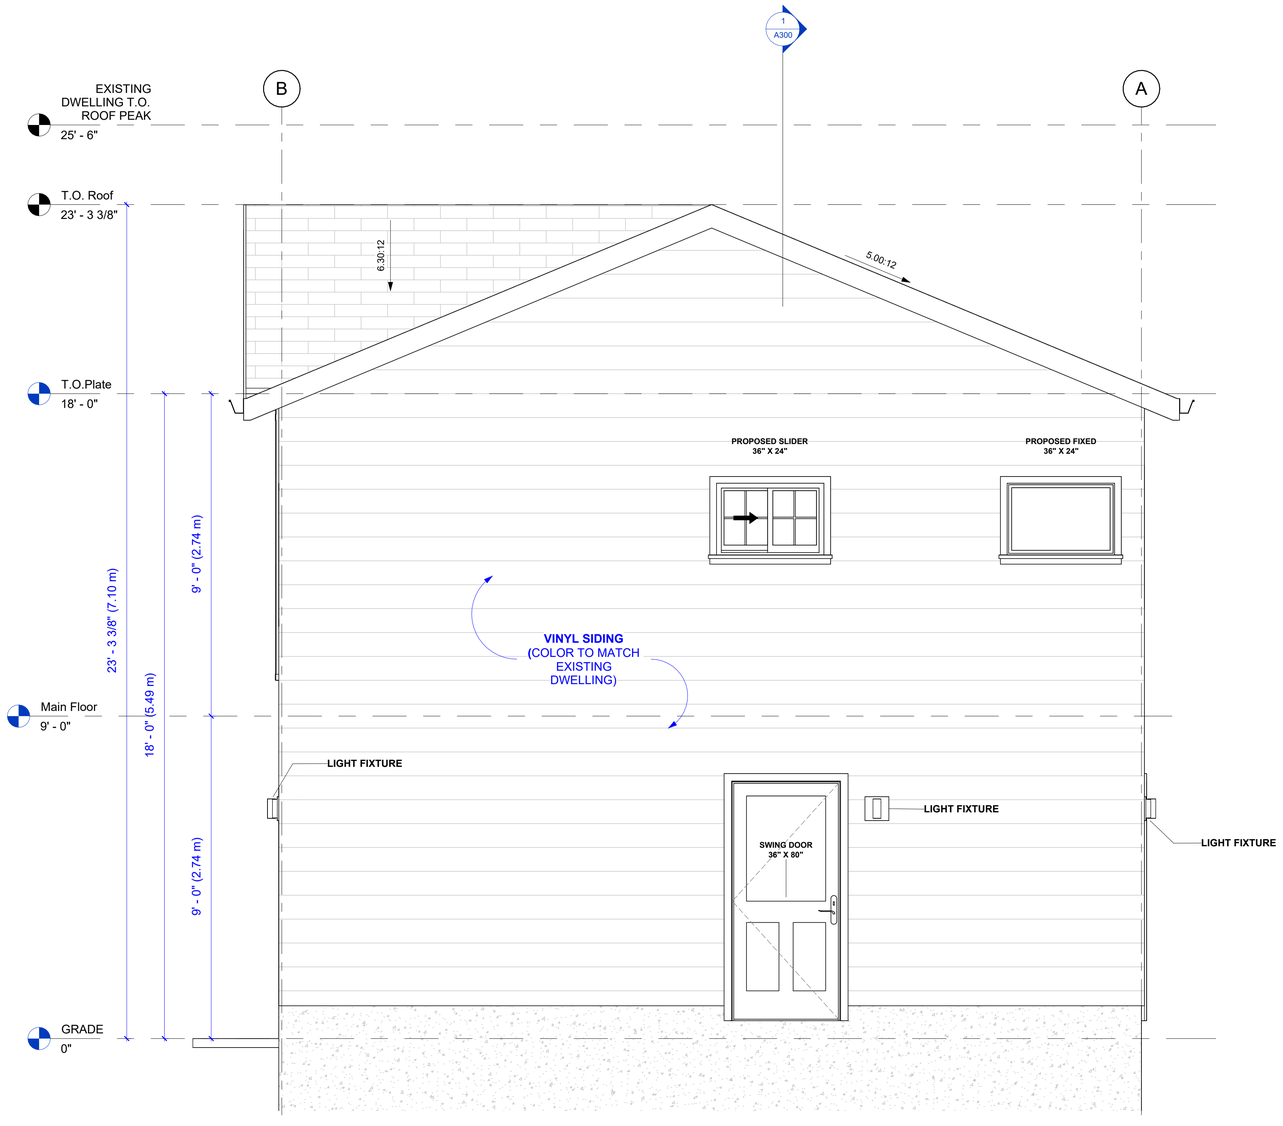


**1 RIGHT ELEVATION**
1/2" = 1'-0"


**ADORE BUILDING SERVICES**

info@adoreservices.ca
+1(587)894-6780
www.adoreservices.ca



THIS DRAWING MUST NOT BE SCALED.

THE CONTRACTOR MUST VERIFY ALL LEVELS, DATUMS, AND DIMENSIONS BEFORE STARTING WORK. ANY ERRORS OR OMISSIONS SHOULD BE REPORTED TO ADORE BUILDING SERVICES IMMEDIATELY.

ANY REVISIONS OR CHANGES TO THESE DOCUMENTS BEFORE, DURING, OR AFTER CONSTRUCTION THAT ARE MADE WITHOUT WRITTEN CONSENT FROM ADORE BUILDING SERVICES WILL NOT BE ADORE BUILDING SERVICES'S RESPONSIBILITY.

THIS DRAWING, IN BOTH ELECTRONIC AND HARD COPY FORMS, IS THE EXCLUSIVE PROPERTY OF ADORE BUILDING SERVICES AND MAY NOT BE REPRODUCED WITHOUT WRITTEN PERMISSION.

ALL ARCHITECTURAL COMPONENTS MUST BE ENGINEERED AND INSTALLED BY THE RELEVANT SUPPLIERS AND TRADES TO MEET LOCAL CODE REQUIREMENTS FOR ANCHORAGE AND SEISMIC RESTRAINT.


| No. | Date | Issued For | By |
|---|---|---|---|
| 1 | 2026-06-11 | ISSUED FOR CLIENT REVIEW | RP |
| 2 | 2026.06.20 | ISSUED FOR D.P. | MS |

**QUALITY CONTROL/CLIENT SIGN-OFF**

# 26-038
# GARAGE SUITE


52 Harvest Hills Drive, NE, Calgary, AB

**DRAWN BY** MS
**CHECKED BY**
**SCALE** 1/2" = 1'-0"
**DATE** 2026.06.20

**SHEET TITLE**

## RIGHT ELEVATION

**ISSUE** 2
**SHEET NO.** A201

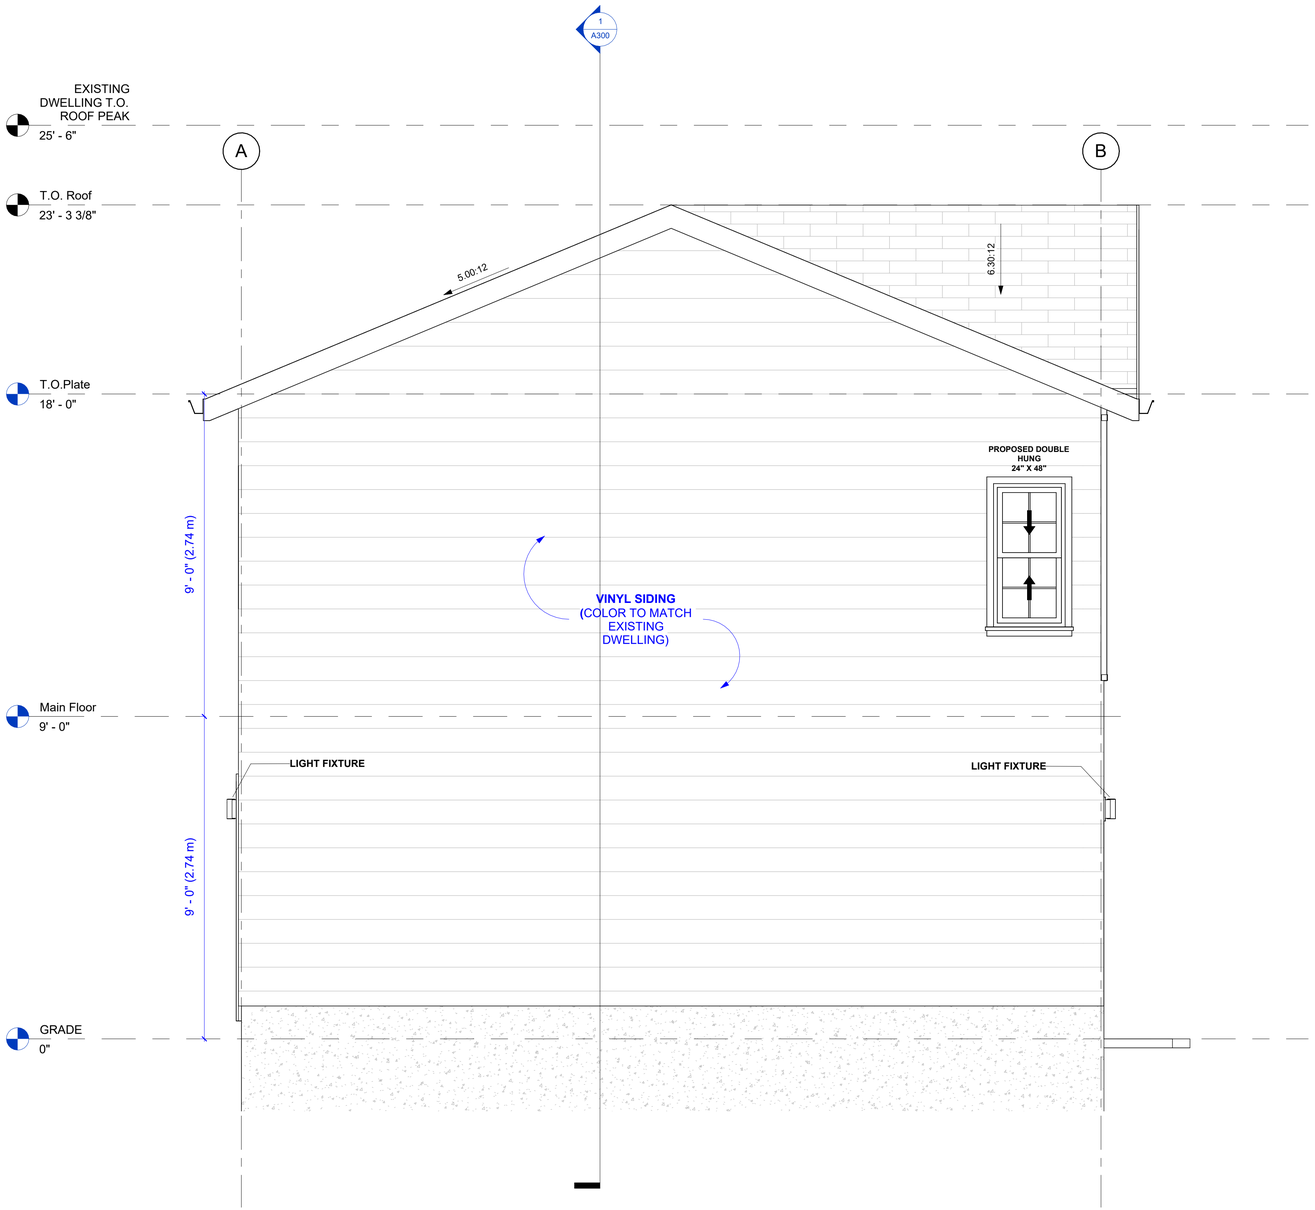


## 1 LEFT ELEVATION
1/2" = 1'-0"


ADORE BUILDING SERVICES

info@adoreservices.ca
+1(587)894-6780
www.adoreservices.ca



THIS DRAWING MUST NOT BE SCALED.

THE CONTRACTOR MUST VERIFY ALL LEVELS, DATUMS, AND DIMENSIONS BEFORE STARTING WORK. ANY ERRORS OR OMISSIONS SHOULD BE REPORTED TO ADORE BUILDING SERVICES IMMEDIATELY.

ANY REVISIONS OR CHANGES TO THESE DOCUMENTS BEFORE, DURING, OR AFTER CONSTRUCTION THAT ARE MADE WITHOUT WRITTEN CONSENT FROM ADORE BUILDING SERVICES WILL NOT BE ADORE BUILDING SERVICES'S RESPONSIBILITY.

THIS DRAWING, IN BOTH ELECTRONIC AND HARD COPY FORMS, IS THE EXCLUSIVE PROPERTY OF ADORE BUILDING SERVICES AND MAY NOT BE REPRODUCED WITHOUT WRITTEN PERMISSION.

ALL ARCHITECTURAL COMPONENTS MUST BE ENGINEERED AND INSTALLED BY THE RELEVANT SUPPLIERS AND TRADES TO MEET LOCAL CODE REQUIREMENTS FOR ANCHORAGE AND SEISMIC RESTRAINT.


| No. | Date | Issued For | By |
|---|---|---|---|
| 1 | 2026-06-11 | ISSUED FOR CLIENT REVIEW | RP |
| 2 | 2026.06.20 | ISSUED FOR D.P. | MS |

QUALITY CONTROL/CLIENT SIGN-OFF


# 26-038
# GARAGE SUITE
52 Harvest Hills Drive, NE, Calgary, AB

| DRAWN BY | CHECKED BY |
|---|---|
| MS | |
| **SCALE** | **DATE** |
| 1/2" = 1'-0" | 2026.06.20 |

**SHEET TITLE**

LEFT ELEVATION

| ISSUE | SHEET NO. |
|---|---|
| 2 | A202 |

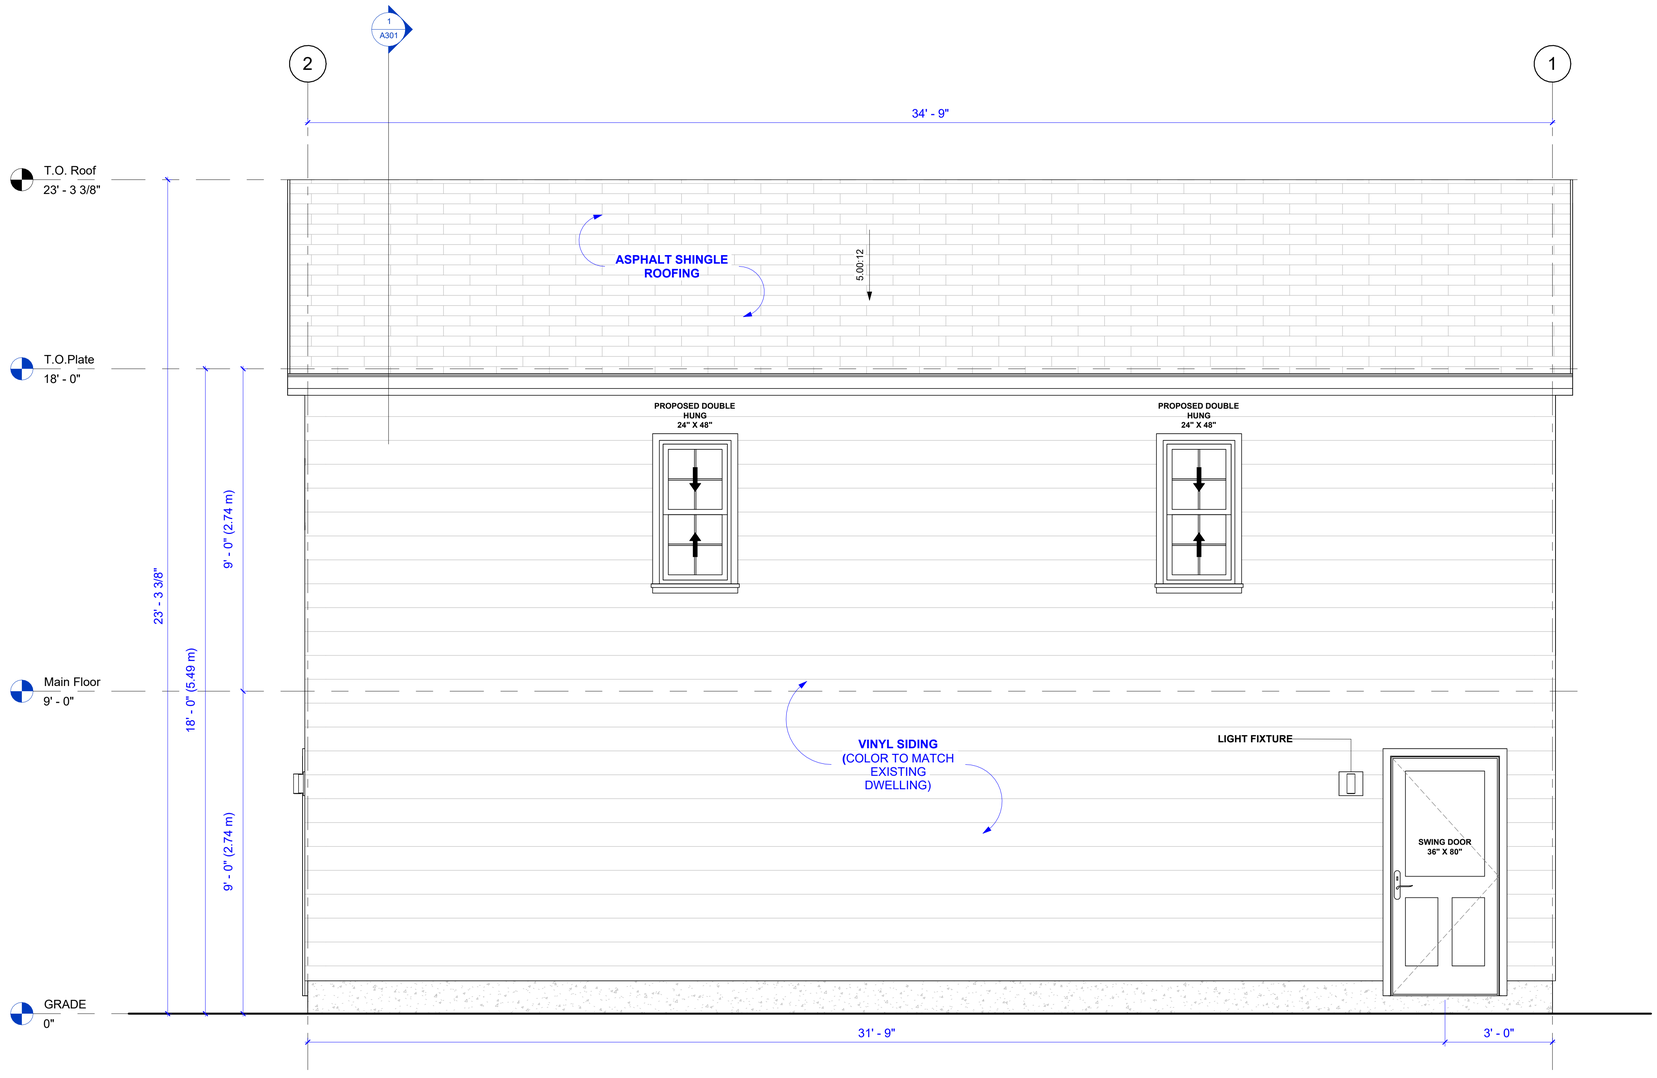


## 1 REAR ELEVATION

1/2" = 1'-0"


ADORE BUILDING SERVICES

**ADORE BUILDING SERVICES**

info@adoreservices.ca
+1(587)894-6780
www.adoreservices.ca



THIS DRAWING MUST NOT BE SCALED.

THE CONTRACTOR MUST VERIFY ALL LEVELS, DATUMS, AND DIMENSIONS BEFORE STARTING WORK. ANY ERRORS OR OMISSIONS SHOULD BE REPORTED TO ADORE BUILDING SERVICES IMMEDIATELY.

ANY REVISIONS OR CHANGES TO THESE DOCUMENTS BEFORE, DURING, OR AFTER CONSTRUCTION THAT ARE MADE WITHOUT WRITTEN CONSENT FROM ADORE BUILDING SERVICES WILL NOT BE ADORE BUILDING SERVICES'S RESPONSIBILITY.

THIS DRAWING, IN BOTH ELECTRONIC AND HARD COPY FORMS, IS THE EXCLUSIVE PROPERTY OF ADORE BUILDING SERVICES AND MAY NOT BE REPRODUCED WITHOUT WRITTEN PERMISSION.

ALL ARCHITECTURAL COMPONENTS MUST BE ENGINEERED AND INSTALLED BY THE RELEVANT SUPPLIERS AND TRADES TO MEET LOCAL CODE REQUIREMENTS FOR ANCHORAGE AND SEISMIC RESTRAINT.


| No. | Date | Issued For | By |
|---|---|---|---|
| 1 | 2026-06-11 | ISSUED FOR CLIENT REVIEW | RP |
| 2 | 2026.06.20 | ISSUED FOR D.P. | MS |

**QUALITY CONTROL/CLIENT SIGN-OFF**

# 26-038
# GARAGE SUITE

52 Harvest Hills Drive, NE, Calgary, AB

| DRAWN BY | CHECKED BY |
|---|---|
| MS | |
| **SCALE** | **DATE** |
| 1/2" = 1'-0" | 2026.06.20 |

**SHEET TITLE**

REAR ELEVATION

| ISSUE | SHEET NO. |
|---|---|
| 2 | A203 |