
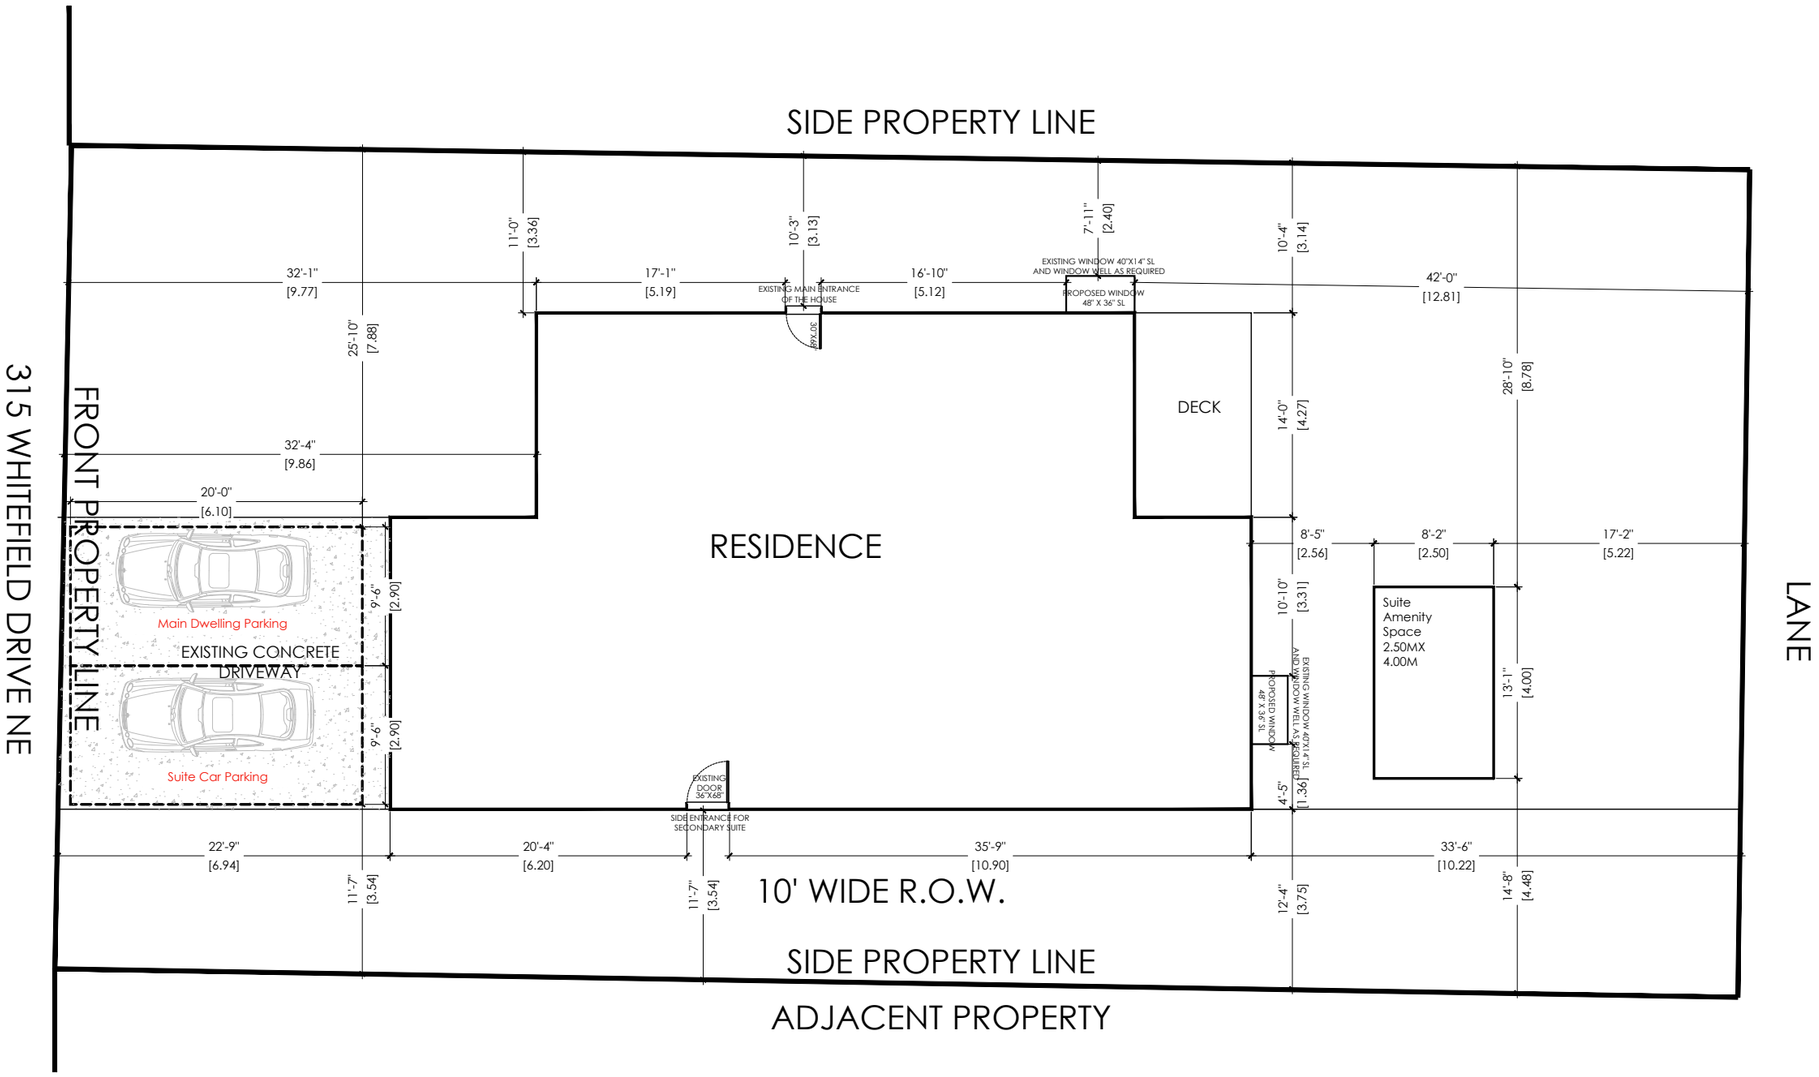


SITE PLAN
SCALE : 3/32"=1'-0"

AS DESIGNERS INC.
Email:- info@asdesigners.ca
Cell:- +1(825)558-7007

Notes :

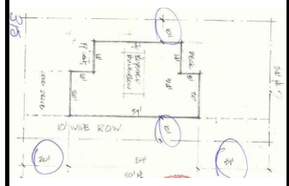

Key Plan

All contractors must abide to all applicable Municipal, Provincial and Federal Laws and regulations, as well as the National Building Code.

All work to conform to the 2023 National Building Code - Alberta Edition, 2019 Alberta Fire Code and comply with any regulations pertaining to the Authority having Jurisdiction.

Contractor must visit the site to familiarize himself with the project prior to submitting his price.

Contractor must verify and check all job dimensions, drawings and specifications on site, and report any errors, omission and discrepancies prior to commencement of work.

NO	DESCRIPTION	DATE
02	ISSUED FOR BP	2026-09-09
01	ISSUED FOR REVIEW	2026-08-01

PROPERTY ADDRESS:
315 Whitefields DR NE

PROJECT:
Proposed Secondary Suite


DRAWING NAME:
Site Plan

PROJECT NUMBER:
2652


DATE: 26-10-16 **SCALE:** As Noted

DRAWN BY:	REVIEWED BY:	PAGE:
SH	RP	A 01

ALL RIGHTS RESERVED.NO PART OF THIS DRAWING MAY BE REPRODUCED OR TRANSMITTED IN ANY MEANS WITHOUT THE WRITTEN PERMISSION OF COPYRIGHT HOLDER

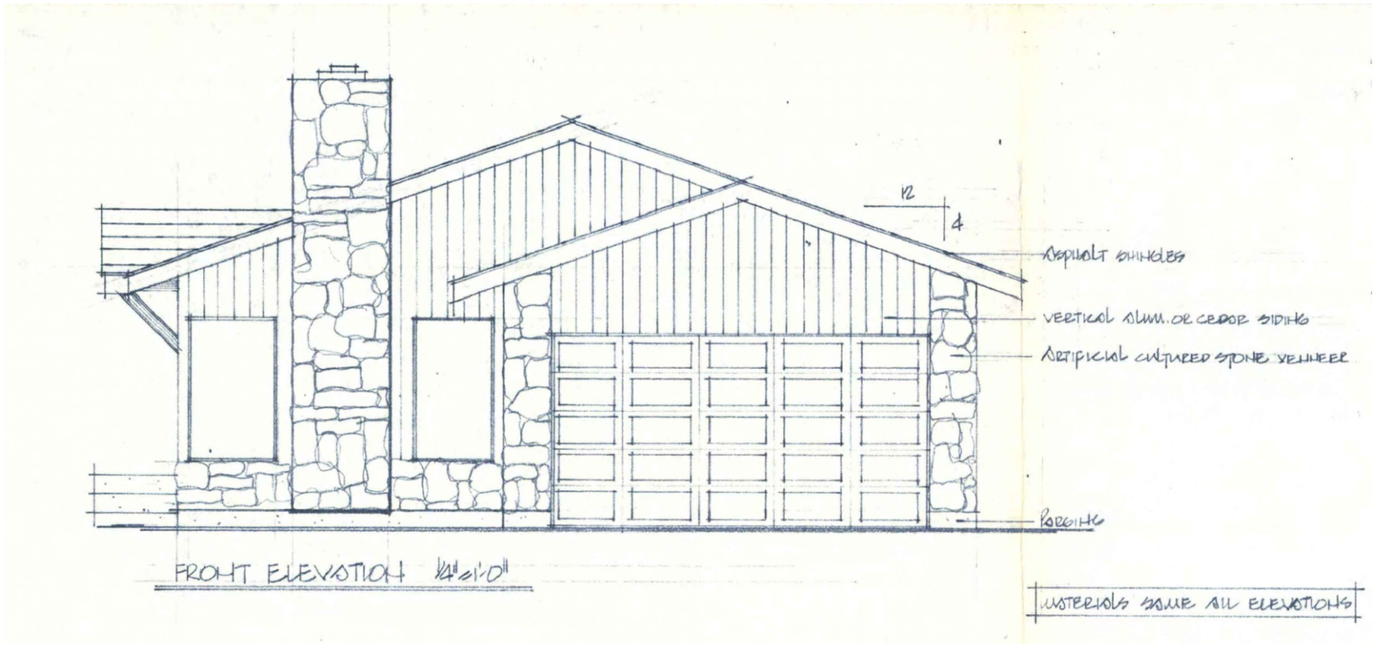

FRONT ELEVATION
SCALE: 3/16"= 1'-0"

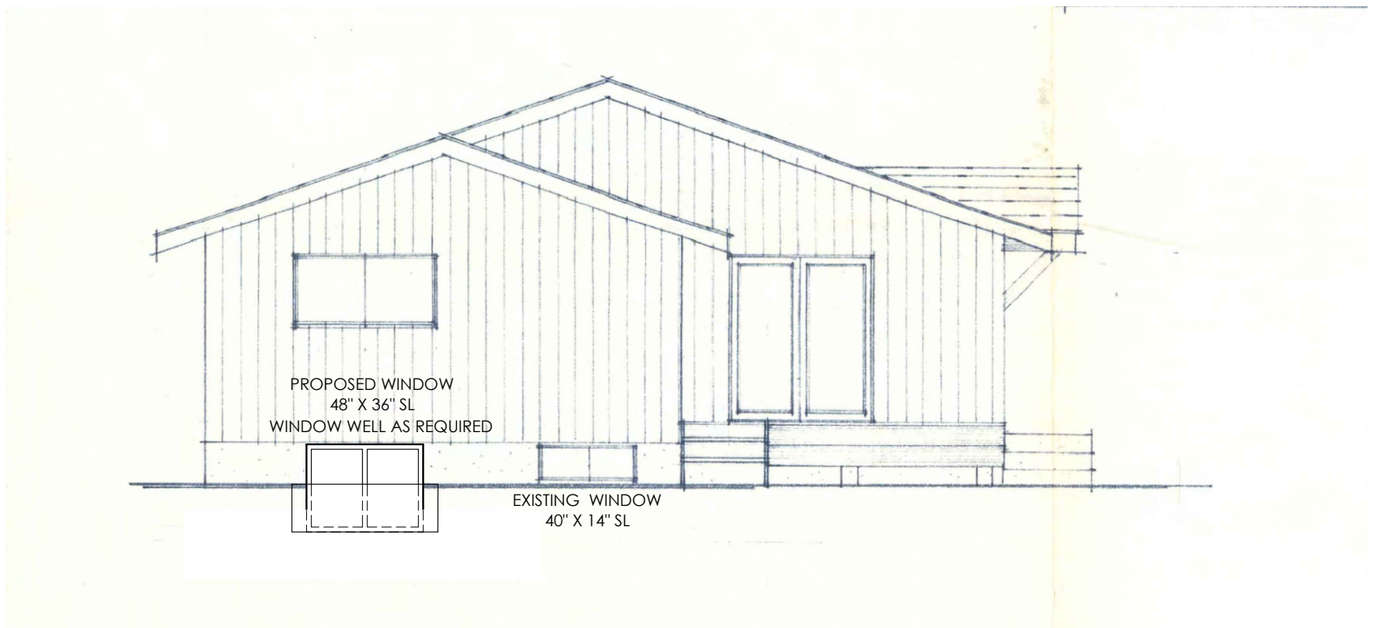

REAR ELEVATION
SCALE: 3/16"= 1'-0"

ALL RIGHTS RESERVED.NO PART OF THIS DRAWING MAY BE REPRODUCED OR TRANSMITTED IN ANY MEANS WITHOUT THE WRITTEN PERMISSION OF COPYRIGHT HOLDER

AS DESIGNERS INC.
Email:- info@asdesigners.ca
Cell:- +1(825)558-7007

Notes :

All contractors must abide to all applicable Municipal, Provincial and Federal Laws and regulations, as well as the National Building Code.

All work to conform to the 2023 National Building Code - Alberta Edition, 2019 Alberta Fire Code and comply with any regulations pertaining to the Authority having Jurisdiction.

Contractor must visit the site to familiarize himself with the project prior to submitting his price.

Contractor must verify and check all job dimensions, drawings and specifications on site, and report any errors, omission and discrepancies prior to commencement of work.

NO	DESCRIPTION	DATE
02	ISSUED FOR BP	2026-09-09
01	ISSUED FOR REVIEW	2026-08-01

PROPERTY ADDRESS:
315 Whitefields DR NE


PROJECT:
Proposed Secondary Suite

DRAWING NAME:
Elevations


PROJECT NUMBER:
2652

DATE: 26-10-16 **SCALE:** As Noted

DRAWN BY: SH **REVIEWED BY:** RP **PAGE:** A1.3

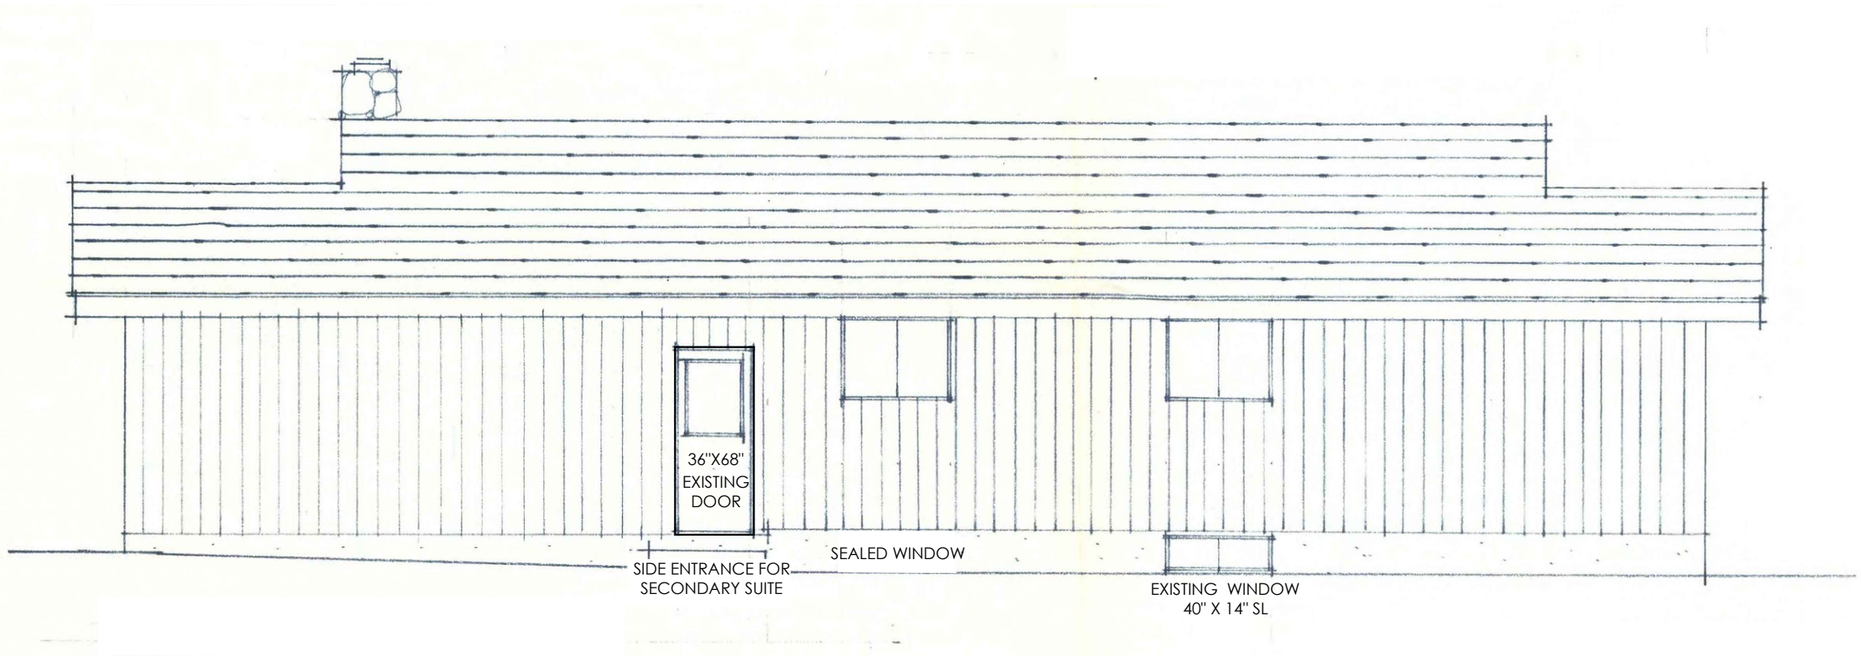

RIGHT ELEVATION
SCALE: 3/16"= 1'-0"

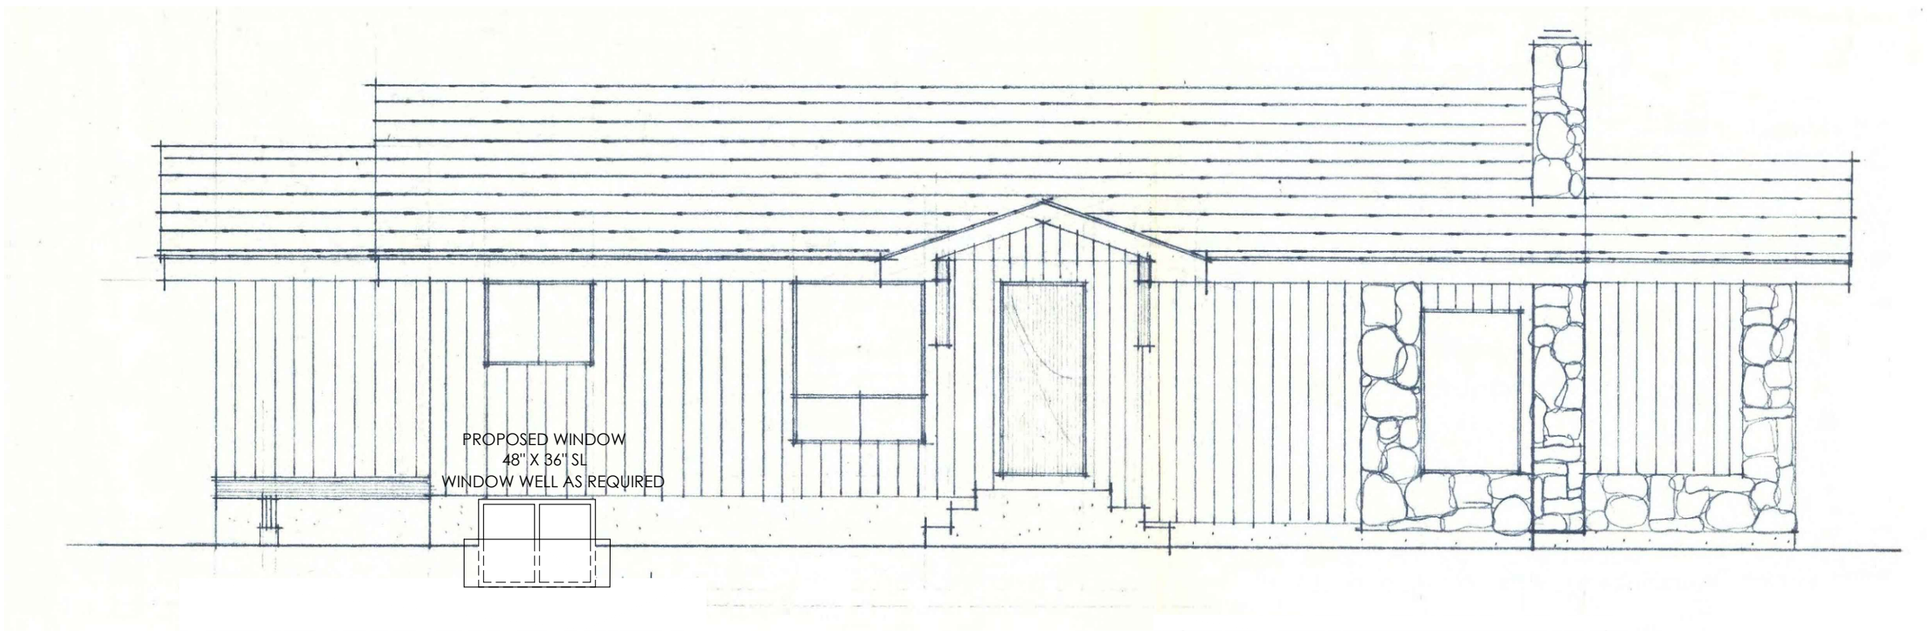

LEFT ELEVATION
SCALE: 3/16"= 1'-0"

ALL RIGHTS RESERVED.NO PART OF THIS DRAWING MAY BE REPRODUCED OR TRANSMITTED IN ANY MEANS WITHOUT THE WRITTEN PERMISSION OF COPYRIGHT HOLDER

AS DESIGNERS INC.
Email:- info@asdesigners.ca
Cell:- +1(825)558-7007

Notes :

All contractors must abide to all applicable Municipal, Provincial and Federal Laws and regulations, as well as the National Building Code.

All work to conform to the 2023 National Building Code - Alberta Edition, 2019 Alberta Fire Code and comply with any regulations pertaining to the Authority having Jurisdiction.

Contractor must visit the site to familiarize himself with the project prior to submitting his price.

Contractor must verify and check all job dimensions, drawings and specifications on site, and report any errors, omission and discrepancies prior to commencement of work.

NO	DESCRIPTION	DATE
03	REVISED	2026-11-04
02	ISSUED FOR BP	2026-09-09
01	ISSUED FOR REVIEW	2026-08-01

PROPERTY ADDRESS:
315 Whitefields DR NE

PROJECT:
Proposed Secondary Suite

DRAWING NAME:
Elevations

PROJECT NUMBER:
2652

DATE: 26-10-16 **SCALE:** As Noted

DRAWN BY:	REVIEWED BY:	PAGE:
SH	RP	A1.4