Proposed Backyard suite

100 Arbour Meadows Close NW, Calgary, AB T3G 5J4

LEGAL DESCRIPTION:

LOT	12
BLOCK	63
PLAN	011 2834

DRAWING LIST :

A - 0.0	COVER PAGE
A - 0.2	CONTEXT PLAN
A - 1.0	SITE PLAN
A - 2.1	LEVEL-1
A - 2.2	LEVEL-2
A - 3.1	FRONT ELEVATIONS
A - 3.2	LEFT ELEVATIONS
A - 3.3	RIGHT ELEVATIONS
A - 3.4	REAR ELEVATIONS



HAUS OF SANDHU
DESIGN STUDIO
office@hausofsandhu.ca
Ph 236-632-2055

PROJECT INFO:
100 Arbour Meadows Cl NW Calgary

PROJECT NO: 26-142
SCALE: N.T.S
DATE: 9-Apr-26
ISSUED FOR: DP
DRAWING TITLE: Cover Sheet

A-0.0

HAUS OF SANDHU
DESIGN STUDIO
office@hausofsandhu.ca
Ph 236-632-2055

PROJECT INFO:
100 Arbour Mead Cl NW Calgary

PROJECT NO: 26-142
SCALE: N.T.S
DATE: 8-Apr-26
ISSUED FOR: DP
DRAWING TITLE: Context plan

A-0.2

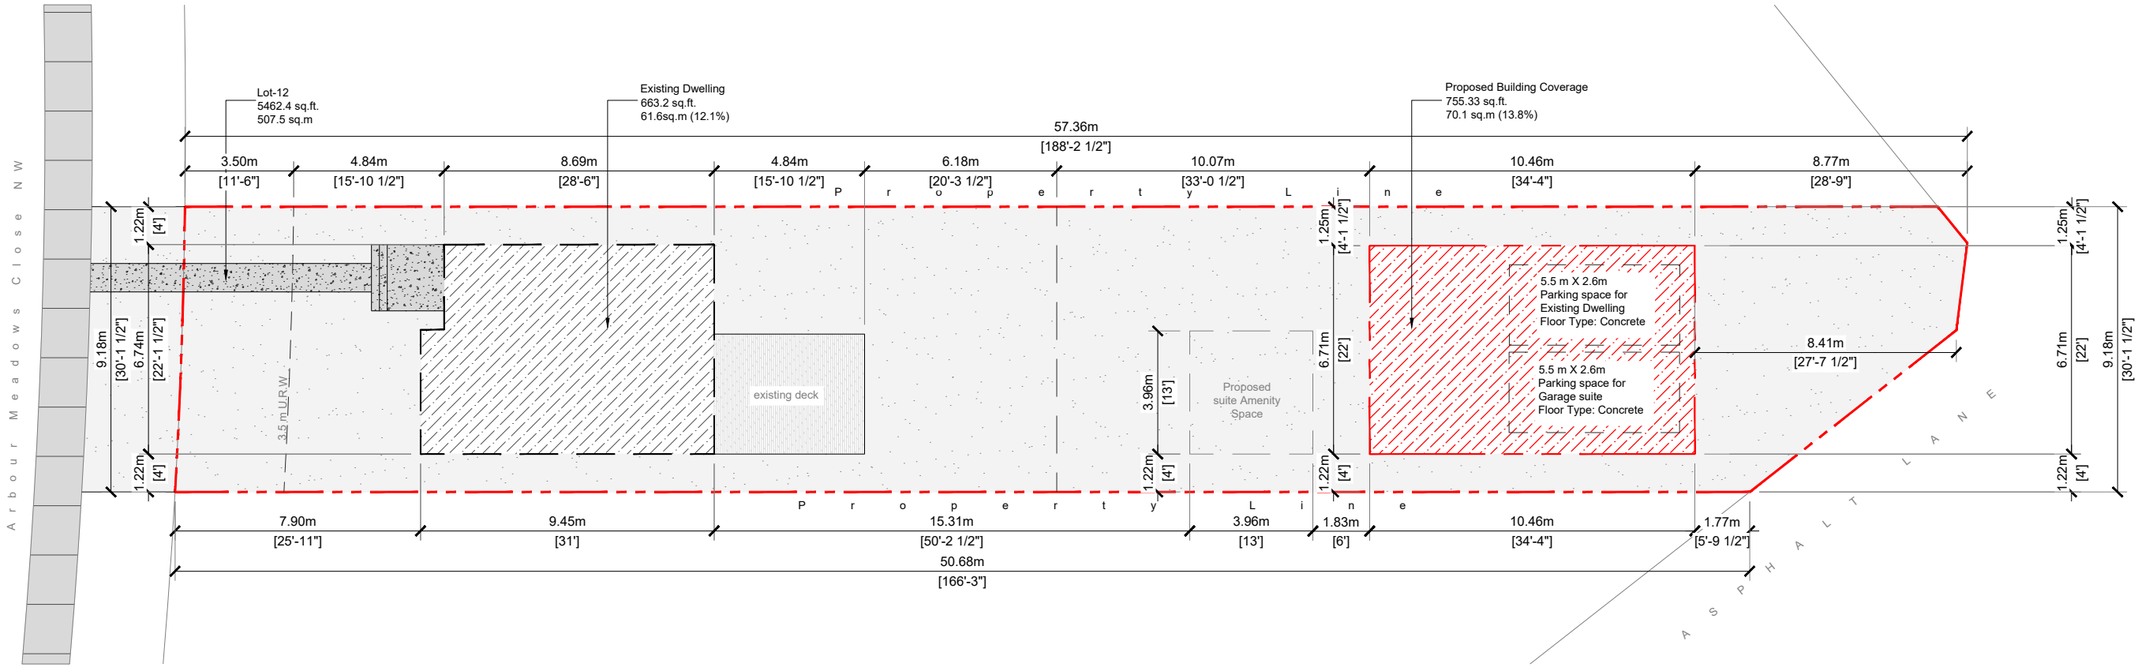

HAUS OF SANDHU
DESIGN STUDIO
office@hausofsandhu.ca
Ph 236-632-2055

NORTH

PROJECT INFO:

100 Arbour Meadows Cl NW Calgary

PROJECT NO: 26-142

SCALE: 3/32"=1'-0"

DATE: 13-Mar-26

ISSUED FOR: DP

DRAWING TITLE: Siteplan

A-1.0

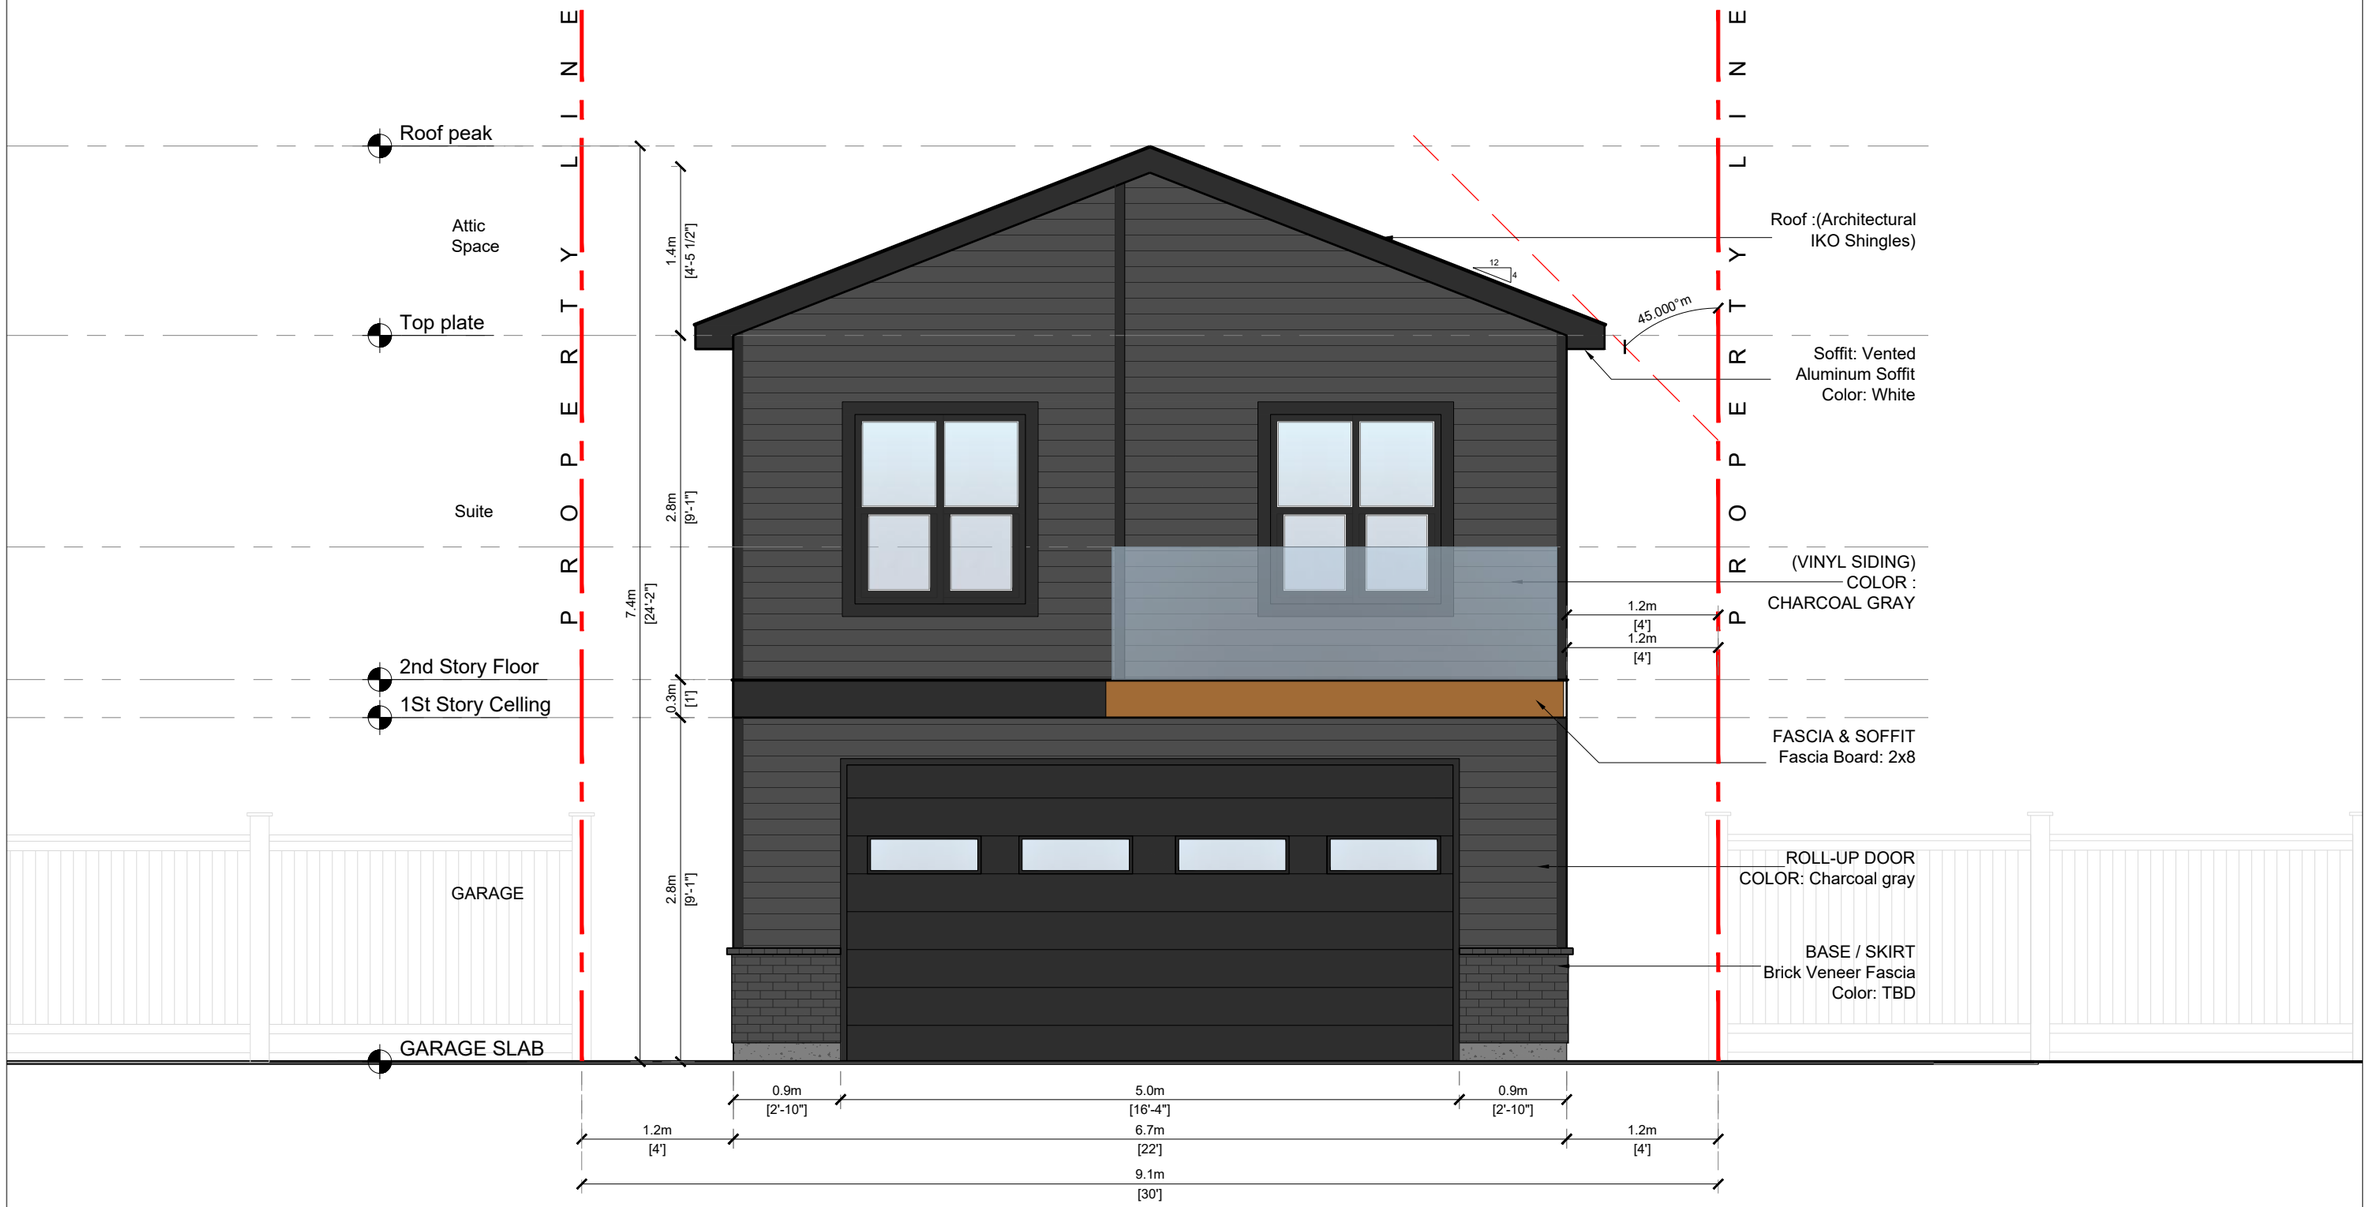

HAUS OF SANDHU
DESIGN STUDIO
office@hausofsandhu.ca
Ph 236-632-2055

PROJECT INFO:
100 Arbour Mead CI
NW Calgary

PROJECT NO: 26-142
SCALE: 1/4"=1'-0"
DATE: 15-Jul-26
ISSUED FOR: DP
DRAWING TITLE: Front Elevations

A-3.1

Building Face (EBF): 25 m²
Limiting Distance (LD): 1.2 m
Construction: Combustible, unsprinklered
Max UPO Area Permitted: 1.44 m² (LD² per NBC(AE) 2023, 9.10.15.6 — Houses)
UPO Proposed: 0.8 m² = 3.2%

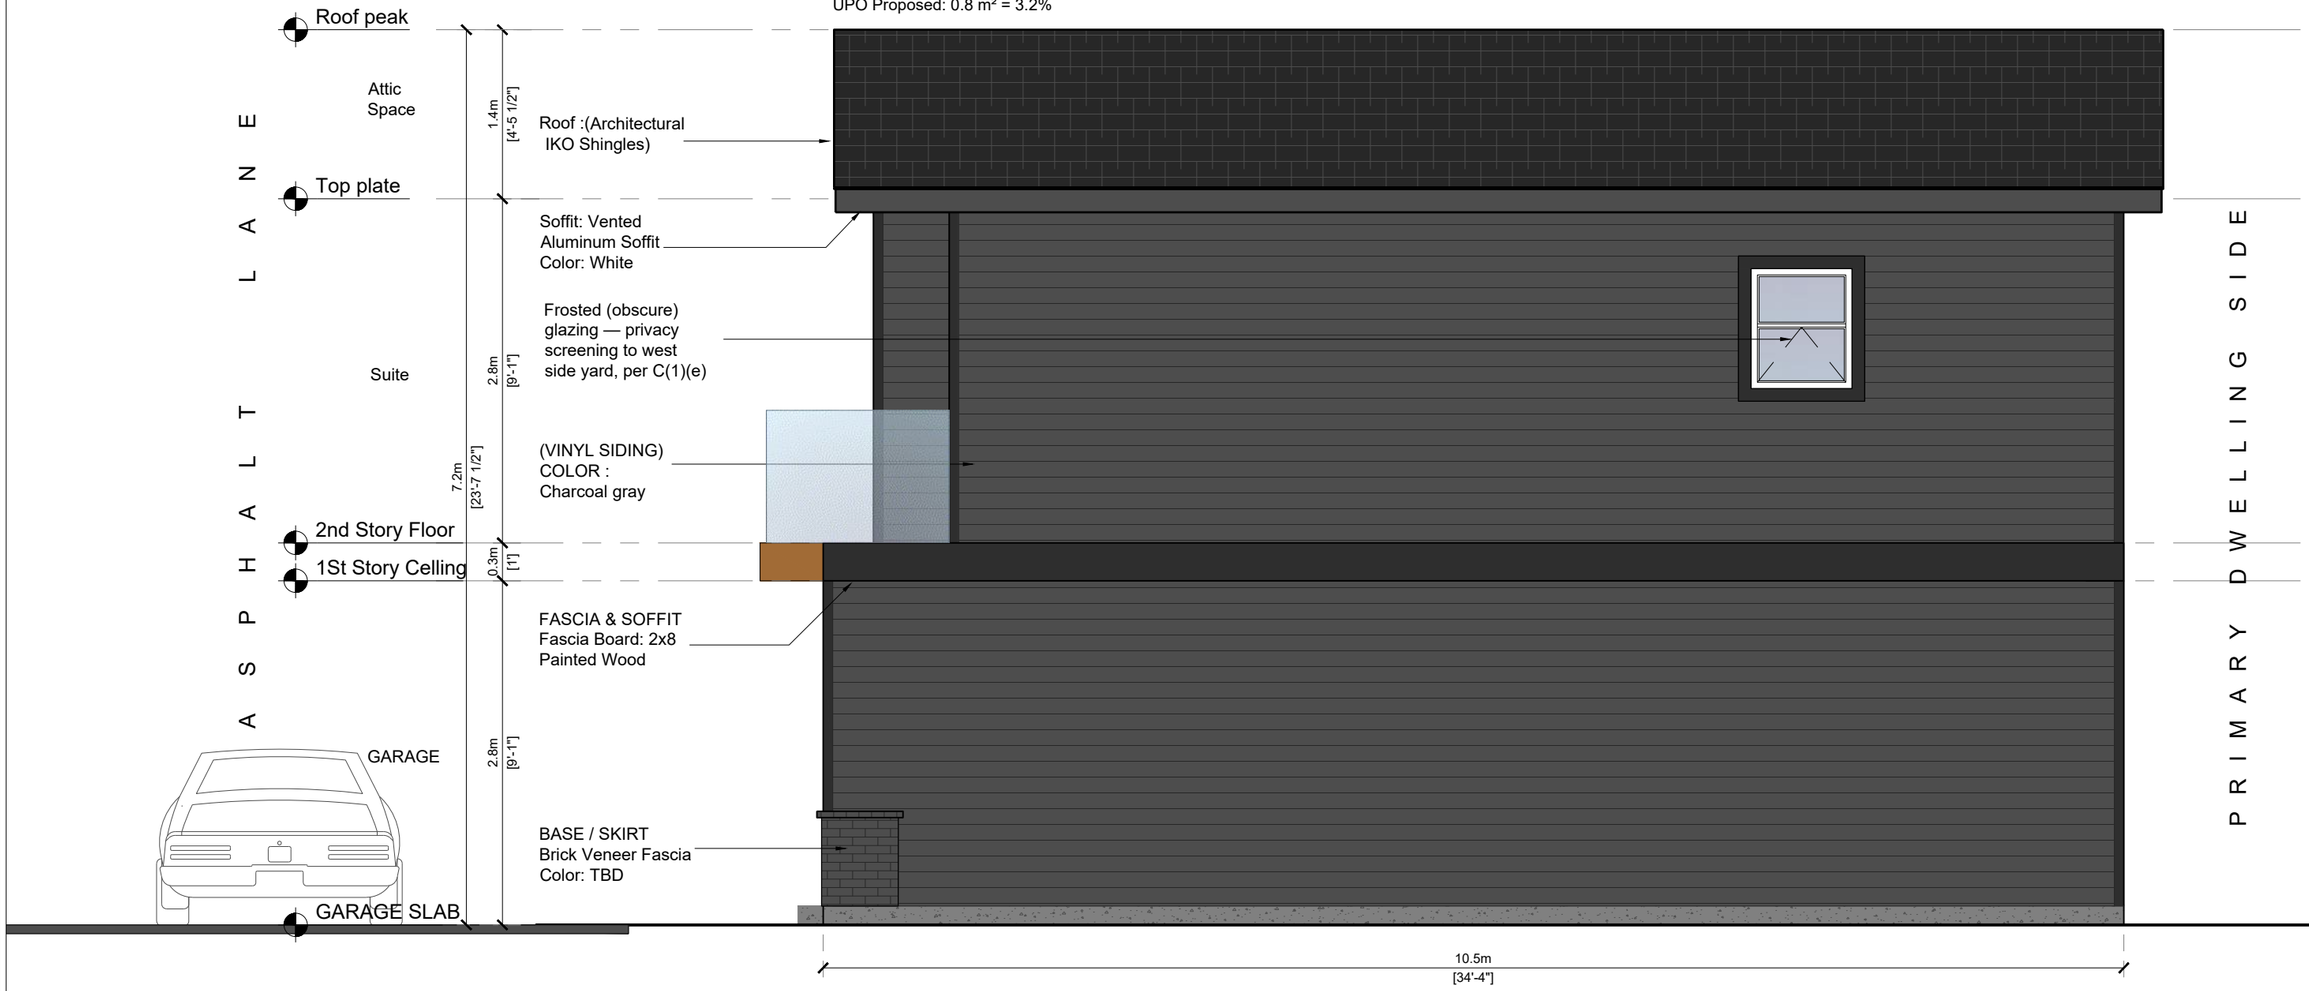

HAUS OF SANDHU
DESIGN STUDIO
office@hausofsandhu.ca
Ph 236-632-2055

PROJECT INFO:
100 Arbour Mead Cl NW Calgary

PROJECT NO: 26-142
SCALE: 3/16"=1'-0"
DATE: 9-Apr-26
ISSUED FOR: DP
DRAWING TITLE: Right Elevations

A-3.2

Building Face (EBF): 59.5 m²
Limiting Distance (LD): 1.2 m
Opening Proposed: 1.4 m²
Max UPO Area Permitted: 1.44 m² (LD² per NBC(AE) 2023, 9.10.15.6 — Houses)
Result: COMPLIES (0.04 m² margin)

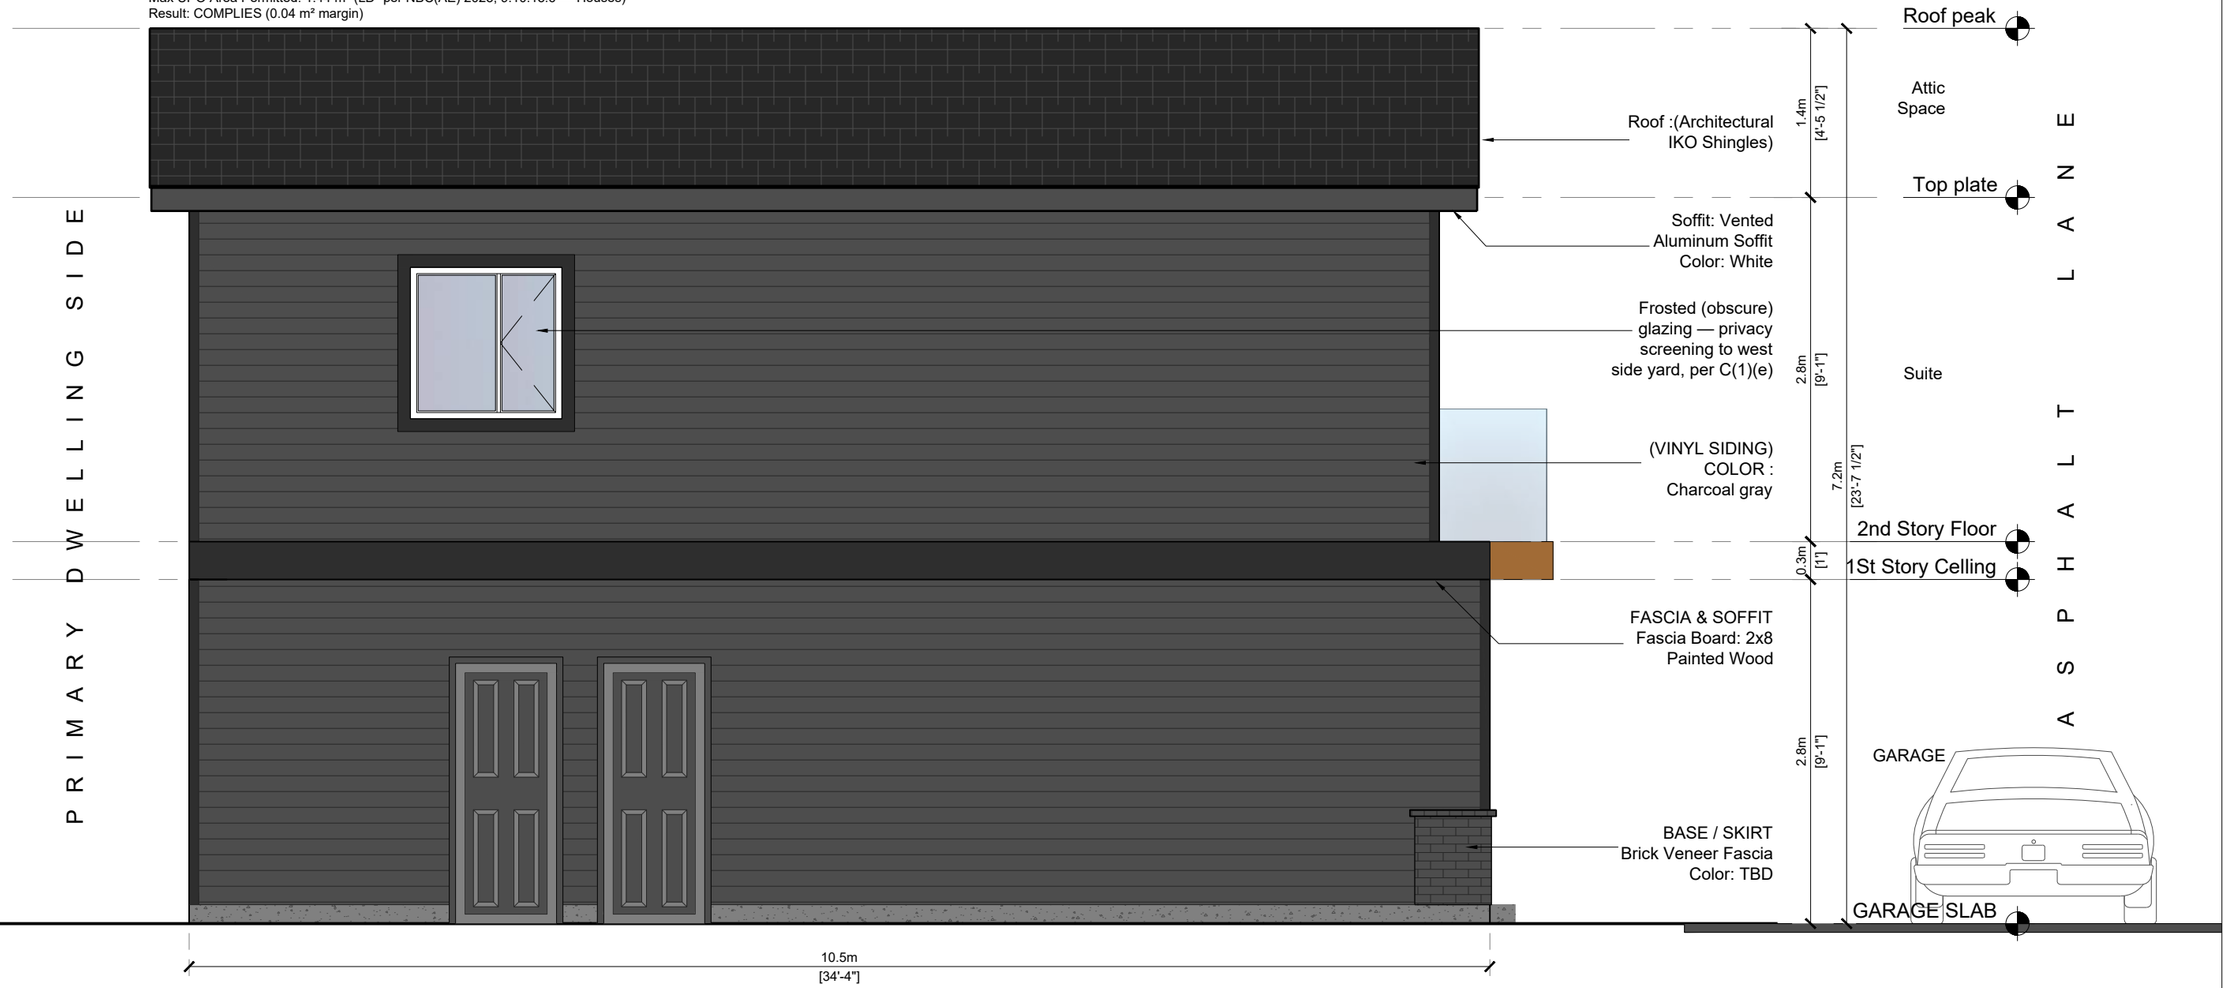

HAUS OF SANDHU DESIGN STUDIO
office@hausofsandhu.ca
Ph 236-632-2055

PROJECT INFO:
100 Arbour Mead Cl NW Calgary

PROJECT NO: 26-142
SCALE: 3/16"=1'-0"
DATE: 9-Apr-26
ISSUED FOR: DP
DRAWING TITLE: Left Elevations

A-3.3

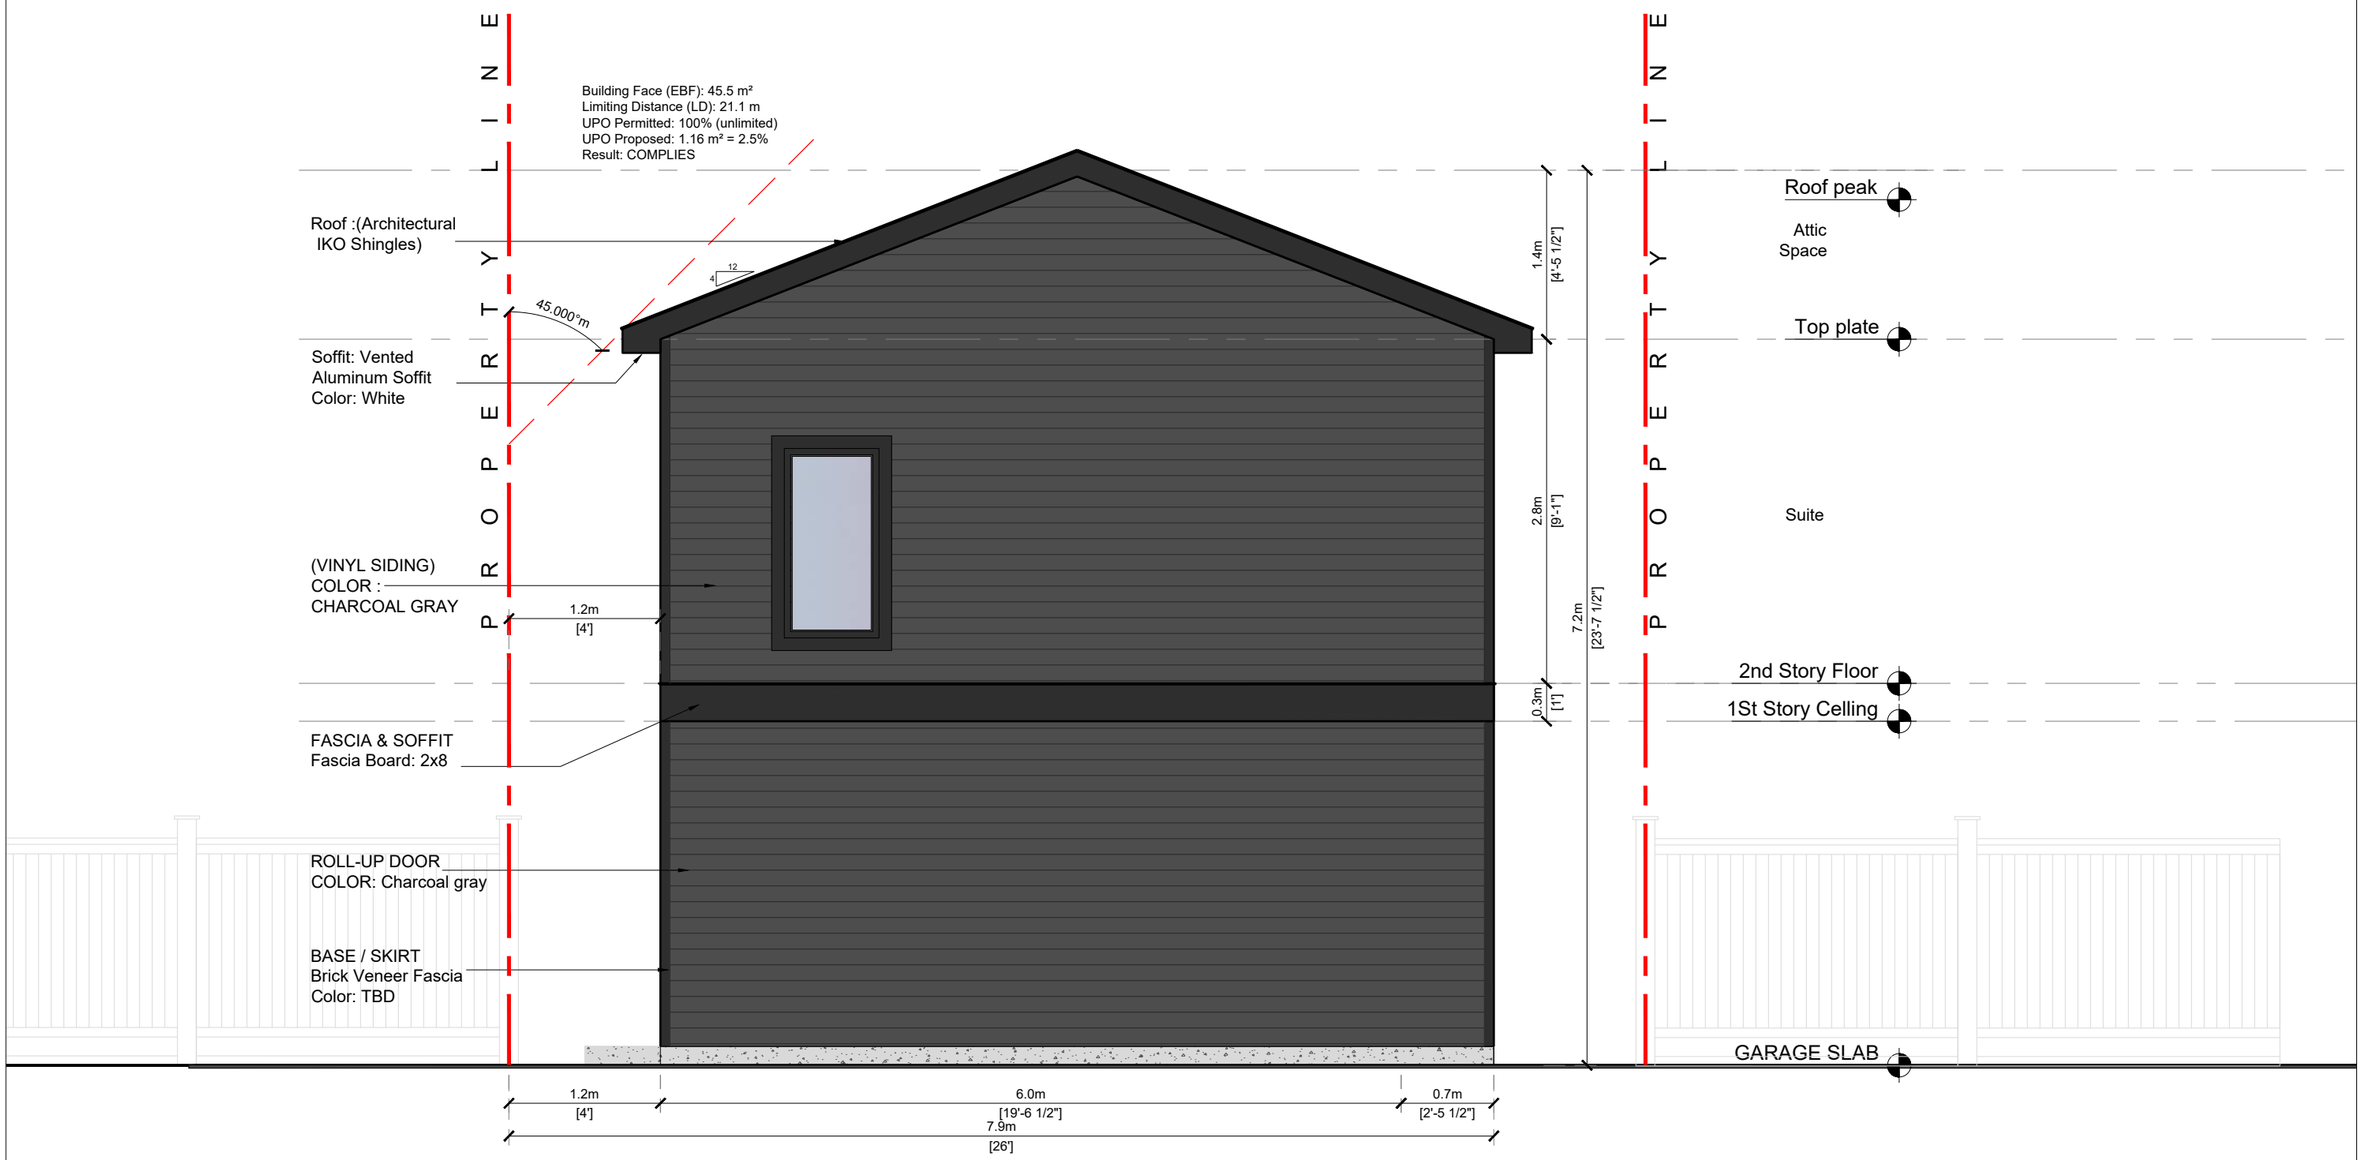

HAUS OF SANDHU
DESIGN STUDIO
office@hausofsandhu.ca
Ph 236-632-2055

PROJECT INFO:
100 Arbour Mead Cl NW Calgary

PROJECT NO: 26-142
SCALE: 3/16"=1'-0"
DATE: 9-Apr-26
ISSUED FOR: DP
DRAWING TITLE: Rear Elevation

A-3.4



REAR ELEVATION OF EXISTING DWELLING

HAUS OF SANDHU
DESIGN STUDIO
office@hausofsandhu.ca
Ph 236-632-2055

PROJECT INFO:
100 Arbour Mead Cl NW Calgary

PROJECT NO: 26-142
SCALE: 3/16"=1'-0"
DATE: 9-Apr-26
ISSUED FOR: DP
DRAWING TITLE: Rear Elevation

A-3.5