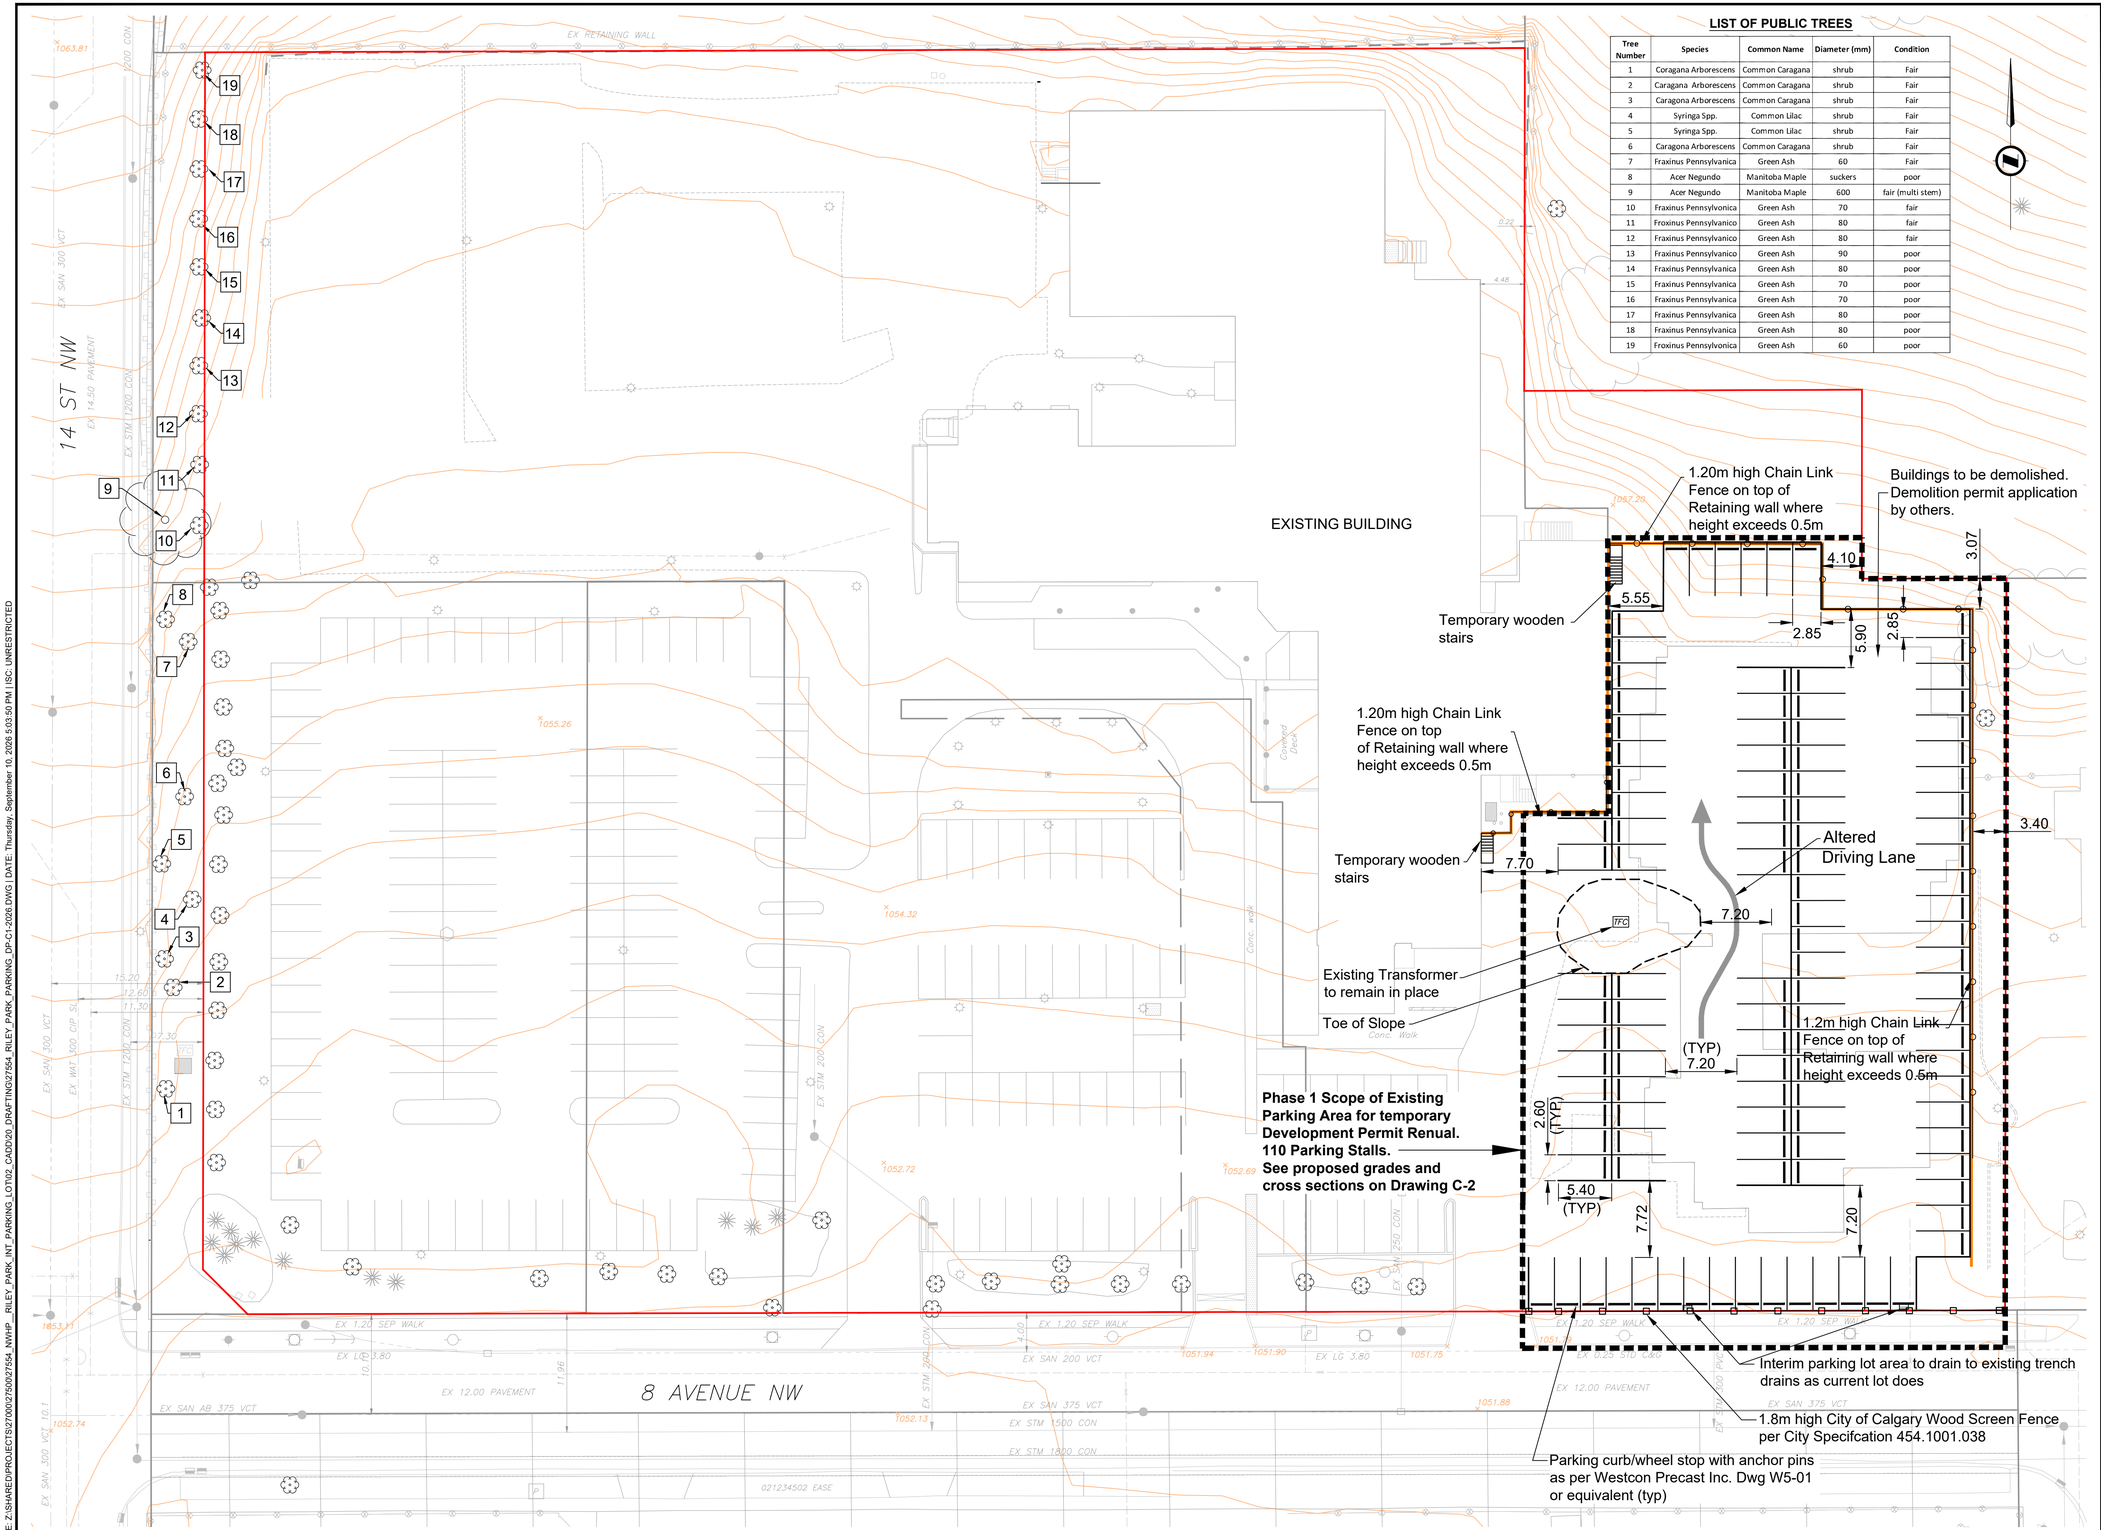


LIST OF PUBLIC TREES

Tree Number	Species	Common Name	Diameter (mm)	Condition
1	Coragana Arborescens	Common Caragana	shrub	Fair
2	Caragana Arborescens	Common Caragana	shrub	Fair
3	Caragana Arborescens	Common Caragana	shrub	Fair
4	Syringa Spp.	Common Lilac	shrub	Fair
5	Syringa Spp.	Common Lilac	shrub	Fair
6	Caragana Arborescens	Common Caragana	shrub	Fair
7	Fraxinus Pennsylvanica	Green Ash	60	Fair
8	Acer Negundo	Manitoba Maple	suckers	poor
9	Acer Negundo	Manitoba Maple	600	fair (multi stem)
10	Fraxinus Pennsylvonica	Green Ash	70	fair
11	Froxinus Pennsylvanico	Green Ash	80	fair
12	Fraxinus Pennsylvanico	Green Ash	80	fair
13	Fraxinus Pennsylvanico	Green Ash	90	poor
14	Fraxinus Pennsylvanica	Green Ash	80	poor
15	Fraxinus Pennsylvanica	Green Ash	70	poor
16	Fraxinus Pennsylvanica	Green Ash	70	poor
17	Fraxinus Pennsylvanica	Green Ash	80	poor
18	Fraxinus Pennsylvanica	Green Ash	80	poor
19	Froxinus Pennsylvonica	Green Ash	60	poor

NOTES

1. Elevations are metric geodetic ± 0.2m
2. Parking space lines in Phase 1 are for reference only. No lines will be on the graveled surface after construction.

LEGEND

- AREA WITH REVISED PARKING LAYOUT
- PERIMETER PROPERTY LINES
- EXISTING STRUCTURE TO BE DEMOLISHED
- EXISTING CURB TO BE REMOVED
- EXISTING CURB/PARKING TO REMAIN
- PROPOSED PARKING
- EXISTING SANITARY AND MANHOLE
- EXISTING STORM AND MANHOLE
- EXISTING WATER HYDRANT AND VALVE
- EXISTING CATCH BASIN
- EXISTING LIGHT
- 10 — EXISTING PUBLIC TREE AND DESIGNATION (MANY EXISTING PRIVATE TREES NOT SHOWN)
- EXISTING CONTOURS
- PROPOSED RETAINING WALL
- PROPOSED CHAIN LINK FENCE
- PROPOSED WOOD SCREEN FENCE

PARCEL INFORMATION

Address: 1340 and 1402 – 8th Avenue NW, Calgary, AB

Plan 0313641, Block 1, Lot 3 and
Descriptive Plan 1112208, Block 1, Lot 4
Located in SEC21 TWP24 RGE1 W5th

ISSUED FOR DEVELOPMENT PERMIT EXTENSION
September 11, 2026

NO.	DESCRIPTION	DATE (YYYY-MM-DD)
5	Re-Submitted for DP Application	2026-09-11
4	Revised to show existing handicap stalls in NW parking lot	2021-10-27
3	Revised parking near transformer to address PTR comment	2021-10-22
2	Addressed DTR-1 Comments and Resubmitted for DP Application	2021-08-06
1	Submitted for DP Application	2021-06-16

SCALE 0 6 12 m

NORTHWEST HEALTHCARE PROPERTIES — ISL

PROJECT
Riley Park Interim Parking Development Permit
SEC 21 TWP 24 RGE 1 W5TH

SHEET TITLE
Interim Parking Layout

FILE NO. 28905
ENG DWG NO. C-1
SHEET COUNT 1 of 2

SHEET SIZE ANSI D 25 mm 0

FILE: Z:\SHARED\PROJECTS\27000\27500\27554_NWHP_-_RILEY_PARK_INT_PARKING_LOT\02_CAD\200_DRAFTING\27554_RILEY_PARK_PARKING_DP-C1-2026.DWG | DATE: Thursday, September 10, 2026 5:03:50 PM | ISC: UNRESTRICTED