


Rear Laneway
7'
3'
22'
2'
Existing Garage
22' x 24'
24'
New Concrete Walkway
4' x 22'
27' 2"
3'
New Composite Walkway
and Stairs
4' x 11'
8'
5'
Proposed Addition
18'
New Composite Deck
29' x 10'
10'
40'
29'
Existing Dwelling
30'
10'
New AC
Unit
3' x 3'
7'
New Composite Porch
and Stairs
24' x 7'
4'
26'
5'
New Window Wells
64" x 30"
31' 10"
New Concrete Walkway
5' x 34'
50'
N
Site Plan
J Robert Home Remodeling Inc
jeff@jrobertyyc.ca 403-660-9100
Proposed Addition - 618 sq.ft.
1306 87 Ave SW
Calgary, Alberta
T2V 0W3
Legal Desc. 6846HO;7;56
87 Ave SW


Exterior Notes
- New Stucco Siding
- New Aluminium Soffit/Fascia/Eaves
- New Asphalt Shingles
- New EnergyStar Certified Doors and Windows (Triple Pane)

J Robert Home Remodeling Inc
jeff@jrobertyyc.ca 403-660-9100

Proposed Addition - 618 sq.ft.
1306 87 Ave SW
Calgary, Alberta
T2V 0W3

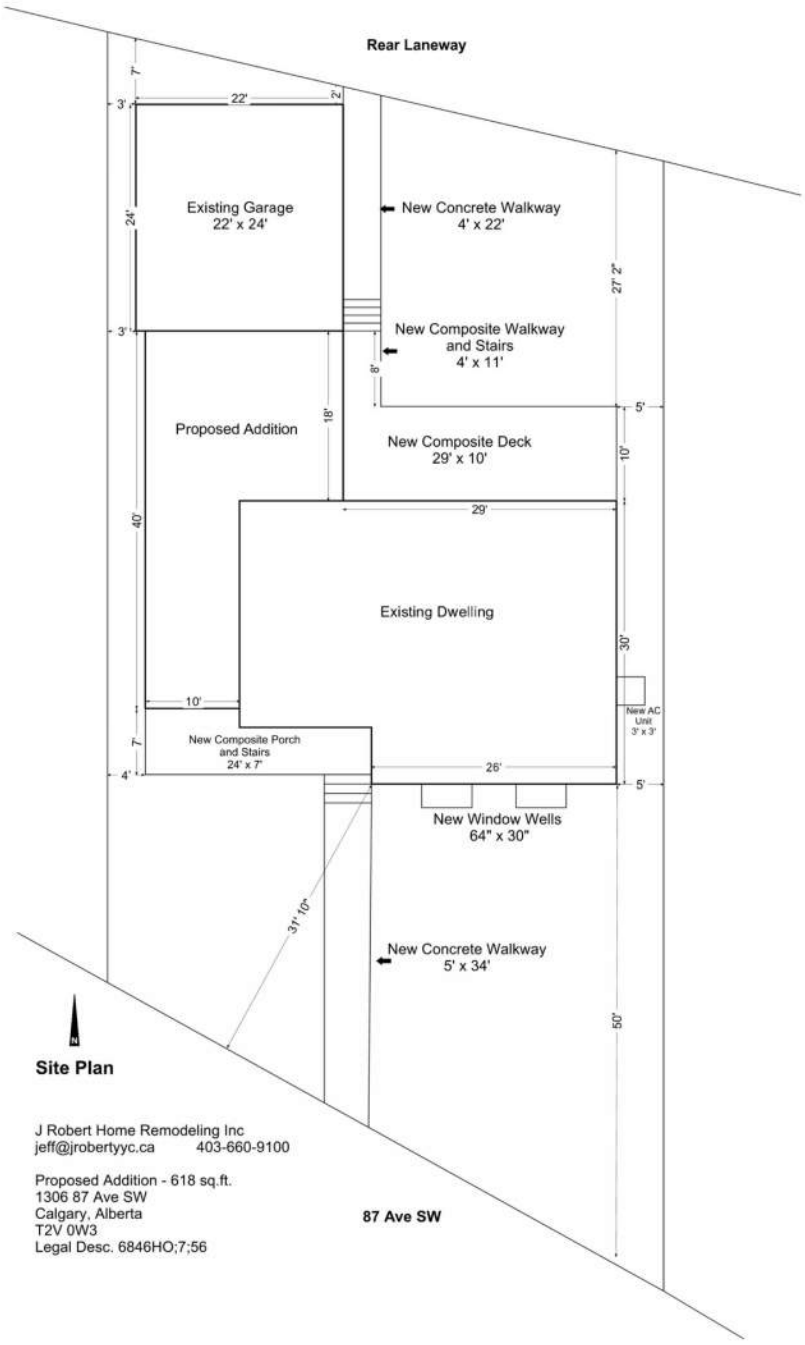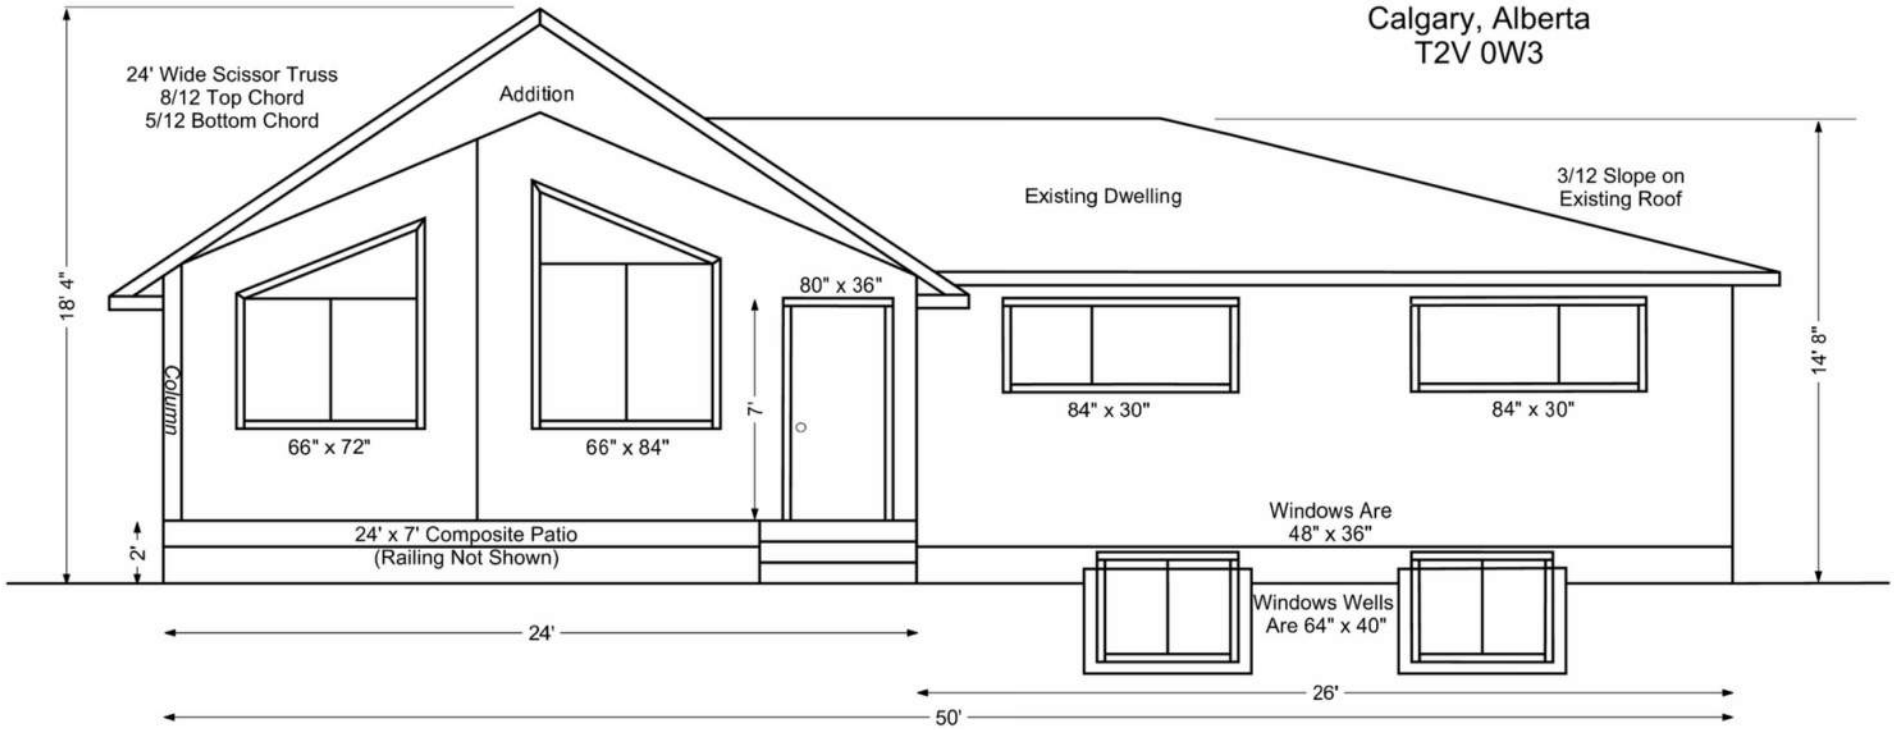


Elevation - Front (South)

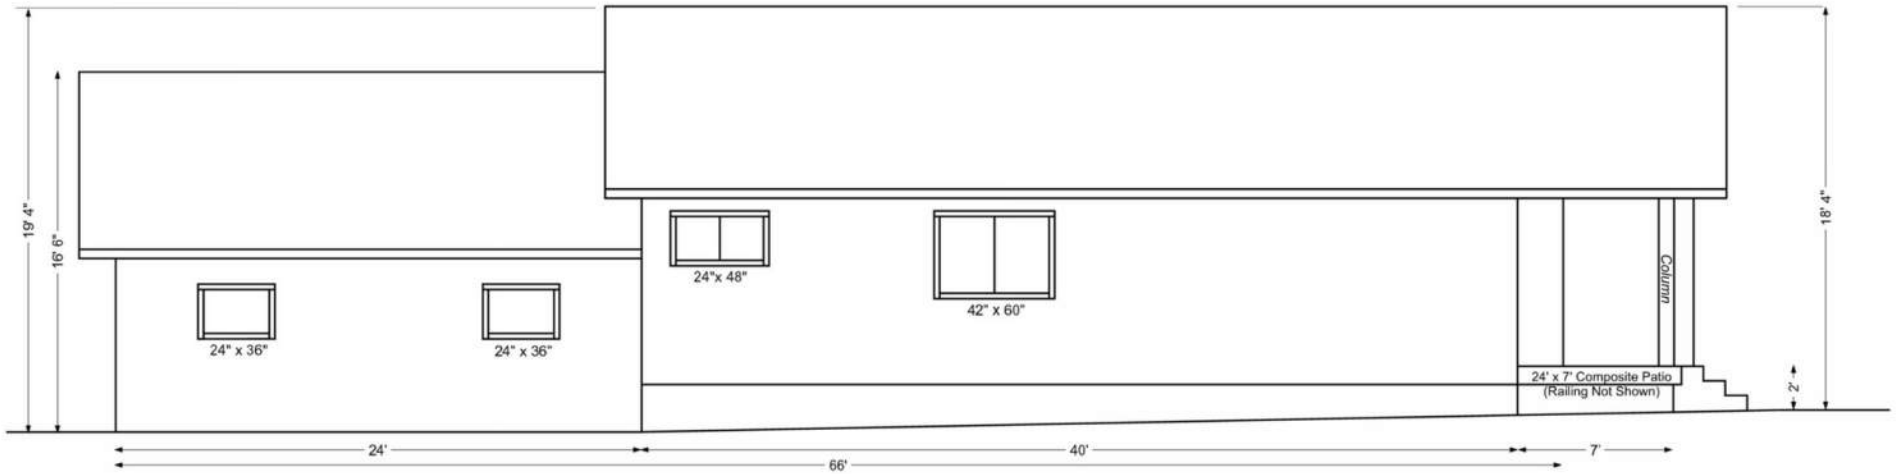

Elevation - Side (West)

J Robert Home Remodeling Inc
jeff@jrobertyyc.ca 403-660-9100


Proposed Addition - 618 sq.ft.
1306 87 Ave SW
Calgary, Alberta
T2V 0W3

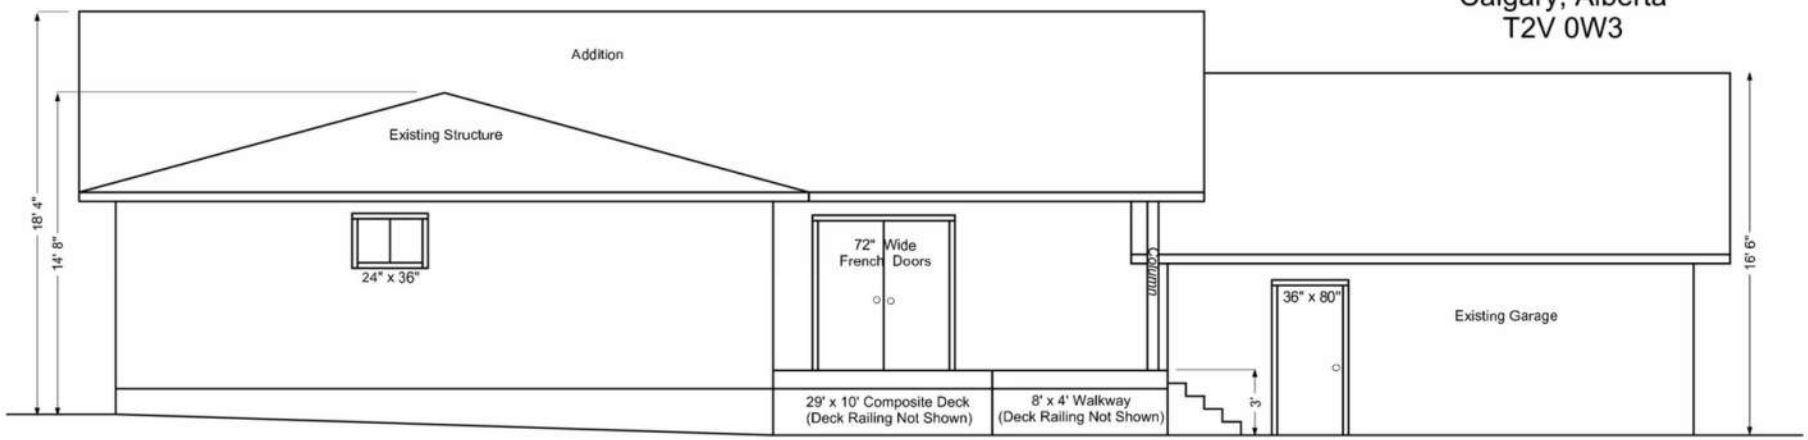

Elevation - Side (East)

J Robert Home Remodeling Inc
jeff@jrobertyyc.ca 403-660-9100

Proposed Addition - 618 sq.ft.
1306 87 Ave SW
Calgary, Alberta
T2V 0W3

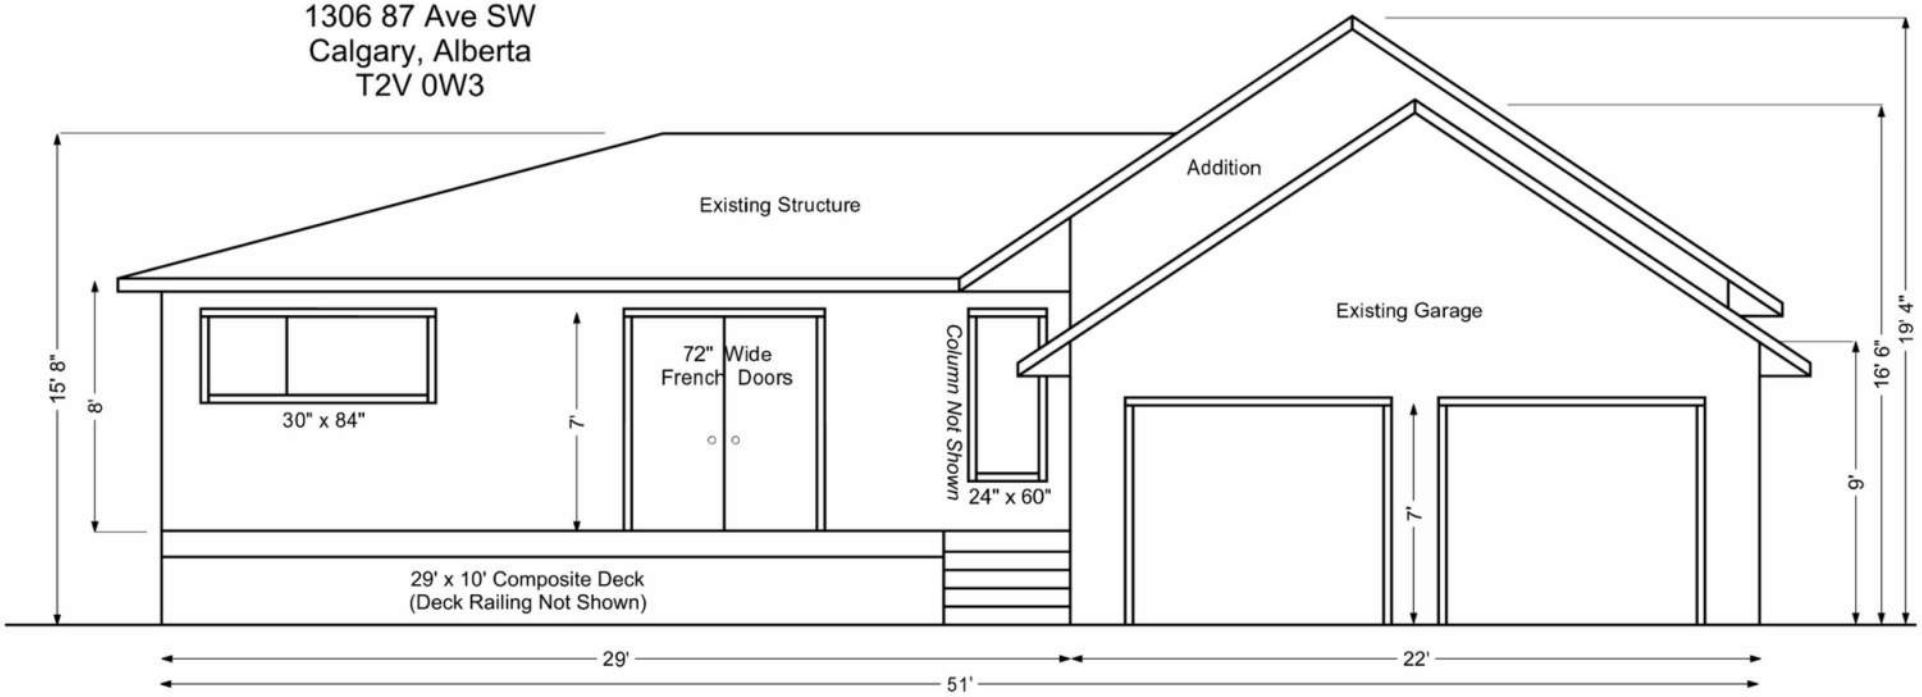

Elevation - Back (North)