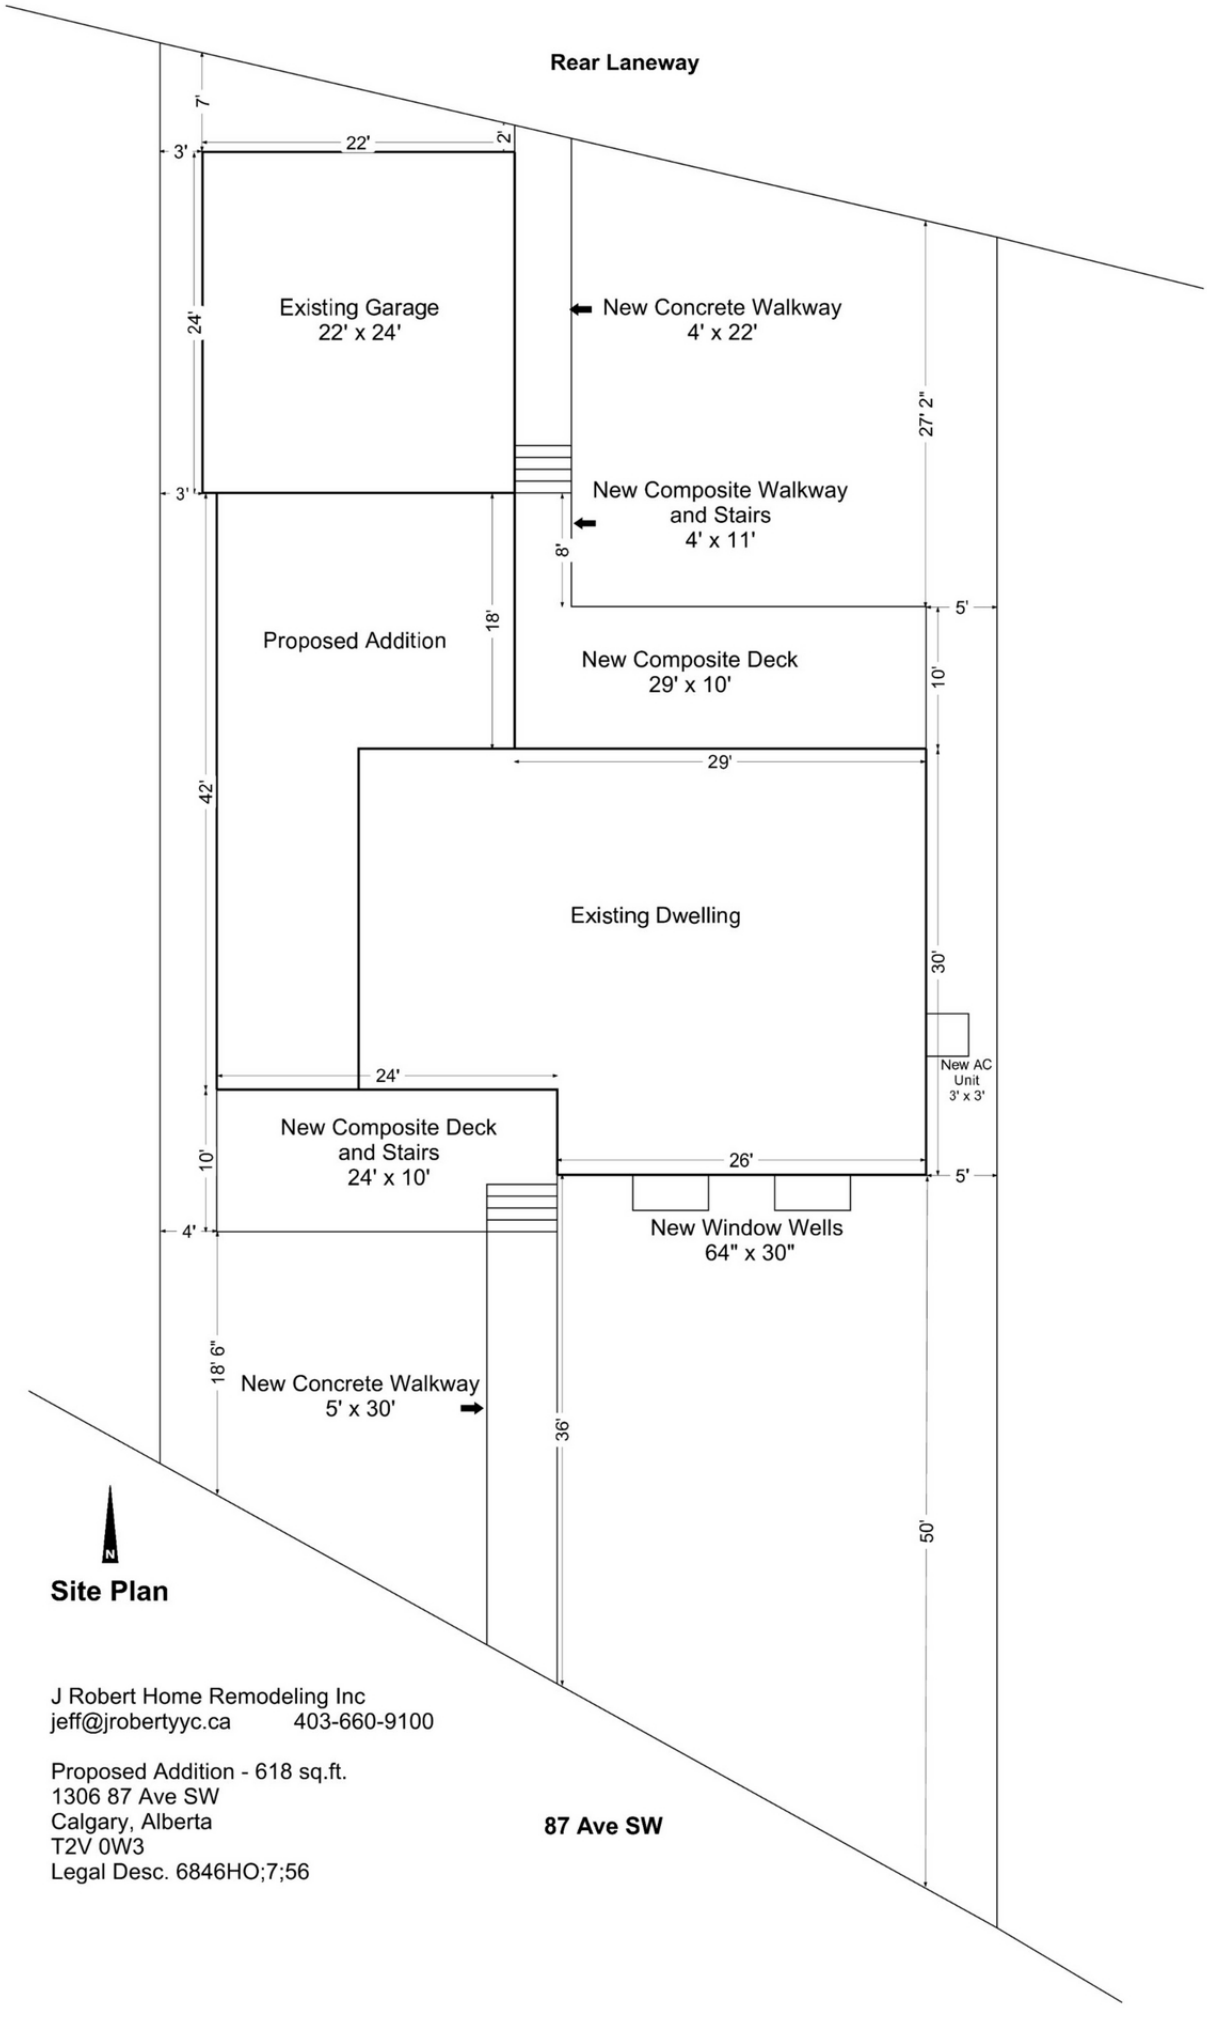



## Site Plan


J Robert Home Remodeling Inc
jeff@jrobertyyc.ca 403-660-9100

Proposed Addition - 618 sq.ft.
1306 87 Ave SW
Calgary, Alberta
T2V 0W3
Legal Desc. 6846HO;7;56

Exterior Notes
- New Stucco Siding
- New Aluminium Soffit/Fascia/Eaves
- New Asphalt Shingles
- New EnergyStar Certified Doors and Windows (Triple Pane)

J Robert Home Remodeling Inc
jeff@jrobertyyc.ca 403-660-9100


Proposed Addition - 618 sq.ft.
1306 87 Ave SW
Calgary, Alberta
T2V 0W3

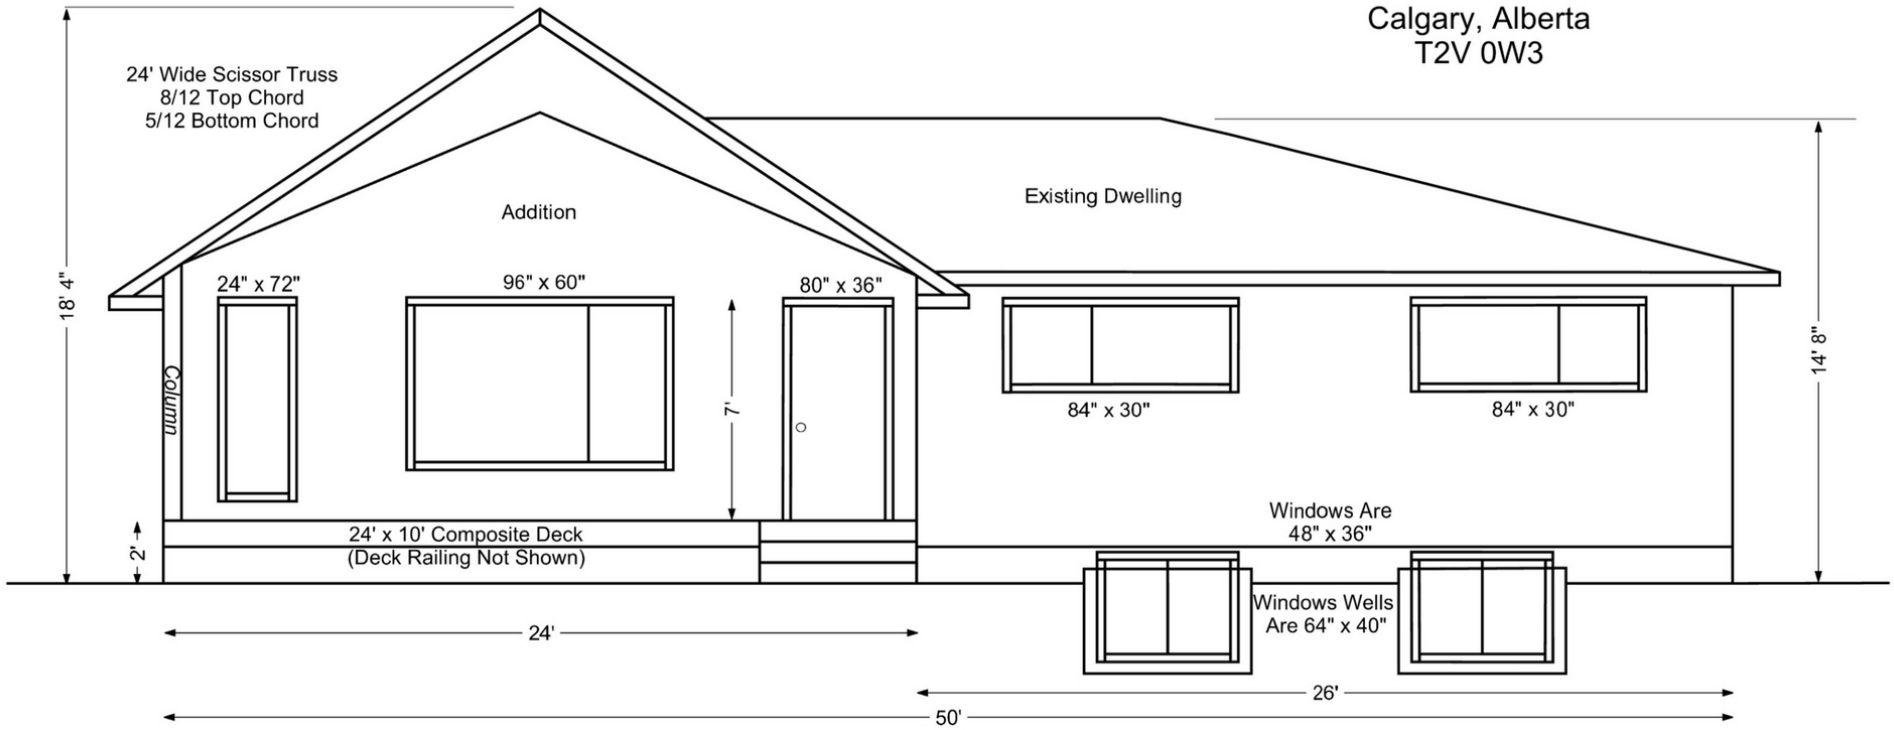



Elevation - Front (South)

J Robert Home Remodeling Inc
jeff@jrobertyyc.ca 403-660-9100

Proposed Addition - 618 sq.ft.
1306 87 Ave SW
Calgary, Alberta
T2V 0W3

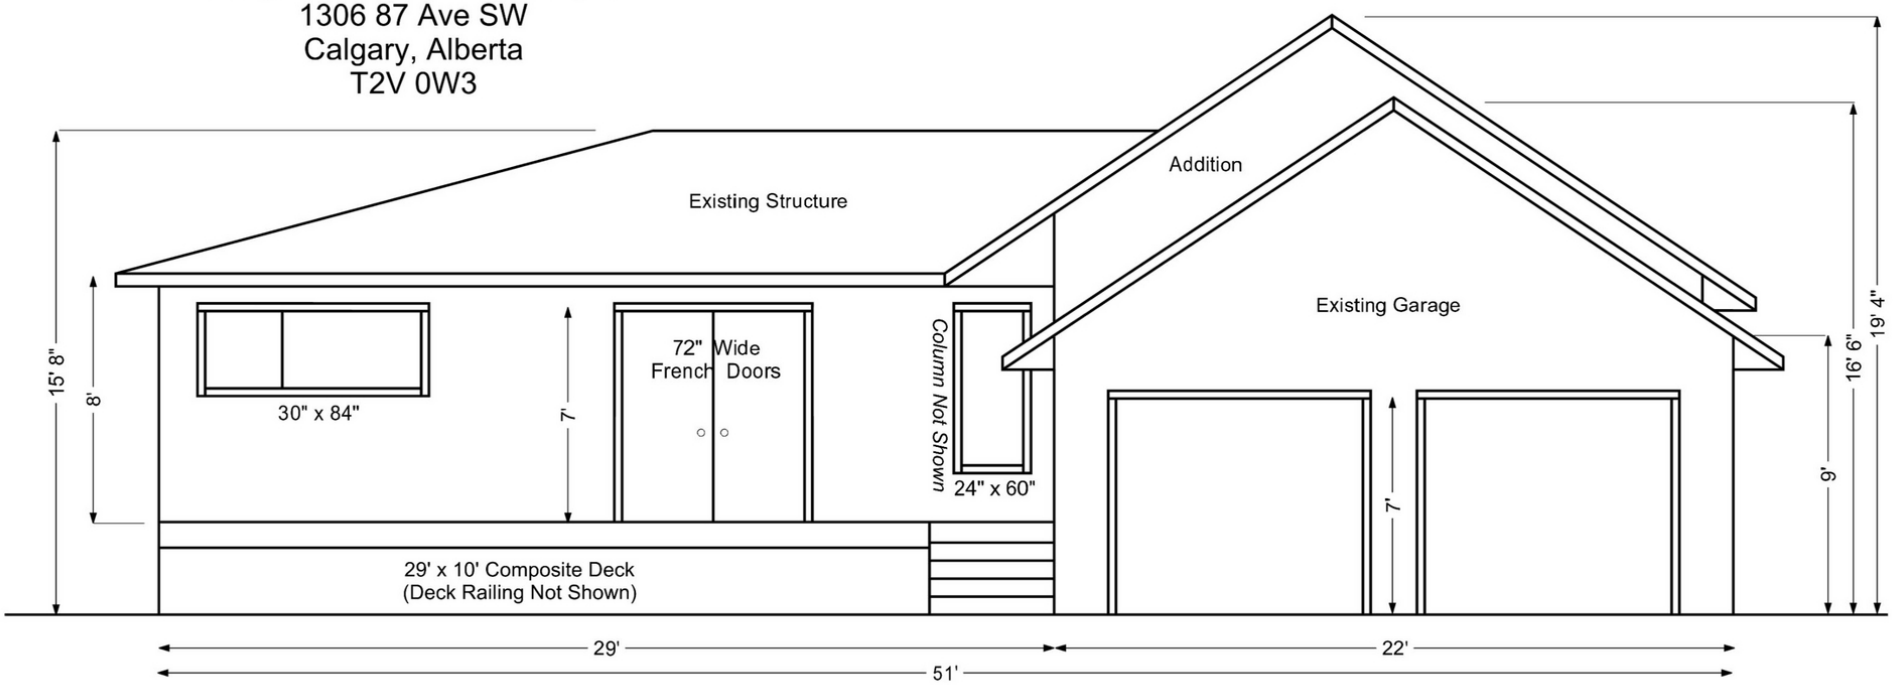



Elevation - Back (North)

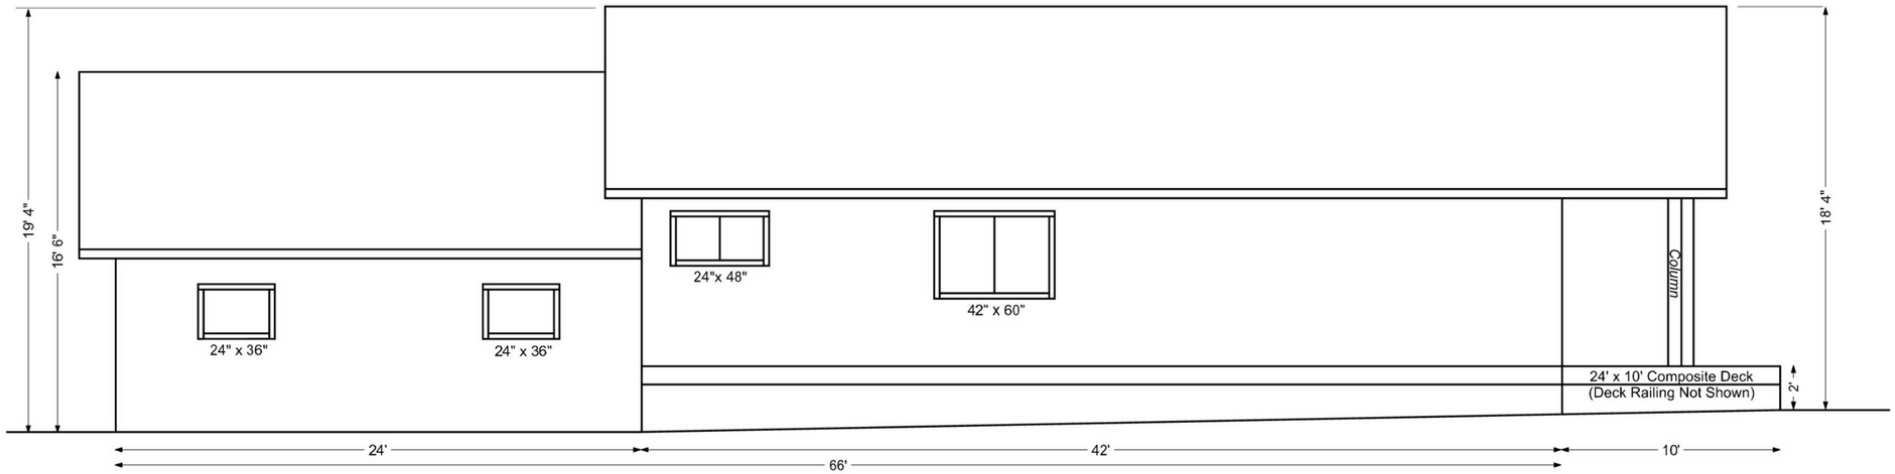


Elevation - Side (West)

J Robert Home Remodeling Inc
jeff@jrobertyyc.ca 403-660-9100

Proposed Addition - 618 sq.ft.
1306 87 Ave SW
Calgary, Alberta
T2V 0W3

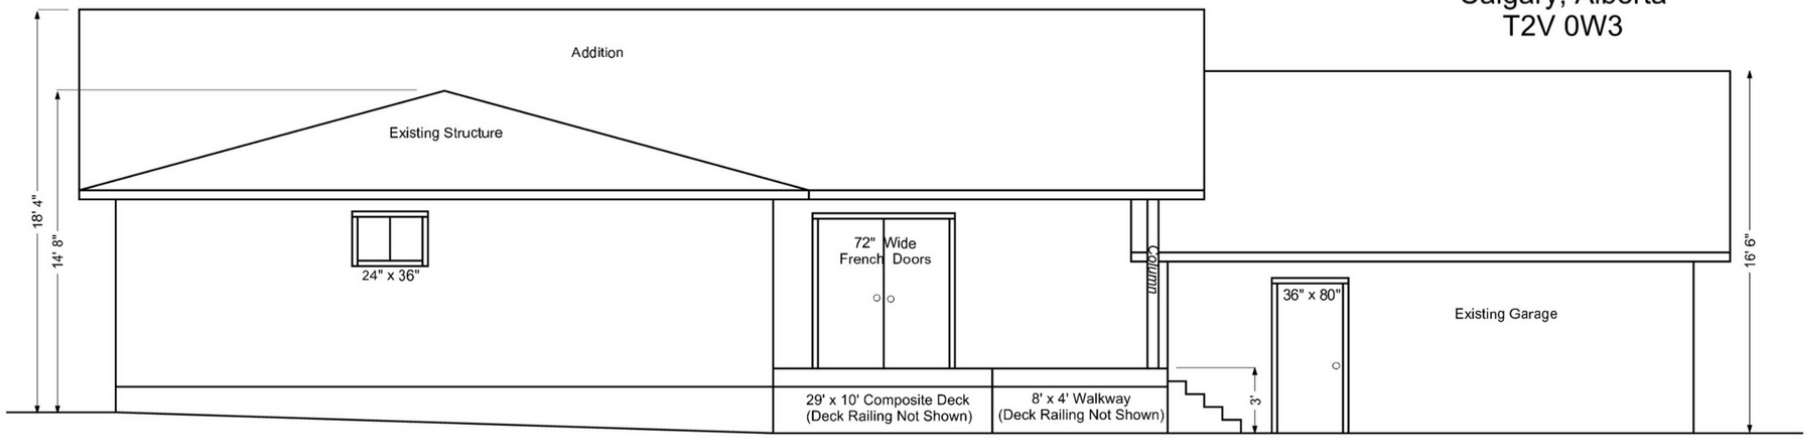


Elevation - Side (East)