


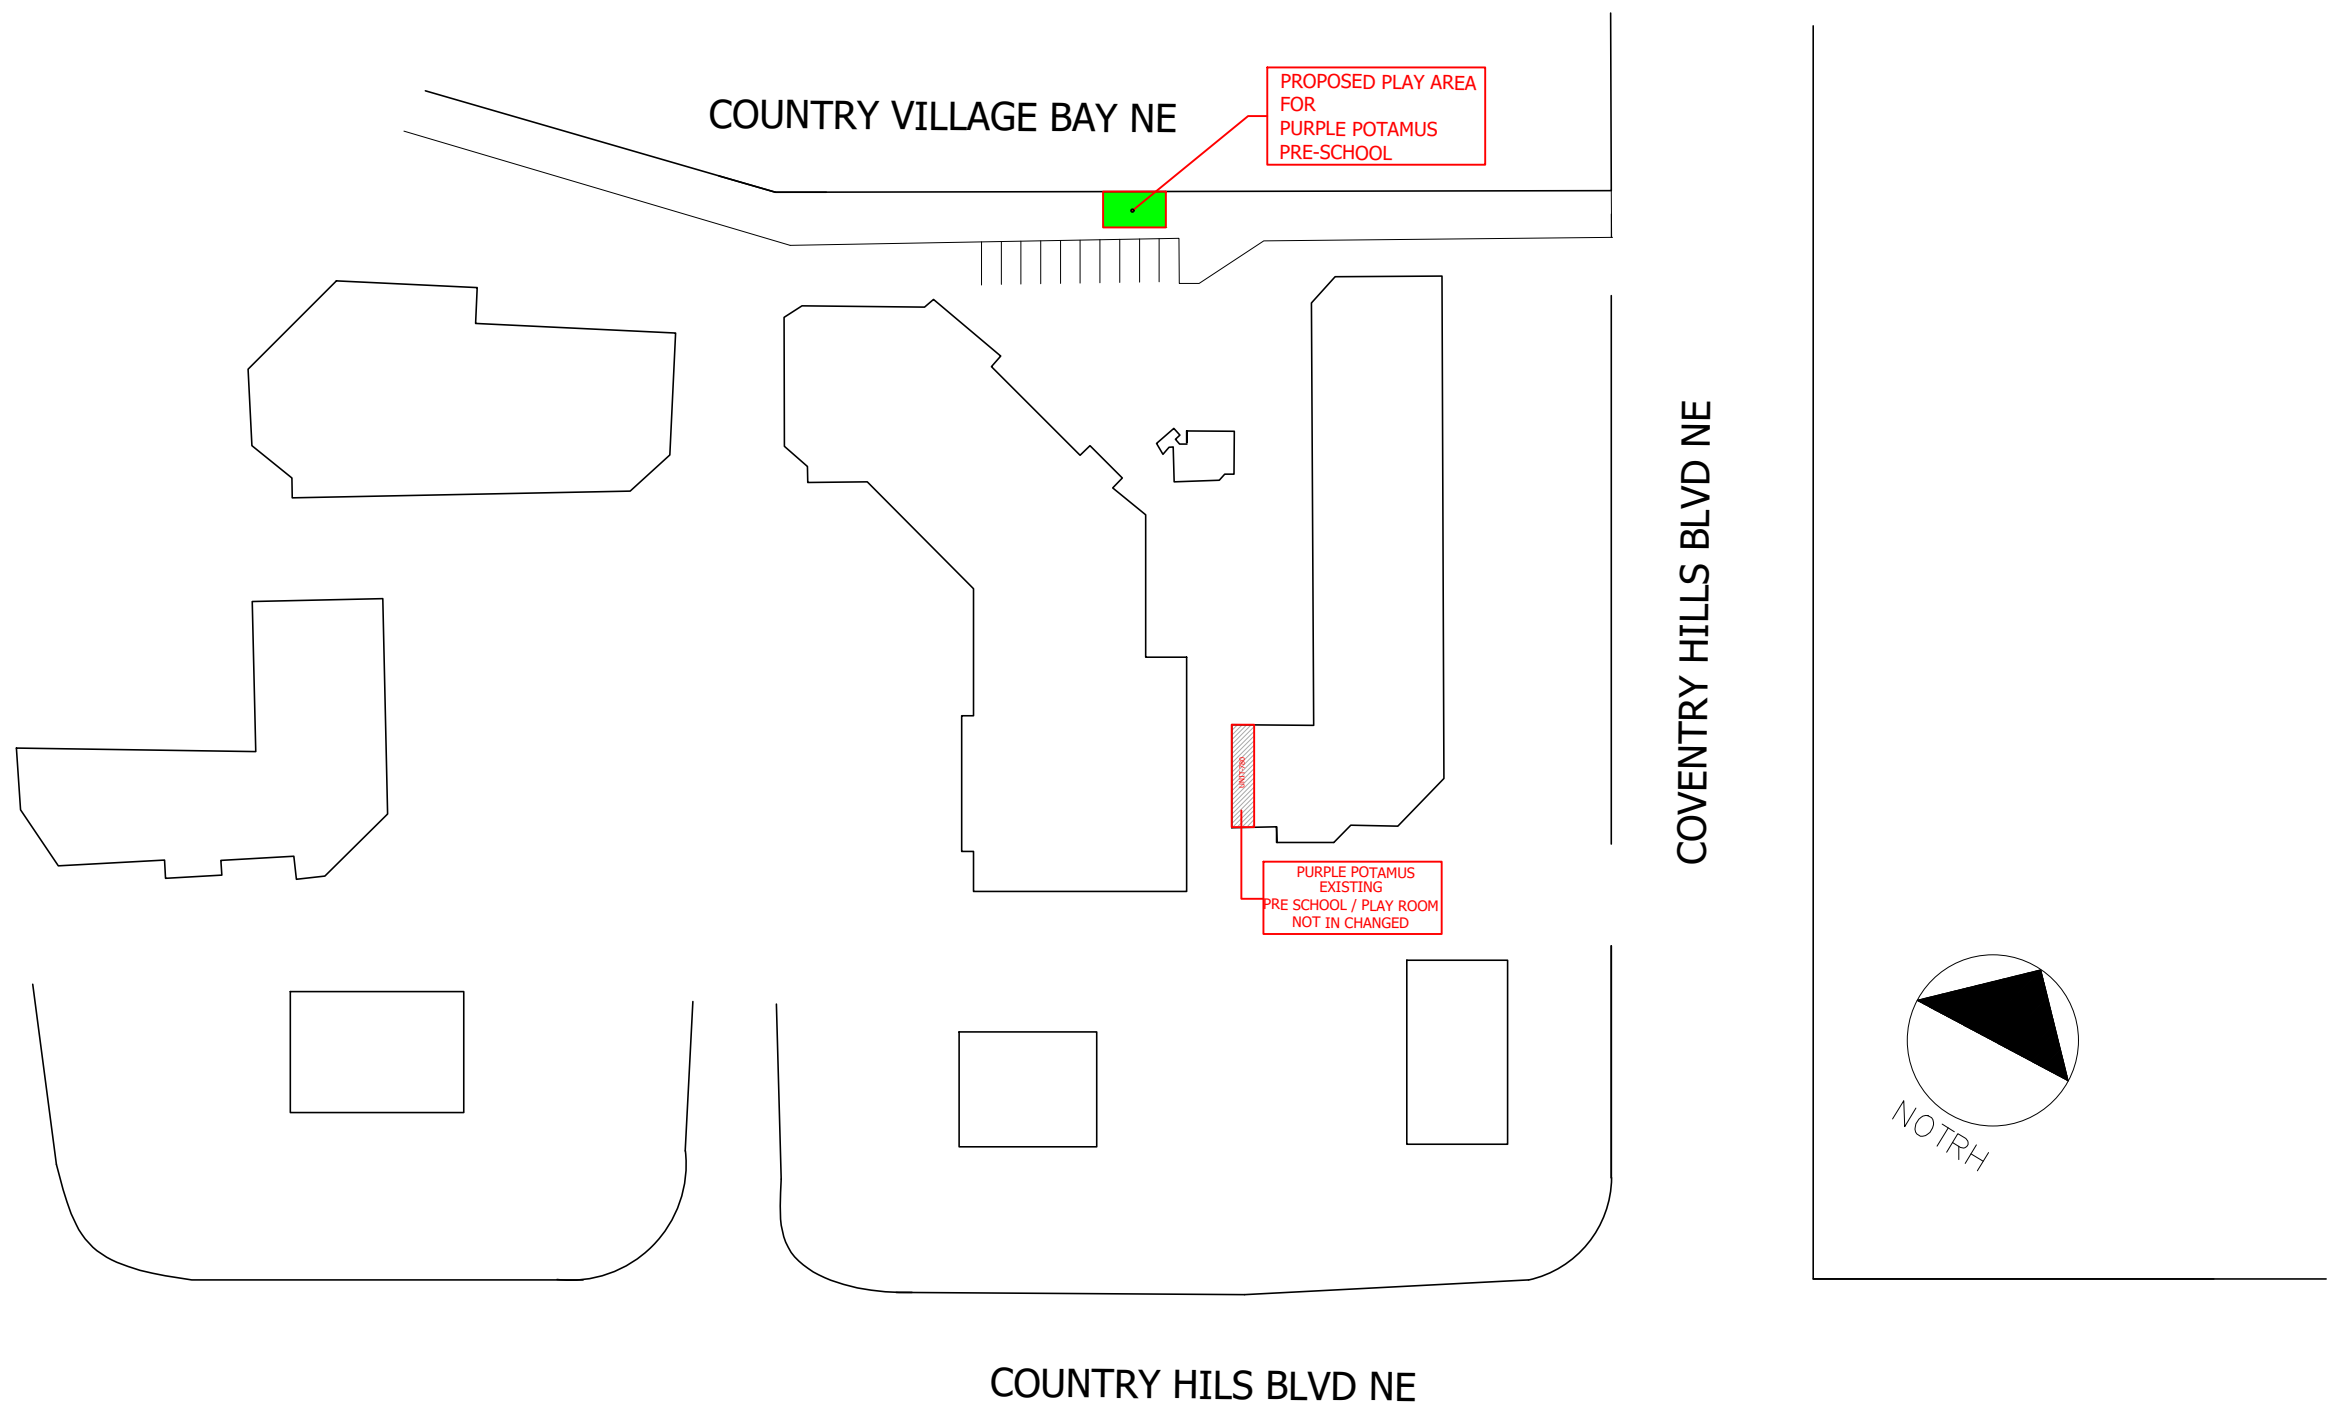

KEY PLAN -OUT DOOR PLAY AREA

THIS DRAWING, AS AN INSTRUMENT OF SERVICE IS THE PROPERTY OF ARCHITECT, THE COPYRIGHT IN THE SAME BEING RESERVED TO THEM. NO REPRODUCTION IS ALLOWED WITHOUT THE PERMISSION OF ARCHITECT AND WHEN MADE MUST BEAR ITS NAME. THIS DRAWING IS NOT TO BE SCALED. THE CONTRACTOR IS TO VERIFY DIMENSIONS AND DATA NOTED HEREIN WITH THE CONDITIONS ON SITE AND IS RESPONSIBLE FOR REPORTING ANY DISCREPANCY TO ARCHITECT FOR ADJUSTMENT.

ISSUED FOR	
2026 03 15	ISSUED FOR BUILDING PERMIT

500 Country Hills Blvd NE
Unit 780 Calgary , AB T3K 4Y1

PROJECT:
PURPLE POTAMUS
DAY CARE AND PLAY RM

SHEET TITLE:

KEY PLAN
OUT DOOR PLAY AREA


SCALE : AS NOTED

DRAWN BY : IK

PROJECT No.:

DWG. No.:

THIS DRAWING, AS AN INSTRUMENT OF SERVICE IS THE PROPERTY OF ARCHITECT, THE COPYRIGHT IN THE SAME BEING RESERVED TO THEM. NO REPRODUCTION IS ALLOWED WITHOUT THE PERMISSION OF ARCHITECT AND WHEN MADE MUST BEAR ITS NAME. THIS DRAWING IS NOT TO BE SCALED. THE CONTRACTOR IS TO VERIFY DIMENSIONS AND DATA NOTED HEREIN WITH THE CONDITIONS ON SITE AND IS RESPONSIBLE FOR REPORTING ANY DISCREPANCY TO ARCHITECT FOR ADJUSTMENT.

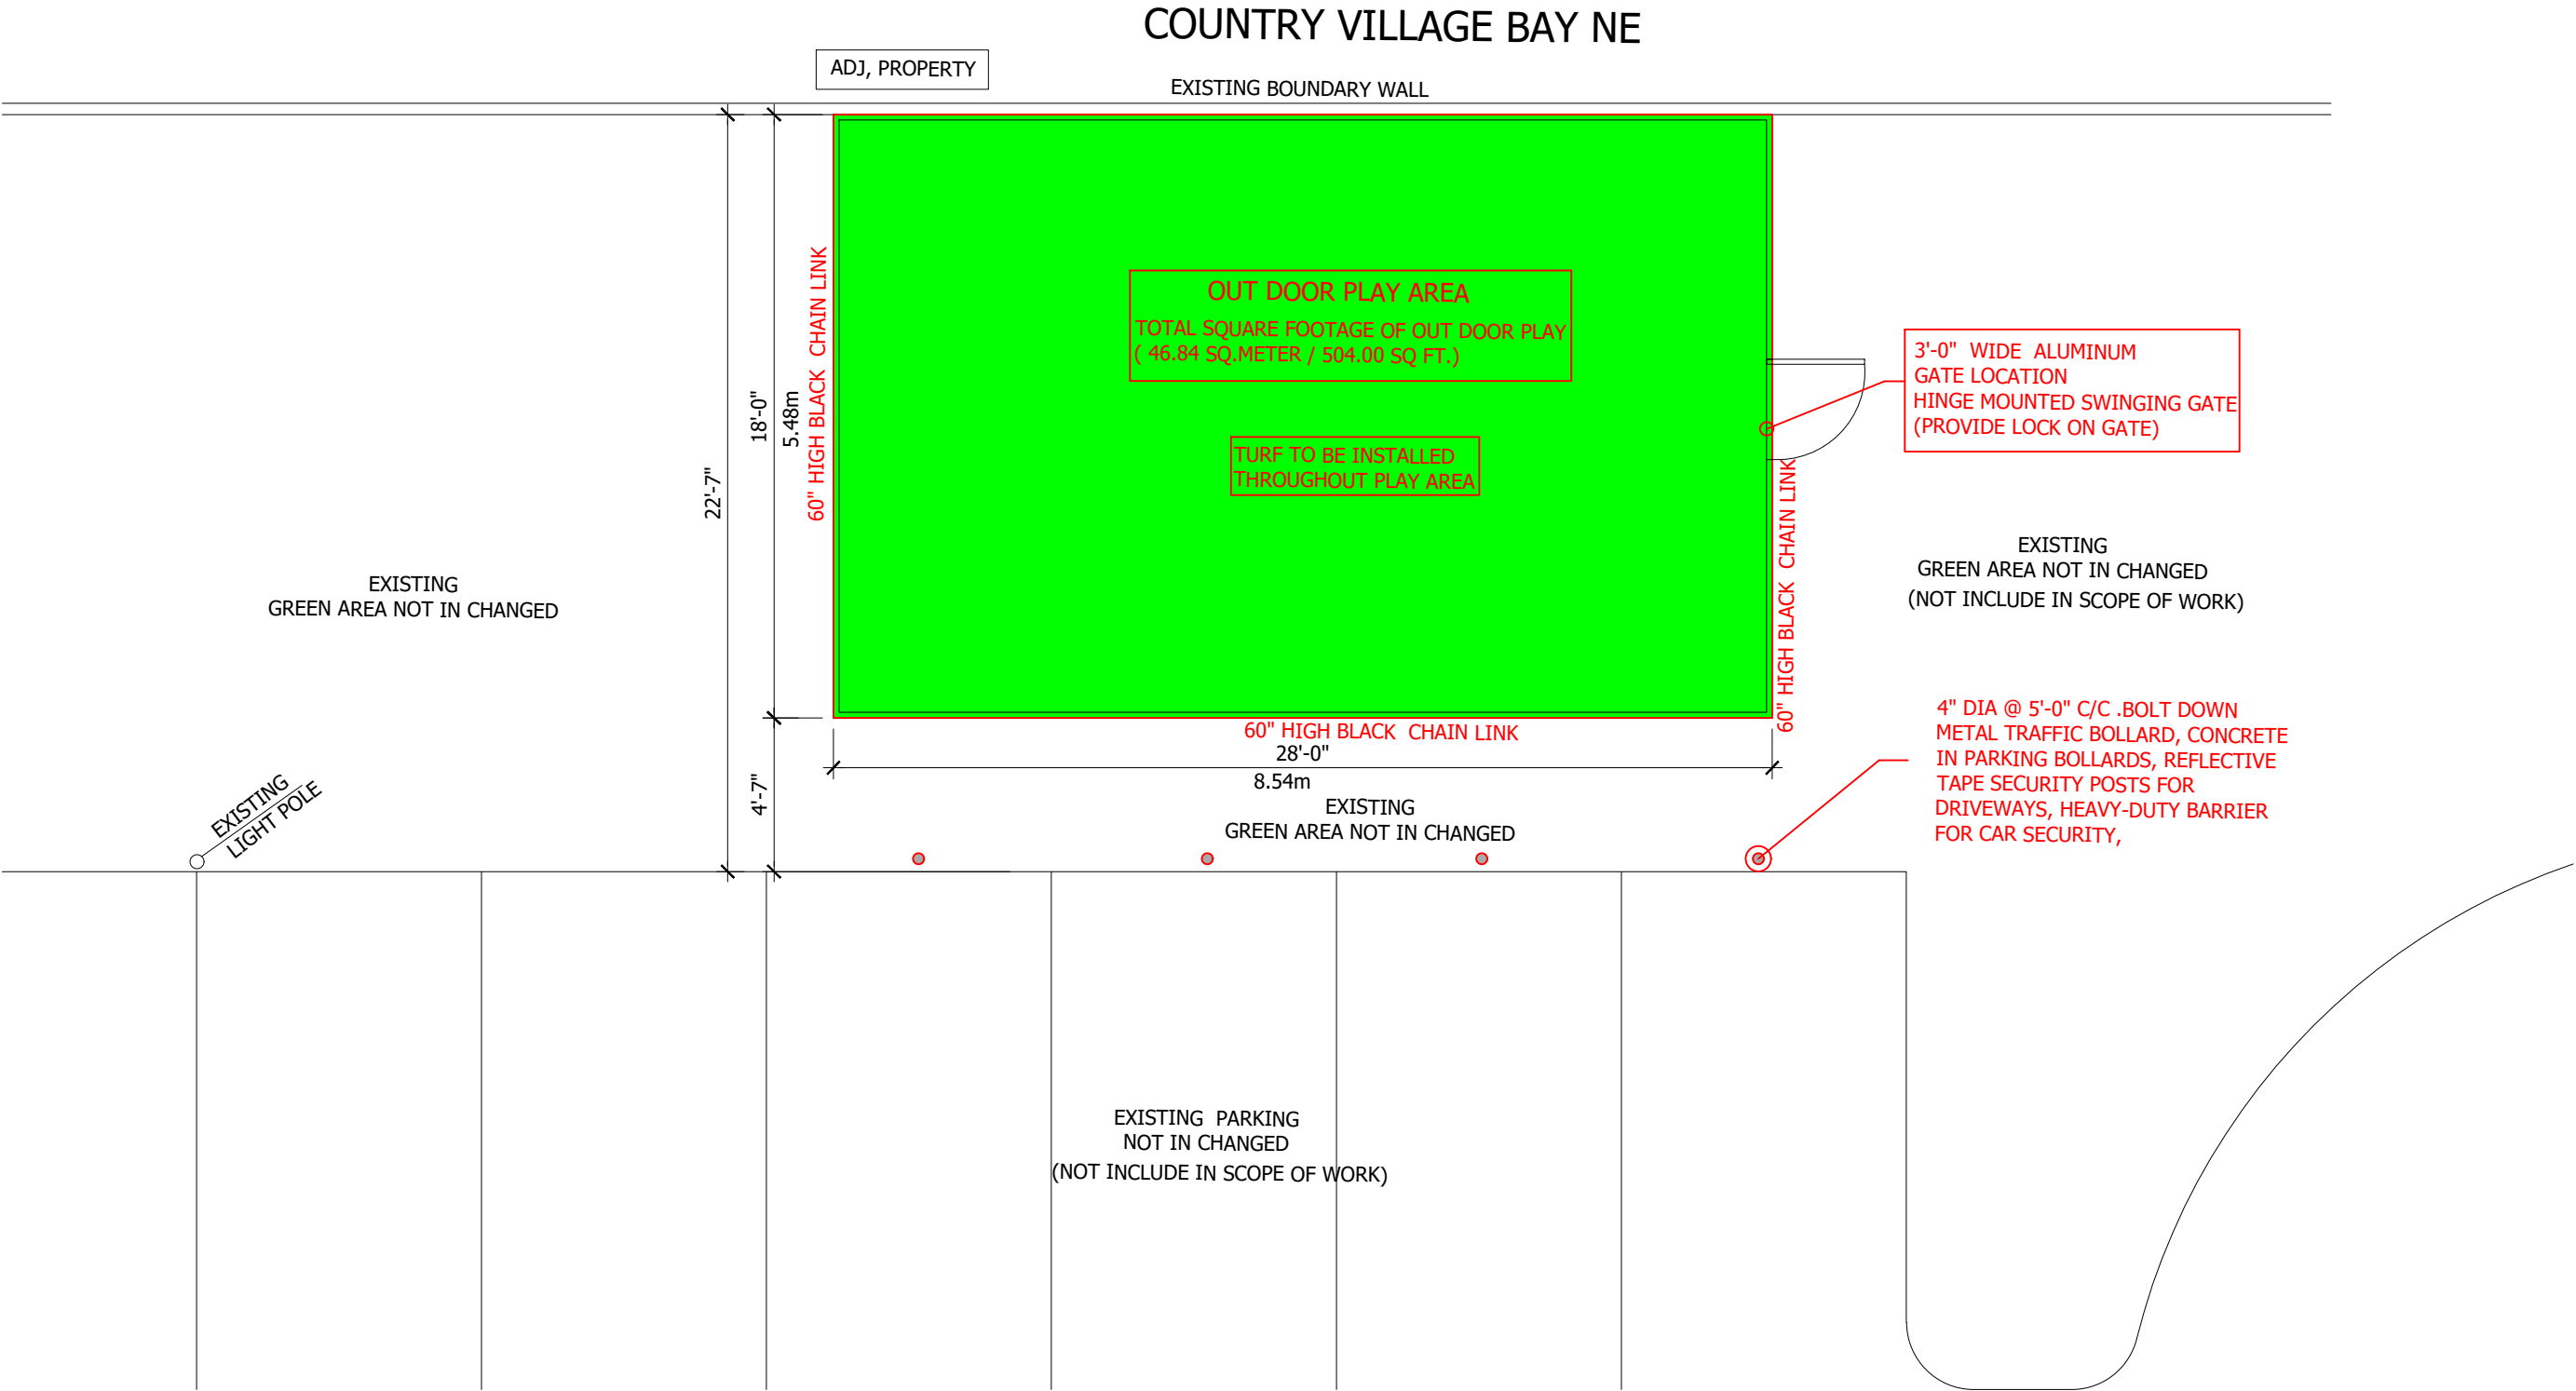

OUT DOOR PLAY AREA PLAN

ISSUED FOR

2026 03 15	ISSUED FOR BUILDING PERMIT

500 Country Hills Blvd NE
Unit 780 Calgary , AB T3K 4Y1

PROJECT:
PURPLE POTAMUS
DAY CARE AND PLAY RM

SHEET TITLE:

OUT DOOR PLAY AREA
PLAN

SCALE : AS NOTED

DRAWN BY : IK

PROJECT No.:

DWG. No.: