

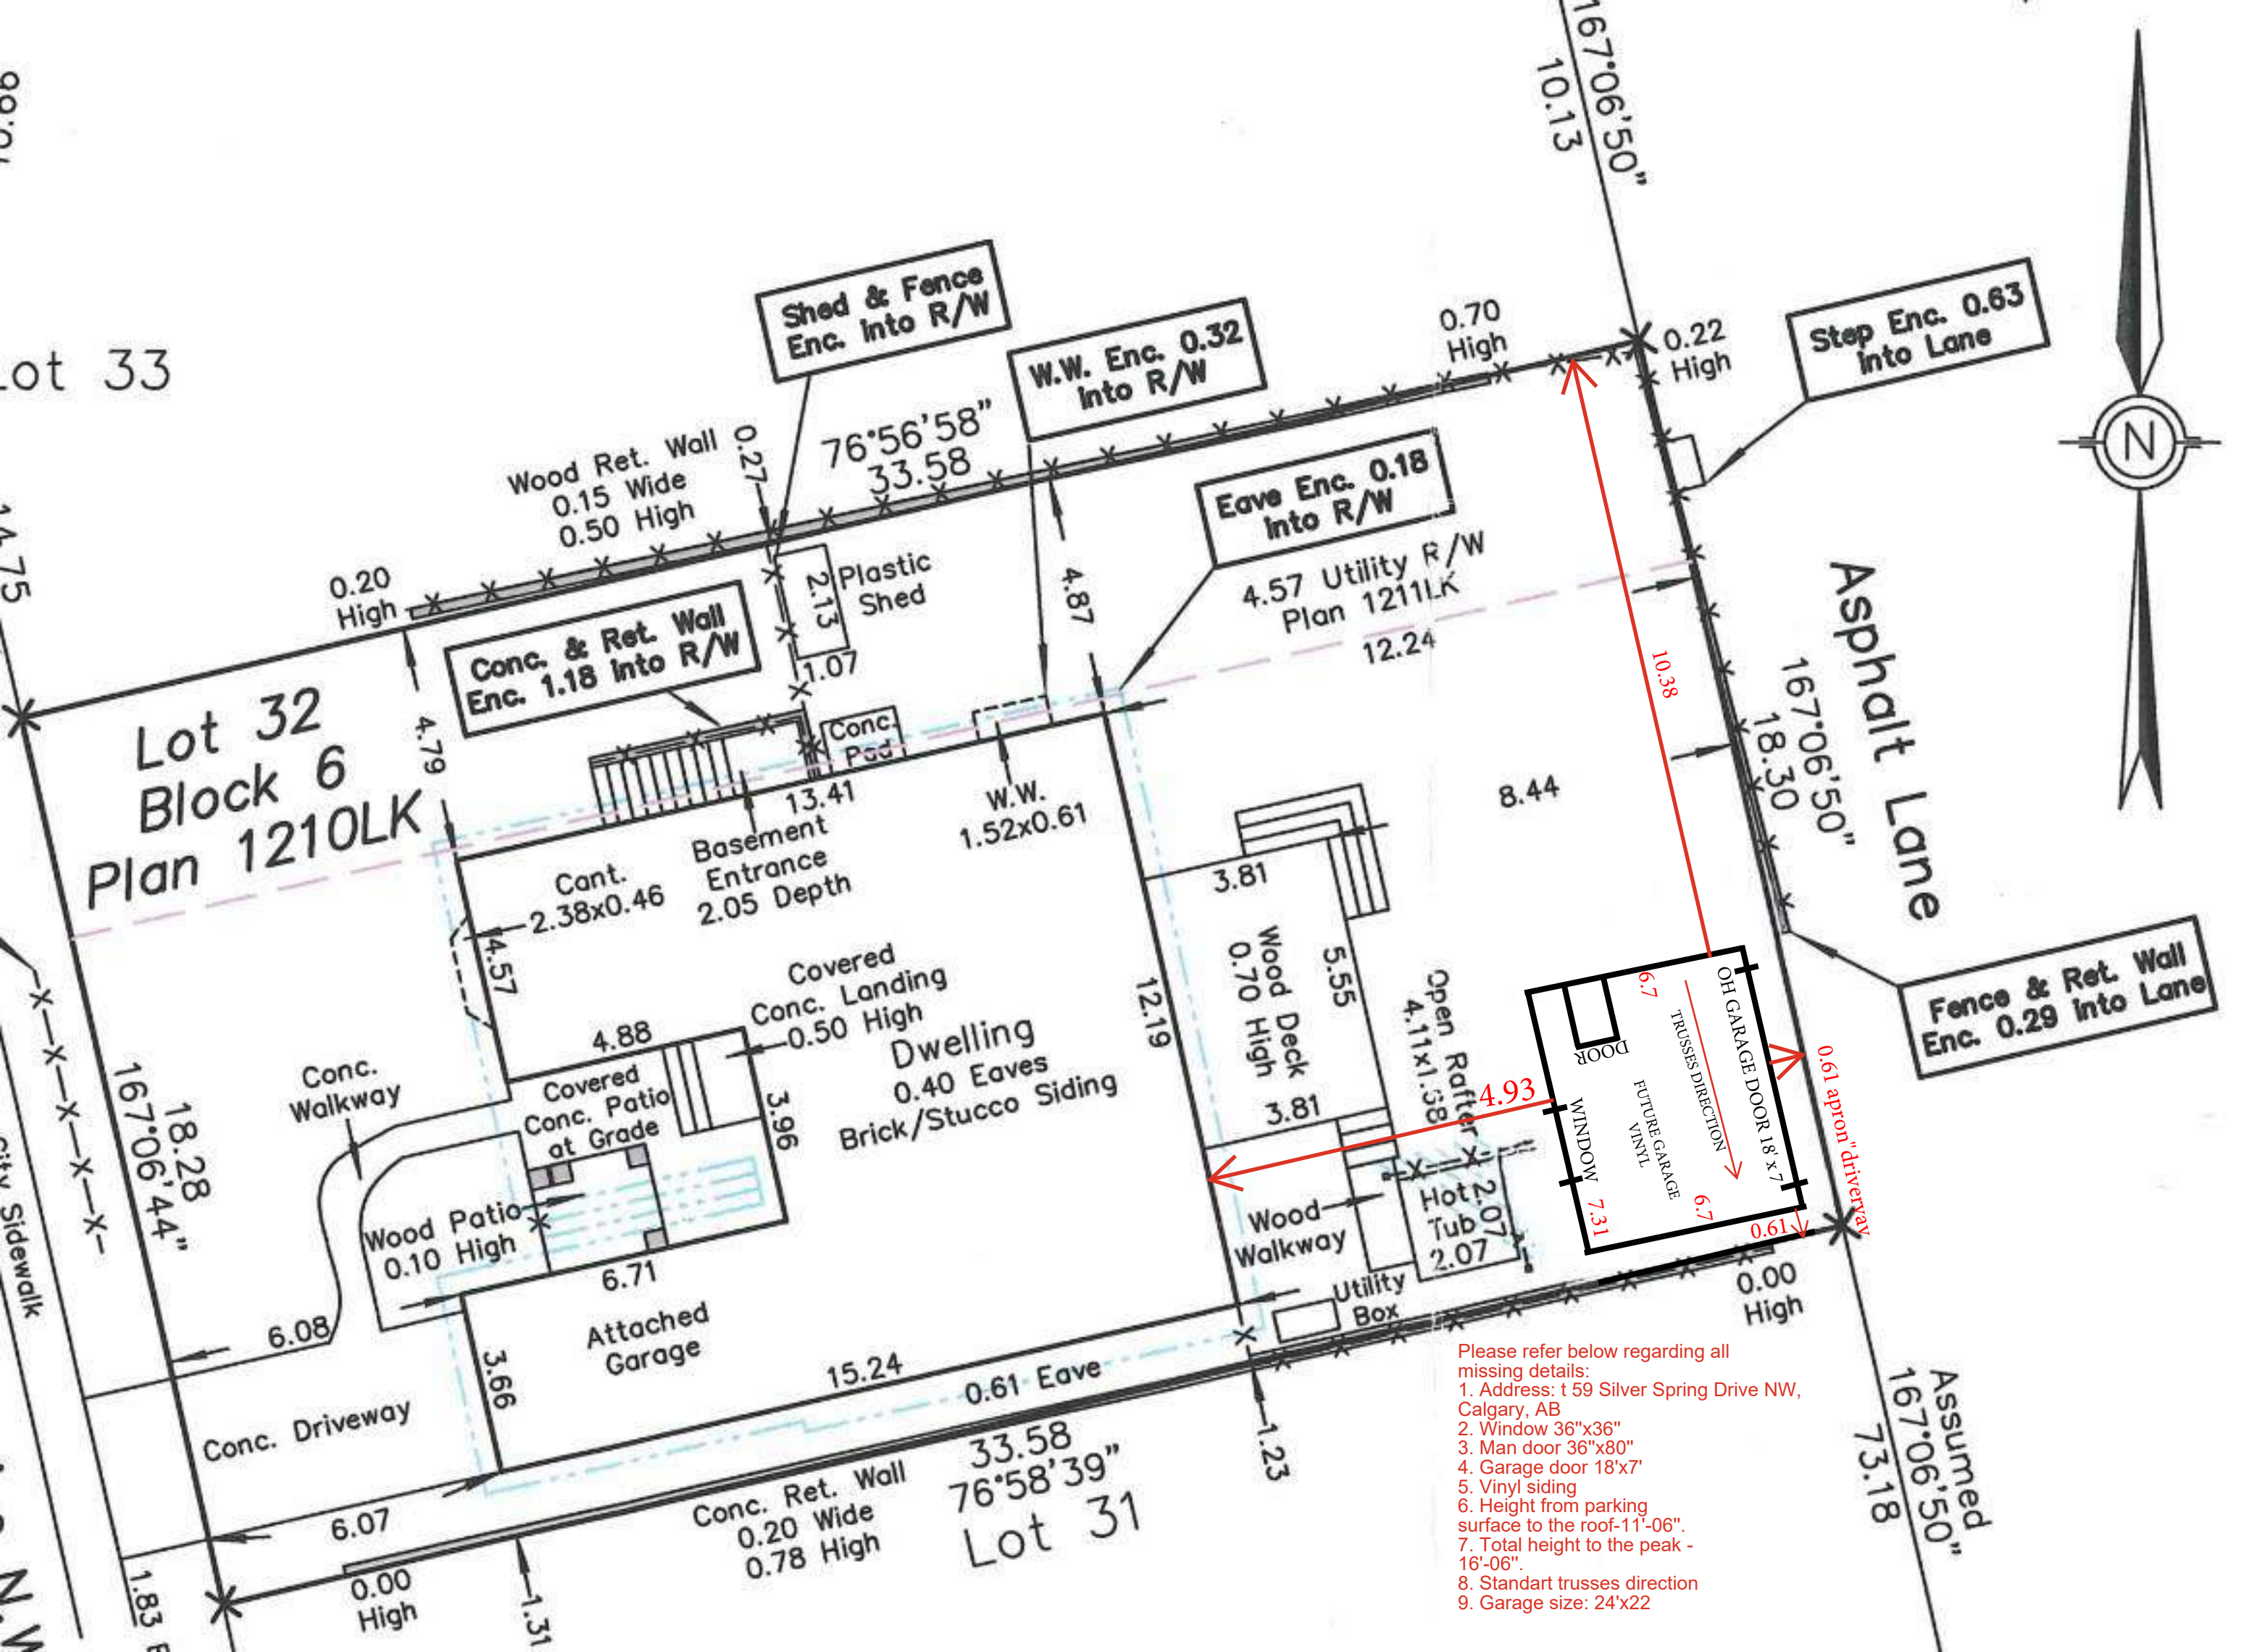


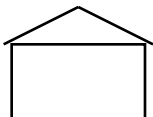

Please refer below regarding all missing details:

1. Address: t 59 Silver Spring Drive NW, Calgary, AB
2. Window 36"x36"
3. Man door 36"x80"
4. Garage door 18'x7'
5. Vinyl siding
6. Height from parking surface to the roof-11'-06".
7. Total height to the peak - 16'-06".
8. Standart trusses direction
9. Garage size: 24'x22

ELEVATIONS

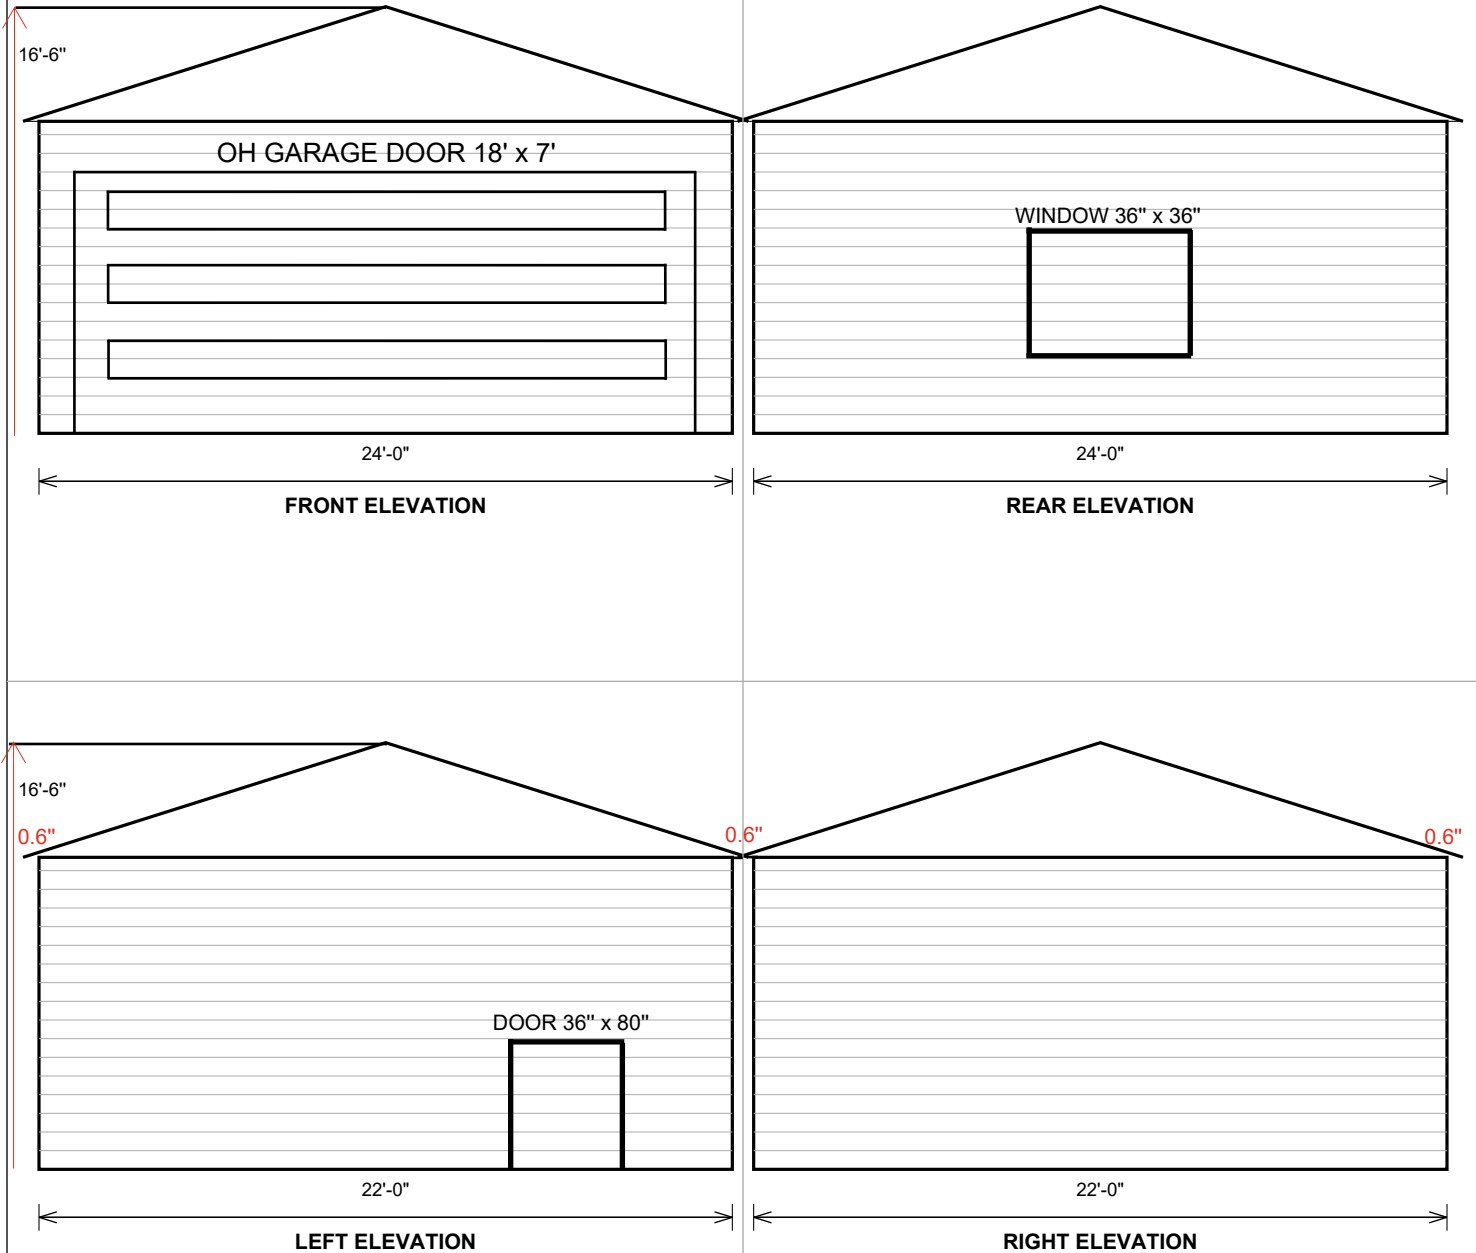

ELEVATIONS

ADDRESS: 159 Silver Spring Drive NW, Calgary, AB

DATE: 7 September 2026

SCALE: 1/4" = 1'-0"

SHEET 2 OF 2

REV: 1.0