
Window Cladding
Steel Siding
Windows/Doors
Pergolas
Conservatories
Patio Covers
Sunrooms

ROOF SYSTEM ONLY

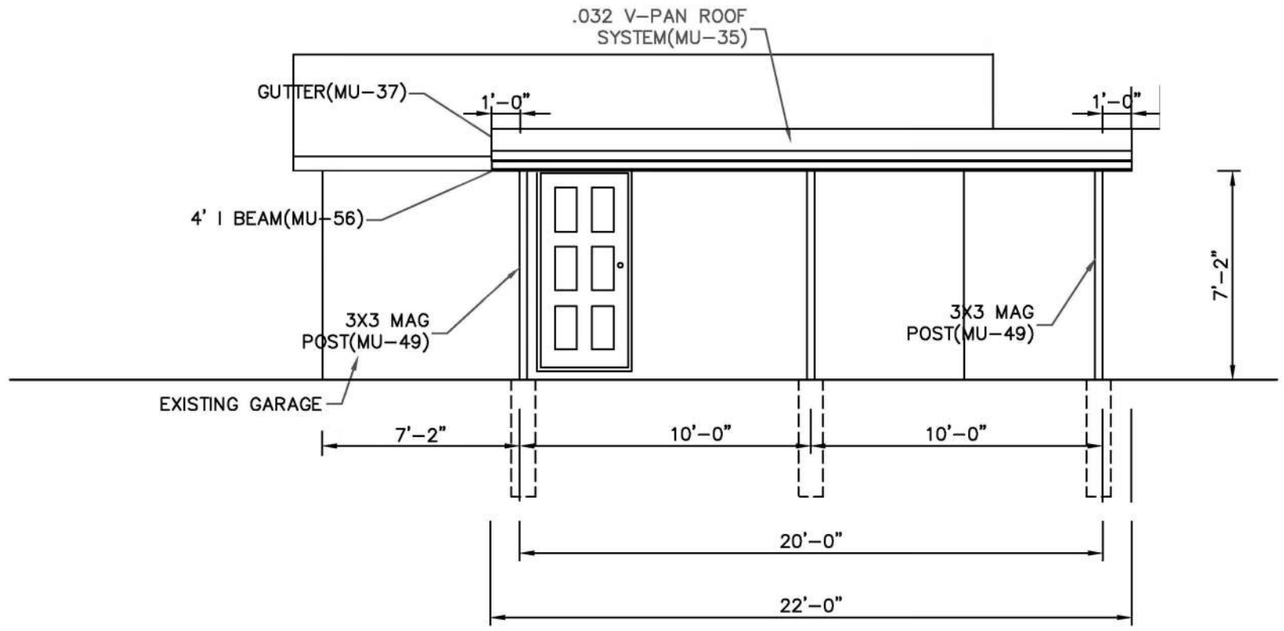


FRONT ELEVATION

Desert Sun Patios LTD.
6215 3RD STREET SE
CALGARY, ALBERTA
T2H 2L2
Ph. (403)-692-0820
Fax (403)-253-3152

PROJECT:	DRAWN BY: RC	DATE: 29/08/26	TYPE: FRONT ELEVATION	SCALE: 3/16"=1'-0"	DRAWING No.: 1 OF 5
ADDRESS: 4013 CENTRE B ST NW CALGARY AB.					

Window Cladding
Steel Siding
Windows/Doors
Pergolas
Conservatories
Patio Covers
Sunrooms

ROOF SYSTEM ONLY

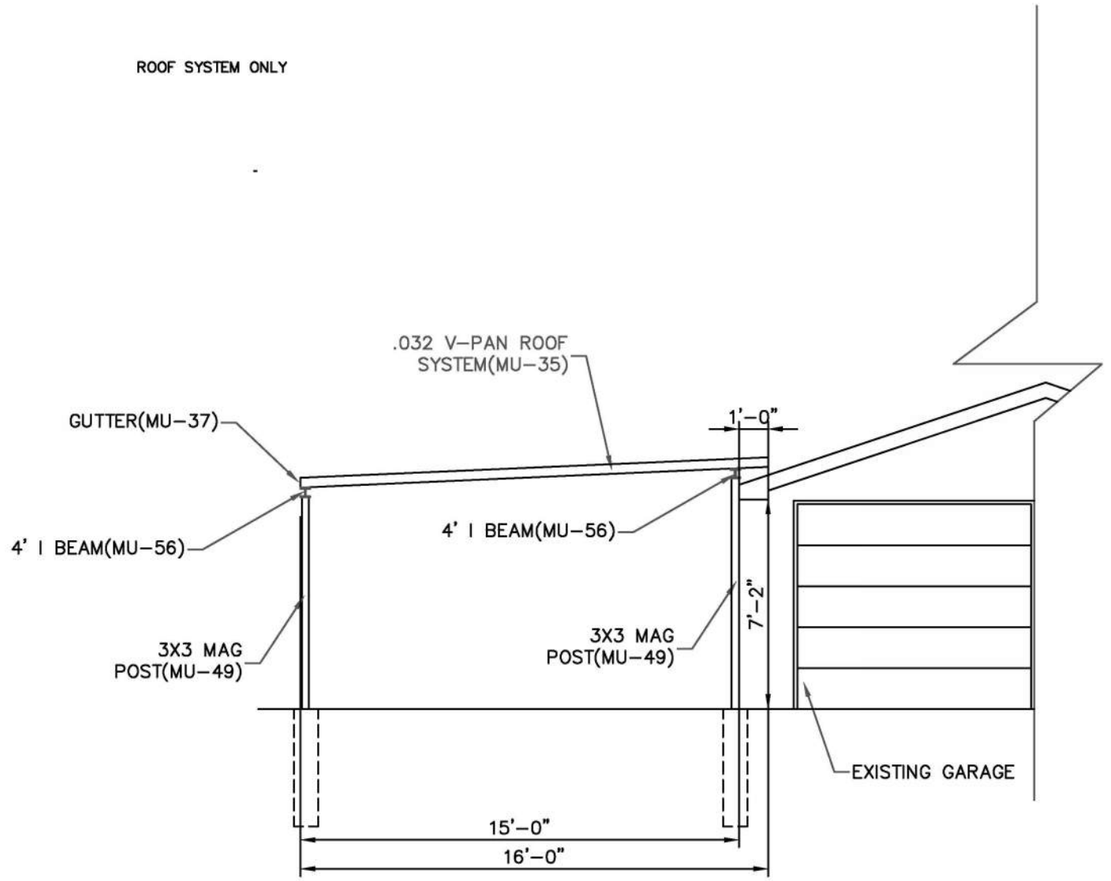


RIGHT ELEVATION

Desert Sun Patios LTD.
6215 3RD STREET SE
CALGARY, ALBERTA
T2H 2L2
Ph. (403)-692-0820
Fax (403)-253-3152


PROJECT:	DRAWN BY:	DATE:	TYPE:	SCALE:	DRAWING No.:
ADDRESS: *4013 CENTRE B ST NW CALGARY AB.*	*RC*	*29/08/26*	***RIGHT ELEVATION***	*3/16"=1'-0"*	*2 OF 5*

Window Cladding
Steel Siding
Windows/Doors
Pergolas
Conservatories
Patio Covers
Sunrooms

ROOF SYSTEM ONLY

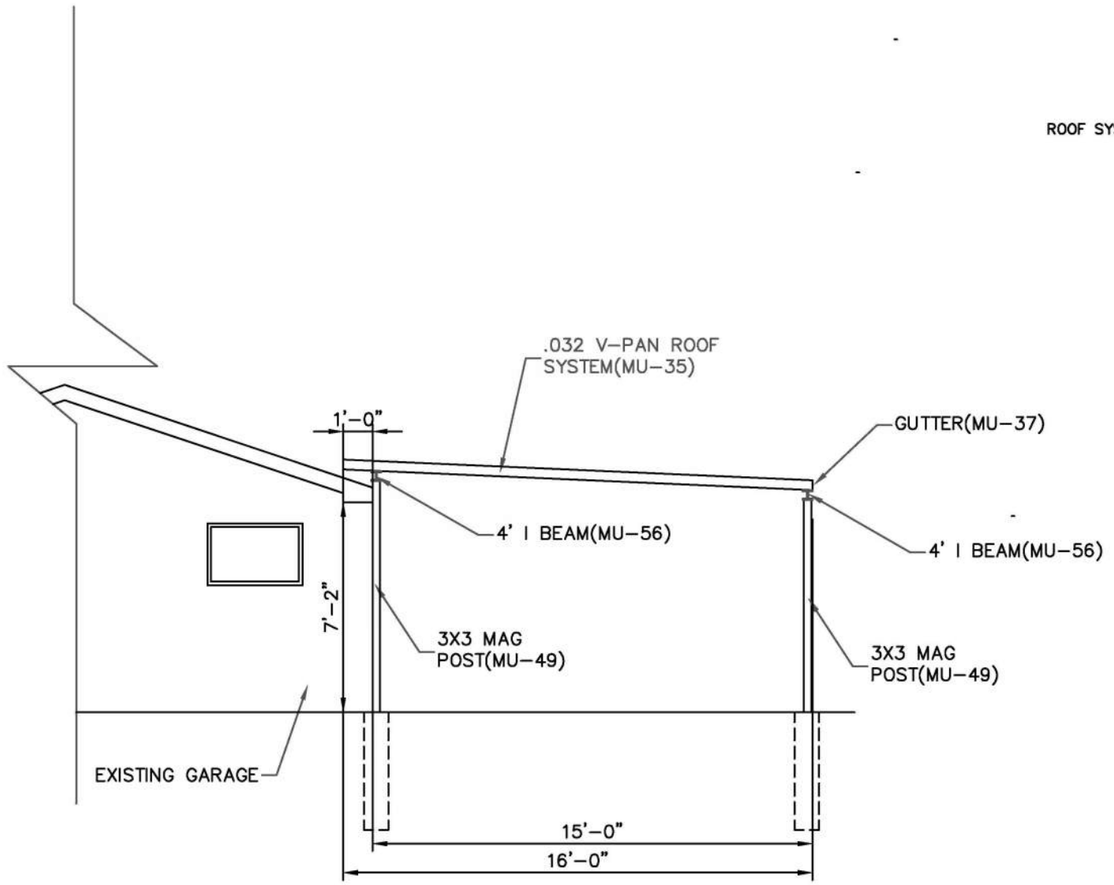

LEFT ELEVATION

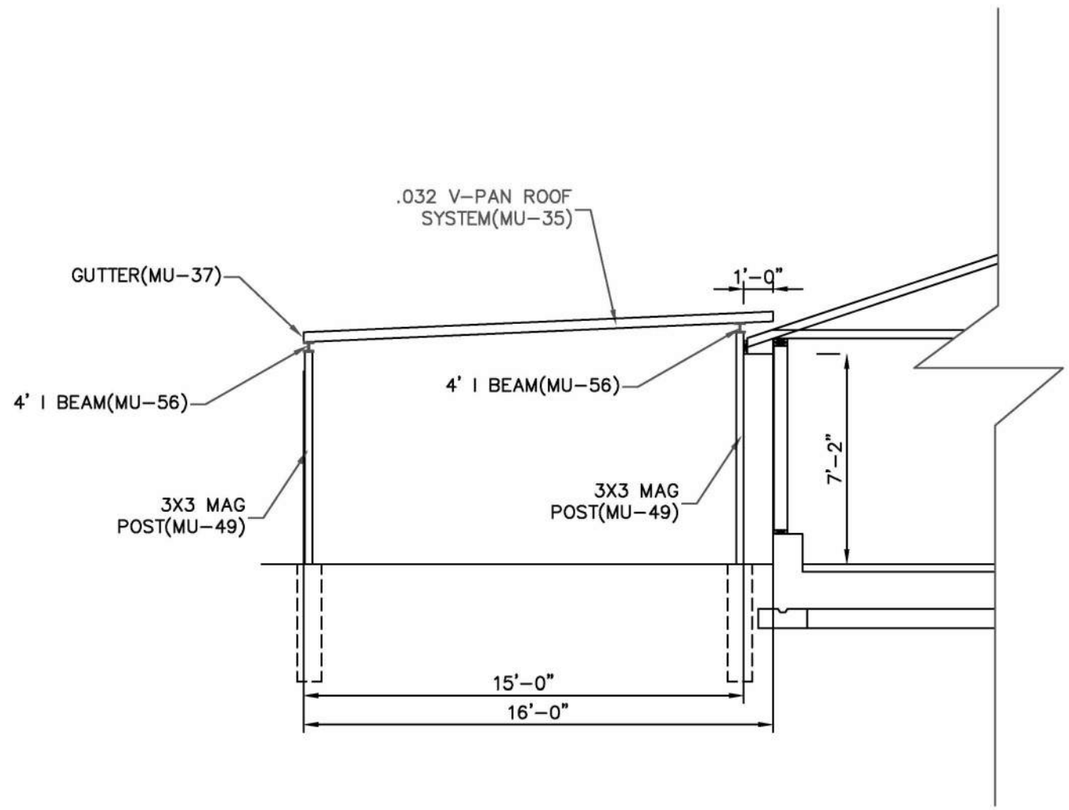


SECTION

Desert Sun Patios LTD.
6215 3RD STREET SE
CALGARY, ALBERTA
T2H 2L2
Ph. (403)-692-0820
Fax (403)-253-3152

PROJECT:	DRAWN BY: RC	DATE: 29/08/26	TYPE: LEFT ELEVATION / SECTION	SCALE: 3/16"=1'-0"	DRAWING No.: 3 OF 5
ADDRESS: 4013 CENTRE B ST NW CALGARY AB.					

Window Cladding
Steel Siding
Windows/Doors
Pergolas
Conservatories
Patio Covers
Sunrooms

LOT COVERAGE	
EXISTING BUILDINGS	105.62 SQ. M
NEW ADDITION	27.87 SQ. M
TOTAL AREA	133.49 SQ. M
LOT AREA	278.71 SQ. M
% COVERAGE	47.90 %

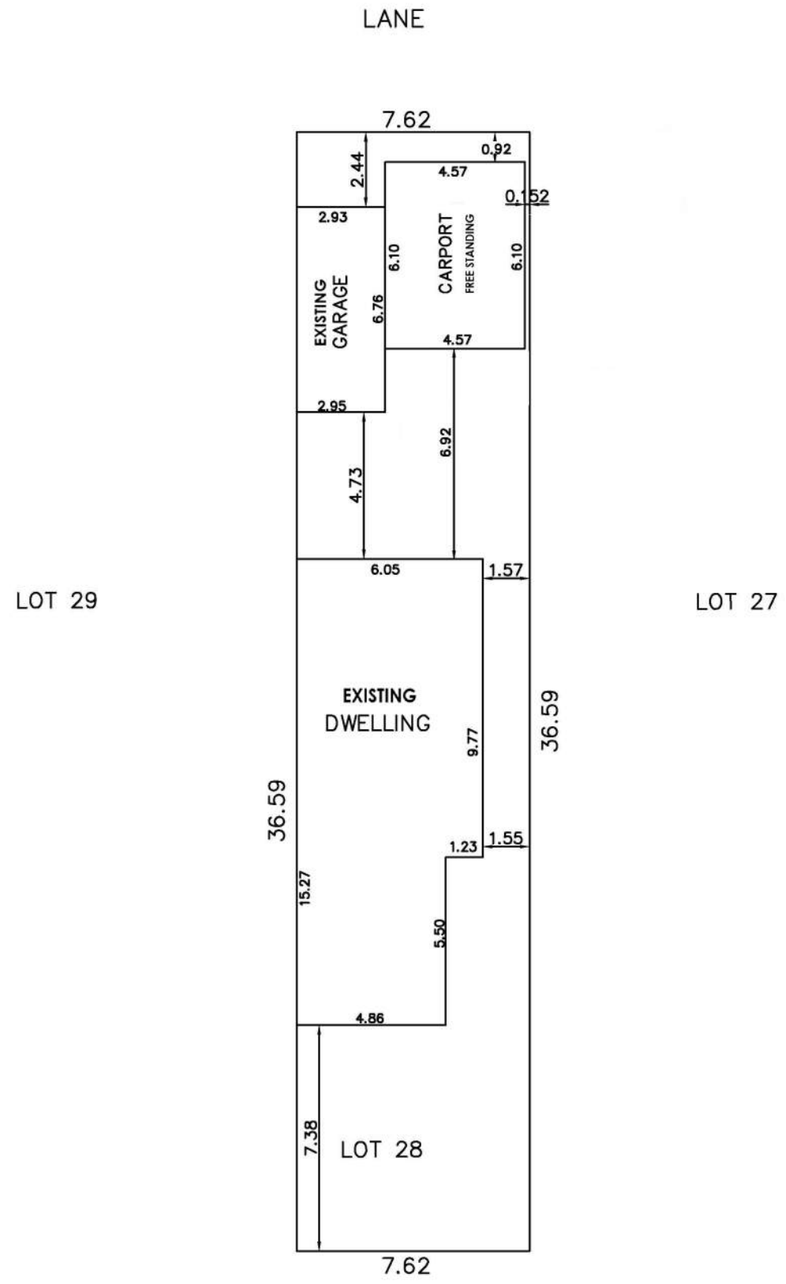

Desert Sun Patios LTD.

6215 3RD STREET SE
CALGARY, ALBERTA
T2H 2L2
Ph. (403)-692-0820
Fax (403)-253-3152

PROJECT:	DRAWN BY: RC	DATE: 29/08/26	TYPE: SITE PLAN	SCALE: 1:200	DRAWING No.: 5 OF 5
ADDRESS: 4013 CENTRE B ST NW CALGARY AB.					