ELEVATION 'A'

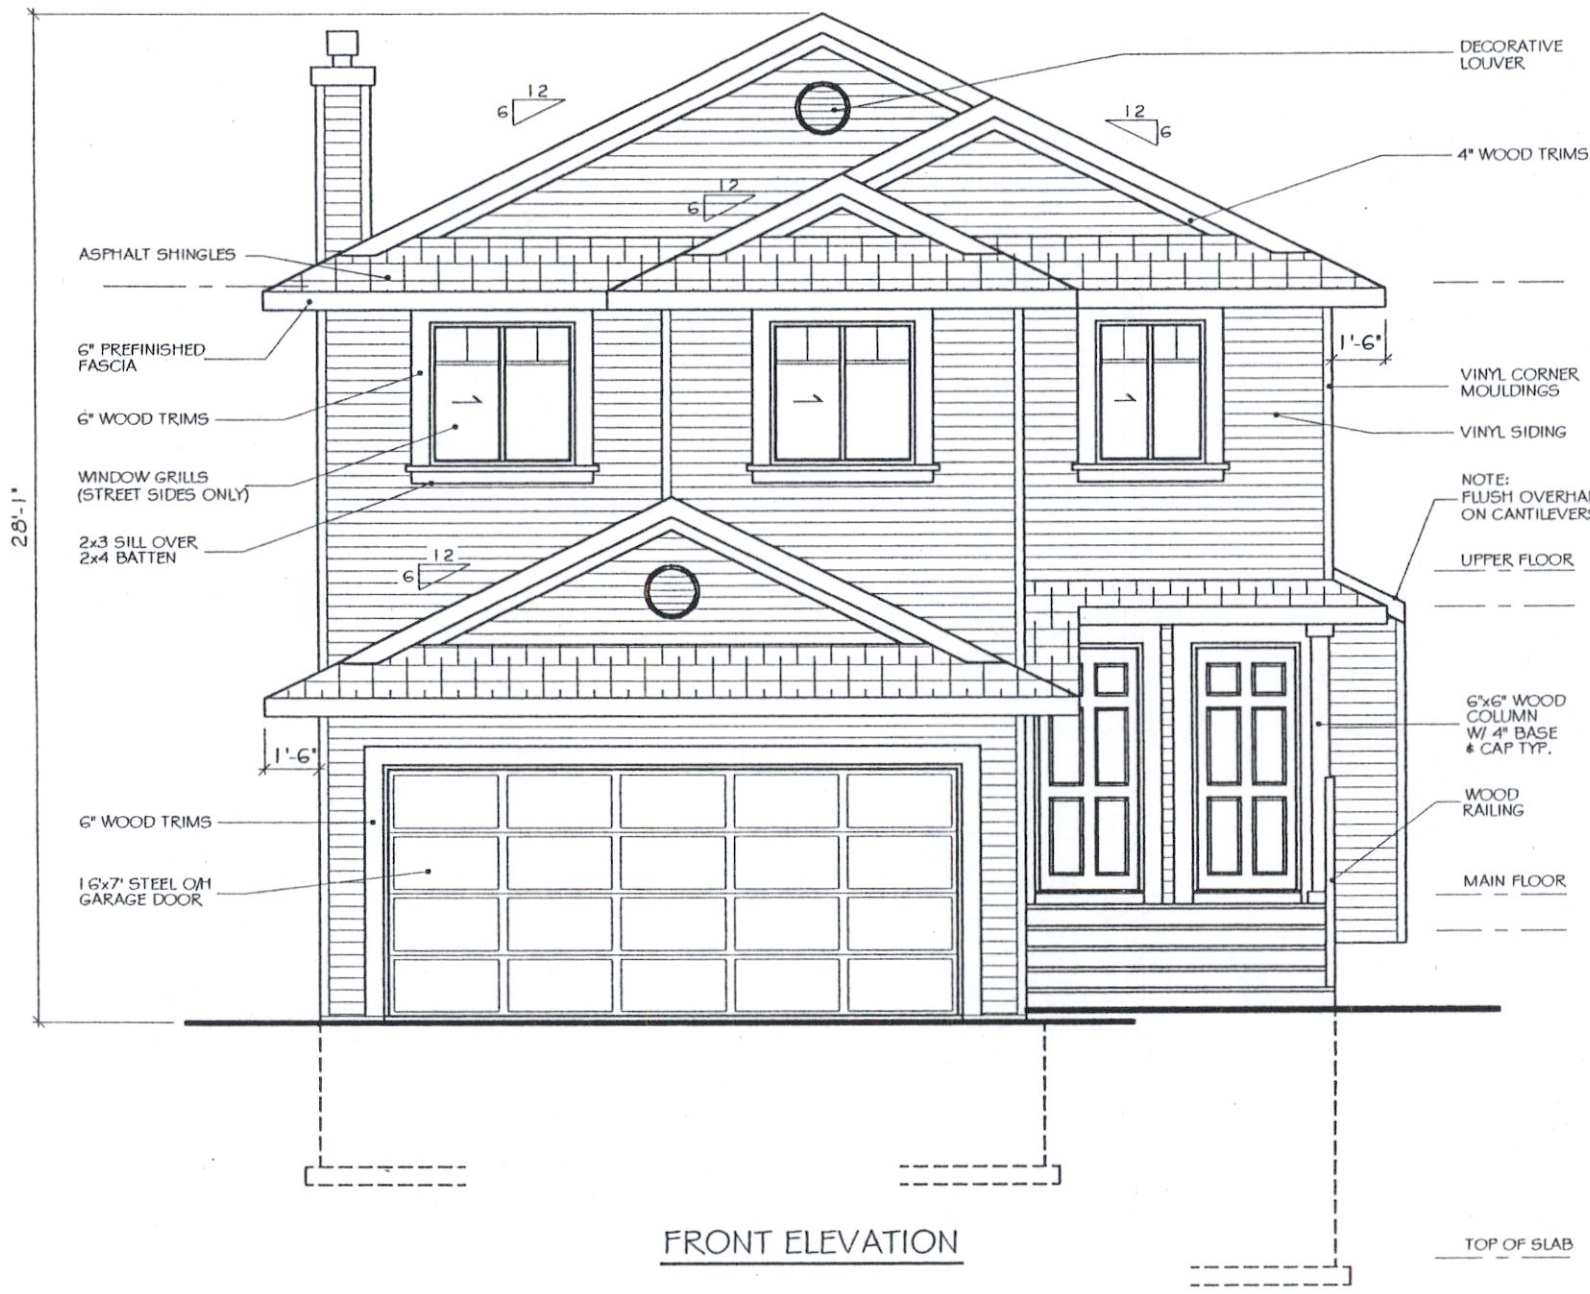

FRONT ELEVATION

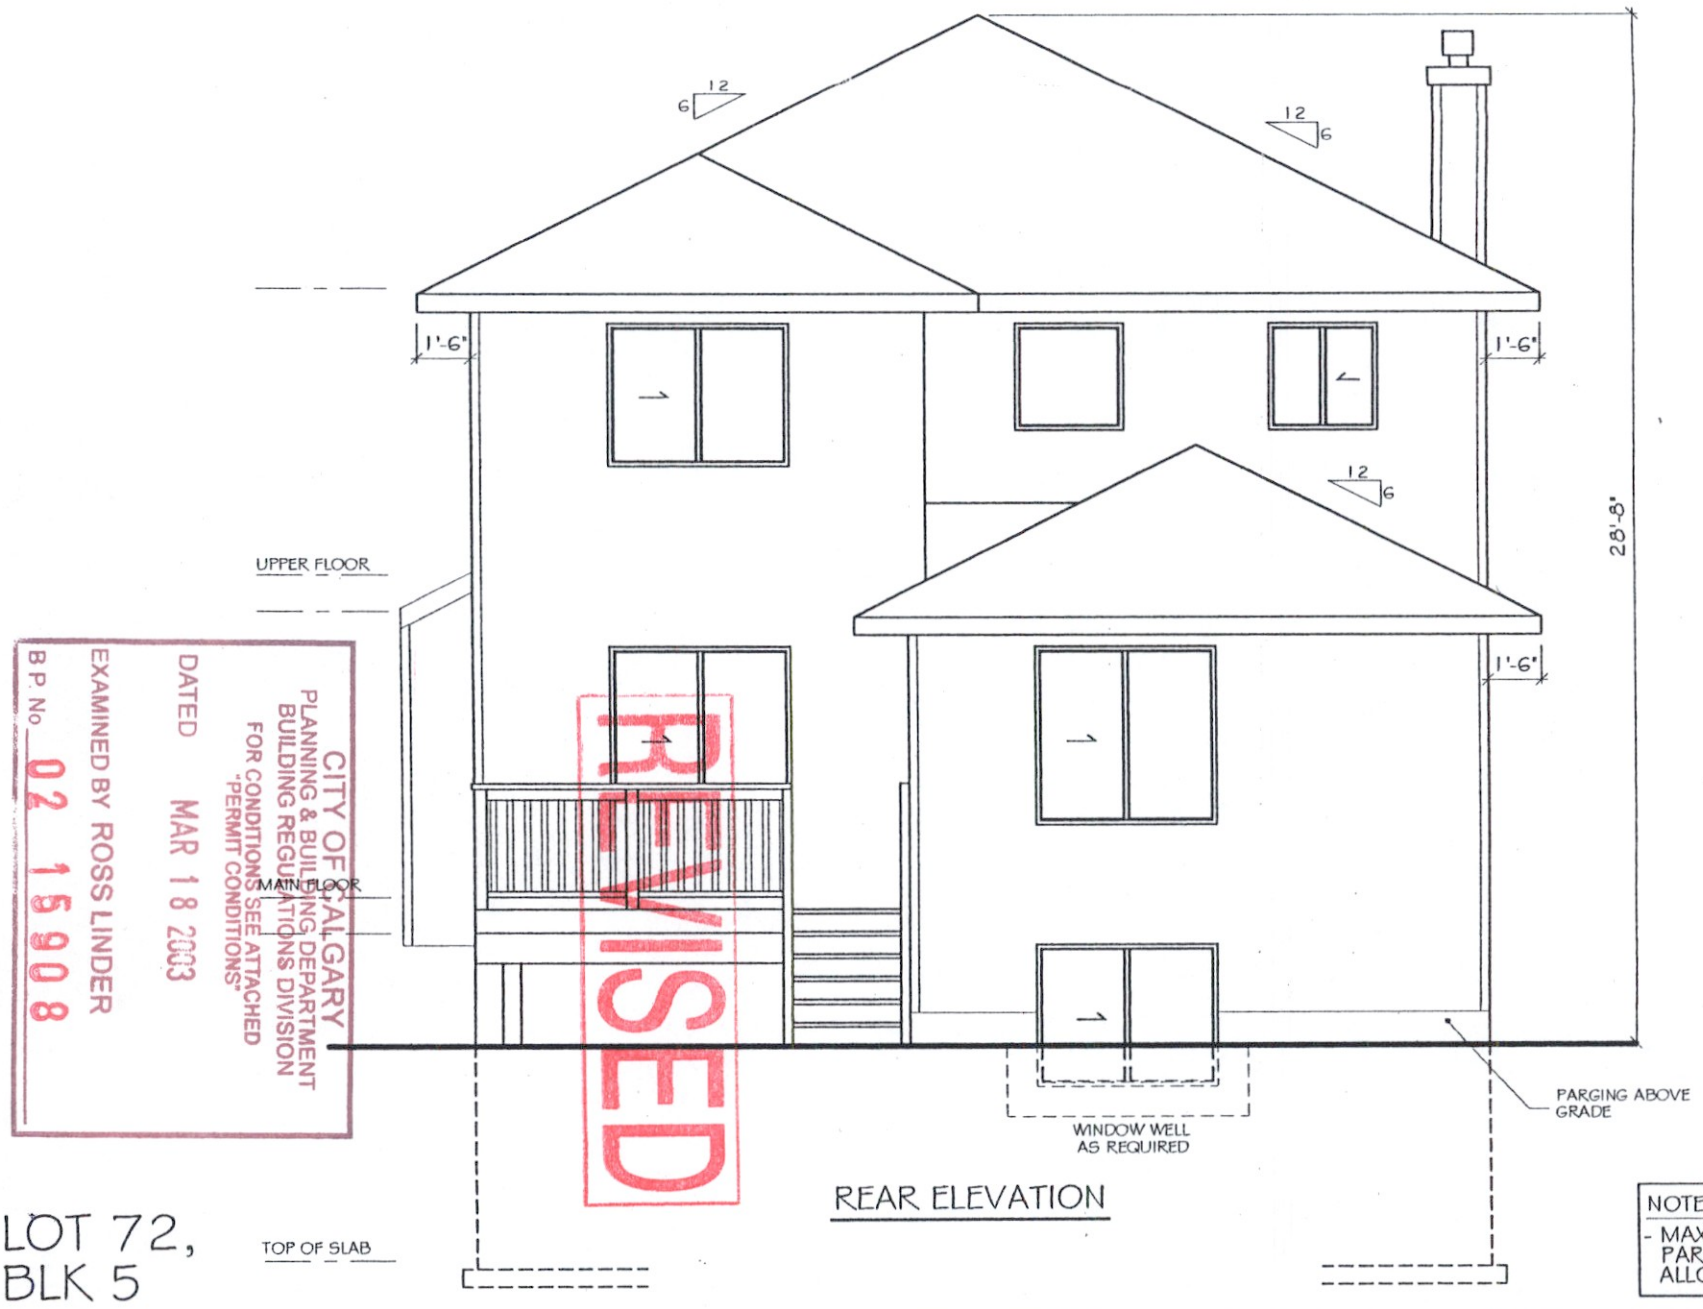

REAR ELEVATION

CITY OF CALGARY
PLANNING & BUILDING DEPARTMENT
BUILDING REGULATIONS DIVISION
FOR CONDITIONS SEE ATTACHED "PERMIT CONDITIONS"
DATED MAR 18 2003
EXAMINED BY ROSS LINDER
B.P. No. 02 115908

REVISED

LOT 72,
BLK 5

NOTE:
- MAXIMUM OF 24" OF PARGED CONCRETE ALLOWED

EXCEL HOMES INC. SUITE 200 1710 - 14TH AVE. N.E. CALGARY, AB. 253-1433	BELVEDERE 70 BRIDLERIDGE WAY S.W. SHOW HOME	JOB # : 5712 DATE : 2002/10/16 SCALE : 3/16" = 1'-0" REVISIONS : 2002/10/29 : 2002/11/05	ELEVATIONS DRAWN BY : GOBI DESIGNS LTD. 2/9

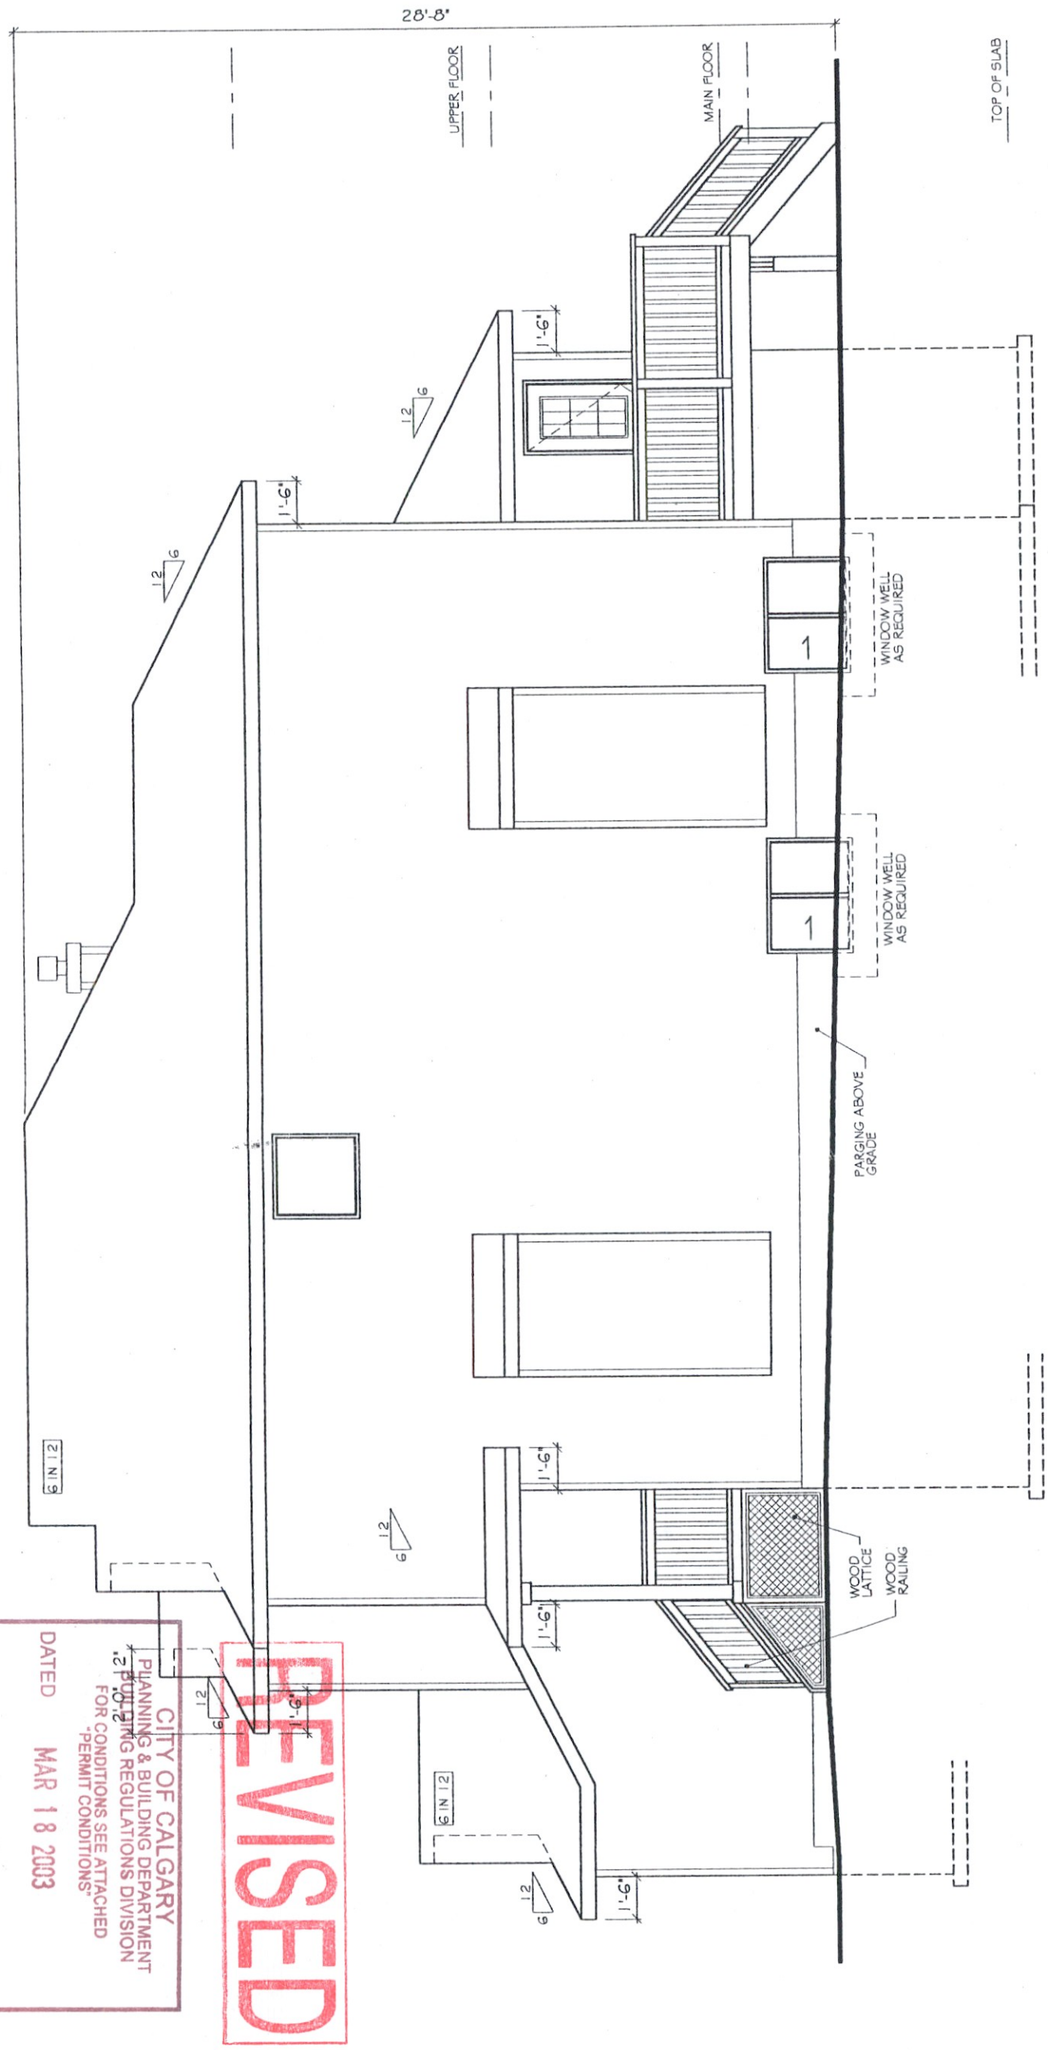

CITY OF CALGARY
PLANNING & BUILDING DEPARTMENT
BUILDING REGULATIONS DIVISION
FOR CONDITIONS SEE ATTACHED "PERMIT CONDITIONS"
DATED MAR 18 2003
EXAMINED BY ROSS LINDER
B P No. 02 115908

REVISED

LOT 72,
BLK 5

EXCEL HOMES INC. SUITE 200 1710 - 14TH AVE. N.E. CALGARY, AB. 253-1433	BELVEDERE 70 BRIDLERIDGE WAY S.W. SHOW HOME	JOB # : 5712 DATE : 2002/10/16 SCALE : 3/16" = 1'-0" REVISIONS : 2002/10/29 : 2002/11/12	RIGHT ELEVATION DRAWN BY : GOBI DESIGNS LTD. 3/9

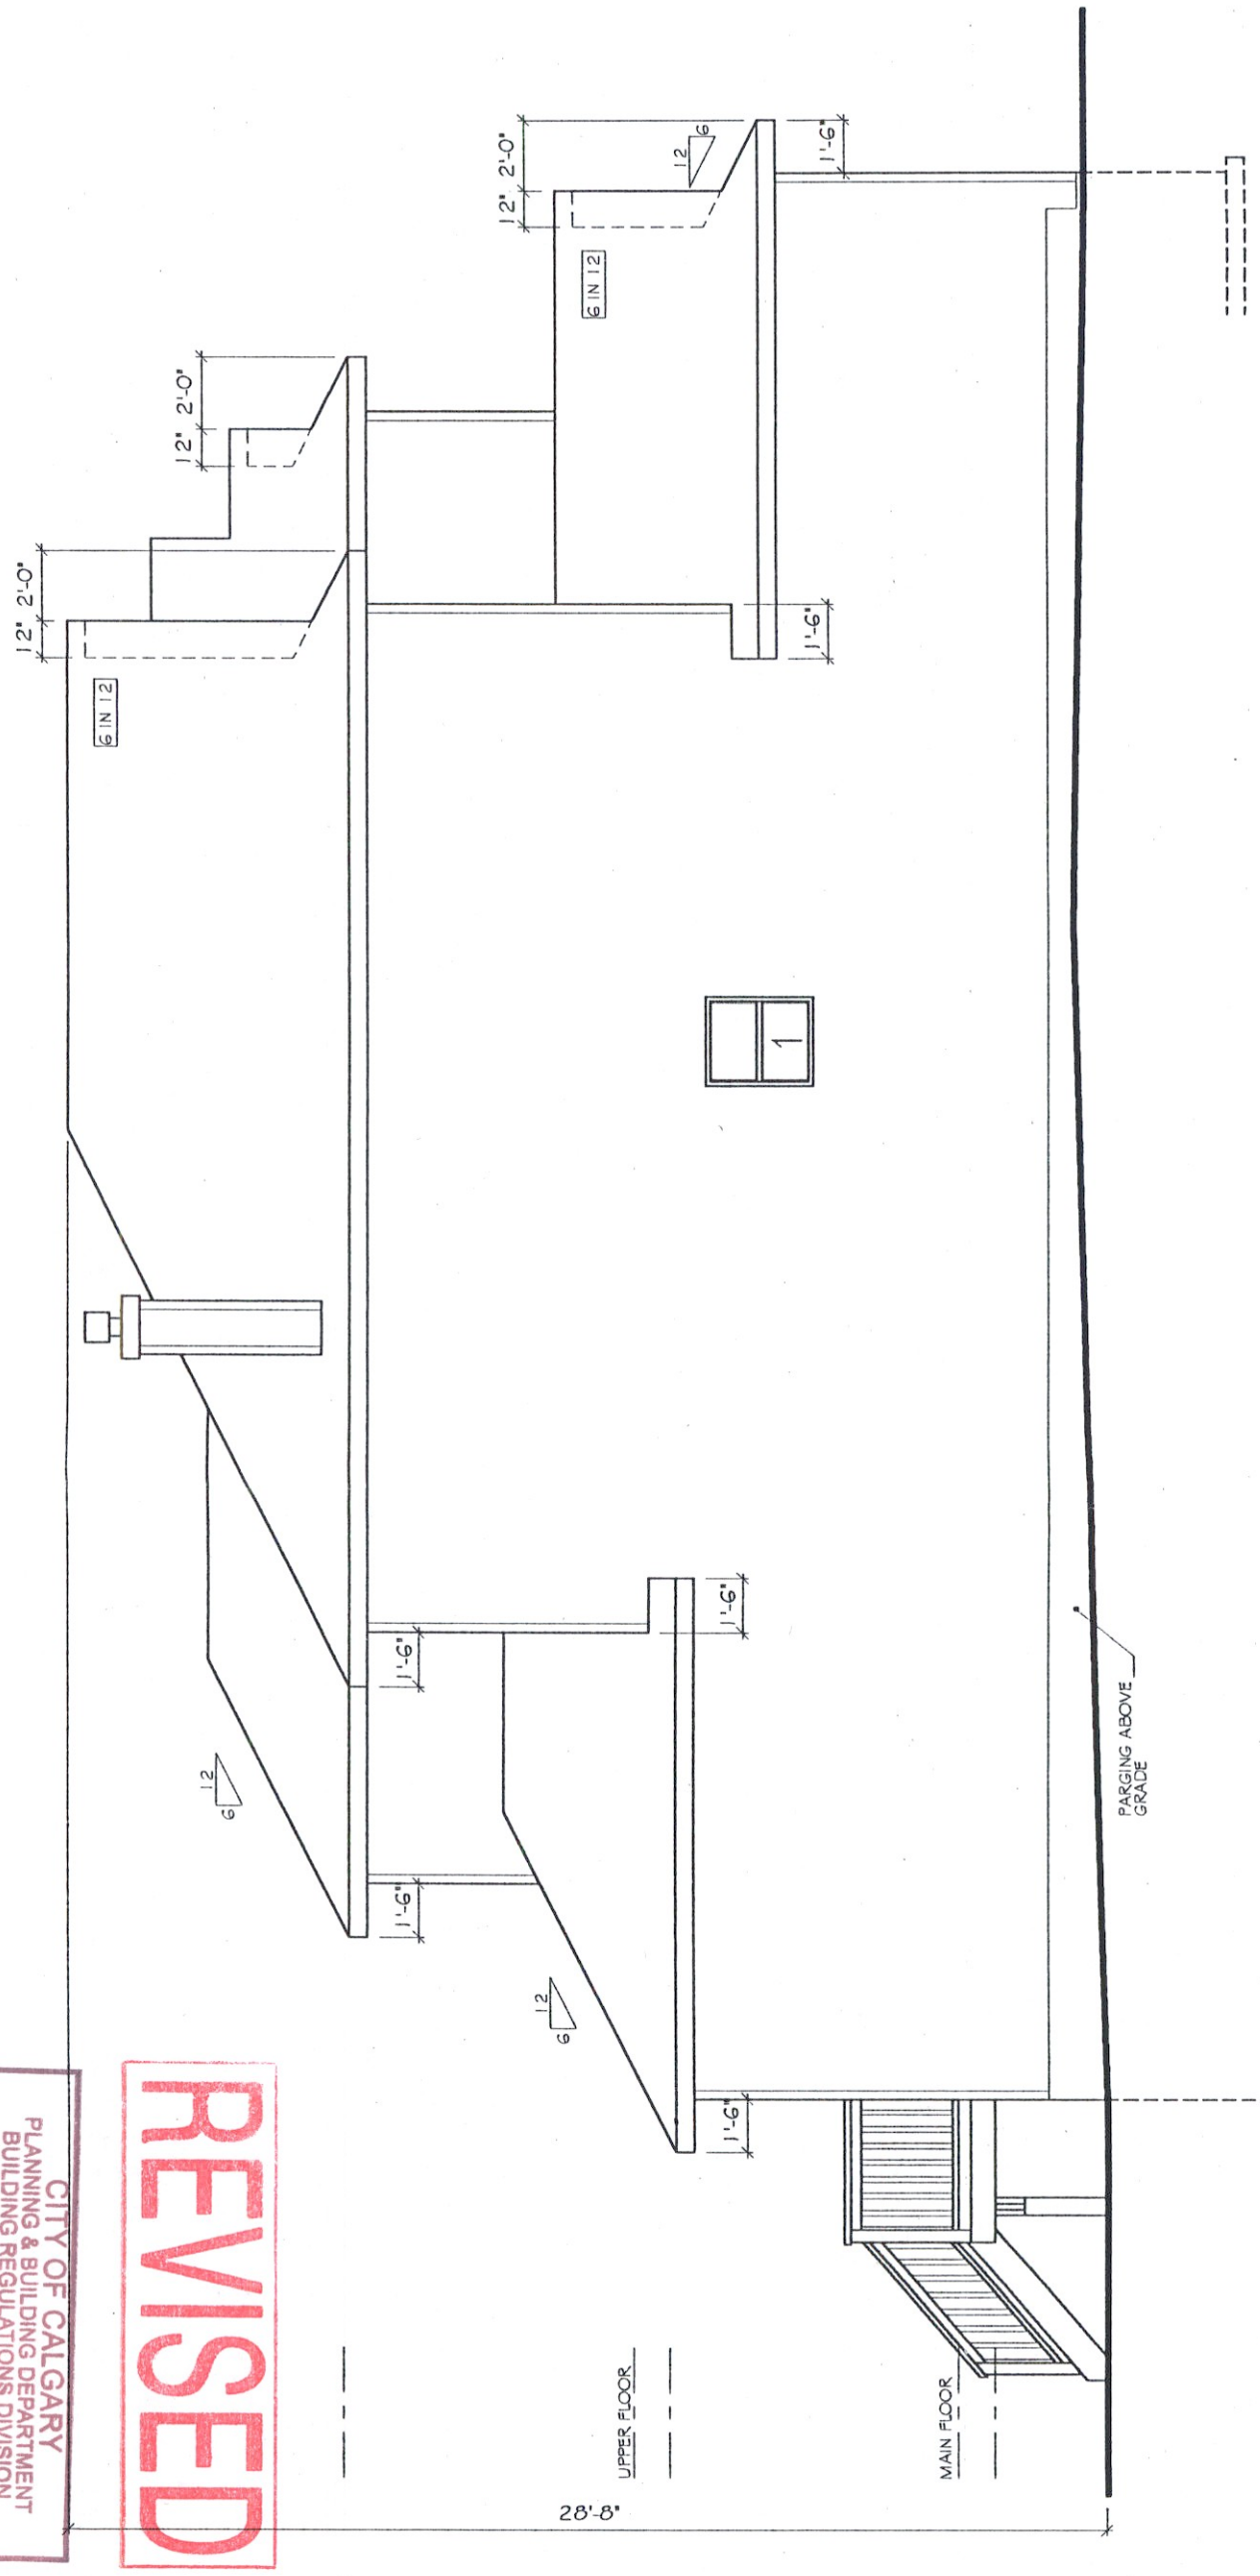

REVISED

CITY OF CALGARY
PLANNING & BUILDING DEPARTMENT
BUILDING REGULATIONS DIVISION
FOR CONDITIONS SEE ATTACHED
"PERMIT CONDITIONS"
DATED MAR 18 2003
EXAMINED BY ROSS LINDER
B P No 02 115908

LOT 72,
BLK 5

EXCEL HOMES INC. SUITE 200 1710 - 14TH AVE. N.E. CALGARY, AB. 253-1433	BELVEDERE 70 BRIDLERIDGE WAY S.W. SHOW HOME	JOB # : 5712 DATE : 2002/10/16 SCALE : 3/16" = 1'-0" REVISIONS : 2002/10/29	LEFT ELEVATION DRAWN BY : GOBI DESIGNS LTD. 4/9