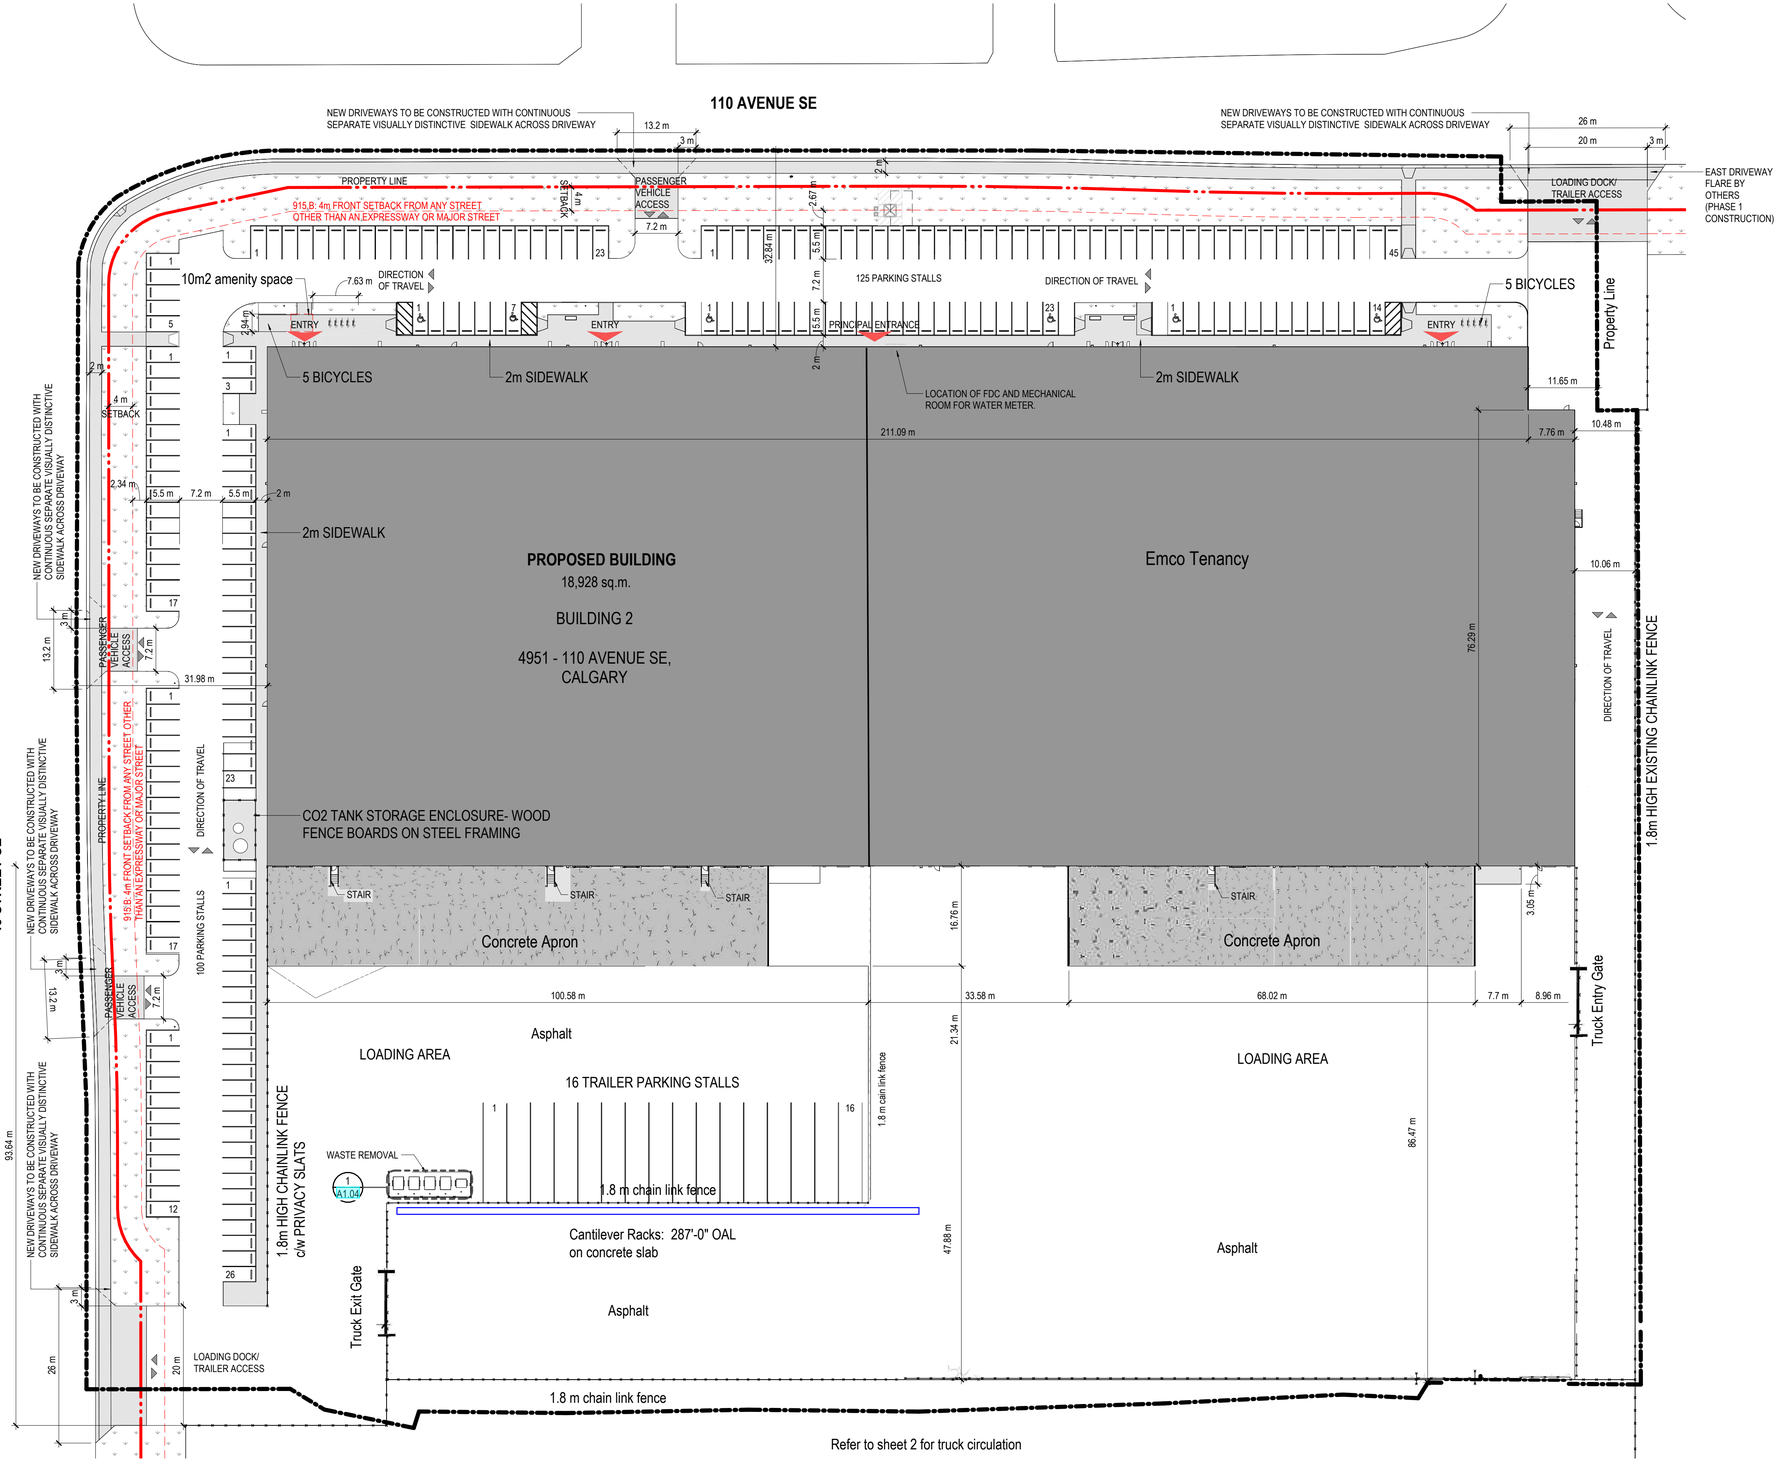

1 | **SITE PLAN ENLARGED**
SCALE: 1 : 500



FINISHES LEGEND - HARD SURFACES

- CONCRETE SIDEWALK
- ASPHALT
- CONCRETE APRON AT LOADING DOCKS
- GRAVEL

YORK CONSTRUCTION

40 YORK YEARS REALTY

STRUCTURAL
Grubb

MECHANICAL
ENGLOBE

ELECTRICAL
DESIGNCORE consulting electrical engineers

CIVIL
ISL Engineering and Land Services
Inspiring sustainable thinking

LANDSCAPE
Classic Landscapes

INTERIOR DESIGN
ncx+

Stamp

2026-10-26

PERMIT TO PRACTICE
BURNS BRIDGE ENGINEERING LTD.
PERMIT NUMBER: P016628
The Association of Professional Engineers and Geoscientists of Alberta (APEGA)

REVISION: M - ISSUE FOR CONSTRUCTION - 2025.05.09

Project
EAST LAKE BASE BUILDING 2

True North **Project North**

Drawn By	QA/QC By	Approved By
SC	SH	CS

Drawing
Outdoor Cantilever Installation

Scale	Project No.
As indicated	24029

Sheet No.	Revision No.
A1.01	M

ncx+ ARCHITECTURE

NA 22x34 Title Block - Copyright © 2022

WEIGHT: N/A

PROPRIETARY RIGHTS ARE INCLUDED IN THE INFORMATION DISCLOSED HEREIN AND THIS DOCUMENT IS RELEASED TO AND ACCEPTED BY THE POSSESSOR ON THE CONDITION AND UNDERSTANDING THAT NEITHER THIS DOCUMENT NOR THE INFORMATION DISCLOSED HEREIN SHALL BE REPRODUCED OR TRANSFERRED IN ANY MANNER OR USED OR DISCLOSED TO OTHERS FOR ANY PURPOSE, EXCEPT AS SPECIFICALLY AUTHORIZED IN WRITING BY BURNS BRIDGE ENGINEERING"

Truck Entrance

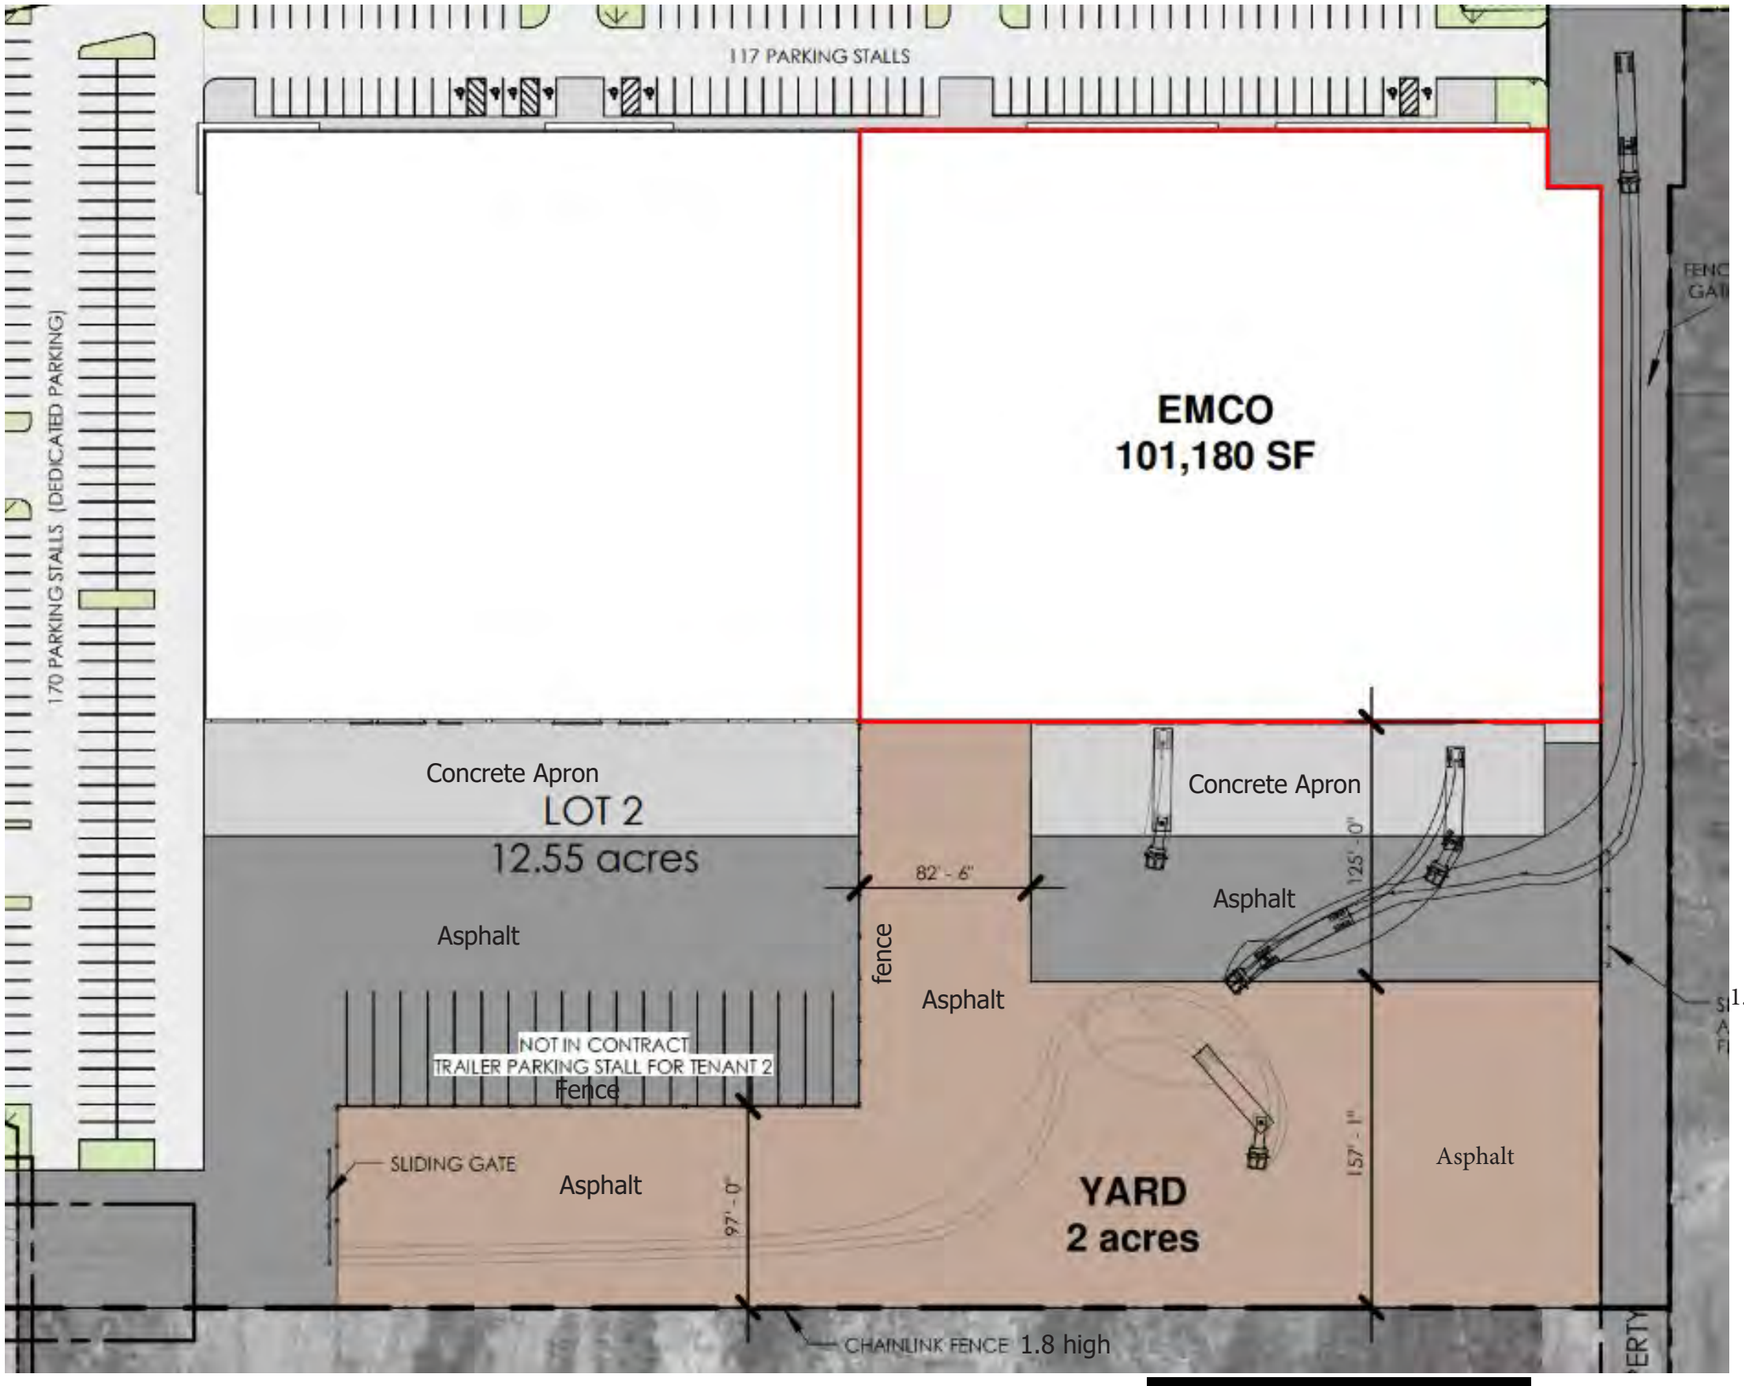

Truck Exit

PRINTED BY: JWD ON: 3/14/2022 AT: 7:46 PM

PROFESSIONAL ENGINEER ALBERTA — 2026-10-26

PERMIT TO PRACTICE
BURNS BRIDGE ENGINEERING LTD.
RM SIGNATURE:
RM APEGA ID #: 175957
DATE: 2026-10-26
PERMIT NUMBER: P016628
The Association of Professional Engineers and Geoscientists of Alberta (APEGA)

DO NOT SCALE DRAWING

Emco

Burns Bridge Engineering

COMPANY: BURNS BRIDGE ENGINEERING

TITLE: **Truck Route**

SCALE: NTS / INVENTOR 2022 / DWN.BY: JWD / SHEET 5 OF 5

PART NUMBER: PROJECT NO. REV: