
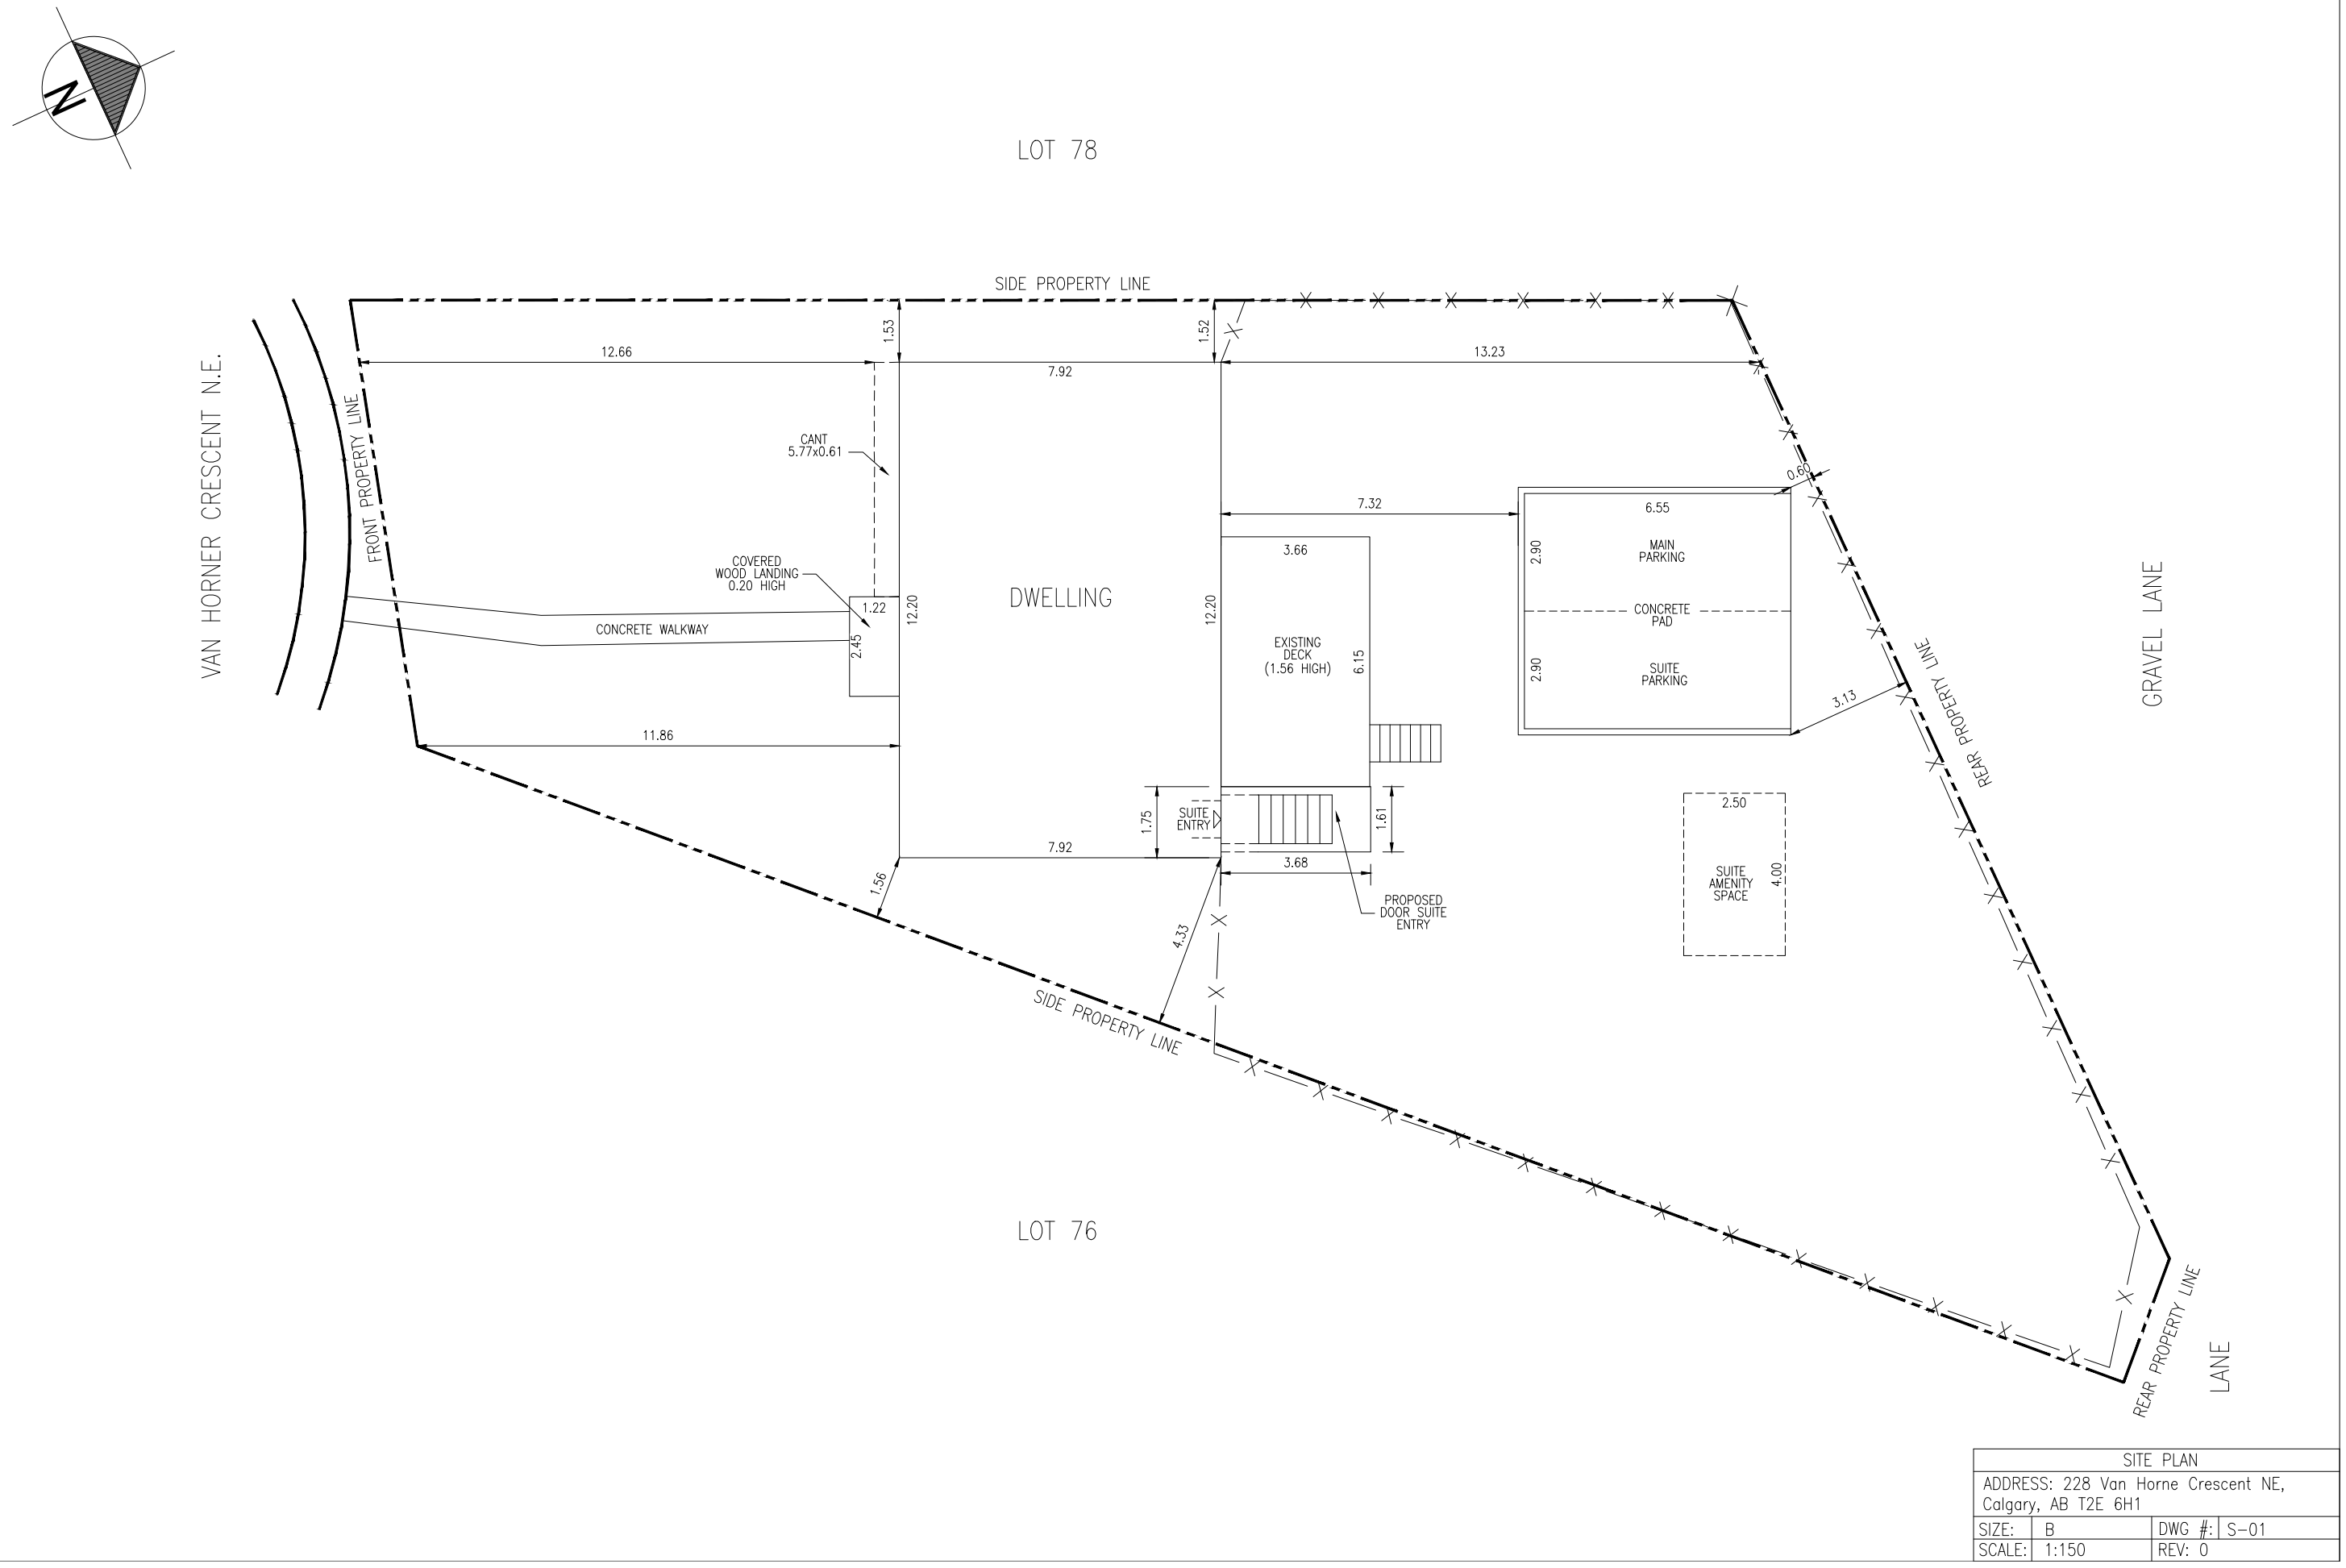



SITE PLAN			
ADDRESS: 228 Van Horne Crescent NE, Calgary, AB T2E 6H1			
SIZE:	B	DWG #:	S-01
SCALE:	1:150	REV:	0

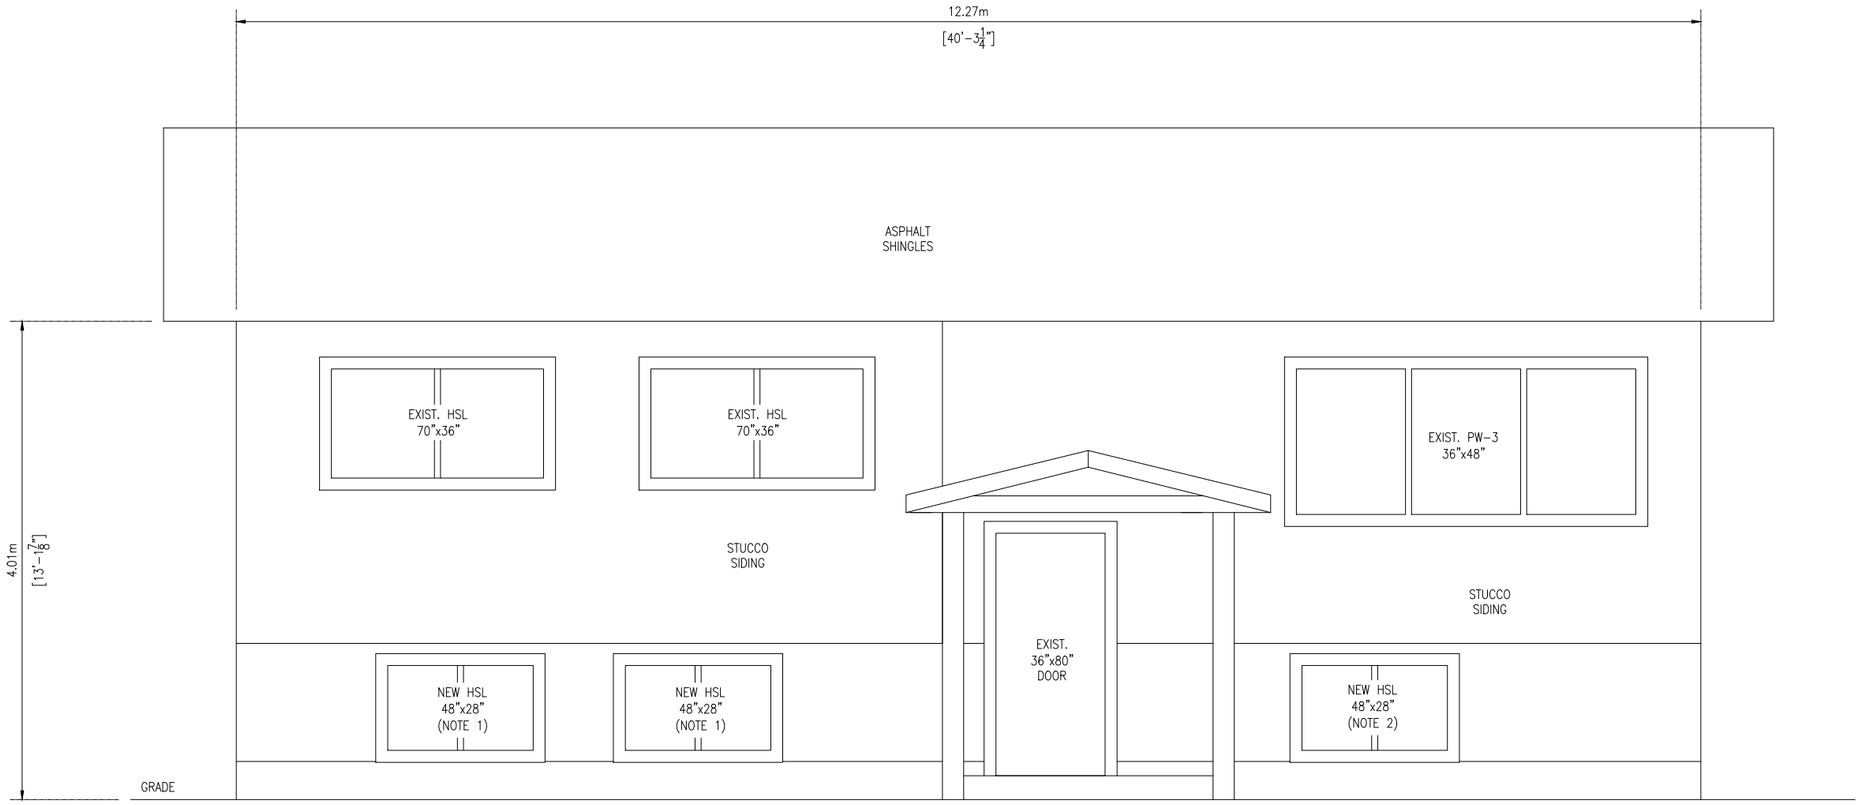

NOTES:

1. CONVERT EXISTING 86"x28" HORIZONTAL SLIDER WINDOW TO NEW 48"x28" HORIZONTAL SLIDER WINDOW.
2. CONVERT EXISTING 3-36"x32" PICTURE WINDOW TO 48"x28" HORIZONTAL SLIDER WINDOW.


FRONT ELEVATION			
ADDRESS: 228 Van Horne Crescent NE, Calgary, AB T2E 6H1			
SIZE:	B	DWG #:	ELEV-01
SCALE:	1:50	REV:	0

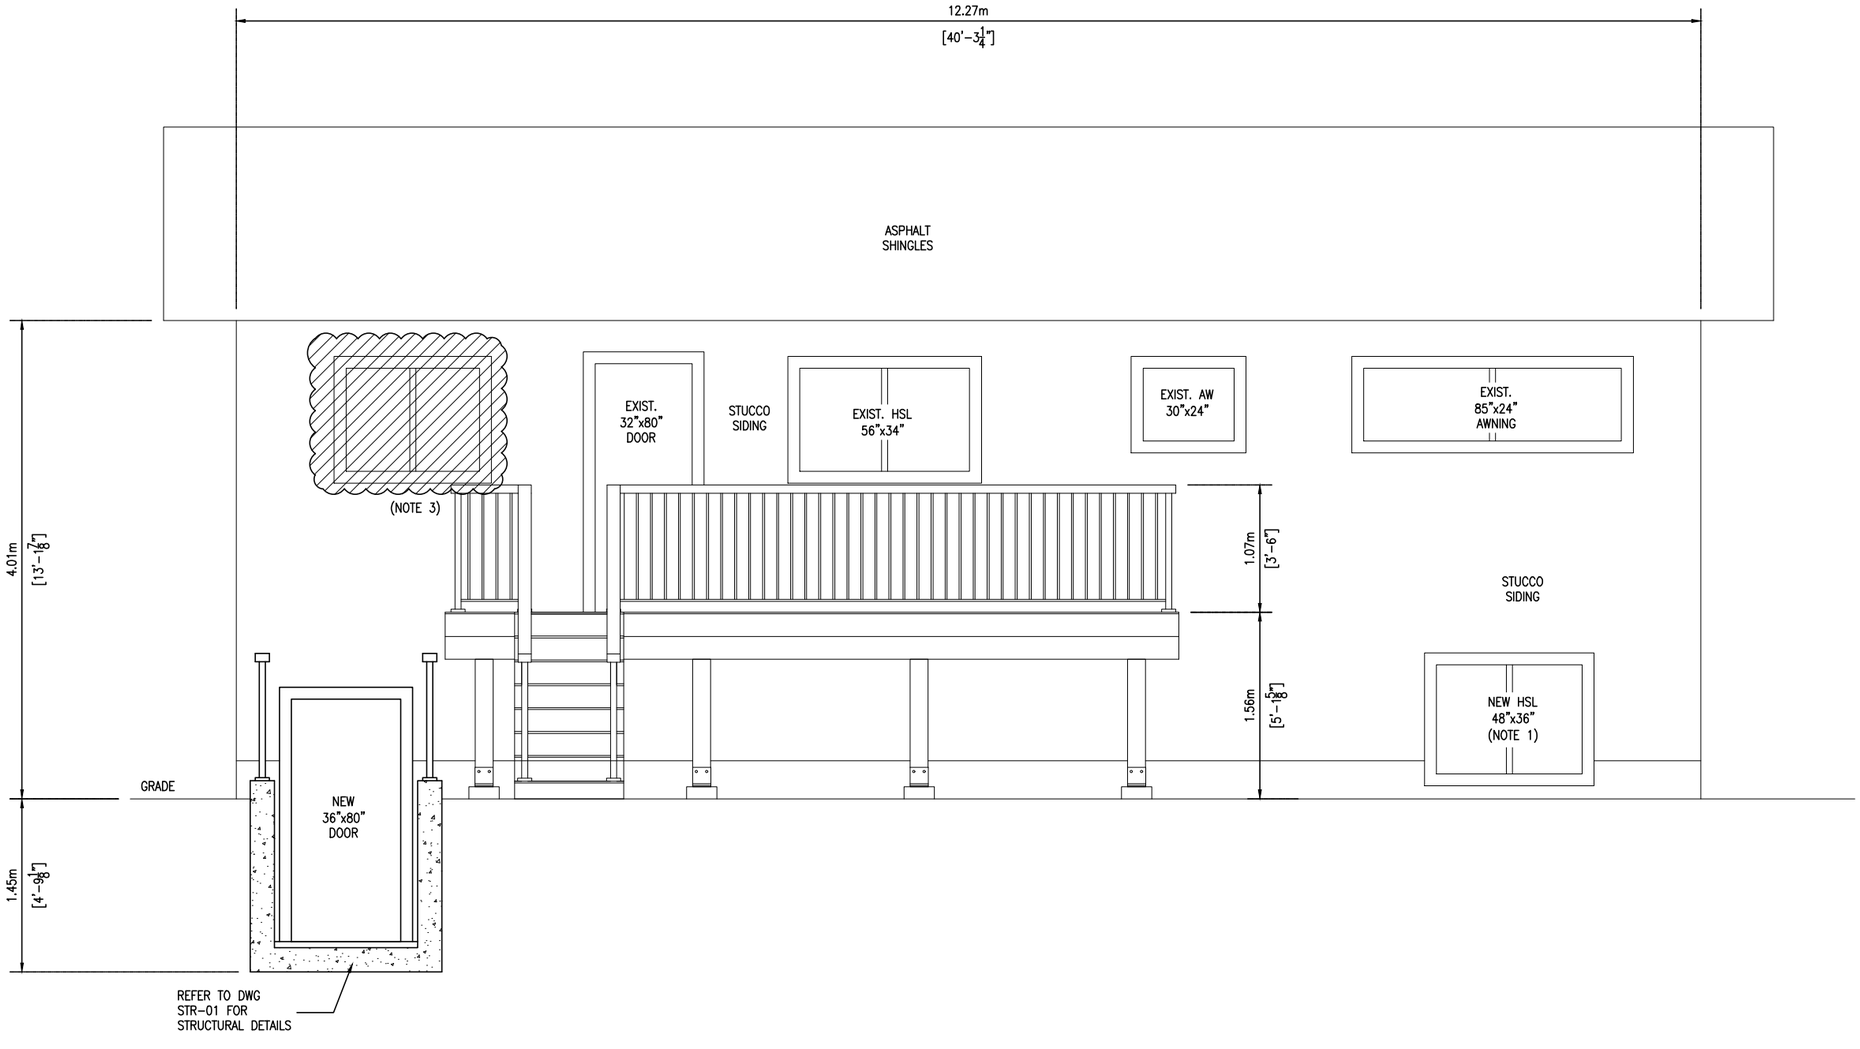


NOTES:

1. CONVERT EXISTING 48"x24" HORIZONTAL SLIDER WINDOW TO 48"x36" HORIZONTAL SLIDER WINDOW.
2. CONVERT EXISTING 44"x34" HSL WINDOW TO 32"x80" PATIO DOOR.
3. REMOVE EXISTING 44"x34" HSL WINDOW AND INFILL OPENING WITH WOOD FRAMING AND EXTERIOR SHEATHING/SIDING TO MATCH EXISTING.

REAR ELEVATION			
ADDRESS: 228 Van Horne Crescent NE, Calgary, AB T2E 6H1			
SIZE:	B	DWG #:	ELEV-02
SCALE:	1:50	REV:	1

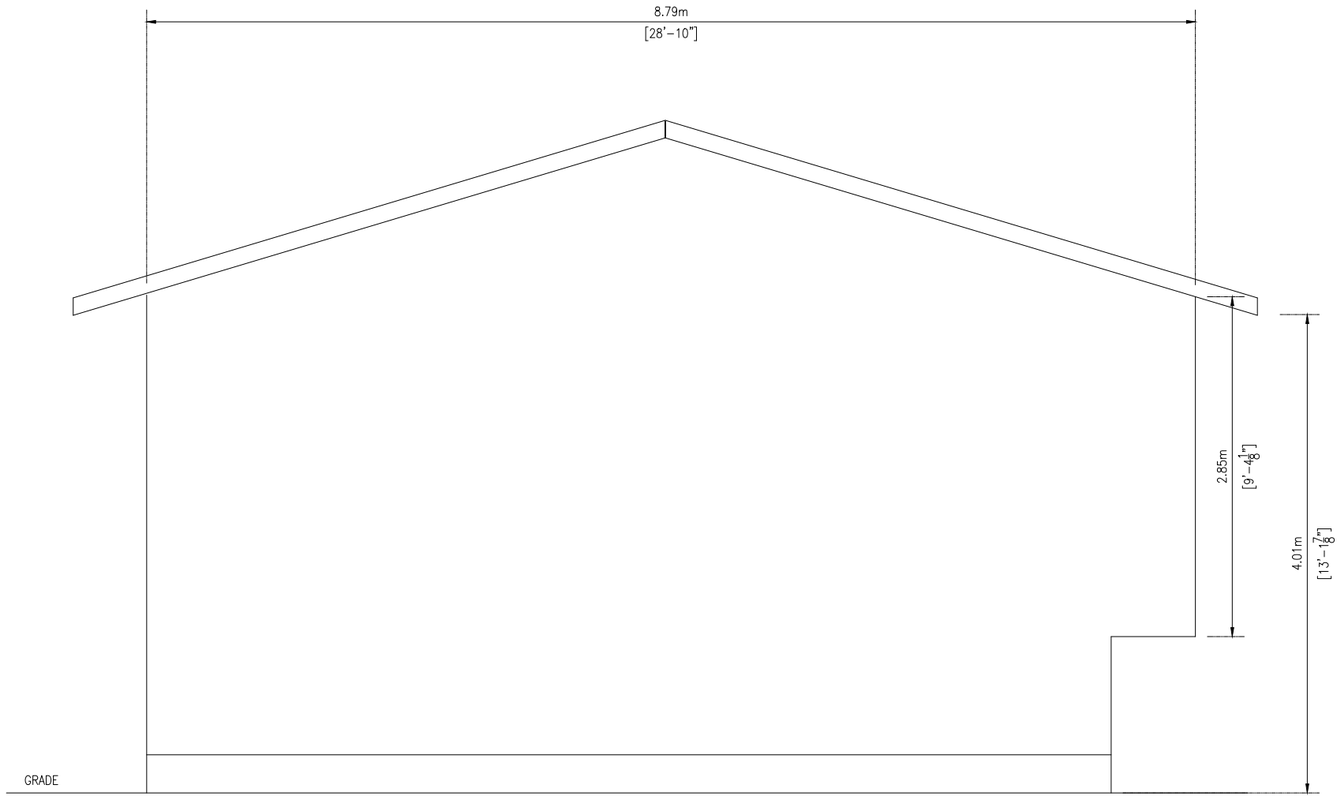

LEFT SIDE ELEVATION			
ADDRESS: 228 Van Horne Crescent NE, Calgary, AB T2E 6H1			
SIZE:	B	DWG #:	ELEV-04
SCALE:	1:50	REV:	0

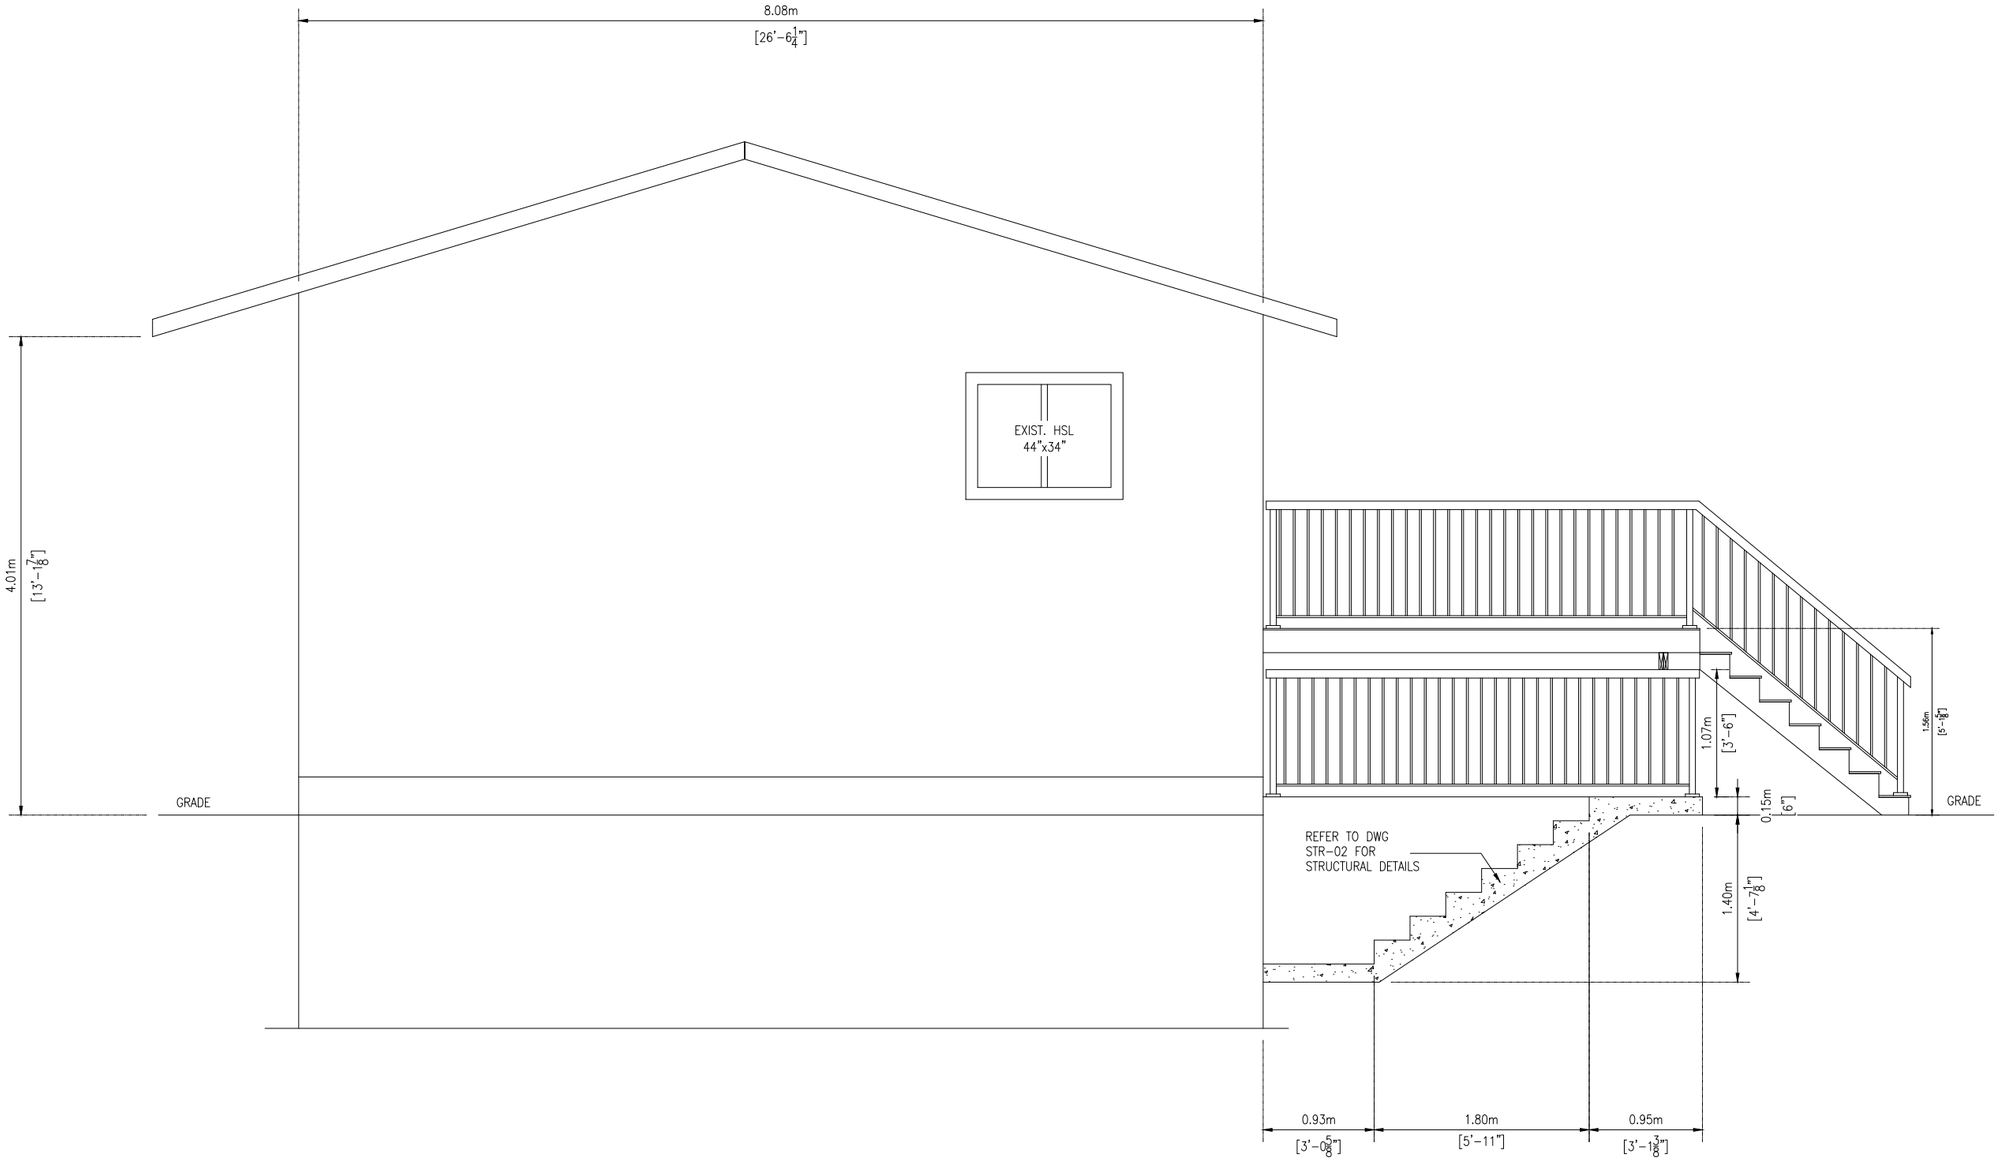

RIGHT SIDE ELEVATION			
ADDRESS: 228 Van Horne Crescent NE, Calgary, AB T2E 6H1			
SIZE:	B	DWG #:	ELEV-03
SCALE:	1:50	REV:	0