
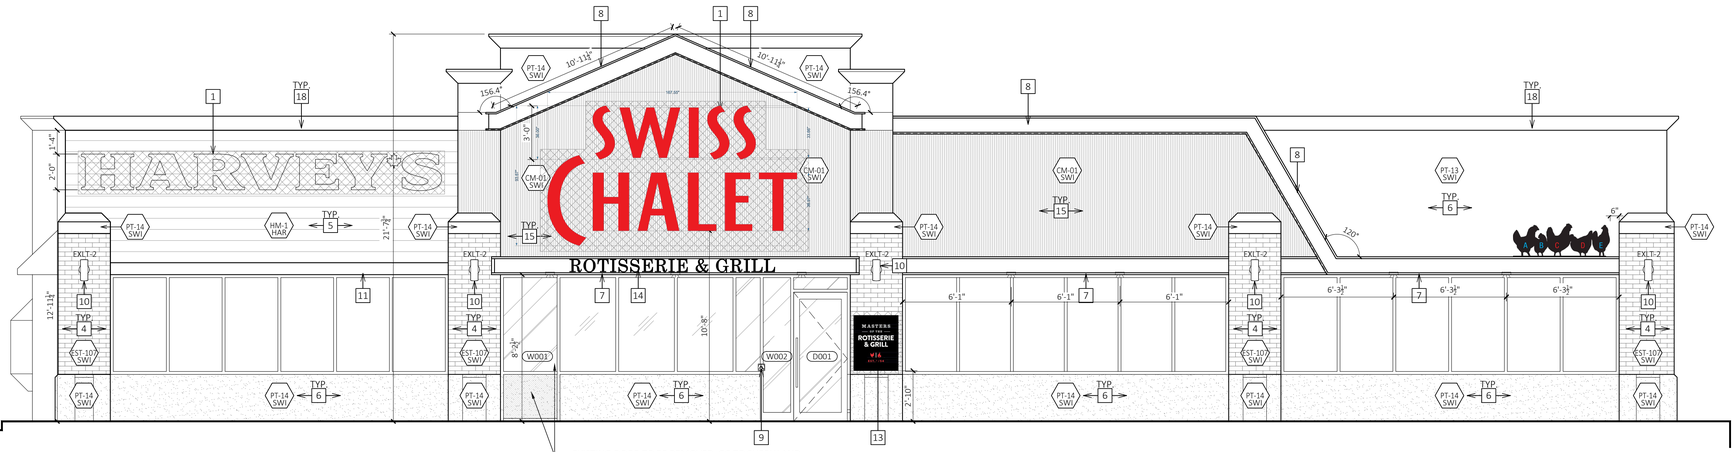


1 A3.01 **PROPOSED WEST ELEVATION**

SCALE: 1/4" = 1'-0"

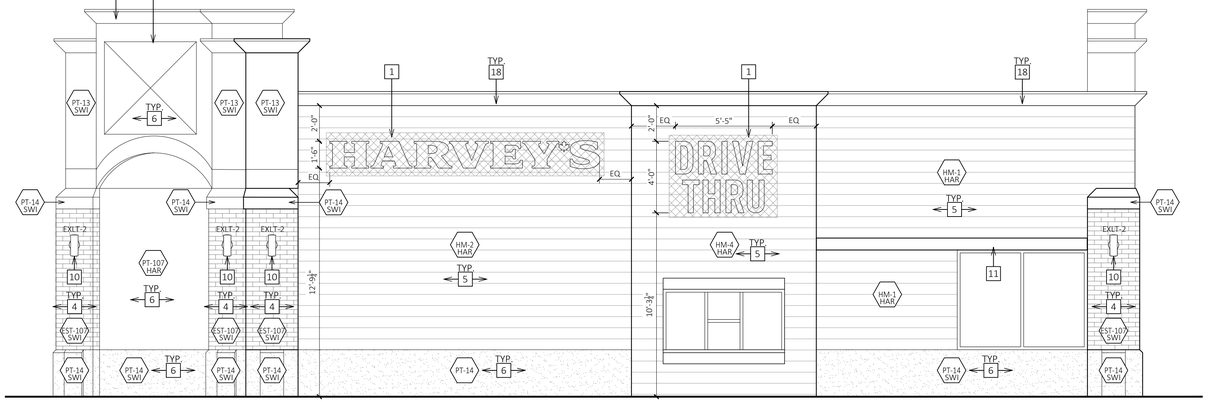

2 A3.01 **PROPOSED NORTH ELEVATION**

SCALE: 1/4" = 1'-0"



19



17

LEGEND

MIN 3/4" EXTERIOR GRADE, FIRE RETARDANT PLYWOOD (PER LOCAL CODES) ATTACHED TO BUILDING STRUCTURE

EXTERIOR ELEVATIONS - GENERAL NOTES

A	DIMENSIONS OF SIGNAGE ARE SHOWN FOR TENDERING PURPOSES ONLY. SIGNAGE SUPPLIER TO PROVIDE SHOP DRAWINGS TO RECIPE FOR FINAL APPROVAL OF SIGNAGE AND DIMENSIONS.
B	GRAPHIC LOCATIONS AND SIZE ARE TO BE CONFIRMED BY RECIPE SIGNAGE SIZE ARE TO BE CONFIRMED BY RECIPE.
C	SKIM AND PLASTER ALL STUCCO AS REQUIRED AND WHERE DAMAGED TO ENSURE STUCCO CONTINUITY THROUGH OUT THE WHOLE BUILDING
D	EXISTING GAS METER TO REMAIN. G.C TO PROTECT GAS METER DURING RENOVATION.
E	ALL SIGNAGE TO BE SUPPLIED BY SIGNAGE SUPPLIER. GC TO PROVIDE POWER AS REQUIRED FOR ALL SIGNAGE. GC TO SITE CONFIRM EXTENT OF EXISTING BLOCKING AND PROVIDE ADDITIONAL BLOCKING AS REQUIRED
F	SIGNAGE SUPPLIER TO OBTAIN SIGN PERMIT FOR ALL EXTERIOR SIGNAGE AND GRAPHICS PRIOR TO FABRICATION AND INSTALLATION.
G	G.C TO ENSURE APPEARANCE OF NEW PARAPET CAP FLASHING IS CONSISTENT AROUND THE PERIMETER OF THE BUILDING WHERE NEW PARAPET CAP FLASHING IS BEING INSTALLED

SCOPE OF WORK KEY NOTES

1	NEW EXTERIOR INTERNALLY LIT, WALL MOUNTED LETTER SIGNAGE, SUPPLIED AND INSTALLED BY SIGNAGE SUPPLIER. G.C TO PROVIDE BLOCKING AND POWER AS REQUIRED, RE-USE EXISTING POWER WHERE POSSIBLE. SIGNAGE SUPPLIER TO SITE CONFIRM SIZE PRIOR TO FABRICATION
2	NEW ILLUMINATED BUTTON SIGNAGE TO BE SUPPLIED AND INSTALLED BY SIGNAGE SUPPLIER. G.C TO PROVIDE ADEQUATE BLOCKING AND POWER. SIGNAGE SUPPLIER TO SITE CONFIRM SIZE PRIOR TO FABRICATION
3	RESERVED
4	GC TO APPLY NEW STAIN FINISH OF EXISTING EXTERIOR BRICK MASONRY, GC TO REPLACE AND DAMAGED BRICKS WITH NEW TO MATCH EXISTING. GC TO CONFIRM EXTEND OF DAMAGES DURING TENDER WALK-THROUGH. REFER EXTERIOR ELEVATION AND FINISHES SCHEDULE FOR STAIN SPEC.
5	G.C TO SUPPLY AND INSTALL NEW SIDING ON PORTION OF EXTERIOR WALL G.C. TO PATCH AND REPAIR ANY DAMAGE AS REQUIRED TO ENSURE A WATERTIGHT SEAL BEFORE INSTALLATION OF NEW BLOCKING, STRAPPING, AND SIDING. REFER TO EXTERIOR ELEVATION NEW SIDING FINISH TAG AND FINISH SCHEDULE FOR DETAILS. ENSURE CLADDING IS FLUSH FOR FULL EXTENT OF INSTALLATION, PROVIDE VERTICAL STRAPPING AS REQUIRED. ENSURE NEW CLADDING IS ADEQUATELY SECURED AND INSTALLED AS PER MANUFACTURER'S INSTRUCTIONS. FIX STRAPPING WITH SUFFICIENT LENGTH COUNTER SUNK SCREWS TO EXISTING EXTERIOR PLYWOOD. INSTALL BLOCKING AS REQUIRED TO ENSURE SCREWS WON'T SAG. G.C TO ENSURE SPACE BEHIND NEW CLADDING IS VENTILATED AS PER MANUFACTURER'S INSTRUCTIONS. ENSURE CLOSURE PIECE AT BOTTOM OF NEW CLADDING IS PERFORATED TO ENSURE NO WATER BUILD UP AND IS INSTALLED AS PER MANUFACTURERS INSTRUCTIONS. G.C TO PROVIDE CORNER PIECES AS REQUIRED PER MANUFACTURERS INSTRUCTIONS.
6	EXISTING STUCCO TO REMAIN. G.C. TO PATCH, REPAIR AND REPLACE ANY DAMAGE TO EXISTING STUCCO AND PREPARE STUCCO TO RECEIVE NEW PAINT FINISH. ENSURE NO PATCH WORK IS VISIBLE. REFER TO PROPOSED EXTERIOR ELEVATIONS FOR PAINT FINISH
7	NEW WALL MOUNTED SWISS ALUMINUM FIN C/W POTLIGHTS FLUSH WITH THE BOTTOM OF THE FIN SUPPLIED AND INSTALLED BY SIGNAGE SUPPLIER. G.C. TO PROVIDE POWER AND ENSURE ADEQUATE BACKING IS INSTALLED. G.C. TO COORDINATE WITH SIGNAGE SUPPLIER. SIGNAGE SUPPLIER TO ENSURE TO USE SUFFICIENT LENGTH SCREW AND ANCHOR MOUNTING BRACKETS TO EXTERIOR SHEATHING AND NOT EXTERIOR FINISHES.
8	NEW ALUMINUM FIN W/ LINEAR LIGHT TO BE SUPPLIED AND INSTALLED BY SIGNAGE SUPPLIER. GC TO SUPPLY AND INSTALL LINEAR LIGHT THROUGH GEMSTONE LIGHTS. GC TO PROVIDE ADEQUATE POWER AND BLACKING. G.C. TO COORDINATE WITH SIGNAGE SUPPLIER. SIGNAGE SUPPLIER TO ENSURE TO USE SUFFICIENT LENGTH SCREW AND ANCHOR MOUNTING BRACKETS TO EXTERIOR SHEATHING AND NOT EXTERIOR FINISHES.
9	EXISTING PUSH BUTTON DOOR OPERATORS TO REMAIN.
10	GC TO SUPPLY & INSTALL NEW EXTERIOR LIGHT FIXTURES. G.C TO RE-USE EXISTING WIRING IF POSSIBLE. PROVIDE NEW BLOCKING AND POWER AS REQUIRED. REFER TO LIGHTING SCHEDULE.
11	SIGNAGE SUPPLIER TO SUPPLY AND INSTALL NEW HARVEY'S DECORATIVE BAND. COLOUR TO MATCH ACRYLITE ORANGE PANEL FROM THE CHANNEL LETTER SIGN. G.C.TO PROVIDE ADEQUATE BLOCKING.
12	EXISTING METAL DOORS TO RECEIVE NEW BLACK PAINT FINISH
13	NEW INTERNALLY LIT, WALL MOUNTED 'MASTERS OF THE ROTISSERIE & GRILL' SIGNAGE, SUPPLIED AND INSTALLED BY SIGNAGE SUPPLIER. GC TO PROVIDE BLOCKING AS REQUIRED.
14	WHITE NOT ILLUMINATED "ROTISSERIE AND GRILL" SIGN, SUPPLIED AND INSTALLED BY SIGNAGE SUPPLIER ON I-BEAM DECORATIVE FIN.
15	NEW EXTERIOR SIDING TO BE INSTALLED AS PER MANUFACTURERS INSTRUCTIONS. GC TO PROVIDE END TRIMS AS REQUIRED. REFER FINISHES SCHEDULE FOR DETAILS. PROVIDE VERTICAL STRAPPING AS REQUIRED. ENSURE NEW CLADDING IS ADEQUATELY SECURED AND INSTALLED AS PER MANUFACTURER'S INSTRUCTIONS. FIX STRAPPING WITH SUFFICIENT LENGTH COUNTER SUNK SCREWS TO EXISTING EXTERIOR PLYWOOD. INSTALL BLOCKING AS REQUIRED TO ENSURE SCREWS WON'T SAG. G.C TO ENSURE SPACE BEHIND NEW CLADDING IS VENTILATED AS PER MANUFACTURER'S INSTRUCTIONS. ENSURE CLOSURE PIECE AT BOTTOM OF NEW CLADDING IS PERFORATED TO ENSURE NO WATER BUILD UP AND IS INSTALLED AS PER MANUFACTURERS INSTRUCTIONS. G.C TO PROVIDE CORNER PIECES AS REQUIRED PER MANUFACTURERS INSTRUCTIONS.
16	EXISTING STATIC DRIVE-THRU MENU BOARD TO BE REMOVED AND REPLACED WITH NEW DIGITAL MENU BOARD. GC TO PROVIDE ADEQUATE POWER & DATA.
17	SIGNAGE SUPPLIER TO SUPPLY AND INSTALLED NEW GRAPHICS ON EXISTING DIRECTIONAL SIGNAGE. EXISTING POST TO RECEIVE NEW BLACK PAINT FINISH.
18	EXISTING PARAPET FLASHING TO RECEIVE NEW BLACK PAINT FINISH.
19	SIGNAGE SUPPLIER TO SUPPLY AND INSTALLED NEW PYLON FACE GRAPHICS, CONFIRM GRAPHIC WITH RECIPE DESIGN BEFORE FABRICATION.
20	GC TO SUPPLY AND INSTALL BLACK METAL CAPPING AT END OF NEW METAL SIDING.

GENERAL NOTES

1- Contractor must verify all job dimensions, all drawings, details, specifications and report any discrepancies to owners before proceeding with work.
2- All drawings and specifications are instruments of service and the property of the architects which must be returned at the completion of the work, and may not be reproduced without their written permission.
3- G.C.to confirm all details and co-ordinate all architectural drawings with all engineers drawings. G.C. to report any discrepancies immediately to the Architect.

No.	Revision/Issue	Date
3	ISSUED FOR DEVELOP. PERMIT	SEP 14-2026
2	ISSUED FOR REVIEW	JUN 23-2026
1	ISSUED FOR PERMIT	JUN 15-2026

NICHOLAS K. CARAGIANIS REGISTERED ARCHITECT ALBERTA

NICHOLAS CARAGIANIS ARCHITECT INC.
PERMIT No. AC 13759
ISSUED PURSUANT TO THE ARCHITECTS ACT OF ALBERTA

CLIENT

RECIPE
EST. 1883

199 Four Valley Drive
Vaughan, Ontario L4K 0B8
Phone: (905) 760-2244

ENGINEER

ARCHITECT

nicholascaragianisarchitect inc.

137 Pamilla Street, Ottawa ON K1S 3K9
t 613 237 6801 f 613 237 8289 ncarchitect ca

PROJECT AND LOCATION

SWISS CHALET
HARVEY'S

265 SHAWVILLE BLVD SE,
CALGARY, AB

TITLE OF SHEET


PROPOSED
EXTERIOR ELEVATIONS

JOB NUMBER

2006.0042- AB CalgaShawBlvSE265


DATE 2026-03-12
SCALE 1/4" = 1'-0"
DRAWN BY FJ / TBM

SHEET NUMBER
A3.01

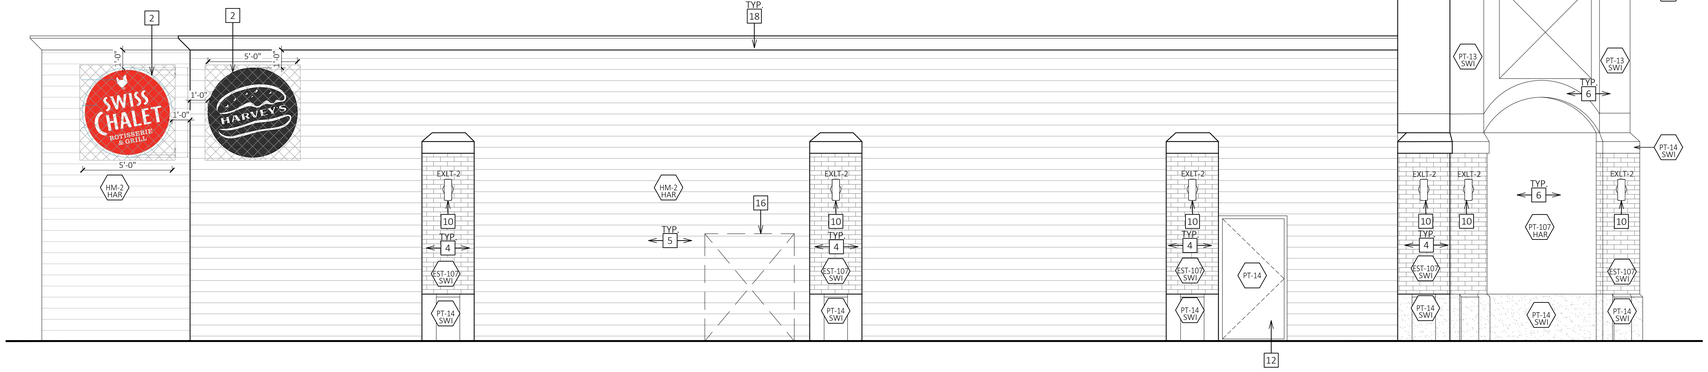

1 PROPOSED EAST ELEVATION

A3.02 SCALE: 1/4" = 1'-0"

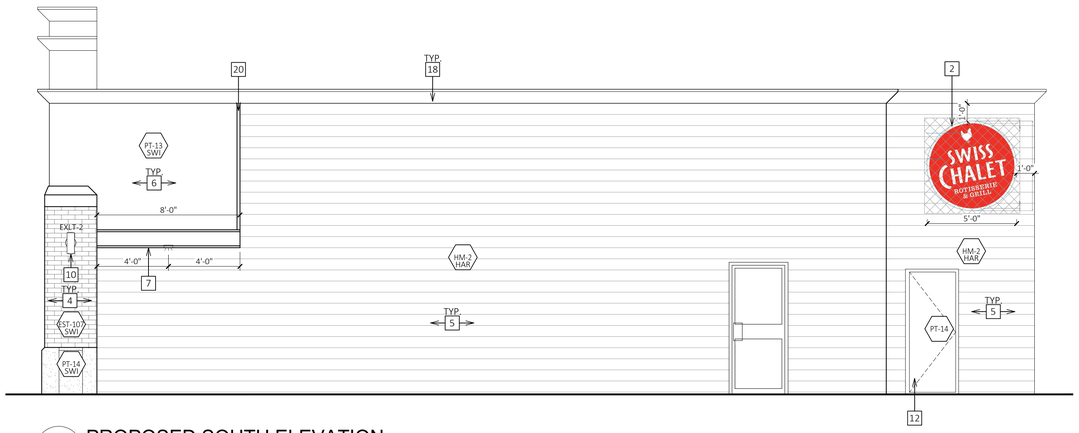

2 PROPOSED SOUTH ELEVATION

A3.02 SCALE: 1/4" = 1'-0"

LEGEND

MIN 3/4" EXTERIOR GRADE, FIRE RETARDANT PLYWOOD (PER LOCAL CODES) ATTACHED TO BUILDING STRUCTURE

EXTERIOR ELEVATIONS - GENERAL NOTES

A	DIMENSIONS OF SIGNAGE ARE SHOWN FOR TENDERING PURPOSES ONLY. SIGNAGE SUPPLIER TO PROVIDE SHOP DRAWINGS TO RECIPE FOR FINAL APPROVAL OF SIGNAGE AND DIMENSIONS.
B	GRAPHIC LOCATIONS AND SIZE ARE TO BE CONFIRMED BY RECIPE SIGNAGE SIZE ARE TO BE CONFIRMED BY RECIPE.
C	SKIM AND PLASTER ALL STUCCO AS REQUIRED AND WHERE DAMAGED TO ENSURE STUCCO CONTINUITY THROUGH OUT THE WHOLE BUILDING
D	EXISTING GAS METER TO REMAIN. G.C TO PROTECT GAS METER DURING RENOVATION.
E	ALL SIGNAGE TO BE SUPPLIED BY SIGNAGE SUPPLIER. GC TO PROVIDE POWER AS REQUIRED FOR ALL SIGNAGE. GC TO SITE CONFIRM EXTENT OF EXISTING BLOCKING AND PROVIDE ADDITIONAL BLOCKING AS REQUIRED
F	SIGNAGE SUPPLIER TO OBTAIN SIGN PERMIT FOR ALL EXTERIOR SIGNAGE AND GRAPHICS PRIOR TO FABRICATION AND INSTALLATION.
G	G.C TO ENSURE APPEARANCE OF NEW PARAPET CAP FLASHING IS CONSISTENT AROUND THE PERIMETER OF THE BUILDING WHERE NEW PARAPET CAP FLASHING IS BEING INSTALLED

SCOPE OF WORK KEY NOTES

1	NEW EXTERIOR INTERNALLY LIT, WALL MOUNTED LETTER SIGNAGE, SUPPLIED AND INSTALLED BY SIGNAGE SUPPLIER. G.C TO PROVIDE BLOCKING AND POWER AS REQUIRED, RE-USE EXISTING POWER WHERE POSSIBLE. SIGNAGE SUPPLIER TO SITE CONFIRM SIZE PRIOR TO FABRICATION
2	NEW ILLUMINATED BUTTON SIGNAGE TO BE SUPPLIED AND INSTALLED BY SIGNAGE SUPPLIER. G.C TO PROVIDE ADEQUATE BLOCKING AND POWER. SIGNAGE SUPPLIER TO SITE CONFIRM SIZE PRIOR TO FABRICATION
3	RESERVED
4	GC TO APPLY NEW STAIN FINISH OF EXISTING EXTERIOR BRICK MASONRY, GC TO REPLACE AND DAMAGED BRICKS WITH NEW TO MATCH EXISTING. GC TO CONFIRM EXTEND OF DAMAGES DURING TENDER WALK-THROUGH. REFER EXTERIOR ELEVATION AND FINISHES SCHEDULE FOR STAIN SPEC.
5	G.C TO SUPPLY AND INSTALL NEW SIDING ON PORTION OF EXTERIOR WALL G.C. TO PATCH AND REPAIR ANY DAMAGE AS REQUIRED TO ENSURE A WATERTIGHT SEAL BEFORE INSTALLATION OF NEW BLOCKING, STRAPPING, AND SIDING. REFER TO EXTERIOR ELEVATION NEW SIDING FINISH TAG AND FINISH SCHEDULE FOR DETAILS. ENSURE CLADDING IS FLUSH FOR FULL EXTENT OF INSTALLATION, PROVIDE VERTICAL STRAPPING AS REQUIRED. ENSURE NEW CLADDING IS ADEQUATELY SECURED AND INSTALLED AS PER MANUFACTURER'S INSTRUCTIONS. FIX STRAPPING WITH SUFFICIENT LENGTH COUNTER SUNK SCREWS TO EXISTING EXTERIOR PLYWOOD. INSTALL BLOCKING AS REQUIRED TO ENSURE SCREWS WON'T SAG. G.C TO ENSURE SPACE BEHIND NEW CLADDING IS VENTILATED AS PER MANUFACTURER'S INSTRUCTIONS. ENSURE CLOSURE PIECE AT BOTTOM OF NEW CLADDING IS PERFORATED TO ENSURE NO WATER BUILD UP AND IS INSTALLED AS PER MANUFACTURERS INSTRUCTIONS. G.C TO PROVIDE CORNER PIECES AS REQUIRED PER MANUFACTURERS INSTRUCTIONS.
6	EXISTING STUCCO TO REMAIN. G.C. TO PATCH, REPAIR AND REPLACE ANY DAMAGE TO EXISTING STUCCO AND PREPARE STUCCO TO RECEIVE NEW PAINT FINISH. ENSURE NO PATCH WORK IS VISIBLE. REFER TO PROPOSED EXTERIOR ELEVATIONS FOR PAINT FINISH
7	NEW WALL MOUNTED SWISS ALUMINUM FIN C/W POTLIGHTS FLUSH WITH THE BOTTOM OF THE FIN SUPPLIED AND INSTALLED BY SIGNAGE SUPPLIER. G.C. TO PROVIDE POWER AND ENSURE ADEQUATE BACKING IS INSTALLED. G.C. TO COORDINATE WITH SIGNAGE SUPPLIER. SIGNAGE SUPPLIER TO ENSURE TO USE SUFFICIENT LENGTH SCREW AND ANCHOR MOUNTING BRACKETS TO EXTERIOR SHEATHING AND NOT EXTERIOR FINISHES.
8	NEW ALUMINUM FIN W/ LINEAR LIGHT TO BE SUPPLIED AND INSTALLED BY SIGNAGE SUPPLIER. GC TO SUPPLY AND INSTALL LINEAR LIGHT THROUGH GEMSTONE LIGHTS. GC TO PROVIDE ADEQUATE POWER AND BLACKING. G.C. TO COORDINATE WITH SIGNAGE SUPPLIER. SIGNAGE SUPPLIER TO ENSURE TO USE SUFFICIENT LENGTH SCREW AND ANCHOR MOUNTING BRACKETS TO EXTERIOR SHEATHING AND NOT EXTERIOR FINISHES.
9	EXISTING PUSH BUTTON DOOR OPERATORS TO REMAIN.
10	GC TO SUPPLY & INSTALL NEW EXTERIOR LIGHT FIXTURES. G.C TO RE-USE EXISTING WIRING IF POSSIBLE. PROVIDE NEW BLOCKING AND POWER AS REQUIRED. REFER TO LIGHTING SCHEDULE.
11	SIGNAGE SUPPLIER TO SUPPLY AND INSTALL NEW HARVEY'S DECORATIVE BAND. COLOUR TO MATCH ACRYLITE ORANGE PANEL FROM THE CHANNEL LETTER SIGN. G.C.TO PROVIDE ADEQUATE BLOCKING.
12	EXISTING METAL DOORS TO RECEIVE NEW BLACK PAINT FINISH
13	NEW INTERNALLY LIT, WALL MOUNTED 'MASTERS OF THE ROTISSERIE & GRILL' SIGNAGE, SUPPLIED AND INSTALLED BY SIGNAGE SUPPLIER. GC TO PROVIDE BLOCKING AS REQUIRED.
14	WHITE NOT ILLUMINATED "ROTISSERIE AND GRILL" SIGN, SUPPLIED AND INSTALLED BY SIGNAGE SUPPLIER ON I-BEAM DECORATIVE FIN.
15	NEW EXTERIOR SIDING TO BE INSTALLED AS PER MANUFACTURERS INSTRUCTIONS. GC TO PROVIDE END TRIMS AS REQUIRED. REFER FINISHES SCHEDULE FOR DETAILS. PROVIDE VERTICAL STRAPPING AS REQUIRED. ENSURE NEW CLADDING IS ADEQUATELY SECURED AND INSTALLED AS PER MANUFACTURER'S INSTRUCTIONS. FIX STRAPPING WITH SUFFICIENT LENGTH COUNTER SUNK SCREWS TO EXISTING EXTERIOR PLYWOOD. INSTALL BLOCKING AS REQUIRED TO ENSURE SCREWS WON'T SAG. G.C TO ENSURE SPACE BEHIND NEW CLADDING IS VENTILATED AS PER MANUFACTURER'S INSTRUCTIONS. ENSURE CLOSURE PIECE AT BOTTOM OF NEW CLADDING IS PERFORATED TO ENSURE NO WATER BUILD UP AND IS INSTALLED AS PER MANUFACTURERS INSTRUCTIONS. G.C TO PROVIDE CORNER PIECES AS REQUIRED PER MANUFACTURERS INSTRUCTIONS.
16	EXISTING STATIC DRIVE-THRU MENU BOARD TO BE REMOVED AND REPLACED WITH NEW DIGITAL MENU BOARD. GC TO PROVIDE ADEQUATE POWER & DATA.
17	SIGNAGE SUPPLIER TO SUPPLY AND INSTALLED NEW GRAPHICS ON EXISTING DIRECTIONAL SIGNAGE. EXISTING POST TO RECEIVE NEW BLACK PAINT FINISH.
18	EXISTING PARAPET FLASHING TO RECEIVE NEW BLACK PAINT FINISH.
19	SIGNAGE SUPPLIER TO SUPPLY AND INSTALLED NEW PYLON FACE GRAPHICS, CONFIRM GRAPHIC WITH RECIPE DESIGN BEFORE FABRICATION.
20	GC TO SUPPLY AND INSTALL BLACK METAL CAPPING AT END OF NEW METAL SIDING.

GENERAL NOTES

1- Contractor must verify all job dimensions, all drawings, details, specifications and report any discrepancies to owners before proceeding with work.
2- All drawings and specifications are instruments of service and the property of the architects which must be returned at the completion of the work, and may not be reproduced without their written permission.
*3- G.C.*to confirm all details and co-ordinate all architectural drawings with all engineers drawings. G.C. to report any discrepancies immediately to the Architect.

No.	Revision/Issue	Date
3	ISSUED FOR DEVELOP. PERMIT	SEP 14-2026
2	ISSUED FOR REVIEW	JUN 23-2026
1	ISSUED FOR PERMIT	JUN 15-2026

NICHOLAS K. CARAGIANIS REGISTERED ARCHITECT ALBERTA

NICHOLAS CARAGIANIS ARCHITECT INC.
PERMIT No. AC 13759
ISSUED PURSUANT TO THE ARCHITECTS ACT OF ALBERTA

CLIENT
RECIPE
EST. 1883
199 Four Valley Drive
Vaughan, Ontario L4K 0B8
Phone: (905) 760-2244

ENGINEER

ARCHITECT
nicholascaragianisarchitect inc.
137 Pamilla Street, Ottawa ON K1S 3K9
t 613 237 6801 f 613 237 8289 ncarchitect.ca

PROJECT AND LOCATION
SWISS CHALET HARVEY'S
265 SHAWVILLE BLVD SE,
CALGARY, AB

TITLE OF SHEET
PROPOSED
EXTERIOR ELEVATIONS

JOB NUMBER
2006.0042- AB CalgaShawBlvSE265

DATE 2026-03-12
SCALE 1/4" = 1'-0"
DRAWN BY FJ / TBM
SHEET NUMBER A3.02