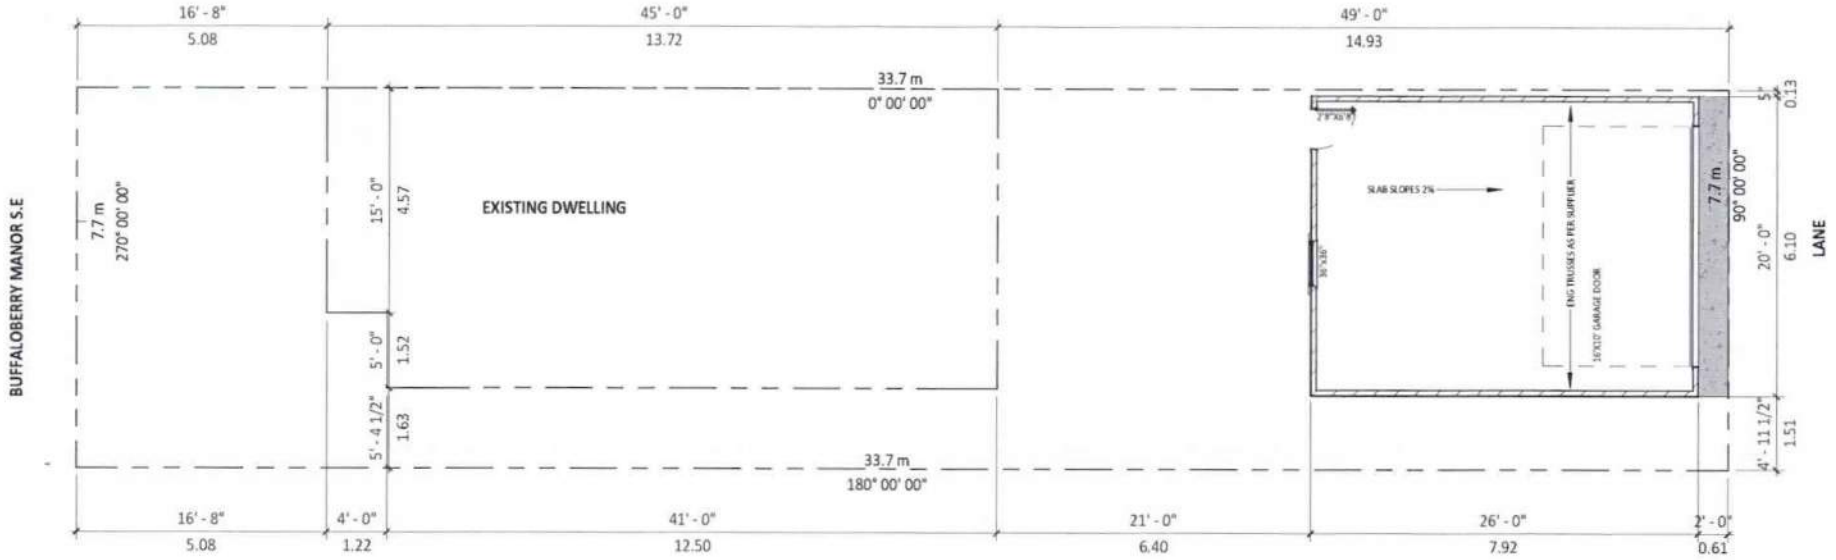


RUDRA DESIGNS
TUSHAR@RUDRADESIGNSCA.COM
+1 825-558-4074
+1 403-418-5291

DO NOT SCALE DRAWINGS.
DRAWINGS ARE TO BE READ IN CONJUCTION WITH ALL OTHER APPLICABLE CONSULTANT DRAWINGS
CONTRACTOR IS TO CONFIRM AND COORDINATE ALL DETAILS WITH SITE CONDITIONS AND OTHER CONSULTANT
DRAWINGS PRIOR TO STARTING CONSTRUCTION.


72 BUFFALOBERRY MANOR SE

NO.	ISSUES	DATE


SITE PLAN

PROJECT NUMBER	-
DRAWN BY	JK
SCALE	1 : 100


A00

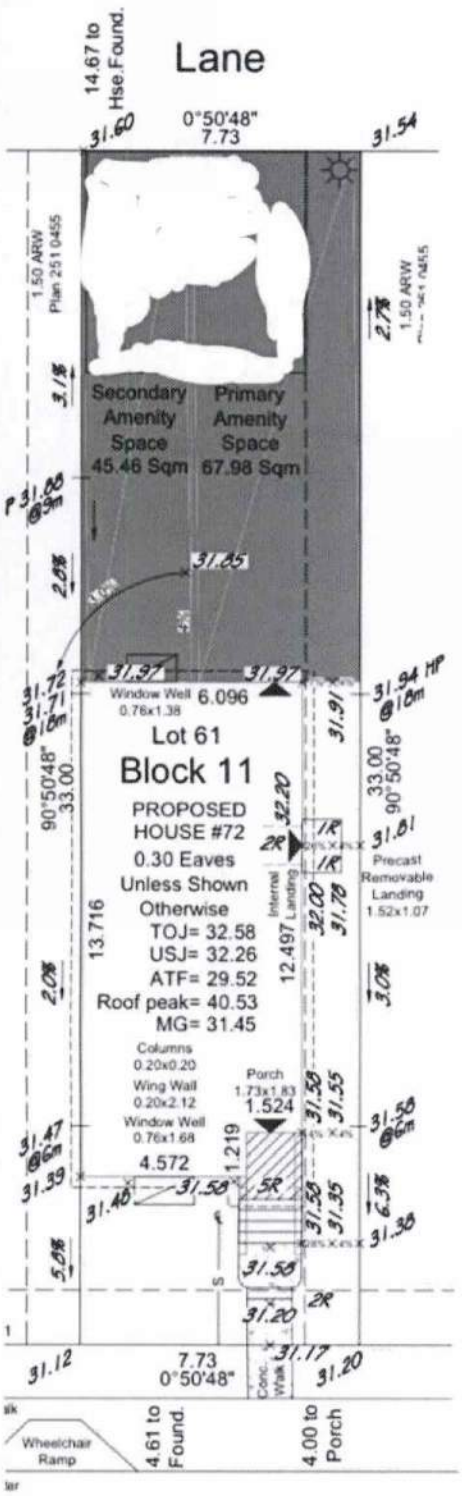


Buffaloberry Manor SE

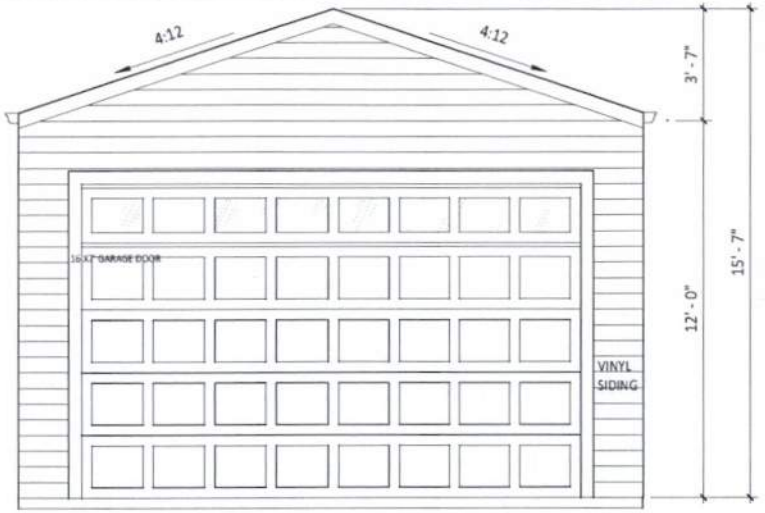


1 FRONT ELEVATION
1/4" = 1'-0"

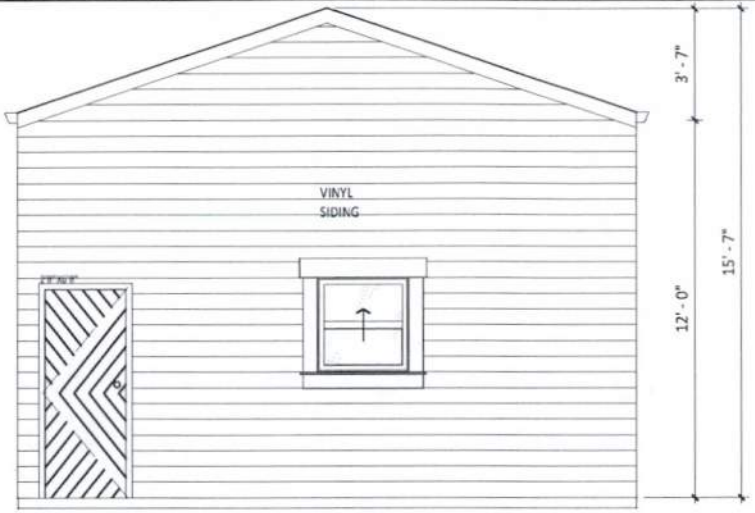

2 REAR ELEVATION
1/4" = 1'-0"

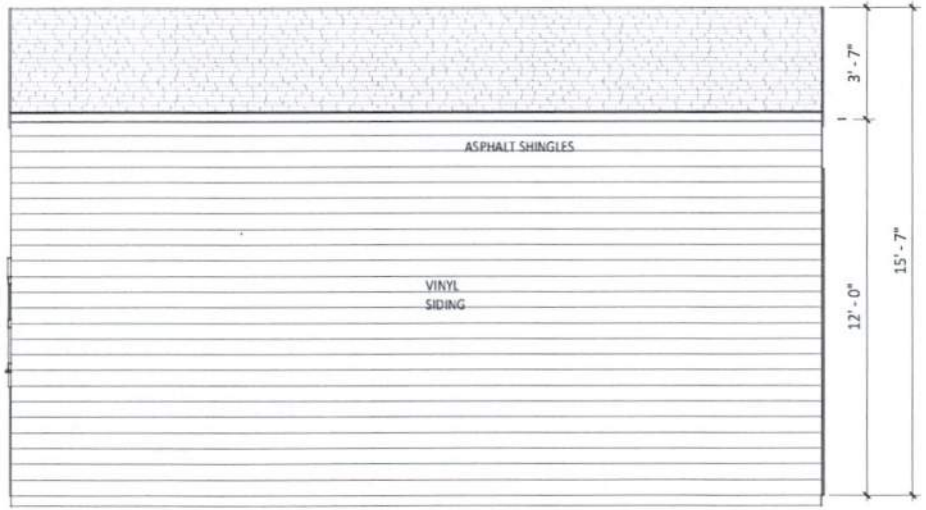

3 LEFT ELEVATION
1/4" = 1'-0"

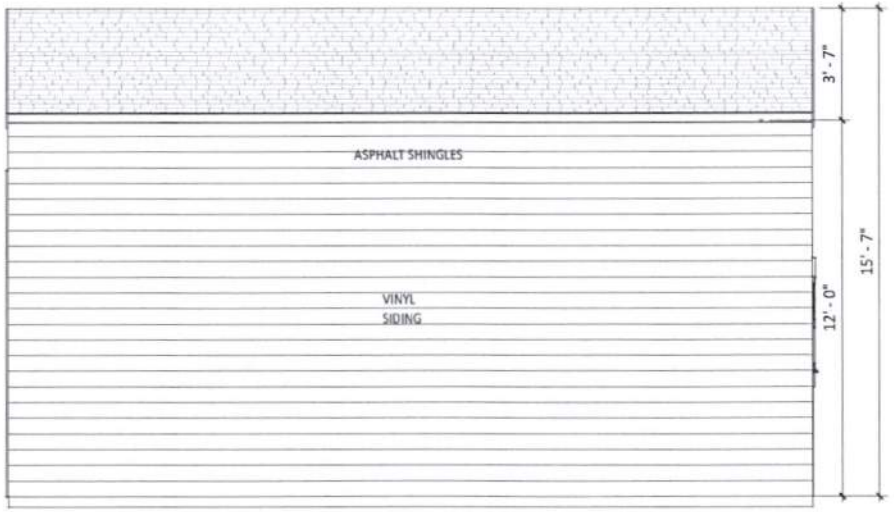

4 RIGHT ELEVATION
1/4" = 1'-0"

RUDRA DESIGNS
TUSHAR@RUDRADESIGNSCA.COM
+1 825-558-4074
+1 403-418-5291

DO NOT SCALE DRAWINGS.
DRAWINGS ARE TO BE READ IN CONJUCTION WITH ALL OTHER APPLICABLE CONSULTANT DRAWINGS
CONTRACTOR IS TO CONFIRM AND COORDINATE ALL DETAILS WITH SITE CONDITIONS AND OTHER CONSULTANT
DRAWINGS PRIOR TO STARTING CONSTRUCTION.

72 BUFFALOBERRY MANOR SE

NO.	ISSUES	DATE

ELEVATIONS

PROJECT NUMBER	-
DRAWN BY	JK
SCALE	1/4" = 1'-0"

A02

DEVELOPMENT
DP2026-95557
SEP 2 9 2026
RECEIVED