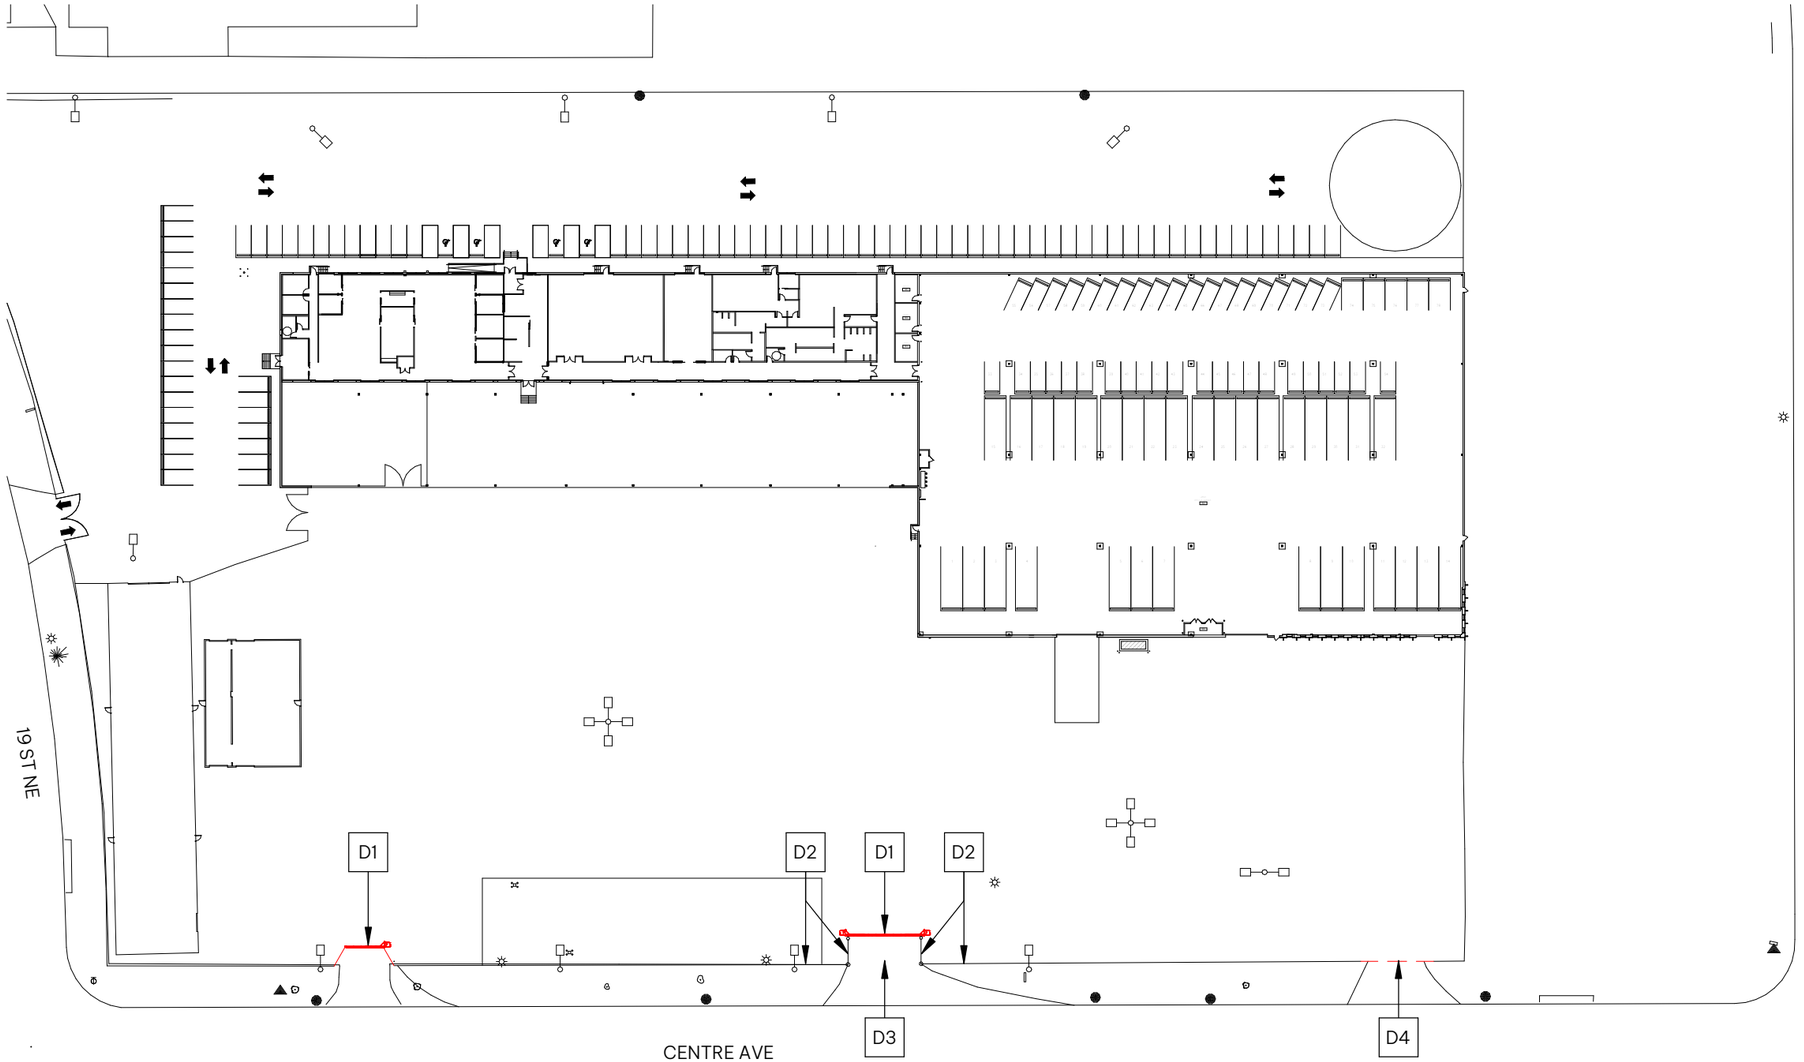


Demolition - General Notes

1. THE CONTRACTOR SHALL BE FULLY RESPONSIBLE FOR THE COMPLETE DEMOLITION AND REMOVAL AND RELOCATION OF THE EXISTING GATES
2. PRIOR TO COMMENCEMENT, THE CONTRACTOR SHALL SUBMIT A TEMPORARY ENTRY AND EXITING PLAN . THIS PLAN, ALONG WITH ALL ASSOCIATED ELECTRICAL SCOPE OF WORK, SHALL BE COORDINATED WITH THE CLIENT'S IN-HOUSE SECURITY CONSULTANT FOR REVIEW AND APPROVAL PRIOR TO CONSTRUCTION ACTIVITIES.
3. PRIOR TO COMMENCEMENT, THE CONTRACTOR SHALL VERIFY EXISTING SITE CONDITION INCLUDING DIMENSIONS AND GRADES AT DEMOLITION LOCATIONS EXISTING CONDUIT OR INFRASTRUCTURE BELOW GRADE
4. REPORT ALL DISCREPANCIES TO THE CONSULTANT FOR REVIEW BEFORE PROCEEDING.

Demolition - Keynote Legend

D1	EXISTING LIFT GATE TO BE RELOCATED
D2	EXISTING FENCE TO REMAIN
D3	DEMOLISH EXISTING IN GROUND LOOPS
D4	DEMOLISH EXISTING SECTION OF FENCE FOR NEW GATE

ENMAX Field Service Depot 2026 Renovations and Lifecycle Maintenance

SITE DEMOLITION PLAN


DATE 09/09/2026
DRAWN BY DS

2020 CENTRE AVE. NE, CALGARY, AB
ENMAX FIELD SERVICE DEPOT
226037

DRAWING NO.
A1.01

SEALS

S2ARCHITECTURE
CALGARY | EDMONTON | VANCOUVER

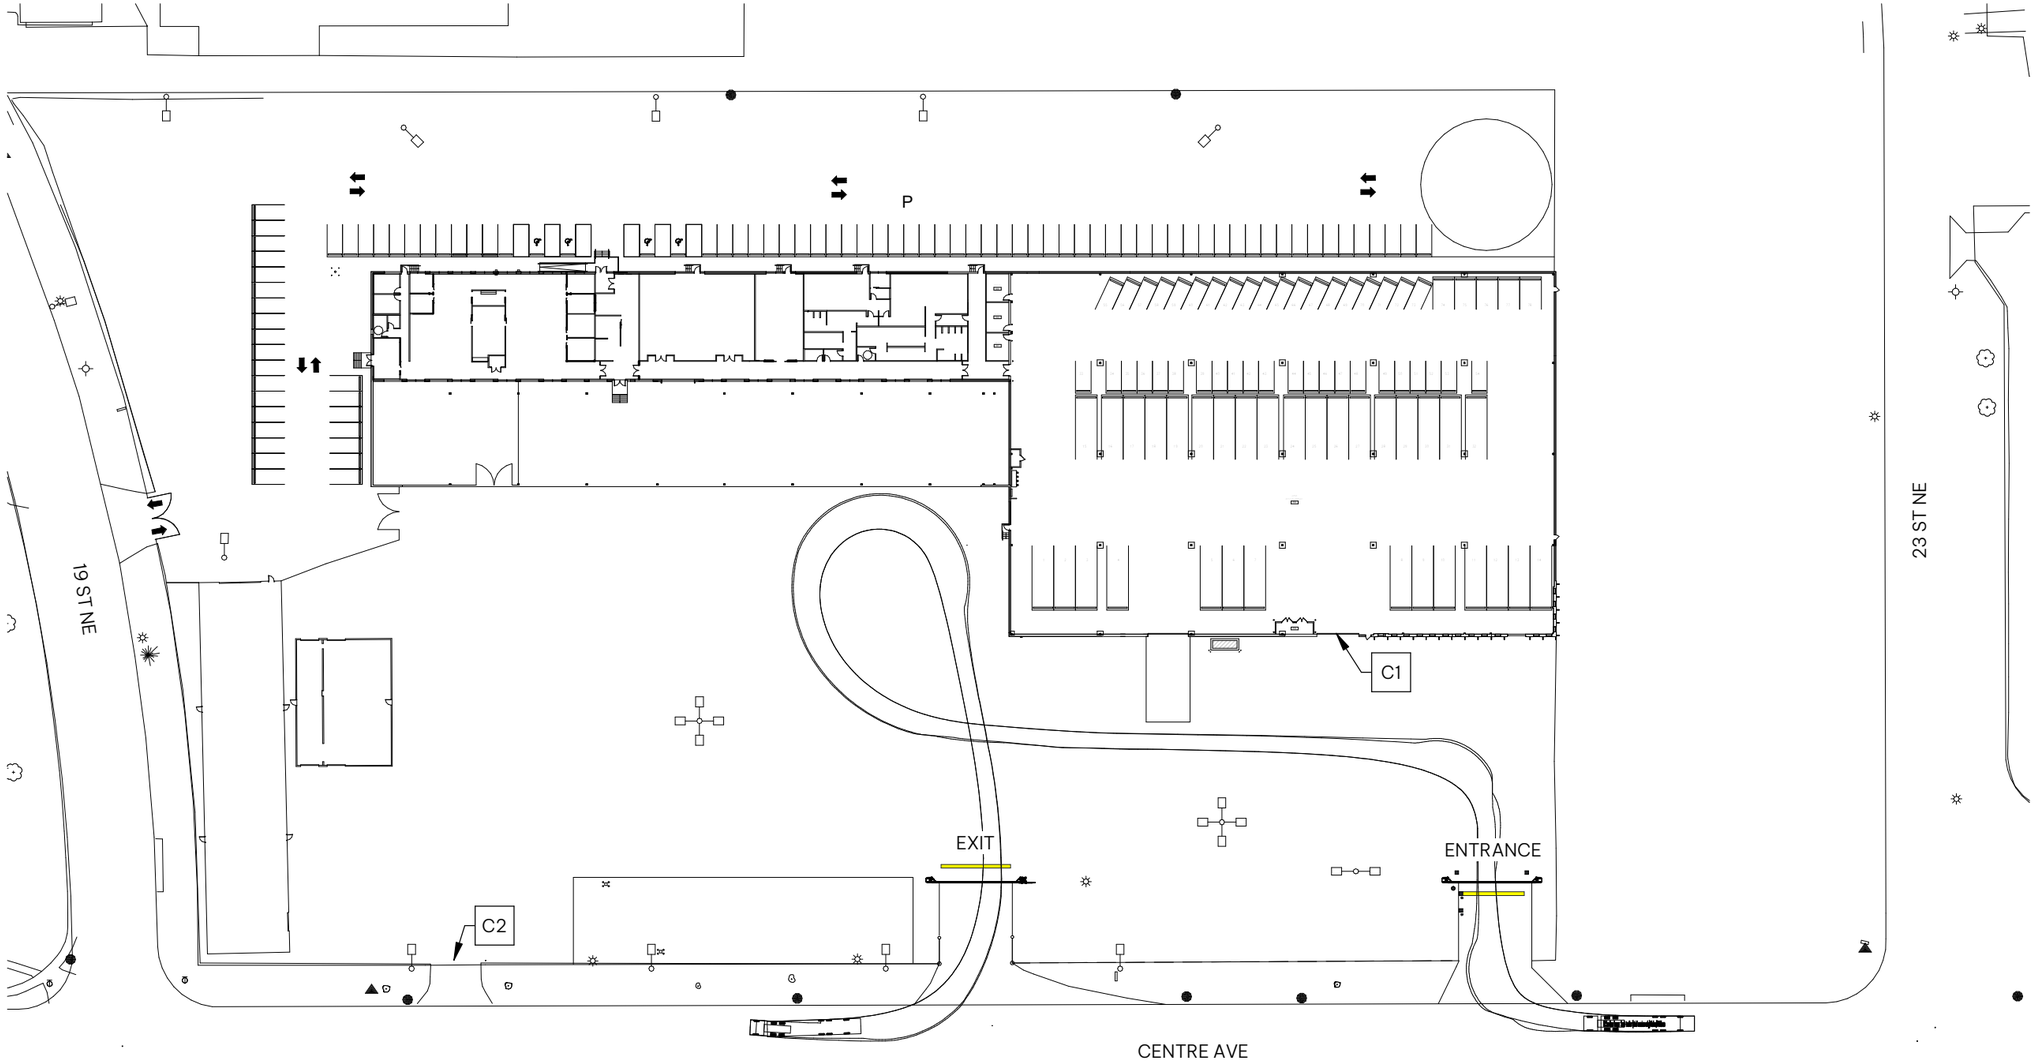

CONSTRUCTION KEYNOTE LEGEND

C1	NEW LONG DISTANCE CARD READER (UPASS TARGET) MOUNTED ABOVE OVERHEAD DOOR - REFER TO ELECTRICAL
C2	INFILL FENCE FROM GATE REMOVAL

ENMAX Field Service Depot 2026 Renovations and Lifecycle Maintenance

SITE & VEHICLE ACCESS PLAN

DATE 09/09/2026
DRAWN BY DS

2020 CENTRE AVE. NE, CALGARY, AB
ENMAX FIELD SERVICE DEPOT
226037

DRAWING NO.
A1.03

SEALS

S2ARCHITECTURE
CALGARY | EDMONTON | VANCOUVER