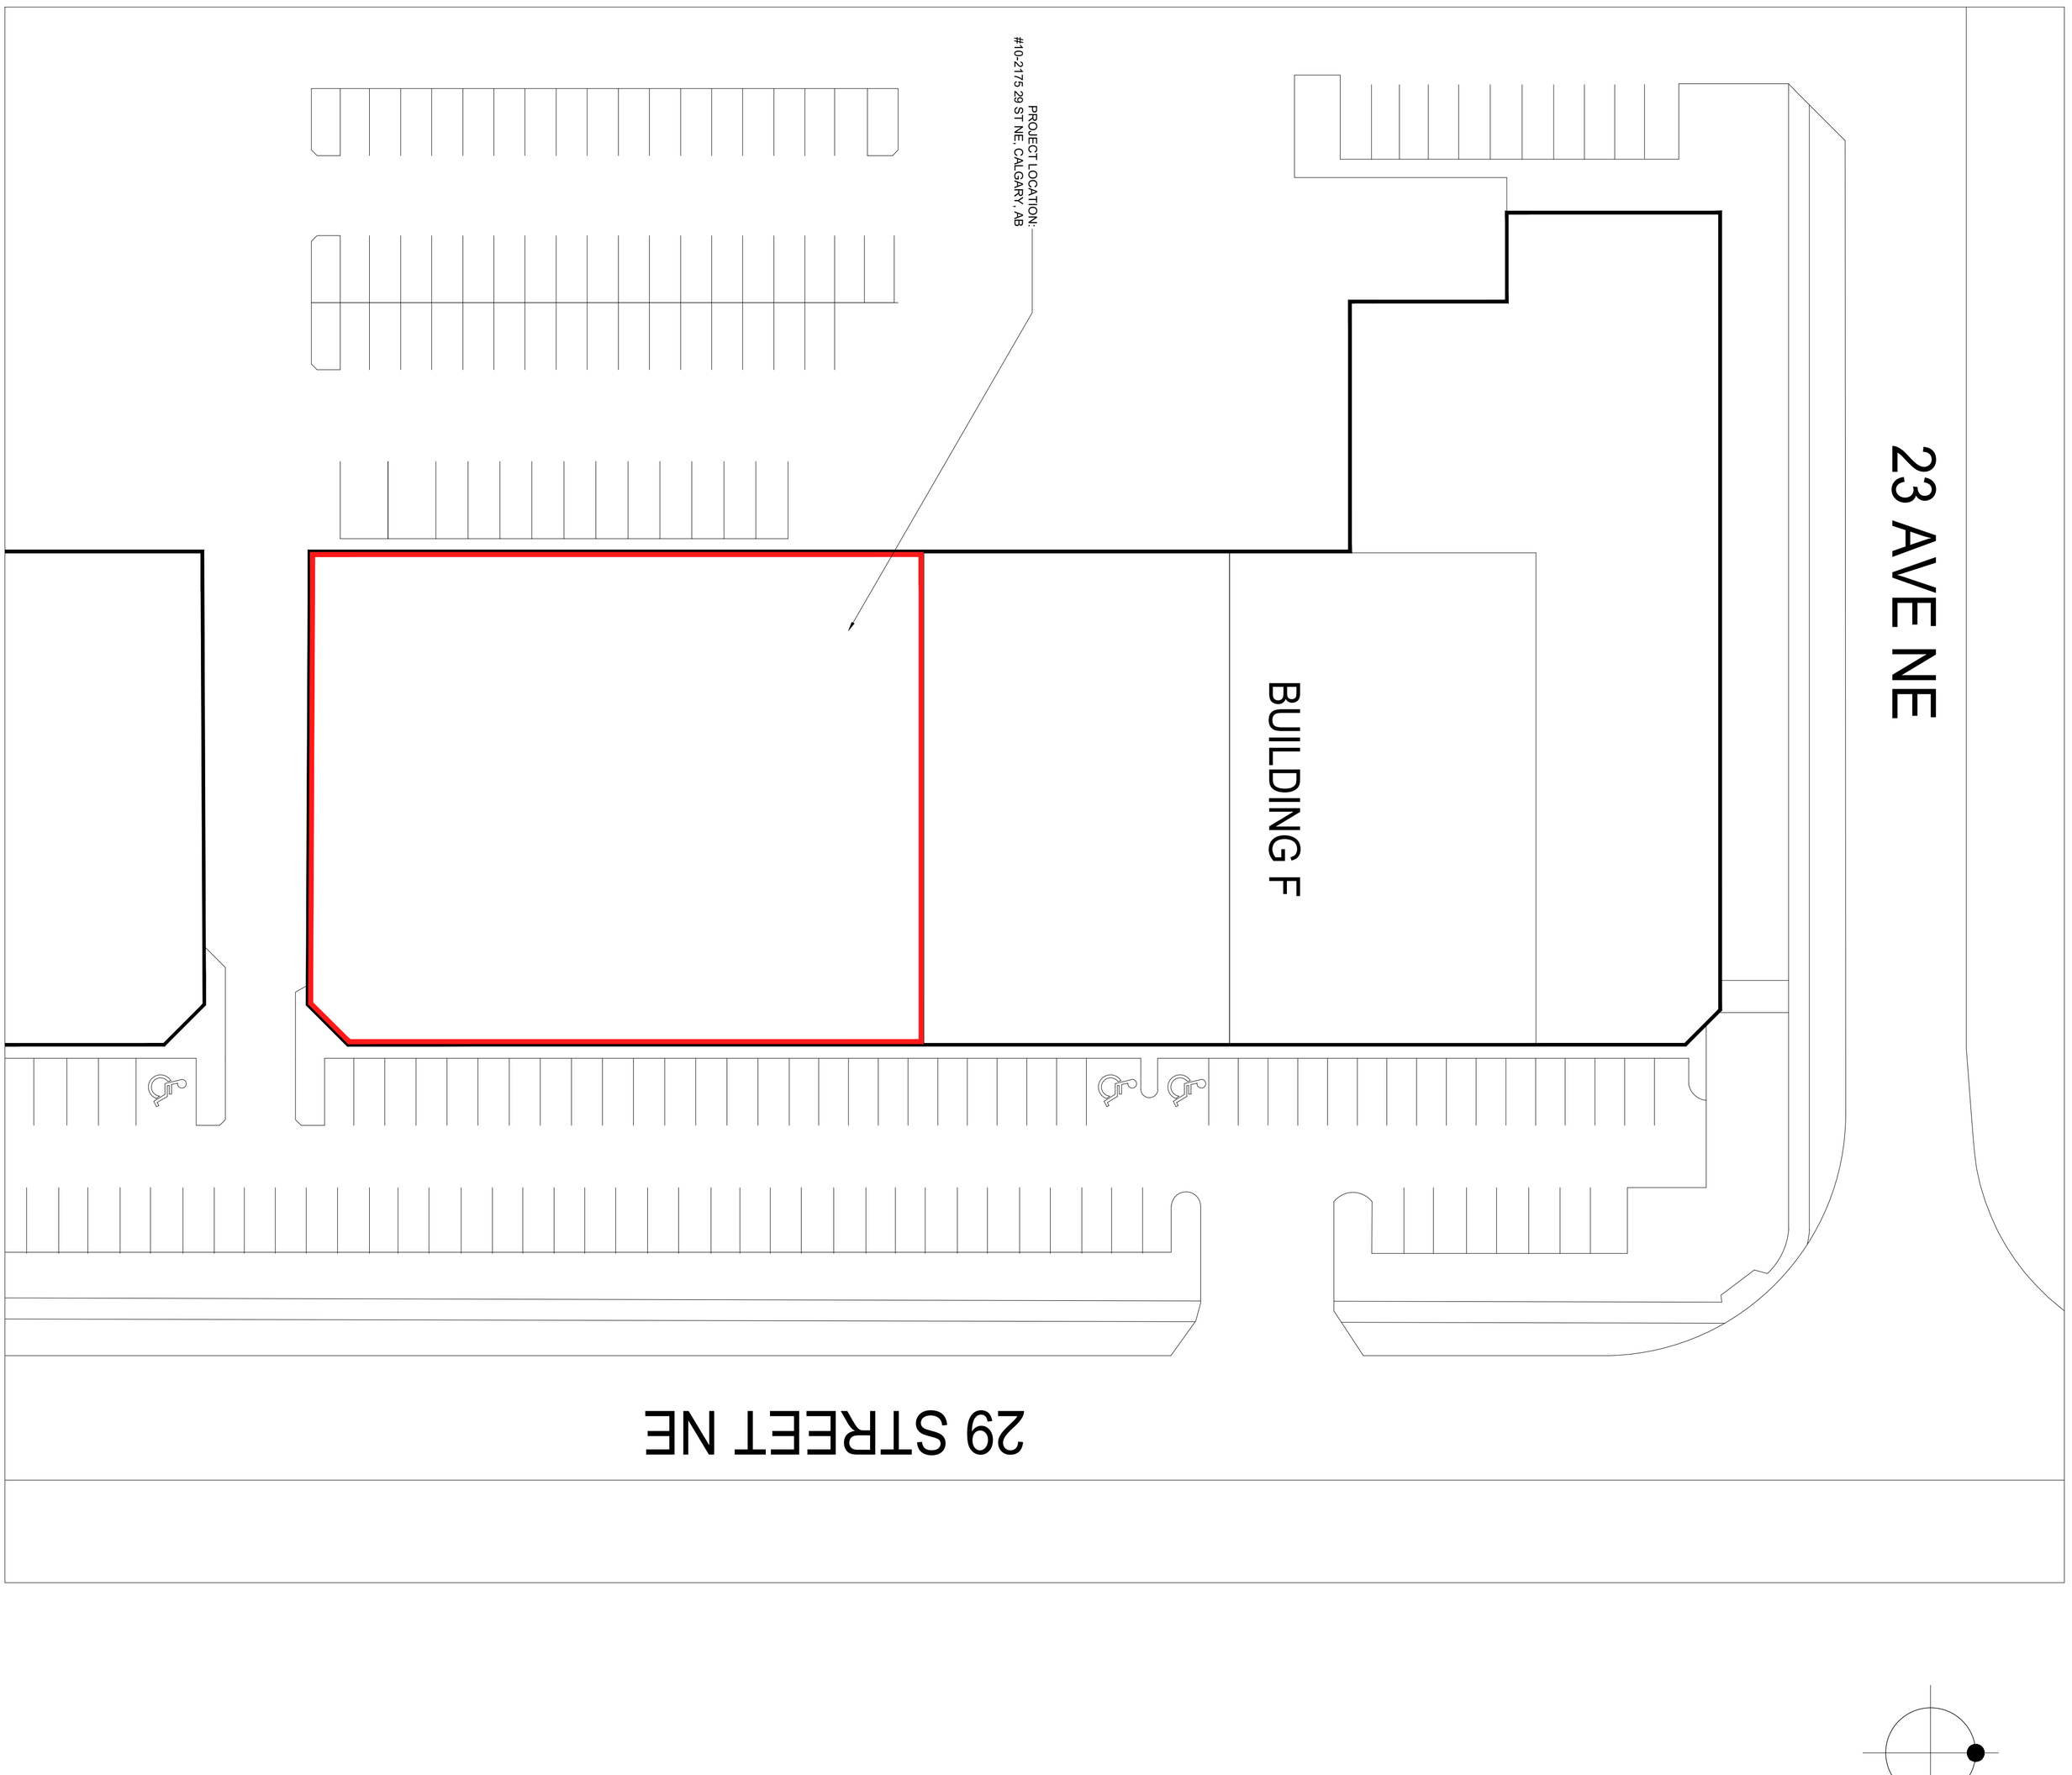

KINDRED

UNIT 10-2175 29 St NE
CALGARY, AB

LEGAL DESCRIPTION
PLAN , BLOCK , LOTS

drawn by:	JU
reviewed by:	BK
date drawn:	FEB 12, 2026
drawing scale:	NTS
project number:	2026.05

title:
SITE PLAN

number: ID0.1

revision : -

ISSUED FOR

NO.	DATE	DESCRIPTION	BY
1	FEB 12, 2026	TENANCY CHANGE	BK

DRAWING NOTES:

1. THIS IS A COPYRIGHT DRAWING AND DESIGN AND SHALL NOT BE USED, REPRODUCED OR REVISED WITHOUT WRITTEN PERMISSION.
2. ALL APPLICABLE SECTIONS OF THE CURRENT BUILDING CODE SHALL APPLY; CONTRACTOR TO ADVISE INTERIOR DESIGNER OF ANY DISCREPANCIES BETWEEN CODE REQUIREMENTS, THESE DRAWINGS AND SPECIFICATIONS.
2. GENERAL CONTRACTOR AND ALL SUB-CONTRACTORS OR VENDORS SHALL VERIFY ALL DIMENSIONS ON ALL DRAWINGS C/W SPECIFICATIONS AND REPORT ALL ERRORS AND OMISSIONS TO THE DESIGNER IN WRITING PRIOR TO COMMENCING THE WORK.
3. THESE DRAWINGS ARE NOT TO BE SCALED.
4. GENERAL CONTRACTOR AND ALL SUB-CONTRACTORS MUST SUBMIT ALL NECESSARY SAMPLES FOR APPROVAL OF QUALITY AND FINISH TO THE INTERIOR DESIGNER BEFORE PROCEEDING WITH THE WORK.

CONSULTANTS

CLIENT

BOZENA
LICENSED INTERIOR DESIGN INC.

#200, 321-19 Street N.W., CALGARY, AB, T2N 2J2
c: 403.862.5557
e: studio@bozenainteriordesign.com