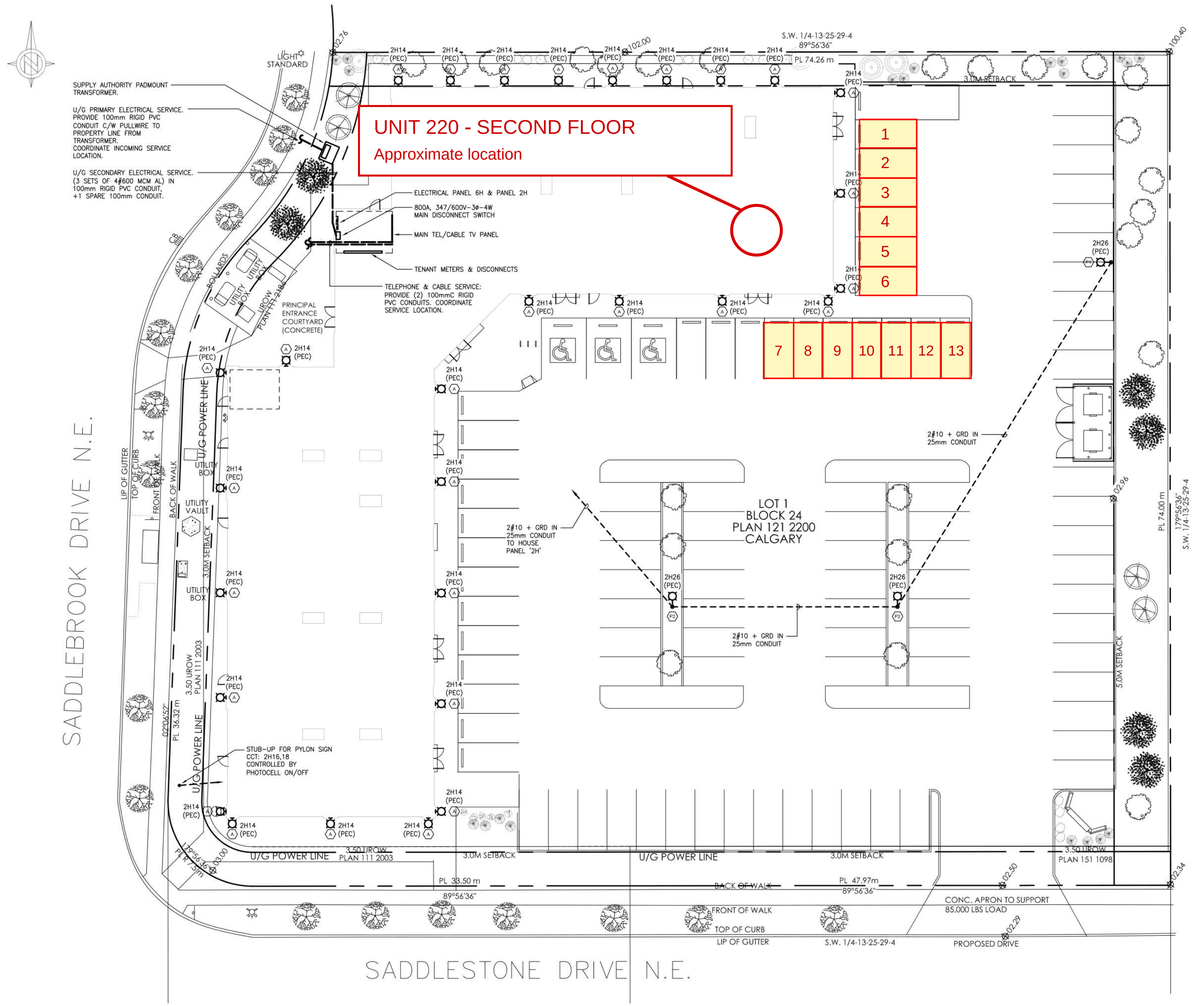


SITE PLAN –
SCALE: 1:250

[redacted]

[redacted]

Mermac Construction Ltd.
4799 - 68th Avenue S.E.
Calgary, Alberta T2C 5C1
Ph: (403) 720-8001 Fax: (403) 720-8122

ACORN CONSULTING ENGINEERING & ASSOCIATES LTD.
1921 – 10 AVE. S.W.
Calgary, Alberta
T3C 0K3
TEL : 403-228-2827
FAX : 403-244-8786
E-MAIL : acngroup@acegroupltd.com

Seal:

Site Servicing:

Structural:

Mechanical:

Electrical:

PROPOSED BUILDING FOR
SADDLEBROOK
MEDICAL/RETAIL

8408 Saddlebrook Dr. NE
Calgary, Alberta

PLAN 121 2200 , BLOCK 24 , LOT 1

Revisions:

1	Building Permit	Oct. 23, 2015
2	Addendum #1	Jan. 19, 2016
3	General Revision	June 24, 2016
4	General Revision	Oct. 17, 2016
5	Addendum #3	Dec. 23, 2016

Drawing Title:

SITE PLAN

JOB No.	2015-124
DATE:	OCT. 2015
DRAWN:	PWCC

E1 of 7

(ACE 2015–081)