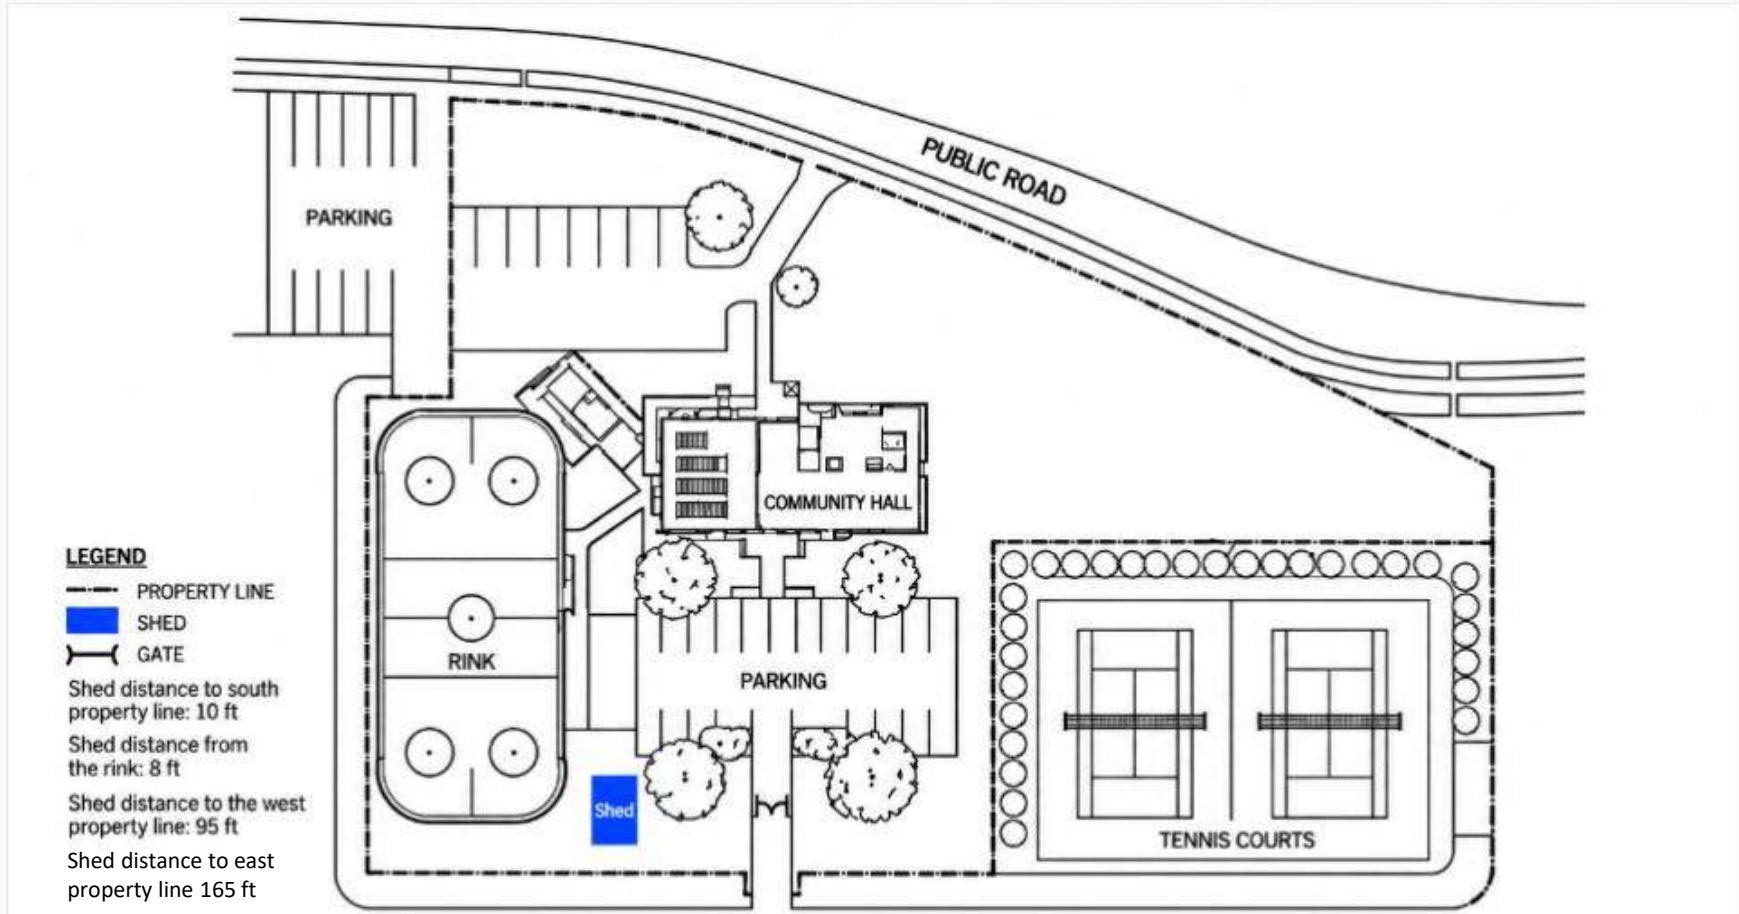


New Shed Site Plan


Whitehorn Community Association
228 Whitehorn Rd NE
Calgary, AB T1Y6H5

0 25 50 100 150


SCALE: 1" = 50'-0"

N


WHITEHORN COMMUNITY ASSOCIATION
SHED REPLACEMENT – ELEVATION PLANS

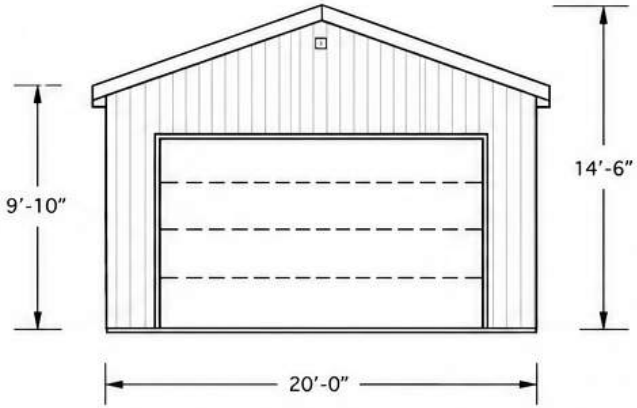


NORTH ELEVATION (OVERHEAD DOOR)

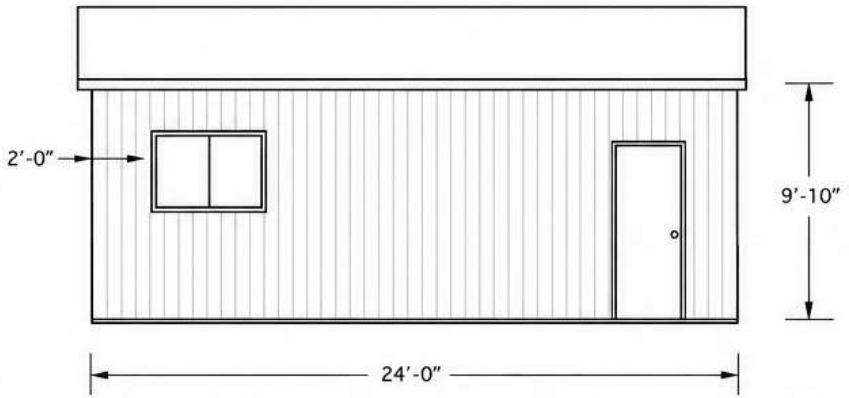

EAST ELEVATION (MAN DOOR SIDE)
WINDOW 2′-0″ FROM REAR

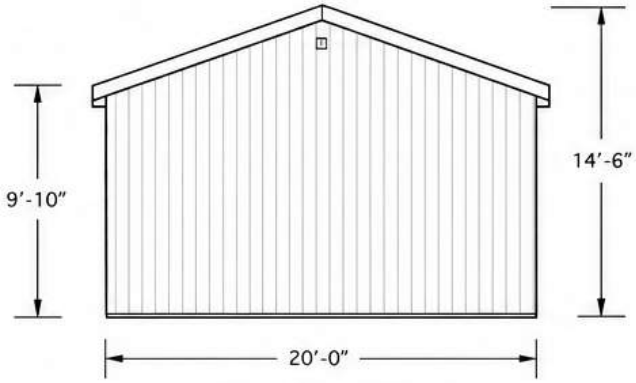

SOUTH ELEVATION (REAR)

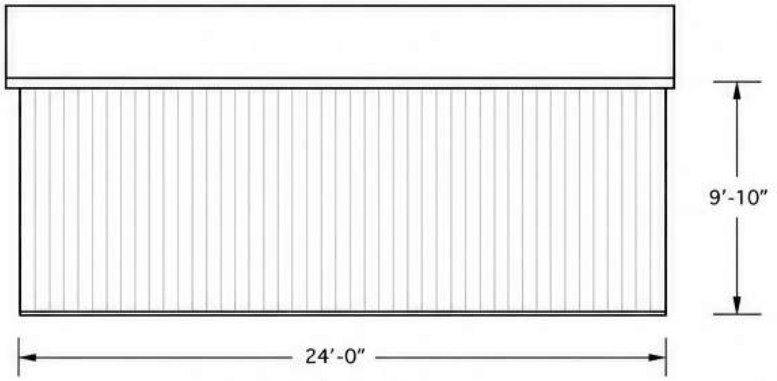

WEST ELEVATION
(NO OPENINGS)

GENERAL NOTES

- All fascia(1) on all sides
- Eaves on left & right
- Ceiling height: 9′-10″
- Peak height: 14′-6″
- Overhead door faces North

MATERIAL & FINISH NOTES

- Siding: Engraved trusses (Left to Right)
- Roofing: RONA Package
- Trim: James Hardy
- Color/Finish: To be confirmed

LEGEND

- MAN DOOR (36″ x 80″)
- WINDOW (36″ x 40″)
- OVERHEAD DOOR (16′-9″ x 8′-0″ H)

SCALE

1/4″ = 1′ -0″

PROJECT:	DRAWN BY:	DATE:	SHEET TITLE:	SHEET:	DISCLAIMER:
WHITEHORN COMMUNITY ASSOCIATION SHED REPLACEMENT	—	JUNE 15, 2026	ELEVATION PLANS	1 OF 1	DIMENSIONS ARE APPROXIMATE. CONTRACTOR TO VERIFY ALL MEASUREMENTS ON SITE.