CKUA RADIO
CALGARY NATIONAL MUSIC CENTRE


LEGAL DESCRIPTION:

PLAN: A
BLOCK: 59
LOT: 21

MUNICIPAL ADDRESS:

438 9 AVE SE
CALGARY, ALBERTA T2G 0R6

National Music Centre

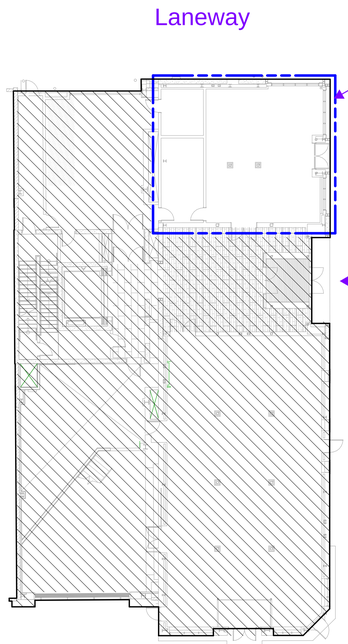


1 / A00-00 KEY PLAN
SCALE: 1 : 200

GRAPHIC LEGEND

DENOTES AREA NOT IN SCOPE

DENOTES SCOPE OF PROJECT

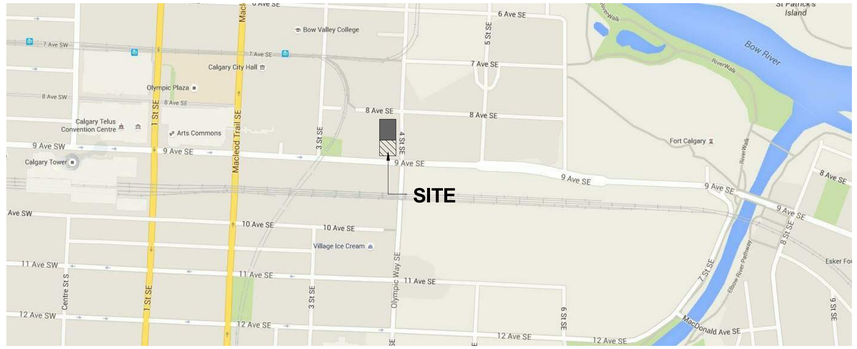

VICINITY PLAN
SCALE: 1 : 100

ckua

N

REV.	YYYY-MM-DD	REVISION / DRAWING ISSUE	REVIEW
2	2016.05.12	RE-ISSUED FOR TENDER/BUILDING PERMIT	
1	2016.05.04	ISSUED FOR TENDER/BUILDING PERMIT	

CONSULTANT

PERMIT STAMP

SEAL

PROJECT

CKUA RADIO
NATIONAL MUSIC CENTRE

CALGARY, ALBERTA


DRAWING TITLE

DRAWING ISSUE

PROJECT NO.	PLOT DATE	DRAWN
	SCALE: As indicated	REVIEWED

DRAWING NO. A00-00

REVISION

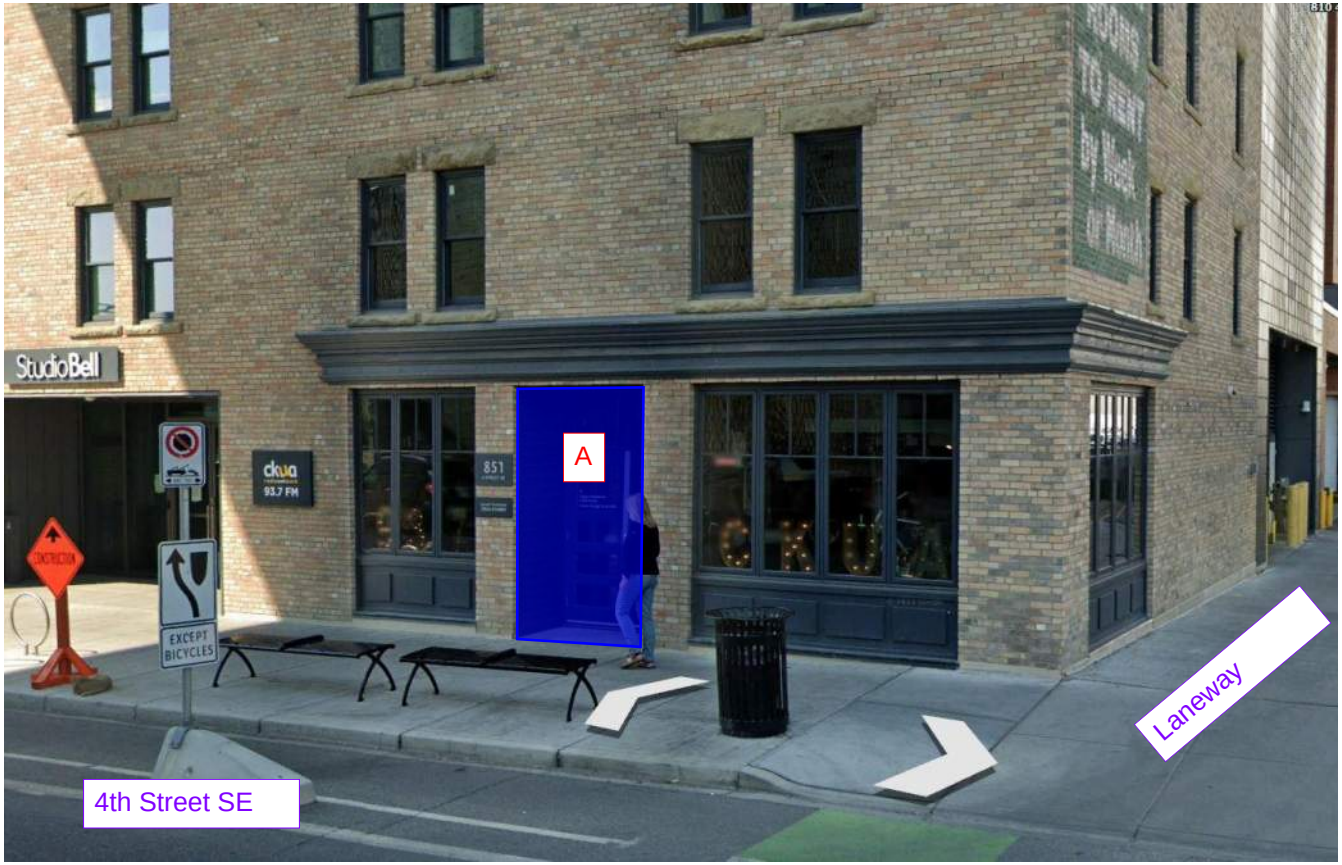

A | Proposed coiling security shutter to close off alcove. Existing doors to remain as-is.


Rationale: odors from tobacco and drug use are an issue, alcove is used as a washroom. Doors are not required as an exit.



GENERAL INTENT FOR SECURITY SHUTTER; SOLID SLATS, COLOUR COMPATIBLE WITH BRICK VENEER

CKUA Radio
National Music Centre
851 4th Street SE


PROPOSED FACADE IMPROVEMENTS
2026 October 16

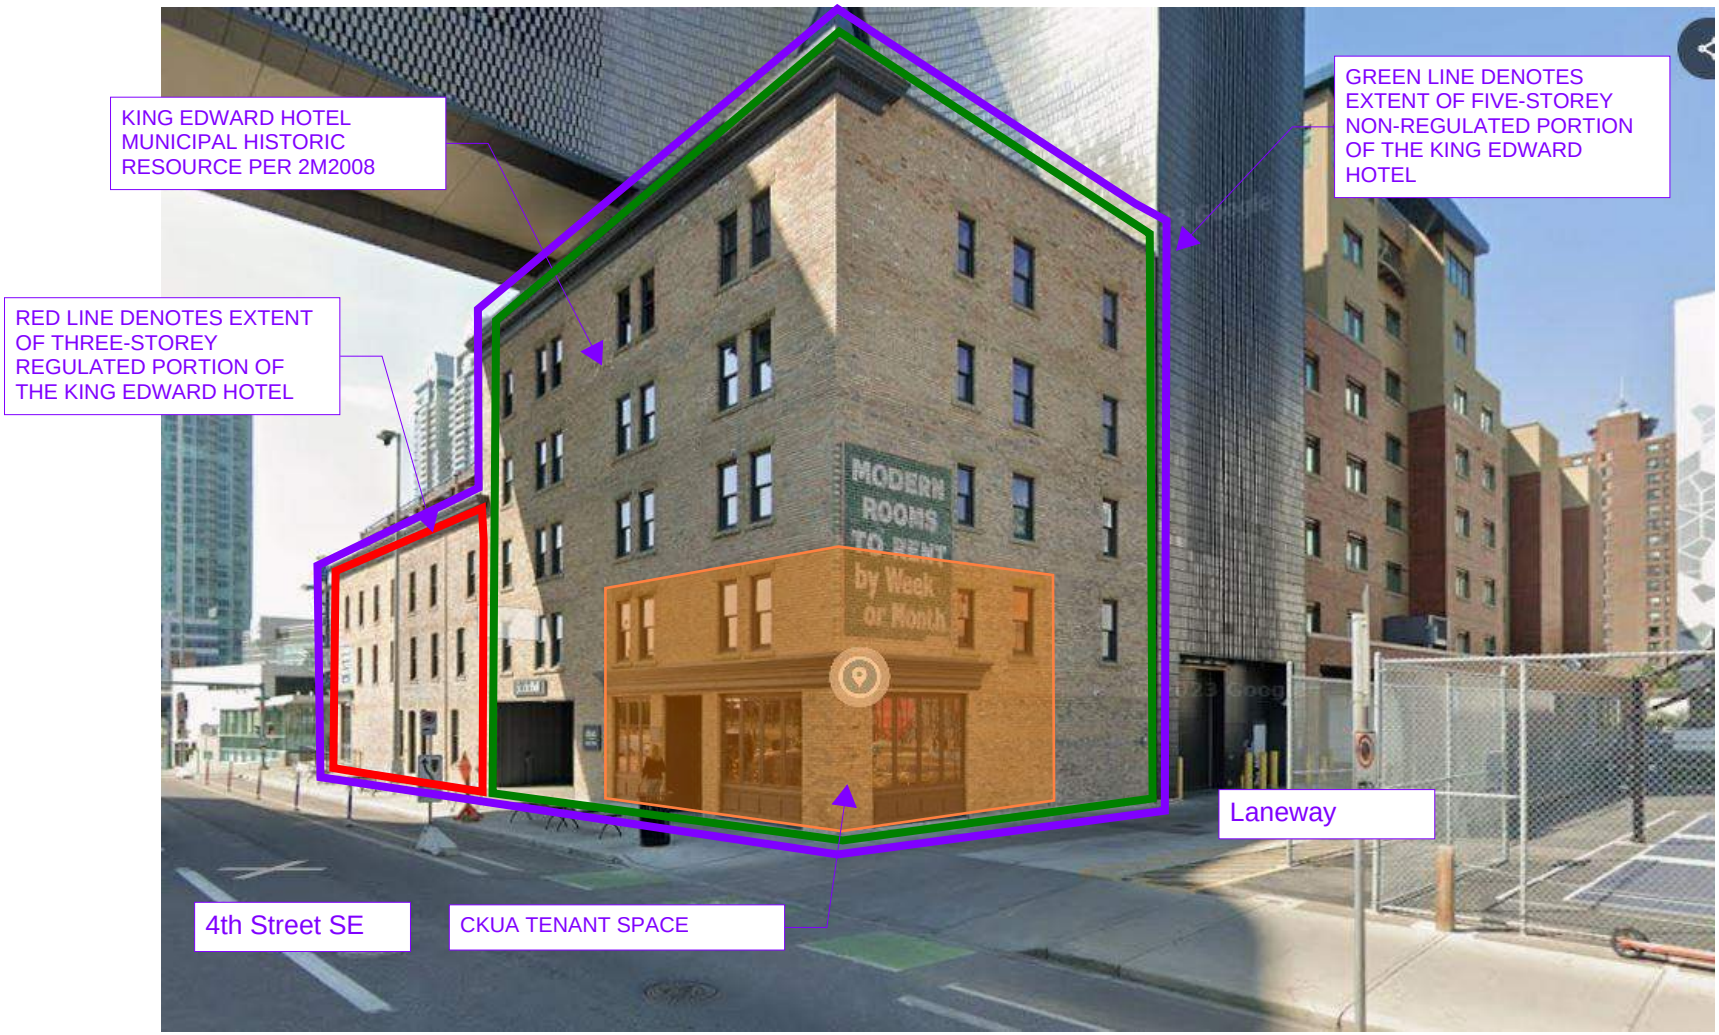

National Music Centre
King Edward Hotel
View from Northeast

CKUA Radio
National Music Centre
851 4th Street SE

PROPOSED FACADE IMPROVEMENTS
2026 October 16

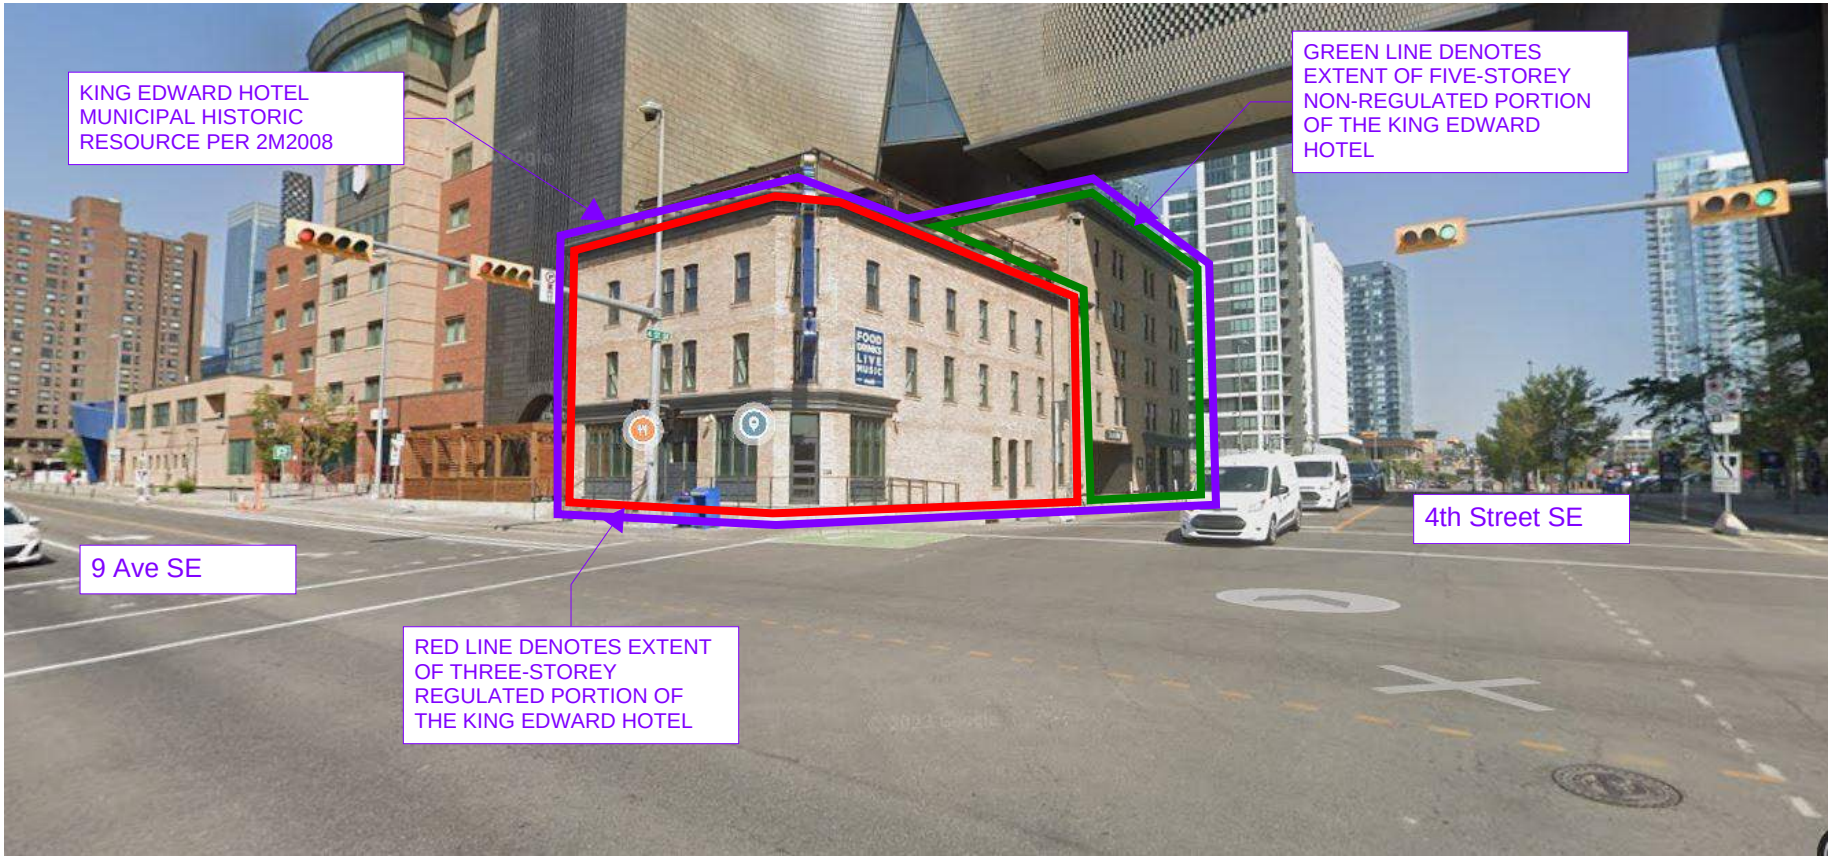

National Music Centre
King Edward Hotel
View from Southeast

CKUA Radio
National Music Centre
851 4th Street SE

PROPOSED FACADE IMPROVEMENTS
2026 October 16