stonewater
CUSTOM HOMES

403 | 606 | 9000

9504 HORTON RD SW
CALGARY, ALBERTA
T2V 2X4

# 1302 RIVERDALE AVE S.W.
## CALGARY, AB

LEGAL DESCRIPTION
LOT 19-22
BLOCK C
PLAN 4078U

DEANTHOMAS
DESIGN GROUP

403 | 719 | 6641

1109 OLYMPIC WAY SE
CALGARY, ALBERTA
T2G 1B9













PRELIMINARY

FINAL DESIGN MAY DIFFER FROM 3D CONCEPTUAL IMAGES

## ISSUED FOR DP: OCTOBER 29, 2026

### BUILDING NOTES

-THESE DESIGNS AND DRAWINGS ARE COPYRIGHT DEAN THOMAS DESIGN GROUP. THEY ARE THE EXCLUSIVE PROPERTY OF THE FIRM AND CAN NOT BE USED, REPRODUCED, OR COPIED IN FULL OR IN PORTION WITHOUT WRITTEN CONSENT.

-DO NOT SCALE DRAWINGS.

-VERIFY ALL DIMENSIONS, DATUMS, LEVELS, AND OTHER INFORMATION PRIOR TO COMMENCEMENT OF WORK. REPORT ANY DISCREPANCIES OR OMISSIONS TO THE DESIGNER IMMEDIATELY.

-ALL WORK MUST COMPLY WITH THE MOST RECENT EDITION OF THE LOCAL BUILDING CODE AND ANY OTHER GOVERNING AUTHORITIES.

-UTILITIES SUBJECT TO CHANGE LOCATION DEPENDING ON BUILDING SITE CONDITIONS.

-FINAL LOT GRADES MAY ALTER EXTERIOR APPEARANCE.

-ALL PLANS AND SITE PLANS ARE SUBJECT TO CHANGE DEPENDING ON ARCHITECTURAL CONTROL GUIDELINES AND BUILDER SPECIFICATIONS.

-REFER TO PERFORMANCE MODEL FOR ALL REQUIRED RSI VALUES.

-DO NOT USE FOIL BACKED INSULATION WITHOUT APPROVAL FROM THE AUTHORITY HAVING JURISDICTION.

- ALL STUCCO TO BE SMOOTH ACRYLIC STUCCO.

-FOOTINGS SHOWN ON DESIGN DRAWINGS ARE FOR REFERENCE ONLY. BUILDER TO VERIFY ALL FOOTING REQUIREMENTS WITH ENGINEERING AND LAYOUTS PRIOR TO CONSTRUCTION.

-4'-0" MIN FROST COVER REQUIRED AS PER ABC. SUBJECT TO ACTUAL SITE PLAN GRADES OR GRADE SLIP.

-BUILDER TO COORDINATE MECHANICAL DESIGN WITH ENGINEERING AND LAYOUTS AS REQUIRED TO AVOID CONFLICTS.

-ALL BEAMS, LINTELS, JOISTS, AND TRUSSES AS PER SUPPLIER'S LAYOUT PACKAGE.

### DRAWING LIST

A001 - GENERAL INFORMATION P.1
A002 - SITE PLAN
A003 - BLOCK PLAN
A004 - GRADING PLAN
A005 - TREE PLAN
A101 - FOUNDATION PLAN
A102 - BASEMENT FLOOR PLAN
A103 - BASEMENT STRUCTURAL PLAN
A104 - MAIN FLOOR PLAN
A105 - MAIN FLOOR STRUCTURAL PLAN
A106 - ROOF PLAN

A201 - ELEVATIONS P.1
A202 - ELEVATIONS P.2
A203 - ELEVATIONS P.3
A204 - ELEVATIONS P.4
A301 - SECTIONS P.1
A302 - SECTIONS P.2
A303 - SECTIONS P.3
A304 - SECTIONS P.4
A401 - DETAILS P.1
A501 - WINDOW & DOOR SCHEDULE P.1

~~E101 - BASEMENT ELECTRICAL~~
~~E102 - MAIN FLOOR ELECTRICAL~~
~~E103 - SECOND FLOOR ELECTRICAL~~
~~E104 - THIRD FLOOR ELECTRICAL~~




1 A201 FRONT ELEVATION
SCALE: 1/4" = 1'-0"

PRELIMINARY

### COORDINATION NOTES

THESE ARCHITECTURAL PLANS HAVE BEEN PREPARED AND COORDINATED WITH AVAILABLE ENGINEERING, LAYOUTS, STEEL SHOPS, AND WINDOWS. SHOULD ANY REVISIONS, UPDATES, OR DISCREPANCIES BE IDENTIFIED, THEY ARE TO BE SUBMITTED IMMEDIATELY TO DEAN THOMAS DESIGN GROUP FOR REVIEW.

THE FOLLOWING LIST IDENTIFIES THE DATES OF THE ISSUED ITEMS RECEIVED OR NOT RECEIVED FOR COORDINATION:

ENGINEERING PLANS DATED:
NOT RECEIVED

ROOF LAYOUTS DATED:
NOT RECEIVED

FLOOR LAYOUTS DATED:
NOT RECEIVED

STEEL SHOP DRAWINGS:
NOT RECEIVED

WINDOWS AND DOORS DRAWINGS:
NOT RECEIVED

ENERGY MODEL DATED:
NOT RECEIVED

### ELEVATION NOTES

- DO NOT SCALE DRAWING
- CONTRACTOR TO FIELD VERIFY BUILDING HEIGHTS AND THE ALLOWABLE BUILDING ENVELOPE. INFORM DESIGNER OF ANY DISCREPANCIES
- AT MECHANICALLY ATTACHED STONE AND BRICK, PROVIDE FLASHING AND MIN 3/8" DIAMETER WEEP HOLES AT 30" O/C MIN.
- STONE INSTALLATION SYSTEM SHALL BE REVIEWED AND APPROVED BY STRUCTURAL ENGINEER PRIOR TO INSTALLATION.
- ALL DIMENSIONS ARE TO FACE OF SHEATHING UNLESS NOTED OTHERWISE

### CLADDING MATERIALS LEGEND

- STUCCO – LIGHT [A]
- NATURAL STONE – LIGHT [F]
- NATURAL STONE – MEDIUM [B]
- WOOD EFFECT COMPOSITE SIDING [G]
- METAL CLADDING – DARK [C]
- ASPHALT SHINGLES [H]
- CORTEN PANEL CLADDING [D] [E] CORTEN STANDING SEAM
- SMOOTH CONCRETE [J]
- PARGING [K]

### COMMON DETAIL NOTES

| | |
|---|---|
| 1 | DECORATIVE ROOF VENT W/ CORTEN INSERT |
| 2 | 10" THK. CUSTOM CORTEN METAL FASCIA |
| 3 | 6" THK. NATURAL STONE LINTEL |
| 4 | 8" THK. NATURAL STONE LNTEL |
| 5 | 4" THK. NATURAL STONE WINDOW APRON |
| 6 | 8" THK. CURVED NATURAL STONE LINTEL |
| 7 | LIGHT FIXTURE SPEC. AND HEIGHT BY BUILDER |
| 8 | CUSTOM STONE WALL CORNICE – REFER TO DETAILS |
| 9 | 4" THK. WALL STONE CAP |
| 10 | CUSTOM CHIMNEY RAINCAP TO MATCH RAINWARE FINISH – REFER TO DETAILS |
| 11 | 13" THK. CUSTOM NATURAL STONE CHINMNEY CORNICE |
| 12 | CUSTOM PRESSURE TREATED WOOD TRIMWORK FACADE – FINISHED IN ALL EXPOSED SIDES |
| 13 | 6" HIGH EXPOSED CONCRETE STEPS |
| 14 | 4"x2" BELT COURSE FINISHED IN ADJACENT MATERIAL |
| 15 | 42" HIGH METAL AND TEMPERED GLASS RAILING |
| 16 | CUSTOM TIMBER COLUMN TYPE A – REFER TO DETAILS |
| 17 | CUSTOM TIMBER COLUMN TYPE B – REFER TO DETAILS |
| 18 | CUSTOM TIMBER COLUMN TYPE C – REFER TO DETAILS |
| 19 | CUSTOM TIMBER COLUMN TYPE D, HEIGHT VARIES – REFER TO DETAILS |
| 20 | 21.75" THK. CUSTOM METAL FASCIA FOR DECK FLOOR |
| 21 | 29" THK. CUSTOM METAL CORNICE CAP FOR DECK ROOF |
| 22 | METAL WINDOW MOLDING – FINISHED TO MATCH RAINWARE FINISH |

DEANTHOMAS
DESIGN GROUP

403 | 719 | 6641

1109 OLYMPIC WAY SE
CALGARY, ALBERTA
T2G 1B9

stonewater
CUSTOM HOMES

403 | 606 | 9000

9504 HORTON RD SW
CALGARY, ALBERTA
T2V 2X4

PROJECT:

## ISSUED FOR DP

1302 RIVERDALE AVE S.W.
CALGARY, AB

LOT 19-22
BLOCK C
PLAN 4078U

THESE DESIGNS AND DRAWINGS ARE COPYRIGHT DEAN THOMAS DESIGN GROUP. THEY ARE THE EXCLUSIVE PROPERTY OF THE FIRM AND CAN NOT BE USED, REPRODUCED OR COPIED IN FULL OR IN PORTION WITHOUT WRITTEN CONSENT.

DO NOT SCALE THIS DRAWING.

VERIFY ALL DIMENSIONS, DATUMS, LEVELS, AND OTHER INFORMATION PRIOR TO COMMENCEMENT OF WORK. REPORT ANY DISCREPANCIES OR OMISSIONS TO THE DESIGNER IMMEDIATELY.

ALL WORK MUST COMPLY WITH THE MOST RECENT EDITION OF THE LOCAL BUILDING CODE AND ANY OTHER GOVERNING AUTHORITIES.

REVISION SCHEDULE:

| | | |
|---|---|---|
| 1. | ISSUED FOR PRICING | OCT. 15, 2026 |
| 2. | ISSUED FOR REVISIONS | OCT. 21, 2026 |
| 3. | ISSUED FOR DP | OCT. 29, 2026 |

DRAWN BY: DC, PL

FLOOR AREAS:


| | |
|---|---|
| MAIN FLOOR AREA (DEVELOPED) | 3354.87 SQ.FT. |
| TOTAL DEVELOPED FLOOR AREA ABOVE GRADE | 3354.87 SQ.FT. |
| LOWER LEVEL AREA (DEVELOPED) | 2396.67 SQ.FT. |
| ATTACHED GARAGE AREA | 1095.79 SQ.FT. |
| MECH/STORAGE (UNDEVELOPED) | 756.60 SQ.FT |
| COVERED VERANDA | 73.57 SQ.FT |
| COVERED DECK | 519.75 SQ.FT |

DRAWING TITLE:

## ELEVATIONS P.1

SCALE: 1/4"=1'-0"
DATE: OCT. 29, 2026

SHEET: A201

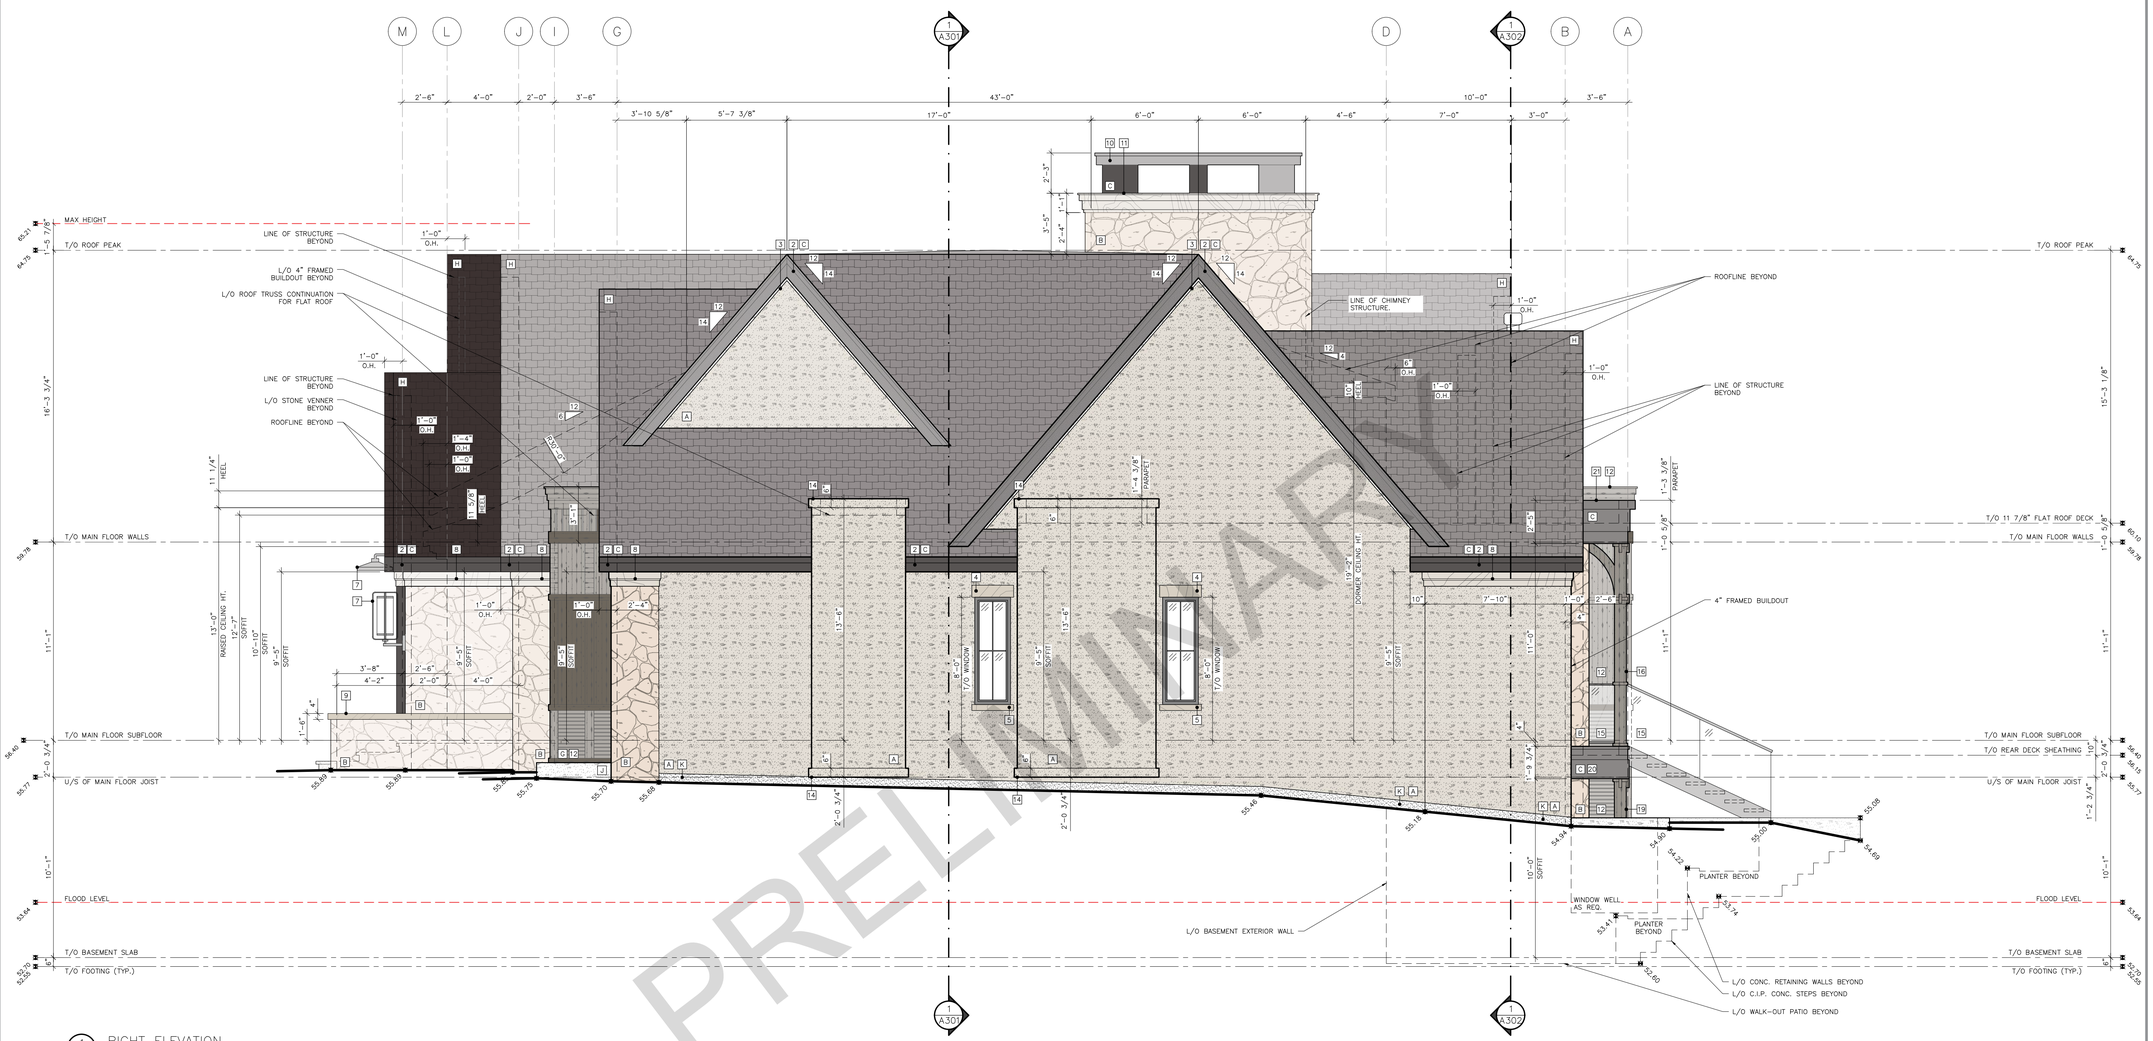


1 A202 RIGHT ELEVATION
SCALE: 1/4" = 1'-0"

PRELIMINARY

### COORDINATION NOTES

THESE ARCHITECTURAL PLANS HAVE BEEN PREPARED AND COORDINATED WITH AVAILABLE ENGINEERING, LAYOUTS, STEEL SHOPS, AND WINDOWS. SHOULD ANY REVISIONS, UPDATES, OR DISCREPANCIES BE IDENTIFIED, THEY ARE TO BE SUBMITTED IMMEDIATELY TO DEAN THOMAS DESIGN GROUP FOR REVIEW.

THE FOLLOWING LIST IDENTIFIES THE DATES OF THE ISSUED ITEMS RECEIVED OR NOT RECEIVED FOR COORDINATION:

ENGINEERING PLANS DATED:
NOT RECEIVED

ROOF LAYOUTS DATED:
NOT RECEIVED

FLOOR LAYOUTS DATED:
NOT RECEIVED

STEEL SHOP DRAWINGS:
NOT RECEIVED

WINDOWS AND DOORS DRAWINGS:
NOT RECEIVED

ENERGY MODEL DATED:
NOT RECEIVED

### ELEVATION NOTES

- DO NOT SCALE DRAWING
- CONTRACTOR TO FIELD VERIFY BUILDING HEIGHTS AND THE ALLOWABLE BUILDING ENVELOPE. INFORM DESIGNER OF ANY DISCREPANCIES
- AT MECHANICALLY ATTACHED STONE AND BRICK, PROVIDE FLASHING AND MIN 3/8" DIAMETER WEEP HOLES AT 30" O/C MIN.
- STONE INSTALLATION SYSTEM SHALL BE REVIEWED AND APPROVED BY STRUCTURAL ENGINEER PRIOR TO INSTALLATION.
- ALL DIMENSIONS ARE TO FACE OF SHEATHING UNLESS NOTED OTHERWISE

### CLADDING MATERIALS LEGEND

- A — STUCCO — LIGHT
- B — NATURAL STONE — MEDIUM
- C — METAL CLADDING — DARK
- D / E — CORTEN PANEL CLADDING / CORTEN STANDING SEAM
- F — NATURAL STONE — LIGHT
- G — WOOD EFFECT COMPOSITE SIDING
- H — ASPHALT SHINGLES
- J — SMOOTH CONCRETE
- K — PARGING

### RIGHT ELEVATION LIMITING DISTANCE

RIGHT ELEVATION LIMITING DISTANCE
WALL AREA: 899 SQ. FT. 83.52 SQ. M
WINDOW AREA: 24 SQ. FT. 2.23 SQ. M
COVERAGE: 2.67%
(CALCULATED AT 1.48 M)
ALLOWED AT 1.48 M: 7.93%

### COMMON DETAIL NOTES

1. DECORATIVE ROOF VENT W/ CORTEN INSERT
2. 10" THK. CUSTOM CORTEN METAL FASCIA
3. 6" THK. NATURAL STONE LINTEL
4. 8" THK. NATURAL STONE LINTEL
5. 4" THK. NATURAL STONE WINDOW APRON
6. 8" THK. CURVED NATURAL STONE LINTEL
7. LIGHT FIXTURE SPEC. AND HEIGHT BY BUILDER
8. CUSTOM STONE WALL CORNICE – REFER TO DETAILS
9. 4" THK. WALL STONE CAP
10. CUSTOM CHIMNEY RAINCAP TO MATCH RAINWARE FINISH – REFER TO DETAILS
11. 13" THK. CUSTOM NATURAL STONE CHINMNEY CORNICE
12. CUSTOM PRESSURE TREATED WOOD TRIMWORK FACADE – FINISHED IN ALL EXPOSED SIDES
13. 6" HIGH EXPOSED CONCRETE STEPS
14. 4"x2" BELT COURSE FINISHED IN ADJACENT MATERIAL
15. 42" HIGH METAL AND TEMPERED GLASS RAILING
16. CUSTOM TIMBER COLUMN TYPE A – REFER TO DETAILS
17. CUSTOM TIMBER COLUMN TYPE B – REFER TO DETAILS
18. CUSTOM TIMBER COLUMN TYPE C – REFER TO DETAILS
19. CUSTOM TIMBER COLUMN TYPE D, HEIGHT VARIES – REFER TO DETAILS
20. 21.75" THK. CUSTOM METAL FASCIA FOR DECK FLOOR
21. 29" THK. CUSTOM METAL CORNICE CAP FOR DECK ROOF
22. METAL WINDOW MOLDING – FINISHED TO MATCH RAINWARE FINISH

DEANTHOMAS
DESIGN GROUP

403 | 719 | 6641

1109 OLYMPIC WAY SE
CALGARY, ALBERTA
T2G 1B9

stonewater
CUSTOM HOMES

403 | 606 | 9000

9504 HORTON RD SW
CALGARY, ALBERTA
T2V 2X4

PROJECT:

## ISSUED FOR DP

1302 RIVERDALE AVE S.W.
CALGARY, AB

LOT 19-22
BLOCK C
PLAN 4078U

THESE DESIGNS AND DRAWINGS ARE COPYRIGHT DEAN THOMAS DESIGN GROUP. THEY ARE THE EXCLUSIVE PROPERTY OF THE FIRM AND CAN NOT BE USED, REPRODUCED OR COPIED IN FULL OR IN PORTION WITHOUT WRITTEN CONSENT.

DO NOT SCALE THIS DRAWING.

VERIFY ALL DIMENSIONS, DATUMS, LEVELS, AND OTHER INFORMATION PRIOR TO COMMENCEMENT OF WORK. REPORT ANY DISCREPANCIES OR OMISSIONS TO THE DESIGNER IMMEDIATELY.

ALL WORK MUST COMPLY WITH THE MOST RECENT EDITION OF THE LOCAL BUILDING CODE AND ANY OTHER GOVERNING AUTHORITIES.

### REVISION SCHEDULE:

| | | |
|---|---|---|
| 1. | ISSUED FOR PRICING | OCT. 15, 2026 |
| 2. | ISSUED FOR REVISIONS | OCT. 21, 2026 |
| 3. | ISSUED FOR DP | OCT. 29, 2026 |

DRAWN BY: DC, PL

### FLOOR AREAS:

| | |
|---|---|
| MAIN FLOOR AREA (DEVELOPED) | 3354.87 SQ.FT. |
| TOTAL DEVELOPED FLOOR AREA ABOVE GRADE | 3354.87 SQ.FT. |
| LOWER LEVEL AREA (DEVELOPED) | 2396.67 SQ.FT. |
| ATTACHED GARAGE AREA | 1095.79 SQ.FT. |
| MECH/STORAGE (UNDEVELOPED) | 756.60 SQ.FT |
| COVERED VERANDA | 73.57 SQ.FT |
| COVERED DECK | 519.75 SQ.FT |

DRAWING TITLE:

## ELEVATIONS P.2

SCALE: 1/4"=1'-0"
DATE: OCT. 29, 2026

SHEET: A202




1 A203 REAR ELEVATION
SCALE: 1/4" = 1'-0"

PRELIMINARY

### COORDINATION NOTES

THESE ARCHITECTURAL PLANS HAVE BEEN PREPARED AND COORDINATED WITH AVAILABLE ENGINEERING, LAYOUTS, STEEL SHOPS, AND WINDOWS. SHOULD ANY REVISIONS, UPDATES, OR DISCREPANCIES BE IDENTIFIED, THEY ARE TO BE SUBMITTED IMMEDIATELY TO DEAN THOMAS DESIGN GROUP FOR REVIEW.

THE FOLLOWING LIST IDENTIFIES THE DATES OF THE ISSUED ITEMS RECEIVED OR NOT RECEIVED FOR COORDINATION:

ENGINEERING PLANS DATED:
NOT RECEIVED

ROOF LAYOUTS DATED:
NOT RECEIVED

FLOOR LAYOUTS DATED:
NOT RECEIVED

STEEL SHOP DRAWINGS:
NOT RECEIVED

WINDOWS AND DOORS DRAWINGS:
NOT RECEIVED

ENERGY MODEL DATED:
NOT RECEIVED

### ELEVATION NOTES

- DO NOT SCALE DRAWING
- CONTRACTOR TO FIELD VERIFY BUILDING HEIGHTS AND THE ALLOWABLE BUILDING ENVELOPE. INFORM DESIGNER OF ANY DISCREPANCIES
- AT MECHANICALLY ATTACHED STONE AND BRICK, PROVIDE FLASHING AND MIN 3/8" DIAMETER WEEP HOLES AT 30" O/C MIN.
- STONE INSTALLATION SYSTEM SHALL BE REVIEWED AND APPROVED BY STRUCTURAL ENGINEER PRIOR TO INSTALLATION.
- ALL DIMENSIONS ARE TO FACE OF SHEATHING UNLESS NOTED OTHERWISE

### CLADDING MATERIALS LEGEND

- A — STUCCO — LIGHT
- B — NATURAL STONE — MEDIUM
- C — METAL CLADDING — DARK
- D / E — CORTEN PANEL CLADDING / CORTEN STANDING SEAM
- F — NATURAL STONE — LIGHT
- G — WOOD EFFECT COMPOSITE SIDING
- H — ASPHALT SHINGLES
- J — SMOOTH CONCRETE
- K — PARGING

### COMMON DETAIL NOTES

| | |
|---|---|
| 1 | DECORATIVE ROOF VENT W/ CORTEN INSERT |
| 2 | 10" THK. CUSTOM CORTEN METAL FASCIA |
| 3 | 6" THK. NATURAL STONE LINTEL |
| 4 | 8" THK. NATURAL STONE LNTEL |
| 5 | 4" THK. NATURAL STONE WINDOW APRON |
| 6 | 8" THK. CURVED NATURAL STONE LINTEL |
| 7 | LIGHT FIXTURE SPEC. AND HEIGHT BY BUILDER |
| 8 | CUSTOM STONE WALL CORNICE – REFER TO DETAILS |
| 9 | 4" THK. WALL STONE CAP |
| 10 | CUSTOM CHIMNEY RAINCAP TO MATCH RAINWARE FINISH – REFER TO DETAILS |
| 11 | 13" THK. CUSTOM NATURAL STONE CHINMNEY CORNICE |
| 12 | CUSTOM PRESSURE TREATED WOOD TRIMWORK FACADE – FINISHED IN ALL EXPOSED SIDES |
| 13 | 6" HIGH EXPOSED CONCRETE STEPS |
| 14 | 4"x2" BELT COURSE FINISHED IN ADJACENT MATERIAL |
| 15 | 42" HIGH METAL AND TEMPERED GLASS RAILING |
| 16 | CUSTOM TIMBER COLUMN TYPE A – REFER TO DETAILS |
| 17 | CUSTOM TIMBER COLUMN TYPE B – REFER TO DETAILS |
| 18 | CUSTOM TIMBER COLUMN TYPE C – REFER TO DETAILS |
| 19 | CUSTOM TIMBER COLUMN TYPE D, HEIGHT VARIES – REFER TO DETAILS |
| 20 | 21.75" THK. CUSTOM METAL FASCIA FOR DECK FLOOR |
| 21 | 29" THK. CUSTOM METAL CORNICE CAP FOR DECK ROOF |
| 22 | METAL WINDOW MOLDING – FINISHED TO MATCH RAINWARE FINISH |

DEAN THOMAS DESIGN GROUP

403 | 719 | 6641

1109 OLYMPIC WAY SE
CALGARY, ALBERTA
T2G 1B9

stonewater CUSTOM HOMES

403 | 606 | 9000

9504 HORTON RD SW
CALGARY, ALBERTA
T2V 2X4

PROJECT:

## ISSUED FOR DP

1302 RIVERDALE AVE S.W.
CALGARY, AB

LOT 19-22
BLOCK C
PLAN 4078U

THESE DESIGNS AND DRAWINGS ARE COPYRIGHT DEAN THOMAS DESIGN GROUP. THEY ARE THE EXCLUSIVE PROPERTY OF THE FIRM AND CAN NOT BE USED, REPRODUCED OR COPIED IN FULL OR IN PORTION WITHOUT WRITTEN CONSENT.

DO NOT SCALE THIS DRAWING.

VERIFY ALL DIMENSIONS, DATUMS, LEVELS, AND OTHER INFORMATION PRIOR TO COMMENCEMENT OF WORK. REPORT ANY DISCREPANCIES OR OMISSIONS TO THE DESIGNER IMMEDIATELY.

ALL WORK MUST COMPLY WITH THE MOST RECENT EDITION OF THE LOCAL BUILDING CODE AND ANY OTHER GOVERNING AUTHORITIES.

### REVISION SCHEDULE:

| | | |
|---|---|---|
| 1. | ISSUED FOR PRICING | OCT. 15, 2026 |
| 2. | ISSUED FOR REVISIONS | OCT. 21, 2026 |
| 3. | ISSUED FOR DP | OCT. 29, 2026 |

DRAWN BY: DC, PL

### FLOOR AREAS:


| | |
|---|---|
| MAIN FLOOR AREA (DEVELOPED) | 3354.87 SQ.FT. |
| TOTAL DEVELOPED FLOOR AREA ABOVE GRADE | 3354.87 SQ.FT. |
| LOWER LEVEL AREA (DEVELOPED) | 2396.67 SQ.FT. |
| ATTACHED GARAGE AREA | 1095.79 SQ.FT. |
| MECH/STORAGE (UNDEVELOPED) | 756.60 SQ.FT |
| COVERED VERANDA | 73.57 SQ.FT |
| COVERED DECK | 519.75 SQ.FT |

DRAWING TITLE:

## ELEVATIONS P.3

SCALE: 1/4"=1'-0"
DATE: OCT. 29, 2026

SHEET: A203

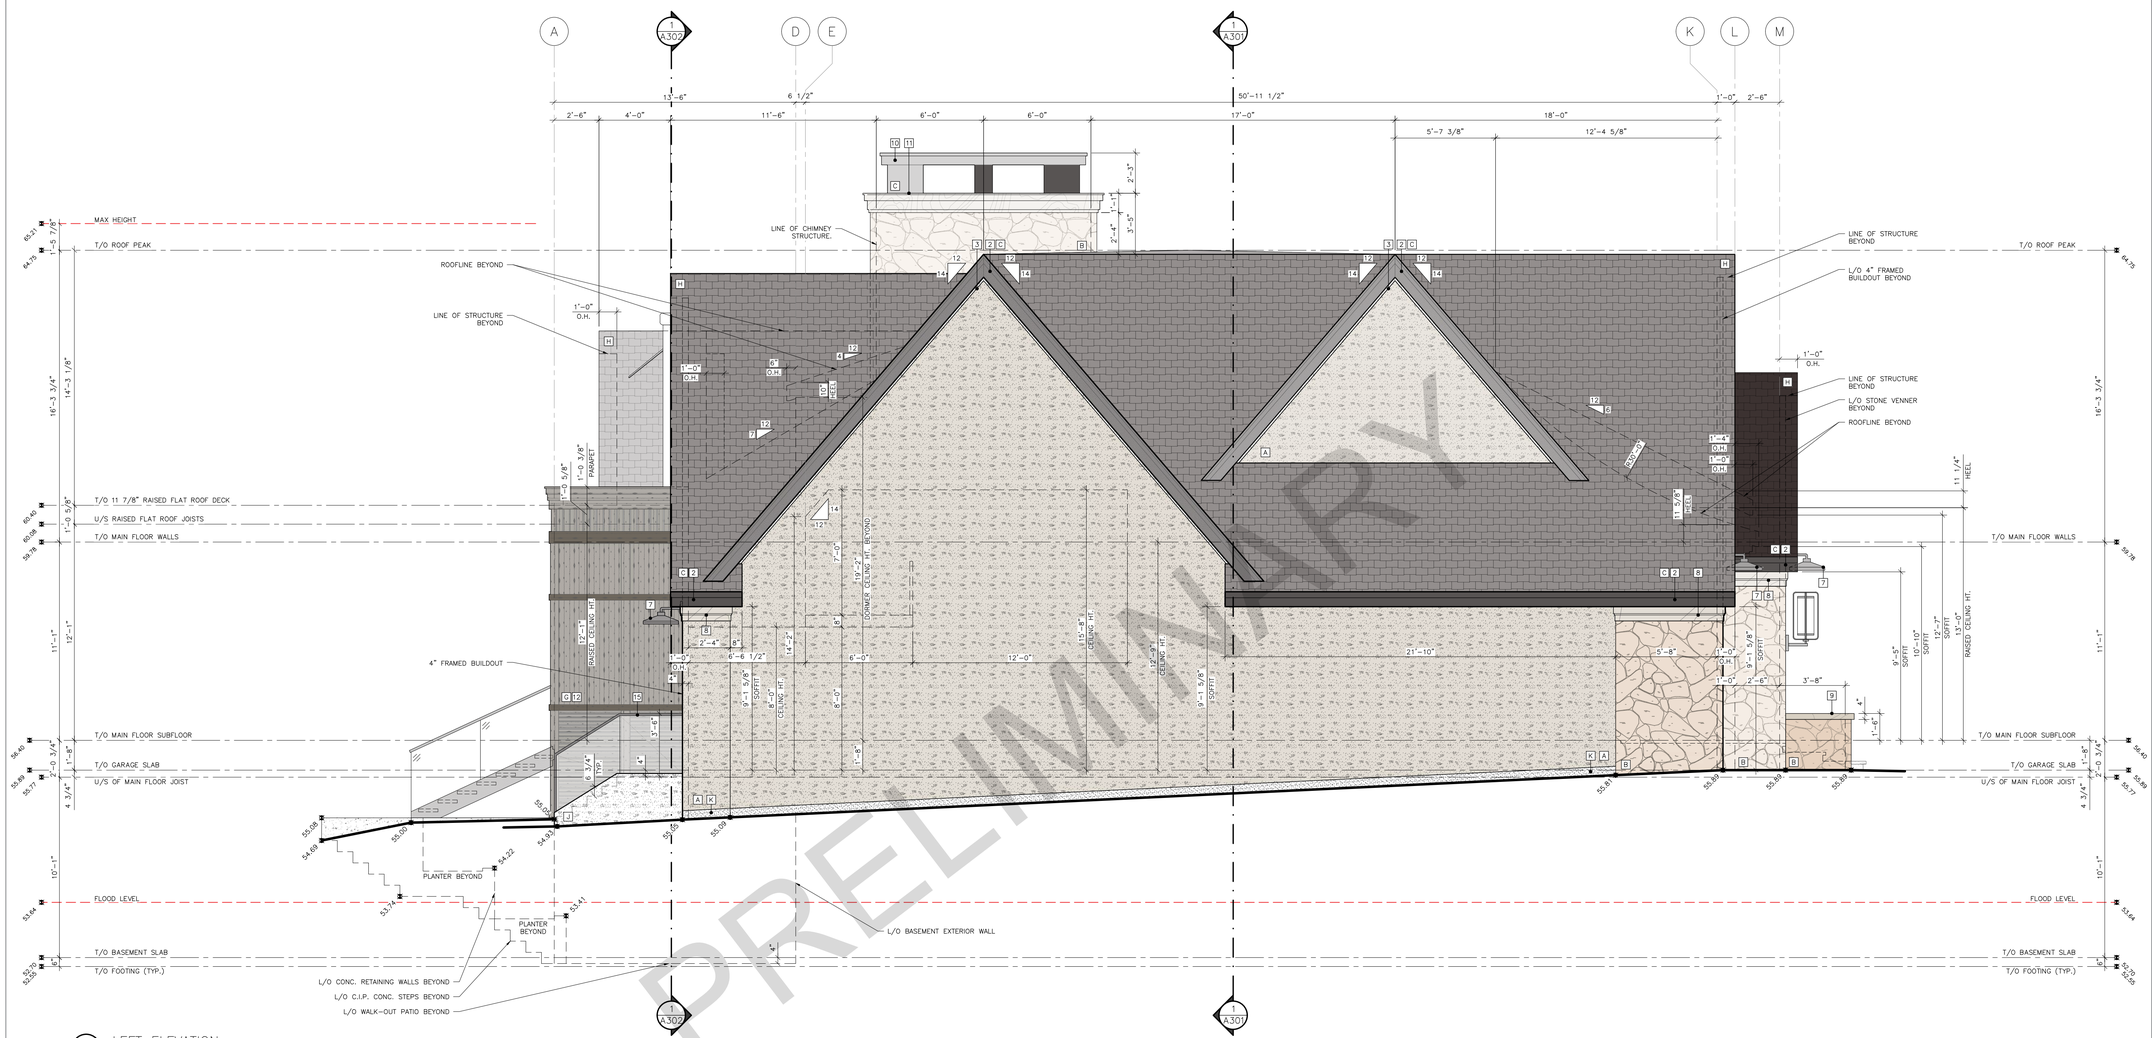


1 A204 LEFT ELEVATION

SCALE: 1/4" = 1'-0"

PRELIMINARY

### COORDINATION NOTES

THESE ARCHITECTURAL PLANS HAVE BEEN PREPARED AND COORDINATED
WITH AVAILABLE ENGINEERING, LAYOUTS, STEEL SHOPS, AND WINDOWS.
SHOULD ANY REVISIONS, UPDATES, OR DISCREPANCIES BE IDENTIFIED,
THEY ARE TO BE SUBMITTED IMMEDIATELY TO DEAN THOMAS DESIGN
GROUP FOR REVIEW.

THE FOLLOWING LIST IDENTIFIES THE DATES OF THE ISSUED ITEMS
RECEIVED OR NOT RECEIVED FOR COORDINATION:

ENGINEERING PLANS DATED:
NOT RECEIVED

ROOF LAYOUTS DATED:
NOT RECEIVED

FLOOR LAYOUTS DATED:
NOT RECEIVED

STEEL SHOP DRAWINGS:
NOT RECEIVED

WINDOWS AND DOORS DRAWINGS:
NOT RECEIVED

ENERGY MODEL DATED:
NOT RECEIVED

### ELEVATION NOTES

- DO NOT SCALE DRAWING
- CONTRACTOR TO FIELD VERIFY BUILDING HEIGHTS AND THE ALLOWABLE BUILDING ENVELOPE. INFORM DESIGNER OF ANY DISCREPANCIES
- AT MECHANICALLY ATTACHED STONE AND BRICK, PROVIDE FLASHING AND MIN 3/8" DIAMETER WEEP HOLES AT 30" O/C MIN.
- STONE INSTALLATION SYSTEM SHALL BE REVIEWED AND APPROVED BY STRUCTURAL ENGINEER PRIOR TO INSTALLATION.
- ALL DIMENSIONS ARE TO FACE OF SHEATHING UNLESS NOTED OTHERWISE

### CLADDING MATERIALS LEGEND

- A — STUCCO — LIGHT
- B — NATURAL STONE — MEDIUM
- C — METAL CLADDING — DARK
- D E — CORTEN PANEL CLADDING / CORTEN STANDING SEAM
- F — NATURAL STONE — LIGHT
- G — WOOD EFFECT COMPOSITE SIDING
- H — ASPHALT SHINGLES
- J — SMOOTH CONCRETE
- K — PARGING

### LEFT ELEVATION LIMITING DISTANCE

LEFT ELEVATION LIMITING DISTANCE

| | | |
|---|---|---|
| WALL AREA: | 842 SQ. FT. | 78.22 SQ. M |
| WINDOW AREA: | 0 SQ. FT. | 0.00 SQ. M |
| COVERAGE: | | 0.00% |
| (CALCULATED AT 1.43 M) | | |
| ALLOWED AT 1.43 M: | | 7.77% |

### COMMON DETAIL NOTES

1. DECORATIVE ROOF VENT W/ CORTEN INSERT
2. 10" THK. CUSTOM CORTEN METAL FASCIA
3. 6" THK. NATURAL STONE LINTEL
4. 8" THK. NATURAL STONE LNTEL
5. 4" THK. NATURAL STONE WINDOW APRON
6. 8" THK. CURVED NATURAL STONE LINTEL
7. LIGHT FIXTURE SPEC. AND HEIGHT BY BUILDER
8. CUSTOM STONE WALL CORNICE – REFER TO DETAILS
9. 4" THK. WALL STONE CAP
10. CUSTOM CHIMNEY RAINCAP TO MATCH RAINWARE FINISH – REFER TO DETAILS
11. 13" THK. CUSTOM NATURAL STONE CHINMNEY CORNICE
12. CUSTOM PRESSURE TREATED WOOD TRIMWORK FACADE – FINISHED IN ALL EXPOSED SIDES
13. 6" HIGH EXPOSED CONCRETE STEPS
14. 4"x2" BELT COURSE FINISHED IN ADJACENT MATERIAL
15. 42" HIGH METAL AND TEMPERED GLASS RAILING
16. CUSTOM TIMBER COLUMN TYPE A – REFER TO DETAILS
17. CUSTOM TIMBER COLUMN TYPE B – REFER TO DETAILS
18. CUSTOM TIMBER COLUMN TYPE C – REFER TO DETAILS
19. CUSTOM TIMBER COLUMN TYPE D, HEIGHT VARIES – REFER TO DETAILS
20. 21.75" THK. CUSTOM METAL FASCIA FOR DECK FLOOR
21. 29" THK. CUSTOM METAL CORNICE CAP FOR DECK ROOF
22. METAL WINDOW MOLDING – FINISHED TO MATCH RAINWARE FINISH

DEANTHOMAS
DESIGN GROUP

403 | 719 | 6641

1109 OLYMPIC WAY SE
CALGARY, ALBERTA
T2G 1B9

stonewater
CUSTOM HOMES

403 | 606 | 9000

9504 HORTON RD SW
CALGARY, ALBERTA
T2V 2X4

PROJECT:

## ISSUED FOR DP

1302 RIVERDALE AVE S.W.
CALGARY, AB

LOT 19-22
BLOCK C
PLAN 4078U

THESE DESIGNS AND DRAWINGS ARE COPYRIGHT DEAN THOMAS DESIGN GROUP. THEY ARE THE EXCLUSIVE PROPERTY OF THE FIRM AND CAN NOT BE USED, REPRODUCED OR COPIED IN FULL OR IN PORTION WITHOUT WRITTEN CONSENT.

DO NOT SCALE THIS DRAWING.

VERIFY ALL DIMENSIONS, DATUMS, LEVELS, AND OTHER INFORMATION PRIOR TO COMMENCEMENT OF WORK. REPORT ANY DISCREPANCIES OR OMISSIONS TO THE DESIGNER IMMEDIATELY.

ALL WORK MUST COMPLY WITH THE MOST RECENT EDITION OF THE LOCAL BUILDING CODE AND ANY OTHER GOVERNING AUTHORITIES.

REVISION SCHEDULE:

| | | |
|---|---|---|
| 1. | ISSUED FOR PRICING | OCT. 15, 2026 |
| 2. | ISSUED FOR REVISIONS | OCT. 21, 2026 |
| 3. | ISSUED FOR DP | OCT. 29, 2026 |

DRAWN BY: DC, PL

FLOOR AREAS:


| | |
|---|---|
| MAIN FLOOR AREA (DEVELOPED) | 3354.87 SQ.FT. |
| TOTAL DEVELOPED FLOOR AREA ABOVE GRADE | 3354.87 SQ.FT. |
| LOWER LEVEL AREA (DEVELOPED) | 2396.67 SQ.FT. |
| ATTACHED GARAGE AREA | 1095.79 SQ.FT. |
| MECH/STORAGE (UNDEVELOPED) | 756.60 SQ.FT. |
| COVERED VERANDA | 73.57 SQ.FT |
| COVERED DECK | 519.75 SQ.FT |

DRAWING TITLE:

## ELEVATIONS P.4

SCALE: 1/4"=1'-0"
DATE: OCT. 29, 2026

SHEET: A204

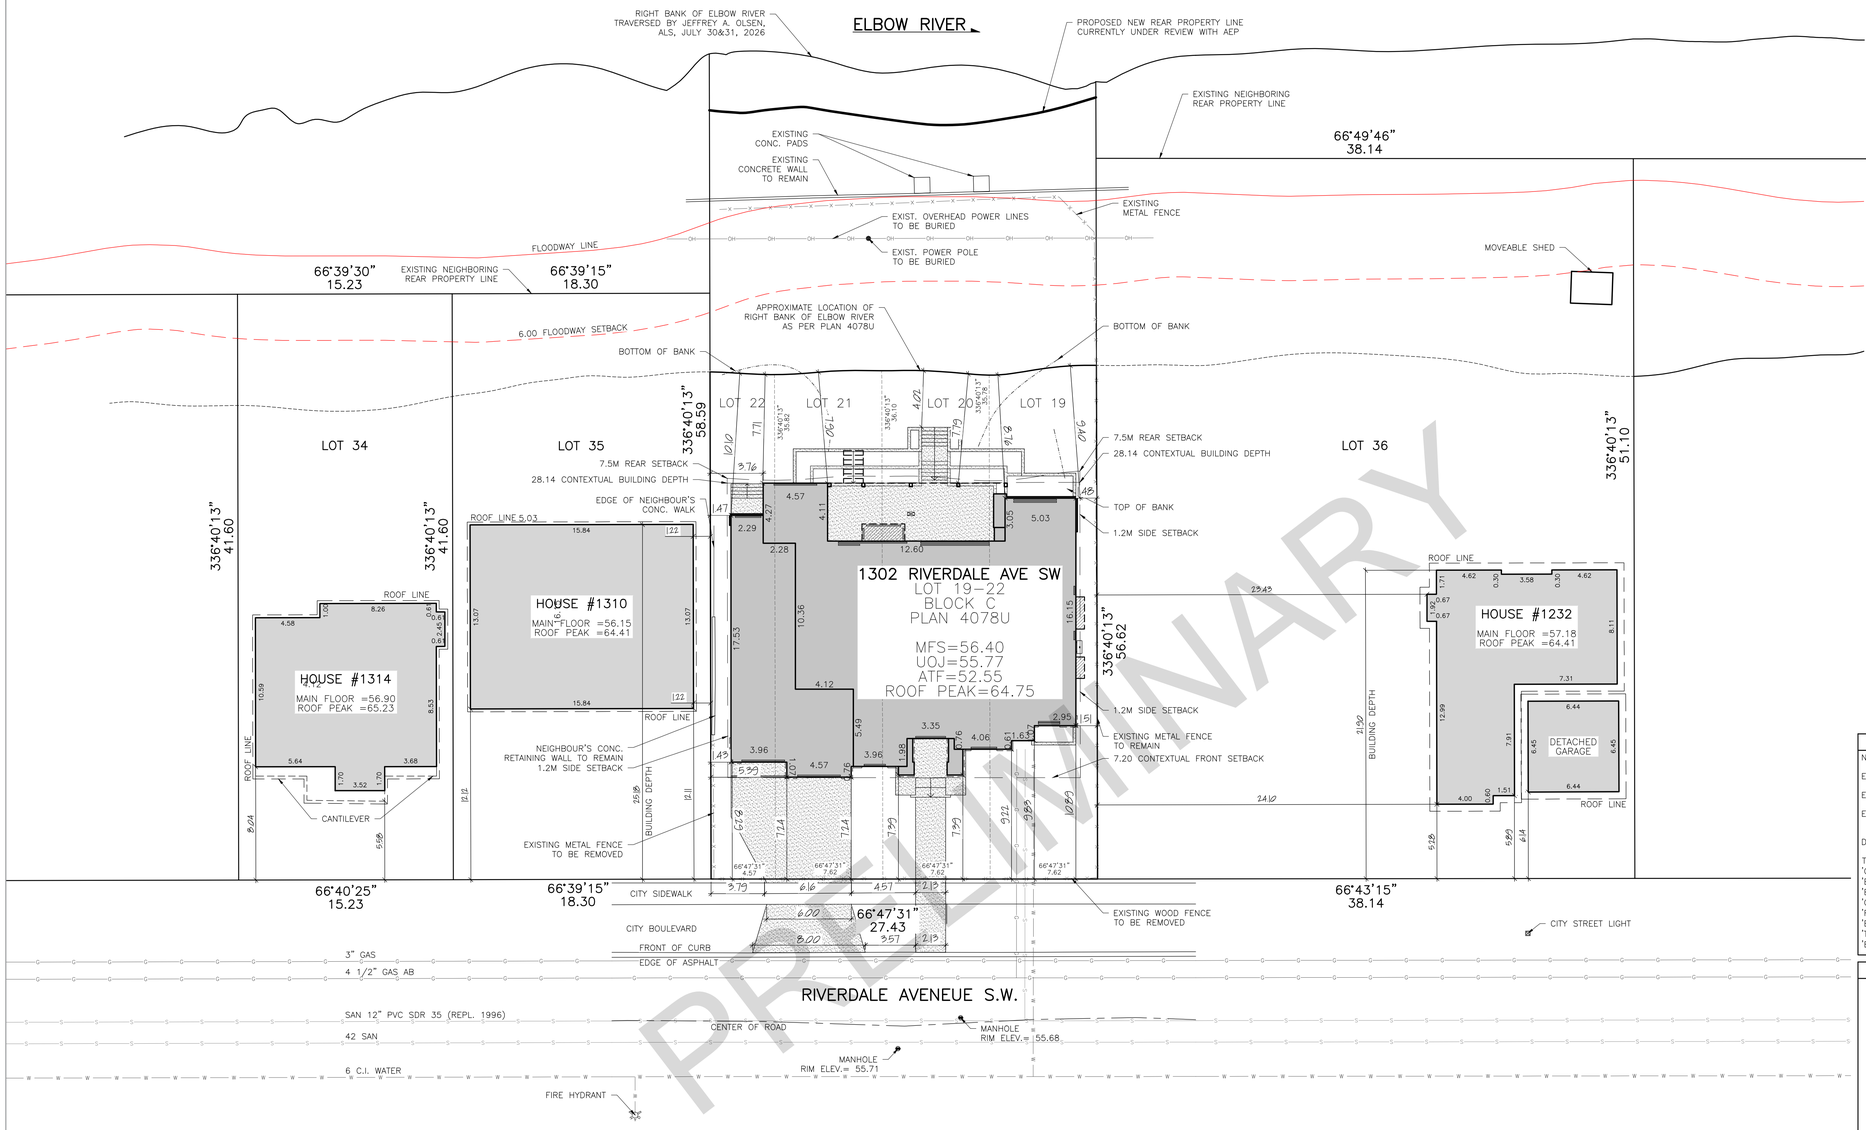


PRELIMINARY




2 / A002 STREETSCAPE
SCALE: 1:200

1 / A002 BLOCK PLAN
SCALE: 1:200

## SITE PLAN

NOTES:

ELEVATIONS ARE SHOWN THUS: ⊕ 50.00 = 1050.00 METRES.

ELEVATIONS ARE DERIVED FROM ASCM 160499

ELEVATION=1079.849M

DISTANCES ARE IN METRES AND DECIMALS THEREOF.

THE FOLLOWING ABBREVIATIONS MAY APPEAR ON THIS PLAN:

| | |
|---|---|
| 'CANT.' | DENOTES CANTILEVERS |
| 'ENC.' | DENOTES ENCROACHMENT(S) |
| 'BW' | DENOTES BACK OF WALKWAY |
| 'CONC.' | DENOTES CONCRETE |
| 'RET.' | DENOTES RETAINING |
| 'BC' | DENOTES BACK OF CURB |
| 'TOW' | DENOTES TOP OF WALL |
| 'BOW' | DENOTES BOTTOM OF WALL |

## LINETYPE LEGEND

- DENOTES SUBJECT PROPERTY LINE
- DENOTES ADJACENT PROPERTY LINES
- DENOTES SUBJECT SETBACKS
- DENOTES SUBJECT ROOF LINE
- DENOTES SUBJECT UPPER FLOOR
- DENOTES UTILITY RIGHT OF WAY
- DENOTES PROPOSED FENCE
- DENOTES PROPOSED LOT DRAINAGE
- DENOTES EXISTING TO BE REMOVED
- DENOTES EXISTING FENCE
- DENOTES EXISTING WATER
- DENOTES EXISTING SANITARY
- DENOTES EXISTING GAS
- DENOTES EXISTING STORM
- DENOTES OVERHEAD POWER
- DENOTES UNDERGROUND POWER

## SYMBOLS LEGEND

- DENOTES EXISTING GEODETIC DATUM POINT
- DENOTES INTERPOLATED EXISTING GEODETIC POINT
- DENOTES PROPOSED GEODETIC DATUM POINT
- BA DENOTES PROPOSED LOWER LEVEL WINDOW
- MF DENOTES PROPOSED MAIN FLOOR WINDOW
- UF DENOTES PROPOSED UPPER FLOOR WINDOW
- U2 DENOTES PROPOSED LOFT FLOOR WINDOW
- DENOTES PROPOSED CONCRETE OR ASPHALT
- DENOTES EXISTING POWER POLE
- DENOTES EXISTING MANHOLE
- DENOTES EXISTING CATCH BASIN
- DENOTES EXISTING SIGN
- DENOTES EXISTING WATER VALVE
- DENOTES EXISTING GAS VALVE
- DENOTES EXISTING STREET LIGHT
- DENOTES EXISTING TREE

## BUILDING AREA

BUILDING AREA (DWELLING): 474.87 SQ. M.

LOT AREA: 1489.22 SQ. M.

BUILDING COVERAGE: 31.89%

DEANTHOMAS
DESIGN GROUP

403 | 719 | 6641

1109 OLYMPIC WAY SE
CALGARY, ALBERTA
T2G 1B9

stonewater
CUSTOM HOMES

403 | 606 | 9000

9504 HORTON RD SW
CALGARY, ALBERTA
T2V 2X4

PROJECT:

# ISSUED FOR DP

1302 RIVERDALE AVE S.W.
CALGARY, AB

LOT 19-22
BLOCK C
PLAN 4078U

THESE DESIGNS AND DRAWINGS ARE COPYRIGHT DEAN THOMAS DESIGN GROUP. THEY ARE THE EXCLUSIVE PROPERTY OF THE FIRM AND CAN NOT BE USED, REPRODUCED OR COPIED IN FULL OR IN PORTION WITHOUT WRITTEN CONSENT.

DO NOT SCALE THIS DRAWING.

VERIFY ALL DIMENSIONS, DATUMS, LEVELS, AND OTHER INFORMATION PRIOR TO COMMENCEMENT OF WORK. REPORT ANY DISCREPANCIES OR OMISSIONS TO THE DESIGNER IMMEDIATELY.

ALL WORK MUST COMPLY WITH THE MOST RECENT EDITION OF THE LOCAL BUILDING CODE AND ANY OTHER GOVERNING AUTHORITIES.

REVISION SCHEDULE:

| | | |
|---|---|---|
| 1. | ISSUED FOR PRICING | OCT. 15, 2026 |
| 2. | ISSUED FOR REVISIONS | OCT. 21, 2026 |
| 3. | ISSUED FOR DP | OCT. 29, 2026 |

DRAWN BY: DC, PL

FLOOR AREAS:


| | |
|---|---|
| MAIN FLOOR AREA (DEVELOPED) | 3354.87 SQ.FT. |
| TOTAL DEVELOPED FLOOR AREA ABOVE GRADE | 3354.87 SQ.FT. |
| LOWER LEVEL AREA (DEVELOPED) | 2396.67 SQ.FT. |
| ATTACHED GARAGE AREA | 1095.79 SQ.FT. |
| MECH/STORAGE (UNDEVELOPED) | 756.60 SQ.FT |
| COVERED VERANDA | 73.57 SQ.FT |
| COVERED DECK | 519.75 SQ.FT |

DRAWING TITLE:

# BLOCK PLAN

SCALE: 1:200
DATE: OCT. 29, 2026

SHEET: A002

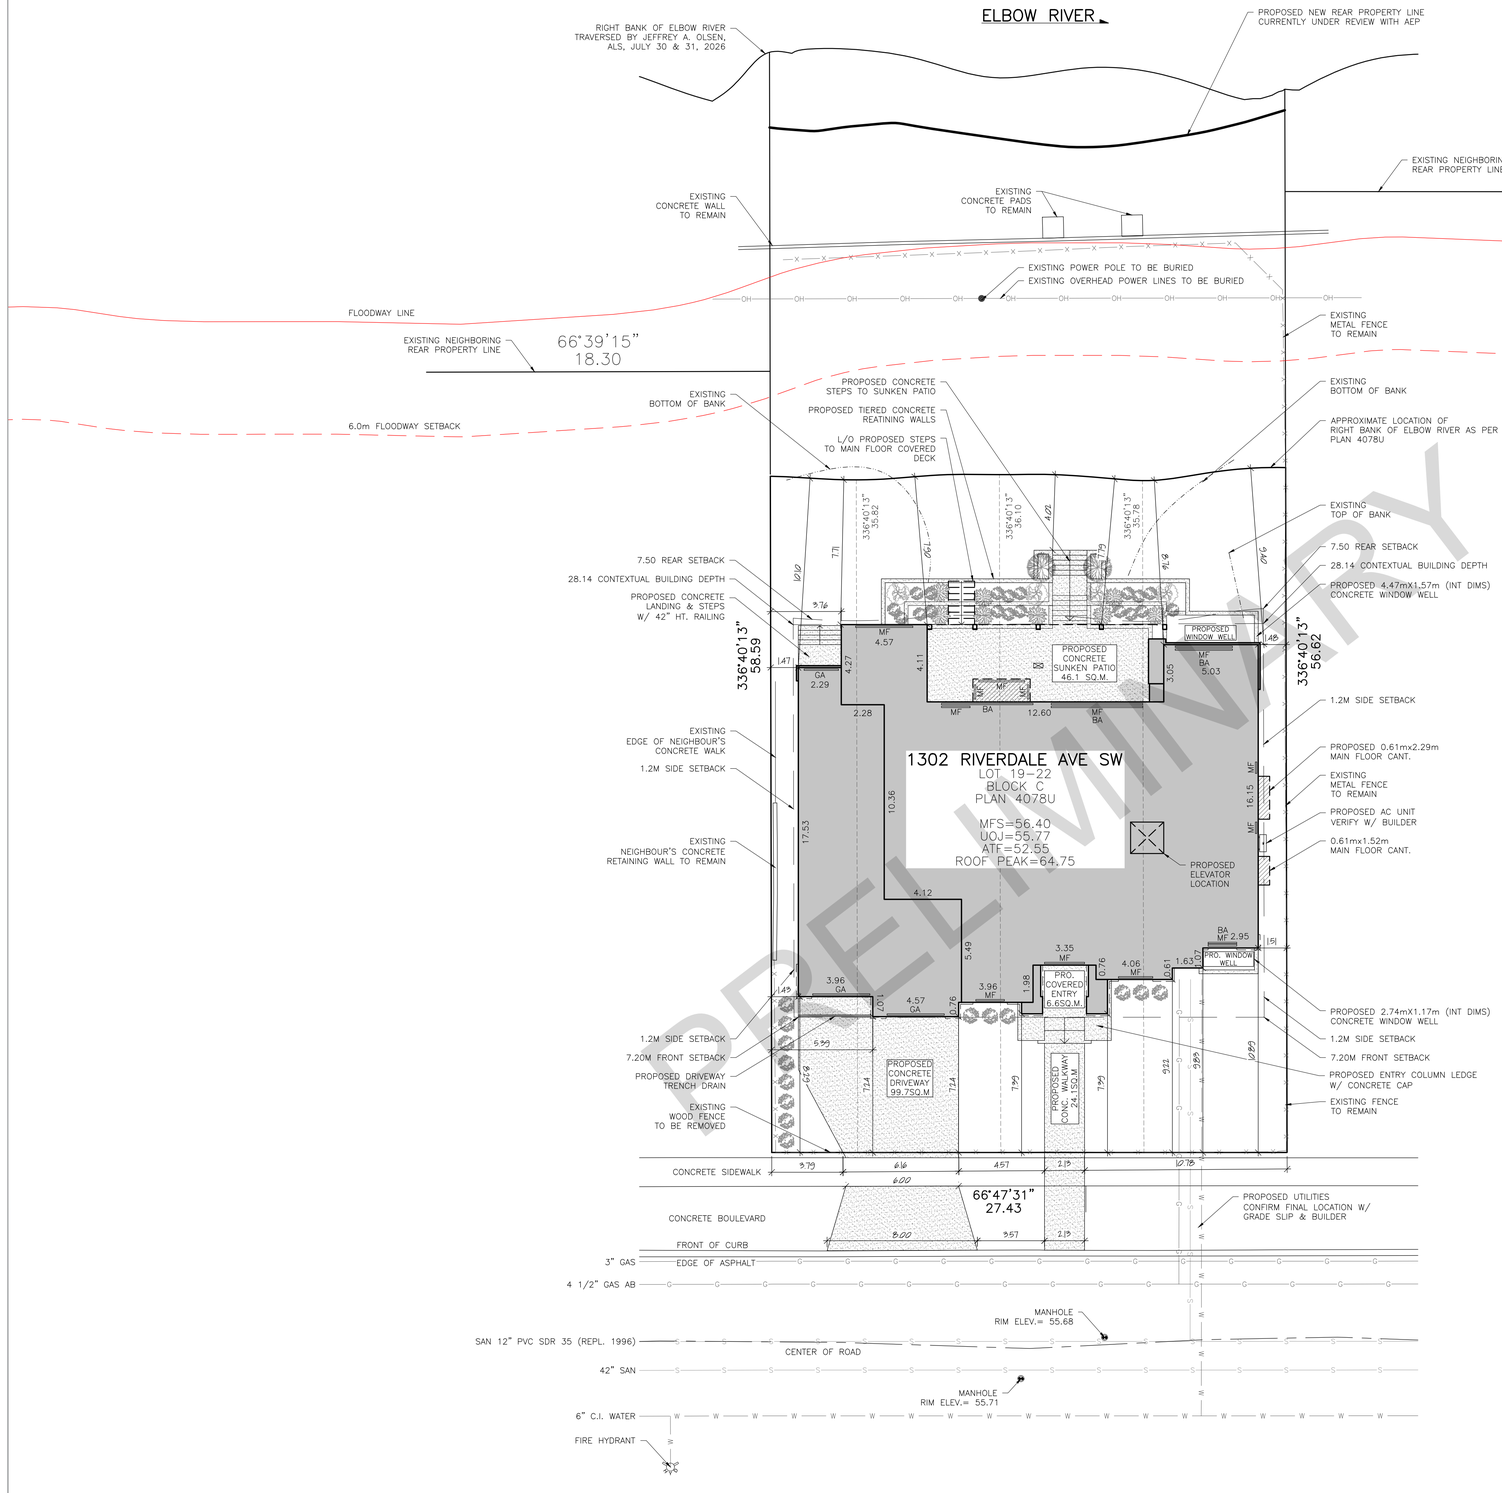


1 A003 SITE PLAN

SCALE: 1:150

PRELIMINARY

## SITE PLAN

NOTES:

ELEVATIONS ARE SHOWN THUS: $\oplus^{50.00}$ = 1050.00 METRES.

ELEVATIONS ARE DERIVED FROM ASCM 160499

ELEVATION=1079.849M

DISTANCES ARE IN METRES AND DECIMALS THEREOF.

THE FOLLOWING ABBREVIATIONS MAY APPEAR ON THIS PLAN:

| | |
|---|---|
| 'CANT.' | DENOTES CANTILEVERS |
| 'ENC.' | DENOTES ENCROACHMENT(S) |
| 'BW' | DENOTES BACK OF WALKWAY |
| 'CONC.' | DENOTES CONCRETE |
| 'RET.' | DENOTES RETAINING |
| 'BC' | DENOTES BACK OF CURB |
| 'TOW' | DENOTES TOP OF WALL |
| 'BOW' | DENOTES BOTTOM OF WALL |

## LINETYPE LEGEND

- DENOTES SUBJECT PROPERTY LINE
- DENOTES ADJACENT PROPERTY LINES
- DENOTES SUBJECT SETBACKS
- DENOTES SUBJECT ROOF LINE
- DENOTES SUBJECT UPPER FLOOR
- DENOTES UTILITY RIGHT OF WAY
- DENOTES PROPOSED FENCE
- DENOTES PROPOSED LOT DRAINAGE
- DENOTES EXISTING TO BE REMOVED
- DENOTES EXISTING FENCE
- DENOTES EXISTING WATER
- DENOTES EXISTING SANITARY
- DENOTES EXISTING GAS
- DENOTES EXISTING STORM
- DENOTES OVERHEAD POWER
- DENOTES UNDERGROUND POWER

## SYMBOLS LEGEND

- DENOTES EXISTING GEODETIC DATUM POINT
- DENOTES INTERPOLATED EXISTING GEODETIC POINT
- DENOTES PROPOSED GEODETIC DATUM POINT
- BA — DENOTES PROPOSED LOWER LEVEL WINDOW
- MF — DENOTES PROPOSED MAIN FLOOR WINDOW
- UF — DENOTES PROPOSED UPPER FLOOR WINDOW
- U2 — DENOTES PROPOSED LOFT FLOOR WINDOW
- DENOTES PROPOSED CONCRETE OR ASPHALT
- DENOTES EXISTING POWER POLE
- DENOTES EXISTING MANHOLE
- DENOTES EXISTING CATCH BASIN
- DENOTES EXISTING SIGN
- DENOTES EXISTING WATER VALVE
- DENOTES EXISTING GAS VALVE
- DENOTES EXISTING STREET LIGHT
- DENOTES EXISTING TREE

## BUILDING AREA

BUILDING AREA (DWELLING): 474.87 SQ. M.

LOT AREA: 1489.22 SQ. M.

BUILDING COVERAGE: 31.89%

DEANTHOMAS
DESIGN GROUP

403 | 719 | 6641

1109 OLYMPIC WAY SE
CALGARY, ALBERTA
T2G 1B9

stonewater
CUSTOM HOMES

403 | 606 | 9000

9504 HORTON RD SW
CALGARY, ALBERTA
T2V 2X4

PROJECT:

# ISSUED FOR DP

1302 RIVERDALE AVE S.W.
CALGARY, AB

LOT 19-22
BLOCK C
PLAN 4078U

THESE DESIGNS AND DRAWINGS ARE COPYRIGHT DEAN THOMAS DESIGN GROUP. THEY ARE THE EXCLUSIVE PROPERTY OF THE FIRM AND CAN NOT BE USED, REPRODUCED OR COPIED IN FULL OR IN PORTION WITHOUT WRITTEN CONSENT.

DO NOT SCALE THIS DRAWING.

VERIFY ALL DIMENSIONS, DATUMS, LEVELS, AND OTHER INFORMATION PRIOR TO COMMENCEMENT OF WORK. REPORT ANY DISCREPANCIES OR OMISSIONS TO THE DESIGNER IMMEDIATELY.

ALL WORK MUST COMPLY WITH THE MOST RECENT EDITION OF THE LOCAL BUILDING CODE AND ANY OTHER GOVERNING AUTHORITIES.

REVISION SCHEDULE:

| | | |
|---|---|---|
| 1. | ISSUED FOR PRICING | OCT. 15, 2026 |
| 2. | ISSUED FOR REVISIONS | OCT. 21, 2026 |
| 3. | ISSUED FOR DP | OCT. 29, 2026 |

DRAWN BY: DC, PL

FLOOR AREAS:


| | |
|---|---|
| MAIN FLOOR AREA (DEVELOPED) | 3354.87 SQ.FT. |
| TOTAL DEVELOPED FLOOR AREA ABOVE GRADE | 3354.87 SQ.FT. |
| LOWER LEVEL AREA (DEVELOPED) | 2396.67 SQ.FT. |
| ATTACHED GARAGE AREA | 1095.79 SQ.FT. |
| MECH/STORAGE (UNDEVELOPED) | 756.60 SQ.FT |
| COVERED VERANDA | 73.57 SQ.FT |
| COVERED DECK | 519.75 SQ.FT |

DRAWING TITLE:

# SITE PLAN

SCALE: 1:150
DATE: OCT. 29, 2026

SHEET: A003

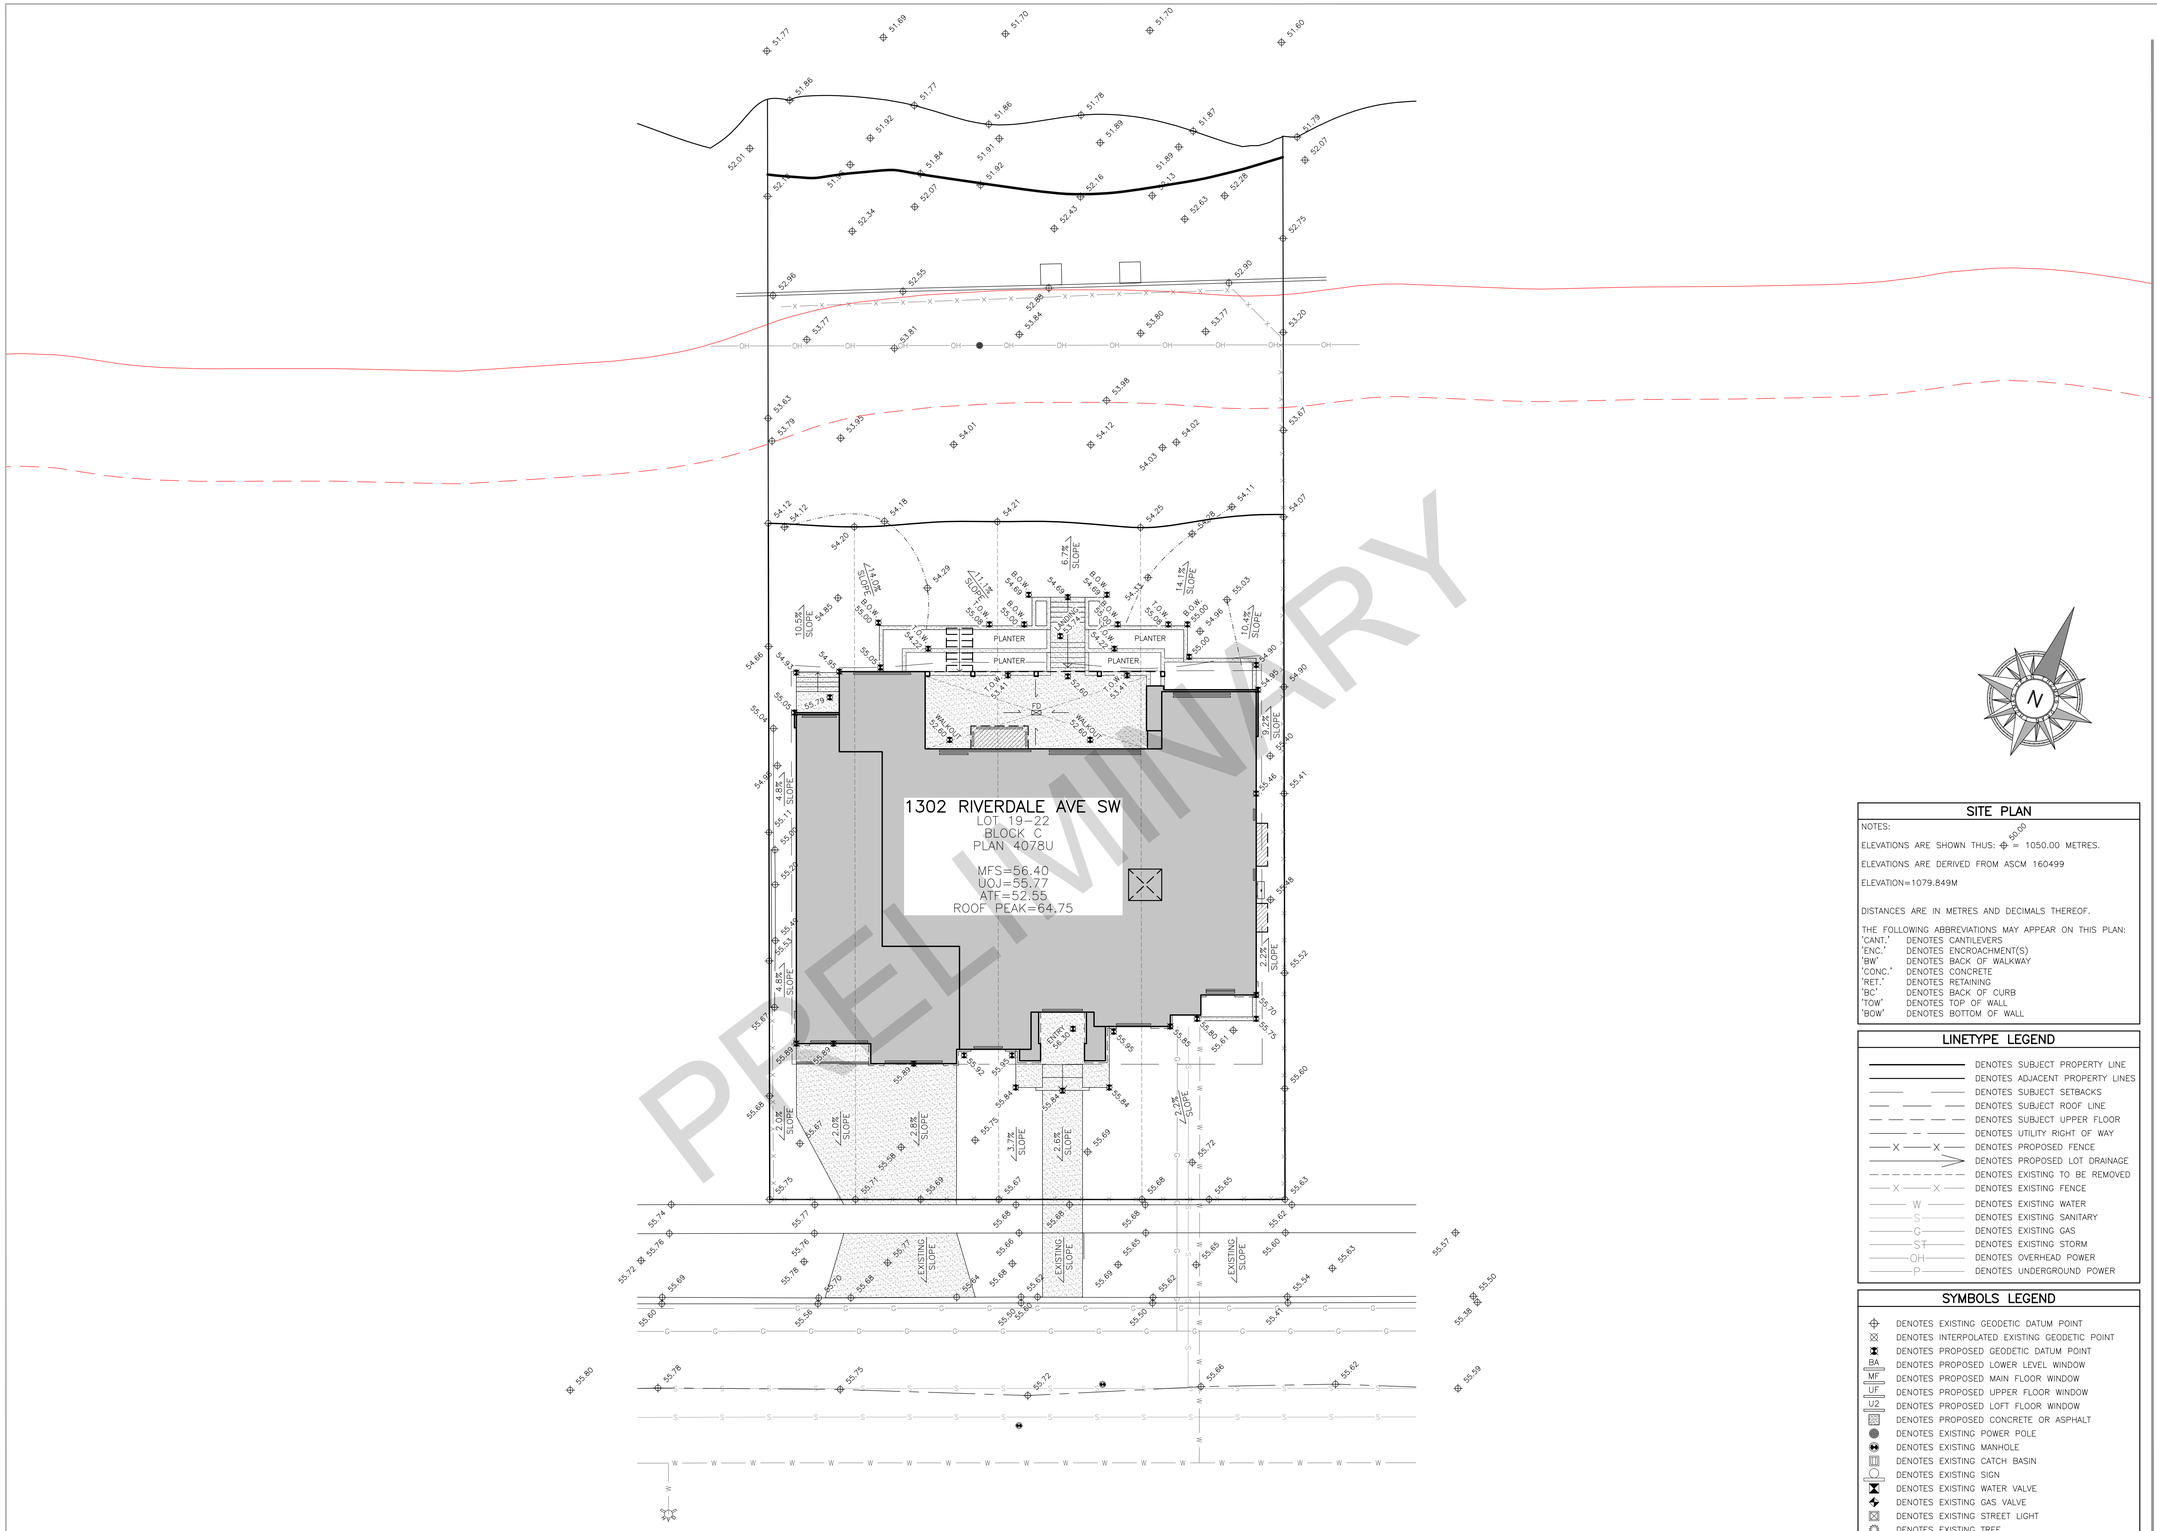


1 A004 GRADING PLAN

SCALE: 1:150

## SITE PLAN

NOTES:

ELEVATIONS ARE SHOWN THUS: ⊕ 50.00 = 1050.00 METRES.

ELEVATIONS ARE DERIVED FROM ASCM 160499

ELEVATION=1079.849M

DISTANCES ARE IN METRES AND DECIMALS THEREOF.

THE FOLLOWING ABBREVIATIONS MAY APPEAR ON THIS PLAN:

| | |
|---|---|
| 'CANT.' | DENOTES CANTILEVERS |
| 'ENC.' | DENOTES ENCROACHMENT(S) |
| 'BW' | DENOTES BACK OF WALKWAY |
| 'CONC.' | DENOTES CONCRETE |
| 'RET.' | DENOTES RETAINING |
| 'BC' | DENOTES BACK OF CURB |
| 'TOW' | DENOTES TOP OF WALL |
| 'BOW' | DENOTES BOTTOM OF WALL |

## LINETYPE LEGEND

- DENOTES SUBJECT PROPERTY LINE
- DENOTES ADJACENT PROPERTY LINES
- DENOTES SUBJECT SETBACKS
- DENOTES SUBJECT ROOF LINE
- DENOTES SUBJECT UPPER FLOOR
- DENOTES UTILITY RIGHT OF WAY
- DENOTES PROPOSED FENCE
- DENOTES PROPOSED LOT DRAINAGE
- DENOTES EXISTING TO BE REMOVED
- DENOTES EXISTING FENCE
- DENOTES EXISTING WATER
- DENOTES EXISTING SANITARY
- DENOTES EXISTING GAS
- DENOTES EXISTING STORM
- DENOTES OVERHEAD POWER
- DENOTES UNDERGROUND POWER

## SYMBOLS LEGEND

- DENOTES EXISTING GEODETIC DATUM POINT
- DENOTES INTERPOLATED EXISTING GEODETIC POINT
- DENOTES PROPOSED GEODETIC DATUM POINT
- BA DENOTES PROPOSED LOWER LEVEL WINDOW
- MF DENOTES PROPOSED MAIN FLOOR WINDOW
- UF DENOTES PROPOSED UPPER FLOOR WINDOW
- U2 DENOTES PROPOSED LOFT FLOOR WINDOW
- DENOTES PROPOSED CONCRETE OR ASPHALT
- DENOTES EXISTING POWER POLE
- DENOTES EXISTING MANHOLE
- DENOTES EXISTING CATCH BASIN
- DENOTES EXISTING SIGN
- DENOTES EXISTING WATER VALVE
- DENOTES EXISTING GAS VALVE
- DENOTES EXISTING STREET LIGHT
- DENOTES EXISTING TREE

## BUILDING AREA

BUILDING AREA (DWELLING): 474.87 SQ. M.

LOT AREA: 1489.22 SQ. M.

BUILDING COVERAGE: 31.89%

DEANTHOMAS
DESIGN GROUP

403 | 719 | 6641

1109 OLYMPIC WAY SE
CALGARY, ALBERTA
T2G 1B9

stonewater
CUSTOM HOMES

403 | 606 | 9000

9504 HORTON RD SW
CALGARY, ALBERTA
T2V 2X4

PROJECT:

# ISSUED FOR DP

1302 RIVERDALE AVE S.W.
CALGARY, AB

LOT 19-22
BLOCK C
PLAN 4078U

THESE DESIGNS AND DRAWINGS ARE COPYRIGHT DEAN THOMAS DESIGN GROUP. THEY ARE THE EXCLUSIVE PROPERTY OF THE FIRM AND CAN NOT BE USED, REPRODUCED OR COPIED IN FULL OR IN PORTION WITHOUT WRITTEN CONSENT.

DO NOT SCALE THIS DRAWING.

VERIFY ALL DIMENSIONS, DATUMS, LEVELS, AND OTHER INFORMATION PRIOR TO COMMENCEMENT OF WORK. REPORT ANY DISCREPANCIES OR OMISSIONS TO THE DESIGNER IMMEDIATELY.

ALL WORK MUST COMPLY WITH THE MOST RECENT EDITION OF THE LOCAL BUILDING CODE AND ANY OTHER GOVERNING AUTHORITIES.

REVISION SCHEDULE:

| | | |
|---|---|---|
| 1. | ISSUED FOR PRICING | OCT. 15, 2026 |
| 2. | ISSUED FOR REVISIONS | OCT. 21, 2026 |
| 3. | ISSUED FOR DP | OCT. 29, 2026 |

DRAWN BY: DC, PL

FLOOR AREAS:


| | |
|---|---|
| MAIN FLOOR AREA (DEVELOPED) | 3354.87 SQ.FT. |
| TOTAL DEVELOPED FLOOR AREA ABOVE GRADE | 3354.87 SQ.FT. |
| LOWER LEVEL AREA (DEVELOPED) | 2396.67 SQ.FT. |
| ATTACHED GARAGE AREA | 1095.79 SQ.FT. |
| MECH/STORAGE (UNDEVELOPED) | 756.60 SQ.FT |
| COVERED VERANDA | 73.57 SQ.FT |
| COVERED DECK | 519.75 SQ.FT |

DRAWING TITLE:

## GRADING PLAN

SCALE: 1:150
DATE: OCT. 29, 2026

SHEET: A004

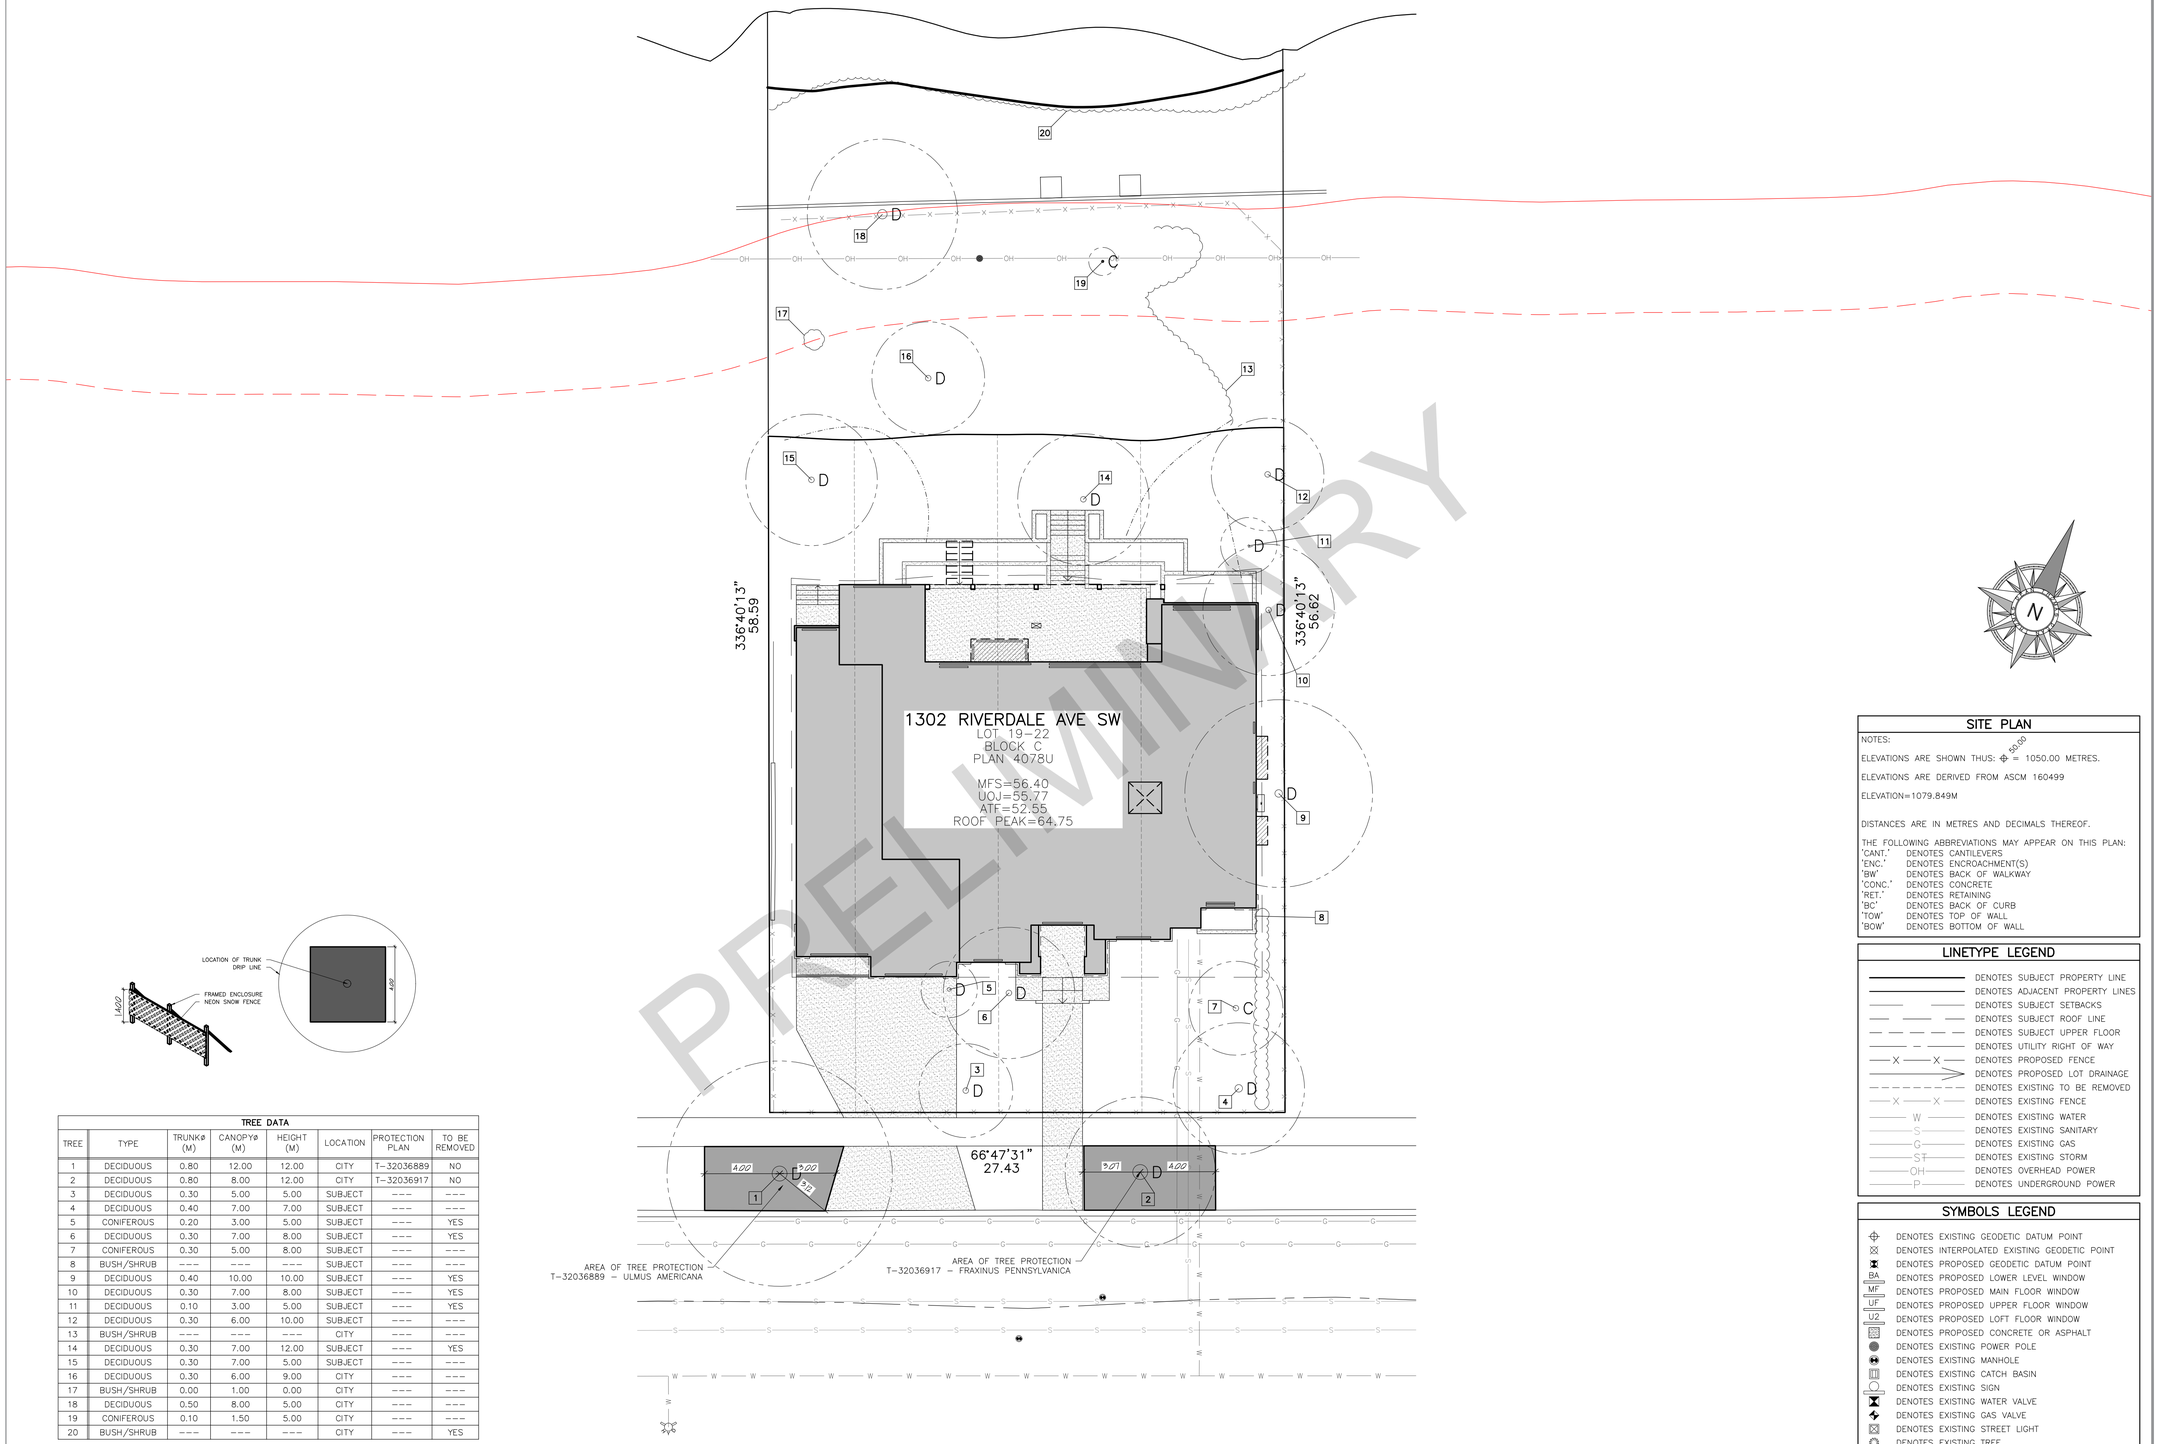


PRELIMINARY




**TREE DATA**

| TREE | TYPE | TRUNKø (M) | CANOPYø (M) | HEIGHT (M) | LOCATION | PROTECTION PLAN | TO BE REMOVED |
|---|---|---|---|---|---|---|---|
| 1 | DECIDUOUS | 0.80 | 12.00 | 12.00 | CITY | T-32036889 | NO |
| 2 | DECIDUOUS | 0.80 | 8.00 | 12.00 | CITY | T-32036917 | NO |
| 3 | DECIDUOUS | 0.30 | 5.00 | 5.00 | SUBJECT | --- | --- |
| 4 | DECIDUOUS | 0.40 | 7.00 | 7.00 | SUBJECT | --- | --- |
| 5 | CONIFEROUS | 0.20 | 3.00 | 5.00 | SUBJECT | --- | YES |
| 6 | DECIDUOUS | 0.30 | 7.00 | 8.00 | SUBJECT | --- | YES |
| 7 | CONIFEROUS | 0.30 | 5.00 | 8.00 | SUBJECT | --- | --- |
| 8 | BUSH/SHRUB | --- | --- | --- | SUBJECT | --- | --- |
| 9 | DECIDUOUS | 0.40 | 10.00 | 10.00 | SUBJECT | --- | YES |
| 10 | DECIDUOUS | 0.30 | 7.00 | 8.00 | SUBJECT | --- | YES |
| 11 | DECIDUOUS | 0.10 | 3.00 | 5.00 | SUBJECT | --- | YES |
| 12 | DECIDUOUS | 0.30 | 6.00 | 10.00 | SUBJECT | --- | --- |
| 13 | BUSH/SHRUB | --- | --- | --- | CITY | --- | --- |
| 14 | DECIDUOUS | 0.30 | 7.00 | 12.00 | SUBJECT | --- | YES |
| 15 | DECIDUOUS | 0.30 | 7.00 | 5.00 | SUBJECT | --- | --- |
| 16 | DECIDUOUS | 0.30 | 6.00 | 9.00 | CITY | --- | --- |
| 17 | BUSH/SHRUB | 0.00 | 1.00 | 0.00 | CITY | --- | --- |
| 18 | DECIDUOUS | 0.50 | 8.00 | 5.00 | CITY | --- | --- |
| 19 | CONIFEROUS | 0.10 | 1.50 | 5.00 | CITY | --- | --- |
| 20 | BUSH/SHRUB | --- | --- | --- | CITY | --- | YES |

1 A005 TREE PLAN
SCALE: 1:150

## SITE PLAN

NOTES:

ELEVATIONS ARE SHOWN THUS: ⊕ 50.00 = 1050.00 METRES.

ELEVATIONS ARE DERIVED FROM ASCM 160499

ELEVATION=1079.849M

DISTANCES ARE IN METRES AND DECIMALS THEREOF.

THE FOLLOWING ABBREVIATIONS MAY APPEAR ON THIS PLAN:

| | |
|---|---|
| 'CANT.' | DENOTES CANTILEVERS |
| 'ENC.' | DENOTES ENCROACHMENT(S) |
| 'BW' | DENOTES BACK OF WALKWAY |
| 'CONC.' | DENOTES CONCRETE |
| 'RET.' | DENOTES RETAINING |
| 'BC' | DENOTES BACK OF CURB |
| 'TOW' | DENOTES TOP OF WALL |
| 'BOW' | DENOTES BOTTOM OF WALL |

## LINETYPE LEGEND

- DENOTES SUBJECT PROPERTY LINE
- DENOTES ADJACENT PROPERTY LINES
- DENOTES SUBJECT SETBACKS
- DENOTES SUBJECT ROOF LINE
- DENOTES SUBJECT UPPER FLOOR
- DENOTES UTILITY RIGHT OF WAY
- DENOTES PROPOSED FENCE
- DENOTES PROPOSED LOT DRAINAGE
- DENOTES EXISTING TO BE REMOVED
- DENOTES EXISTING FENCE
- DENOTES EXISTING WATER
- DENOTES EXISTING SANITARY
- DENOTES EXISTING GAS
- DENOTES EXISTING STORM
- DENOTES OVERHEAD POWER
- DENOTES UNDERGROUND POWER

## SYMBOLS LEGEND

- DENOTES EXISTING GEODETIC DATUM POINT
- DENOTES INTERPOLATED EXISTING GEODETIC POINT
- DENOTES PROPOSED GEODETIC DATUM POINT
- BA DENOTES PROPOSED LOWER LEVEL WINDOW
- MF DENOTES PROPOSED MAIN FLOOR WINDOW
- UF DENOTES PROPOSED UPPER FLOOR WINDOW
- U2 DENOTES PROPOSED LOFT FLOOR WINDOW
- DENOTES PROPOSED CONCRETE OR ASPHALT
- DENOTES EXISTING POWER POLE
- DENOTES EXISTING MANHOLE
- DENOTES EXISTING CATCH BASIN
- DENOTES EXISTING SIGN
- DENOTES EXISTING WATER VALVE
- DENOTES EXISTING GAS VALVE
- DENOTES EXISTING STREET LIGHT
- DENOTES EXISTING TREE

## BUILDING AREA

BUILDING AREA (DWELLING): 474.87 SQ. M.

LOT AREA: 1489.22 SQ. M.

BUILDING COVERAGE: 31.89%

DEANTHOMAS
DESIGN GROUP

403 | 719 | 6641

1109 OLYMPIC WAY SE
CALGARY, ALBERTA
T2G 1B9

stonewater
CUSTOM HOMES

403 | 606 | 9000

9504 HORTON RD SW
CALGARY, ALBERTA
T2V 2X4

PROJECT:

# ISSUED FOR DP

1302 RIVERDALE AVE S.W.
CALGARY, AB

LOT 19-22
BLOCK C
PLAN 4078U

THESE DESIGNS AND DRAWINGS ARE COPYRIGHT DEAN THOMAS DESIGN GROUP. THEY ARE THE EXCLUSIVE PROPERTY OF THE FIRM AND CAN NOT BE USED, REPRODUCED OR COPIED IN FULL OR IN PORTION WITHOUT WRITTEN CONSENT.

DO NOT SCALE THIS DRAWING.

VERIFY ALL DIMENSIONS, DATUMS, LEVELS, AND OTHER INFORMATION PRIOR TO COMMENCEMENT OF WORK. REPORT ANY DISCREPANCIES OR OMISSIONS TO THE DESIGNER IMMEDIATELY.

ALL WORK MUST COMPLY WITH THE MOST RECENT EDITION OF THE LOCAL BUILDING CODE AND ANY OTHER GOVERNING AUTHORITIES.

REVISION SCHEDULE:

| | | |
|---|---|---|
| 1. | ISSUED FOR PRICING | OCT. 15, 2026 |
| 2. | ISSUED FOR REVISIONS | OCT. 21, 2026 |
| 3. | ISSUED FOR DP | OCT. 29, 2026 |

DRAWN BY: DC, PL

FLOOR AREAS:

| | |
|---|---|
| MAIN FLOOR AREA (DEVELOPED) | 3354.87 SQ.FT. |
| TOTAL DEVELOPED FLOOR AREA ABOVE GRADE | 3354.87 SQ.FT. |
| LOWER LEVEL AREA (DEVELOPED) | 2396.67 SQ.FT. |
| ATTACHED GARAGE AREA | 1095.79 SQ.FT. |
| MECH/STORAGE (UNDEVELOPED) | 756.60 SQ.FT |
| COVERED VERANDA | 73.57 SQ.FT |
| COVERED DECK | 519.75 SQ.FT |

DRAWING TITLE:

# TREE PLAN

SCALE: 1:150
DATE: OCT. 29, 2026

SHEET: A005