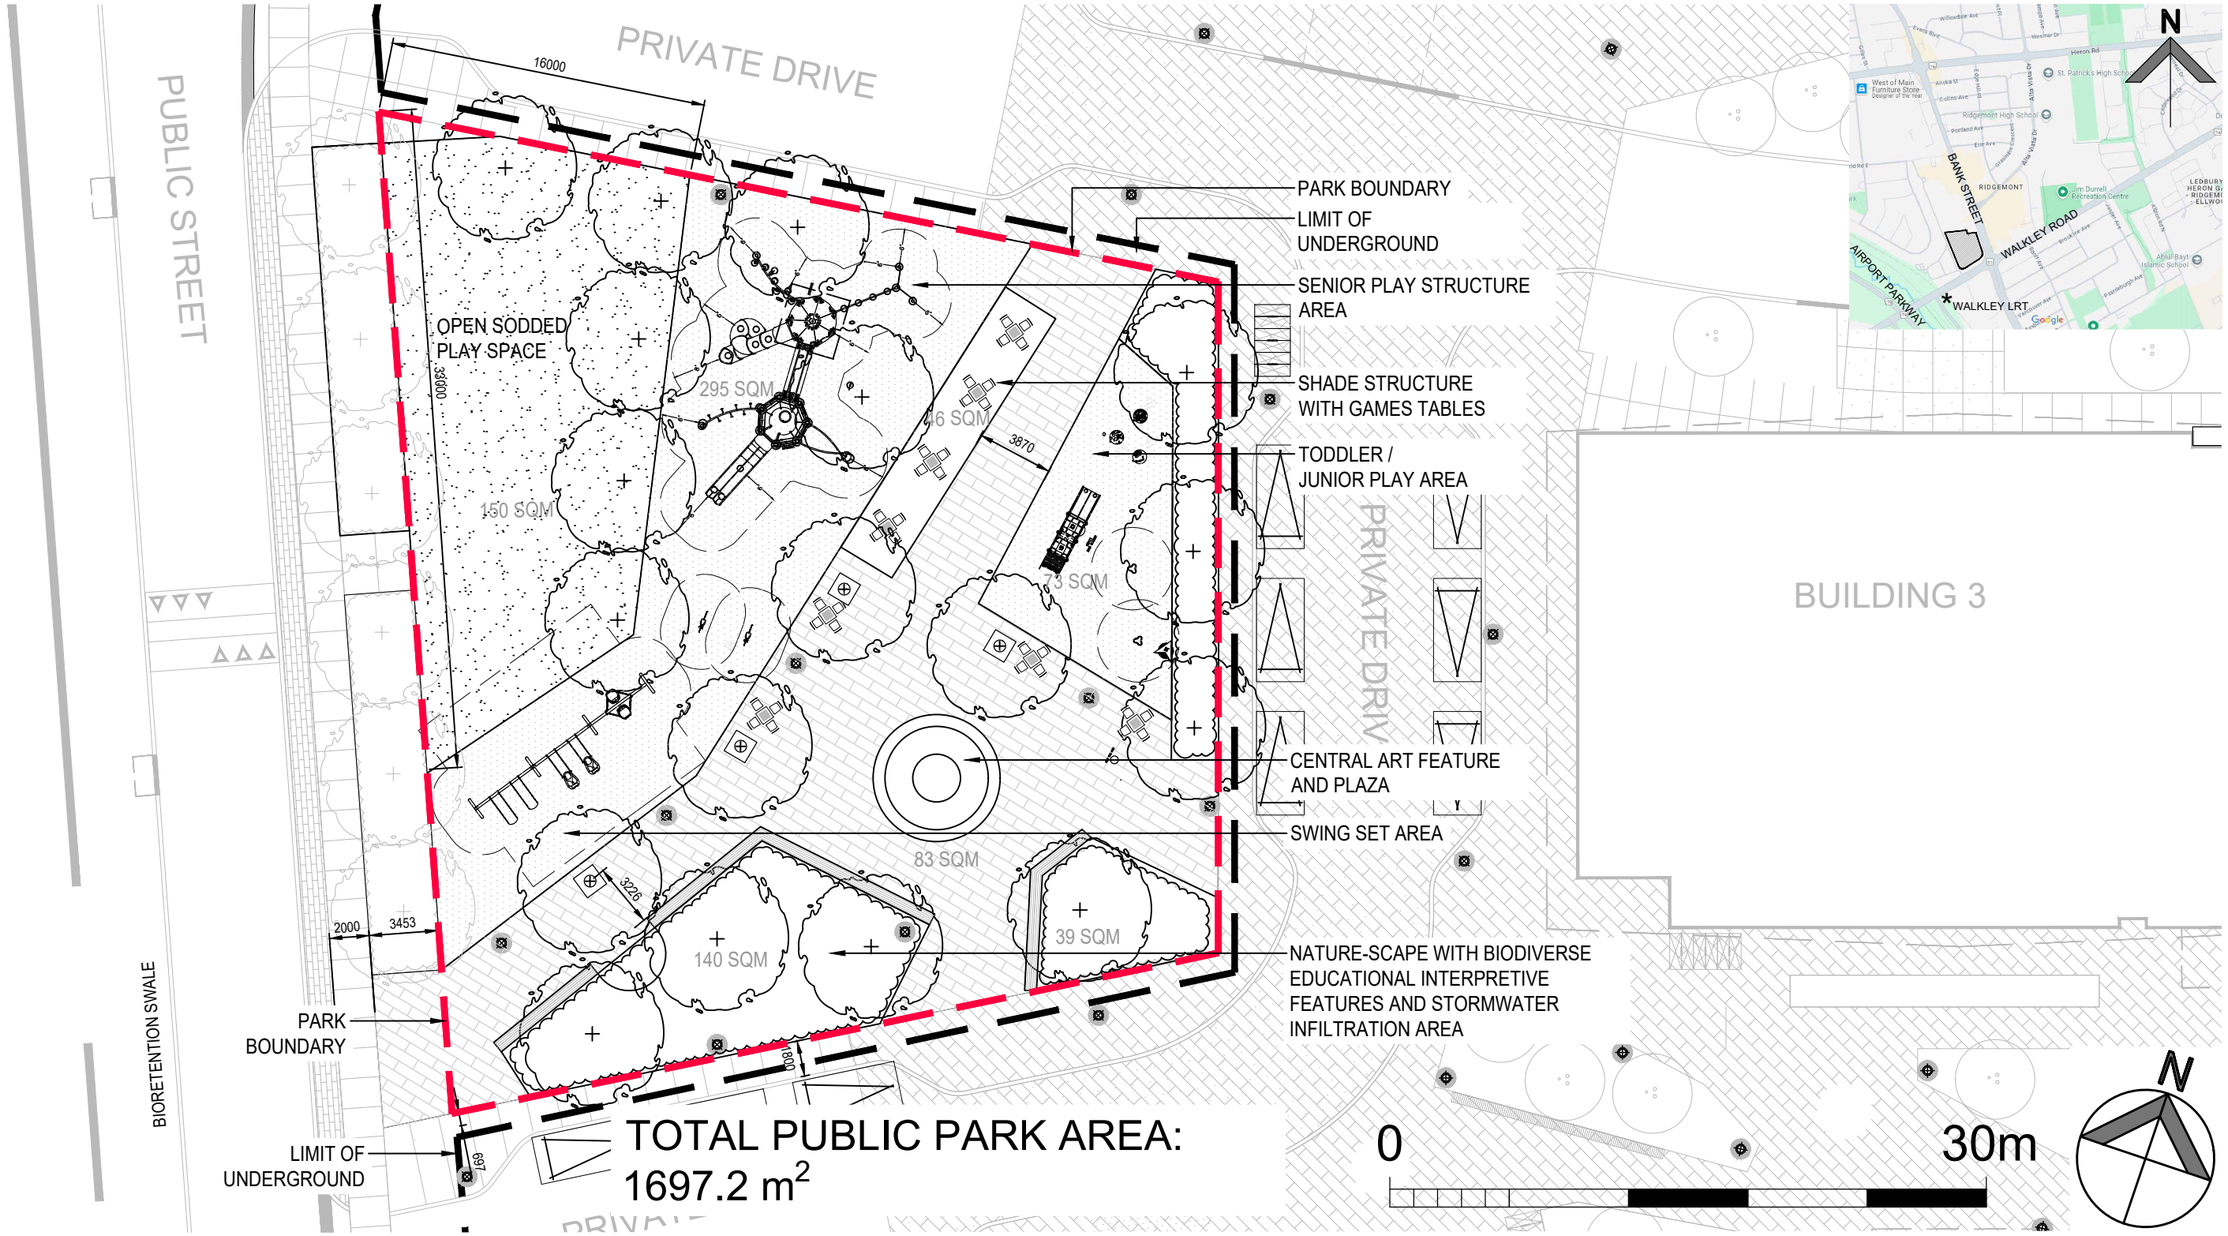

Project: Bentall Green Oak Ottawa, Ontario	Job No.: 2730 Date: February 24, 2026 Revised:	
Drawing: Facility Fit Landscape Plan	Scale: 1:300 Dwg. No.: SK–00	

NAK DS Inc.
a Division of NAK Design Strategies

213 Sterling Road
Suite 211
Toronto, Ontario
M6R 2B2