


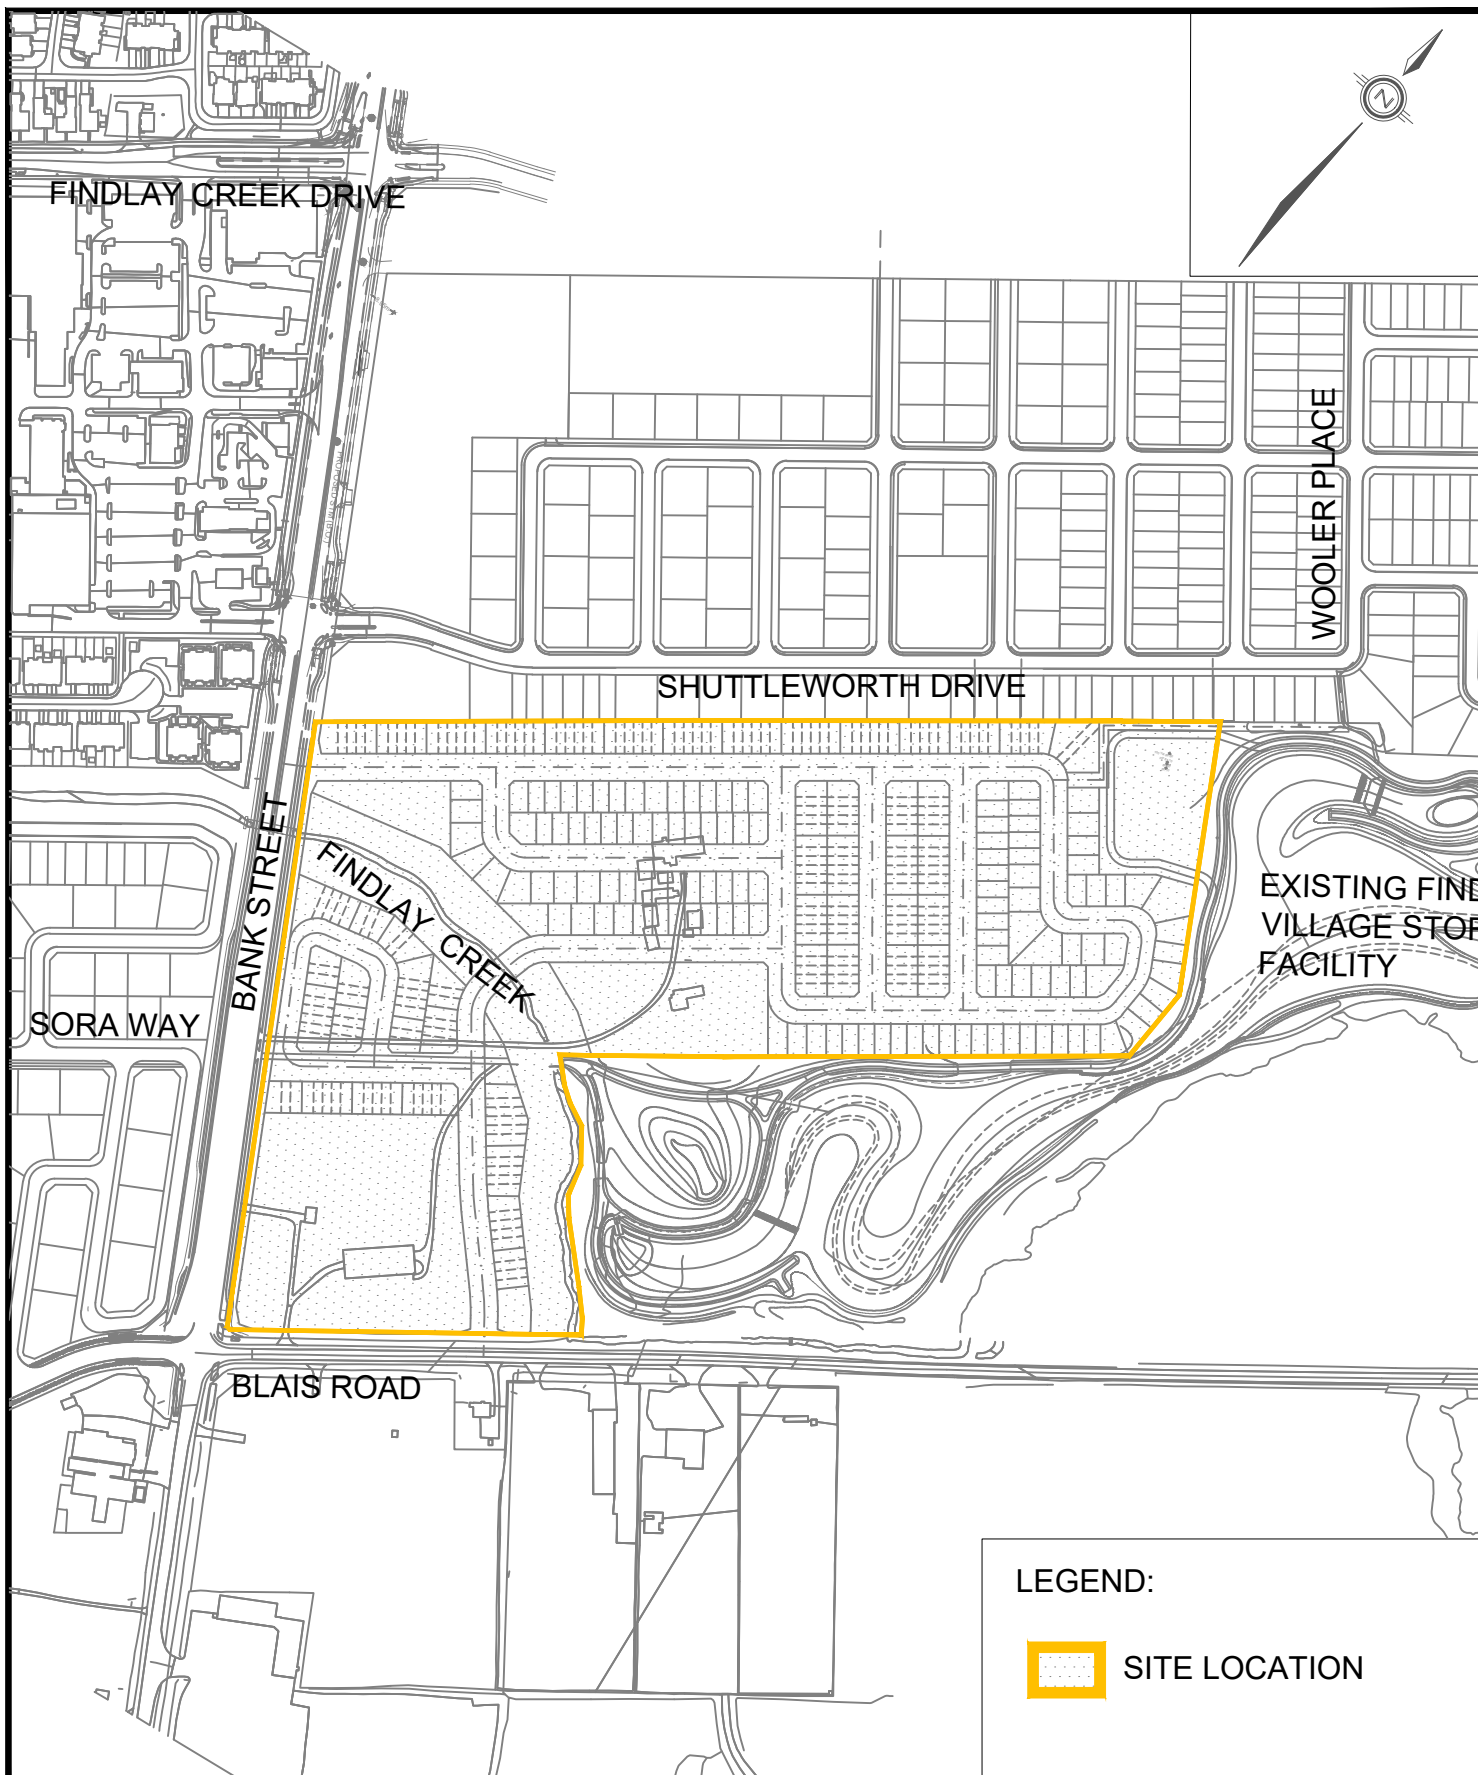

120 Iber Road, Unit 103
Stittsville, ON K2S 1E9
TEL: (613) 836-0856
FAX: (613) 836-7183
www.DSEL.ca

CAIVAN LEITRIM
KEY PLAN
CITY OF OTTAWA

DATE: JULY 2026

SCALE: 1:5000

PROJECT No.: 24-1414

FIGURE: 1