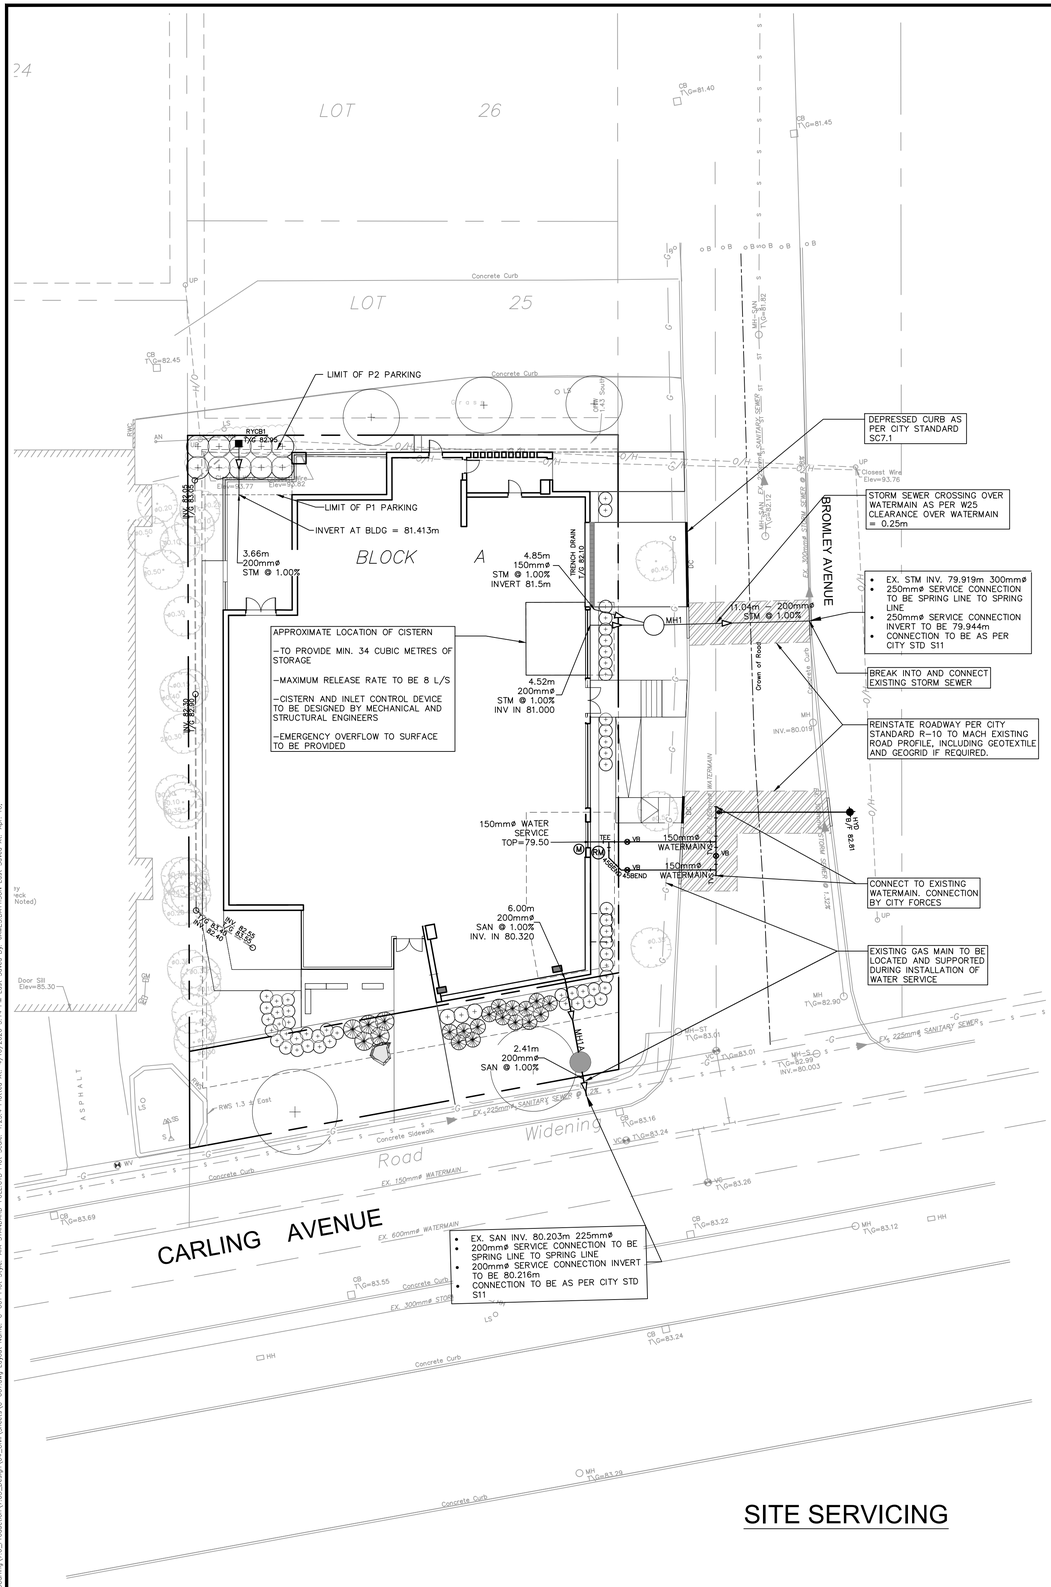

SITE SERVICING

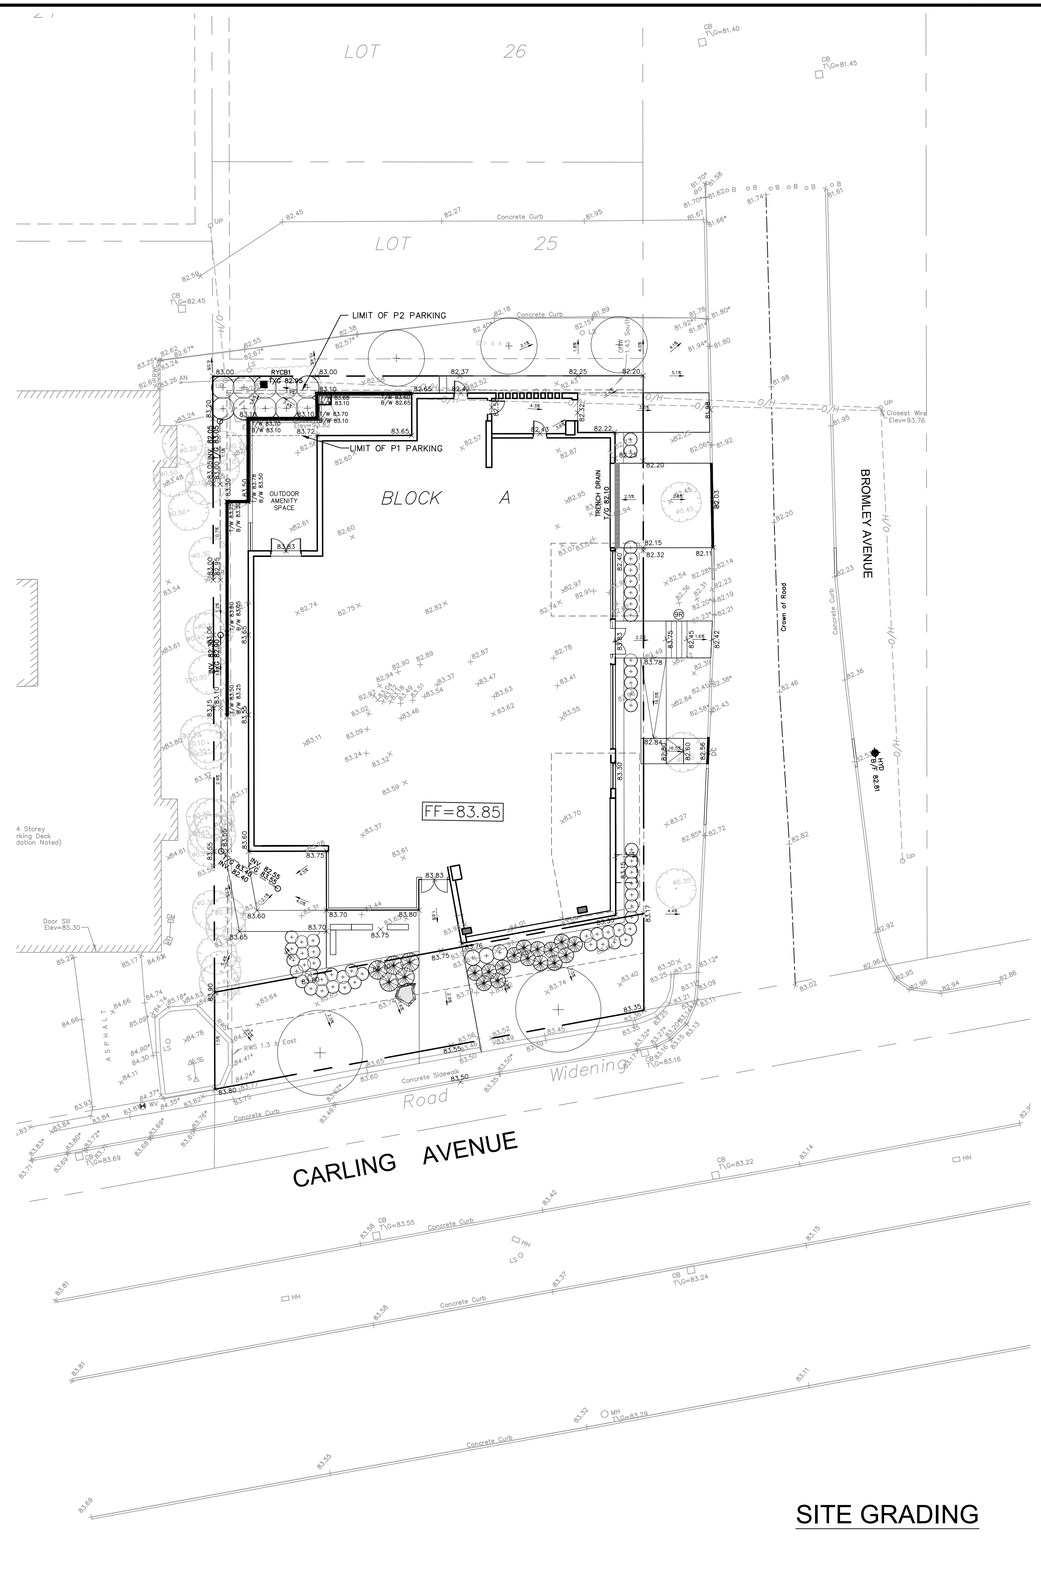

SITE GRADING

SEE C-010, FOR NOTES, LEGEND, CB TABLE, AND DETAILS

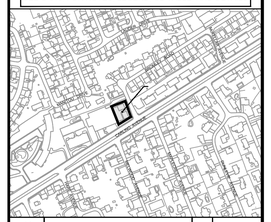

No.	REVISIONS	By	Date
14			
13			
12			
11			
10			
9			
8			
7			
6			
5			
4			
3			
2			
1	ISSUED FOR SPA	T.R.B.	2020.04.15

CLARIDGE HOMES

IBI GROUP
400 – 333 Preston Street
Ottawa ON K1S 5N4 Canada
tel 613 225 1311 fax 613 225 9868
ibigroup.com

Project Title
1995
CARLING AVENUE

LICENSED PROFESSIONAL ENGINEER
T. R. BRULE
2020/04/15
PROVINCE OF ONTARIO

Drawing Title
SITE SERVICING
AND GRADING

Scale
2.5 0 2.5 5
1:200

Design	Date
J.B.	APRIL 2020
Drawn	Checked
D.P.S./J.B.	T.R.B.
Project No.	Drawing No.
124829	C-001

CITY PLAN No.####
CITY FILE No. ####

J:\124829_1995Carling\7.0 Production\7.03_Design\04_Civil\Sheets\C-001.dwg Layout: Name: C-001 Plot Style: AIA STANDARD--FULL.CTB Plot Scale: 1:25.4 Plotted At: 4/16/2020 3:14 PM Last Saved By: JAMES BATTSON Last Saved At: Apr 16,