VEHICULAR PARKING	P2	
VISITOR PARKING (V)	0	
RESIDENTIAL PARKING	69	
ACCESSIBLE PARKING (TYPE 'B': 2.66x5.2 + 1.5 ACCESS ISLE)		4
COMPACT PARKING (C) (2.4x4.8)		6
REGULAR PARKING (2.6x5.2)		59
TOTAL	69	

BICYCLE PARKING	P2
VERTICAL	130
HORIZONTAL	218
STACKED	0
TOTAL	348

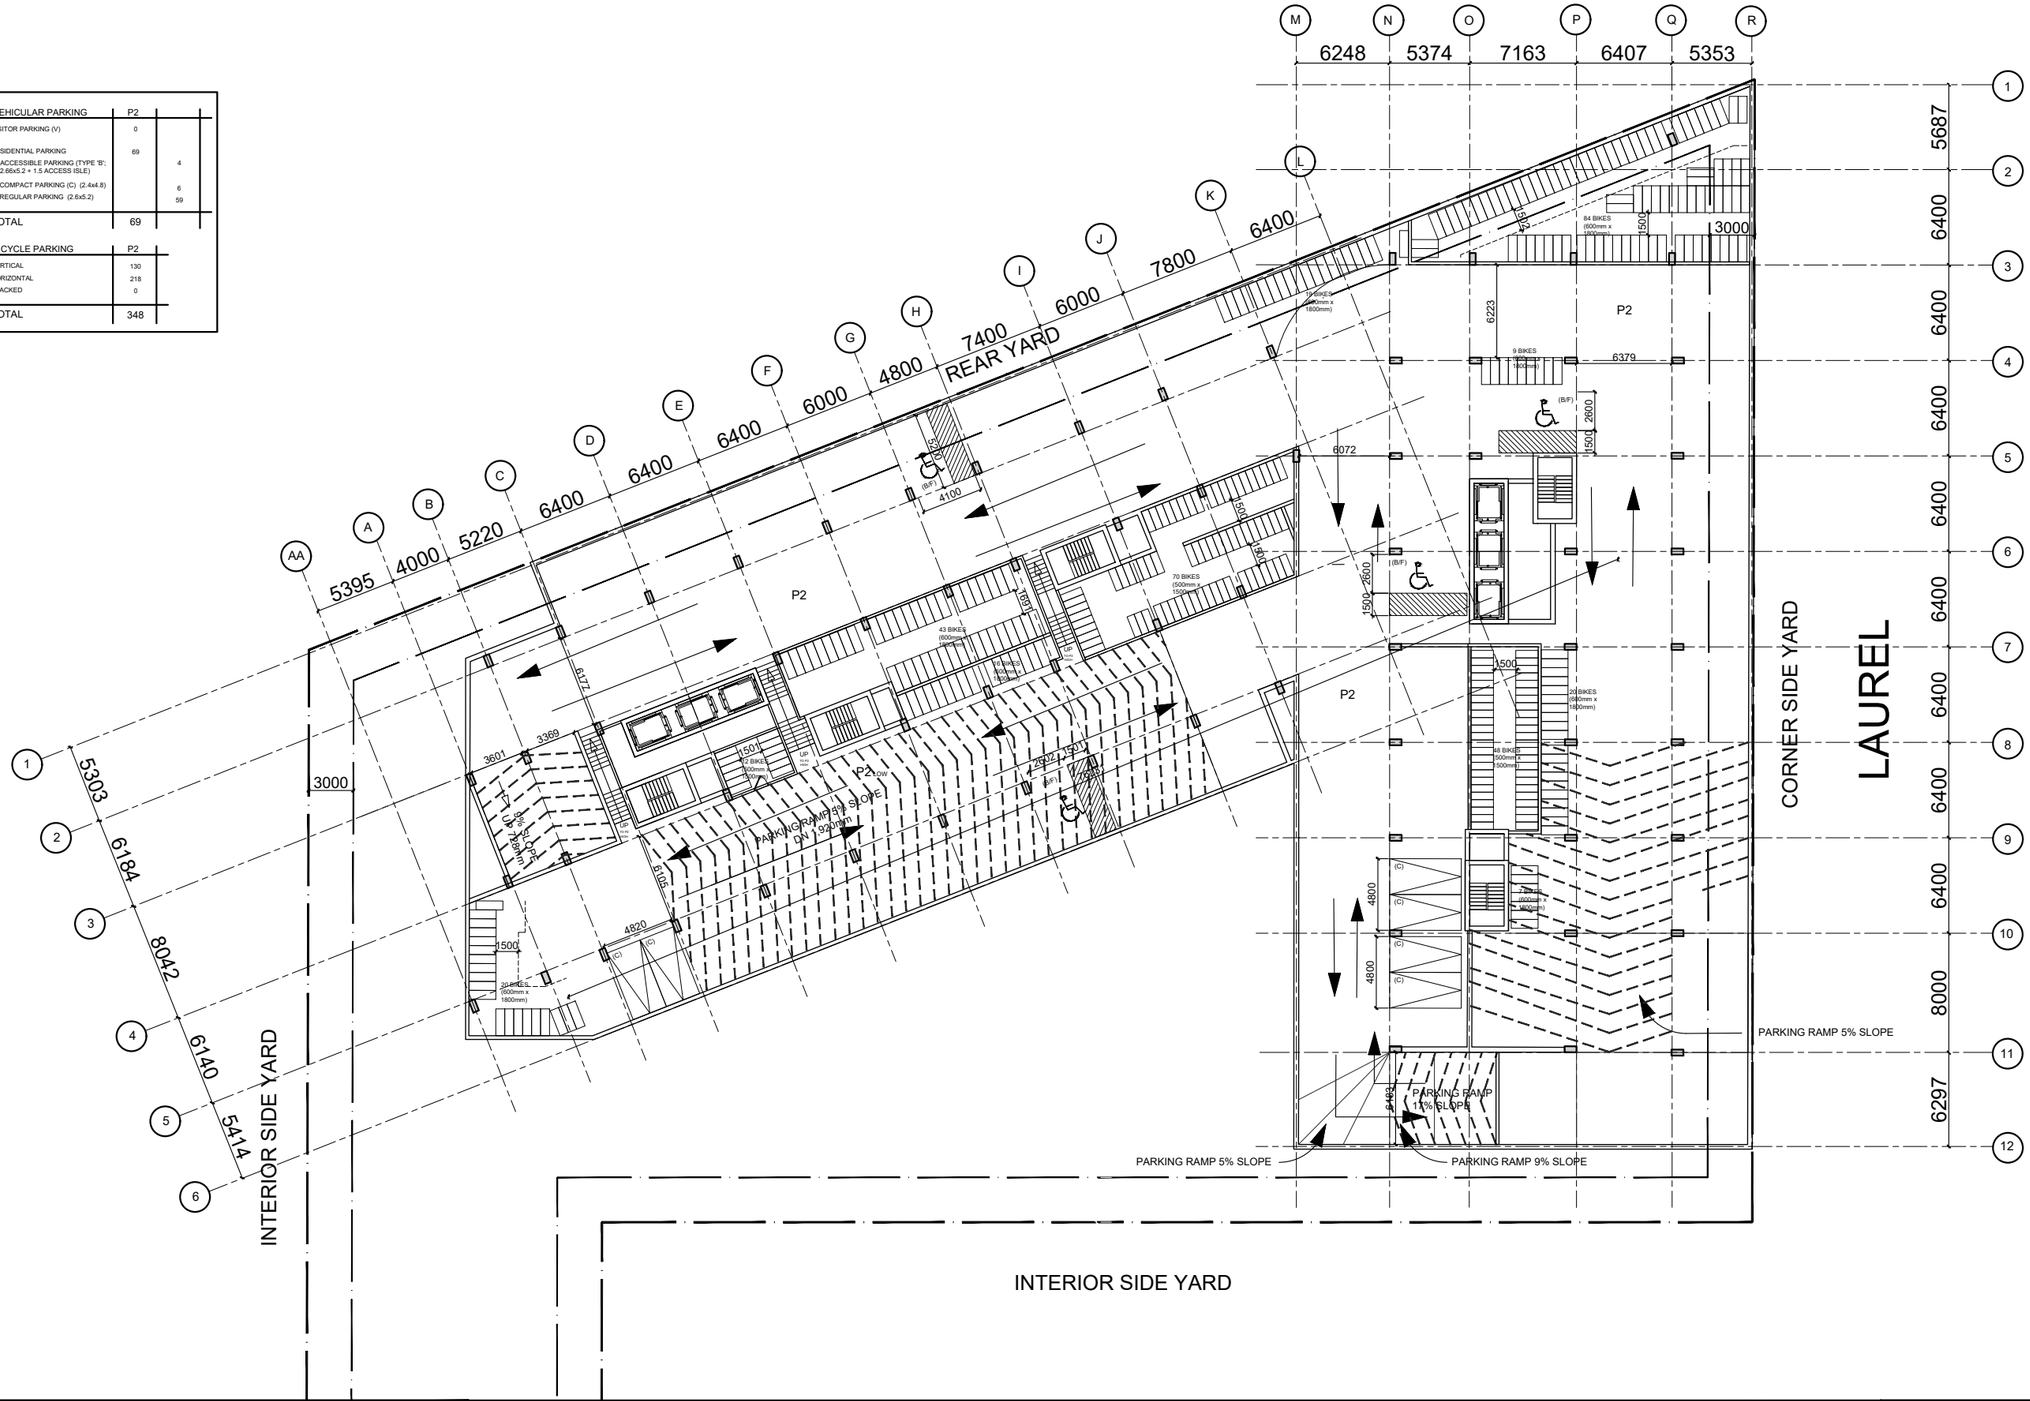

ONTARIO ASSOCIATION OF ARCHITECTS
KEVIN M. REID
LICENCE
8667

rla/architecture

P2 PARKING PLAN

SCALE 1:400

PLOT DATE: February 16, 2026

GFA

P2 PARKING: 41,473 SQ.FT.

348 BICYCLES STALLS + 69 CAR STALLS

75 Breezehill Ave.

OTTAWA, ONTARIO

SHEET #

1

PROJ. # 2113