


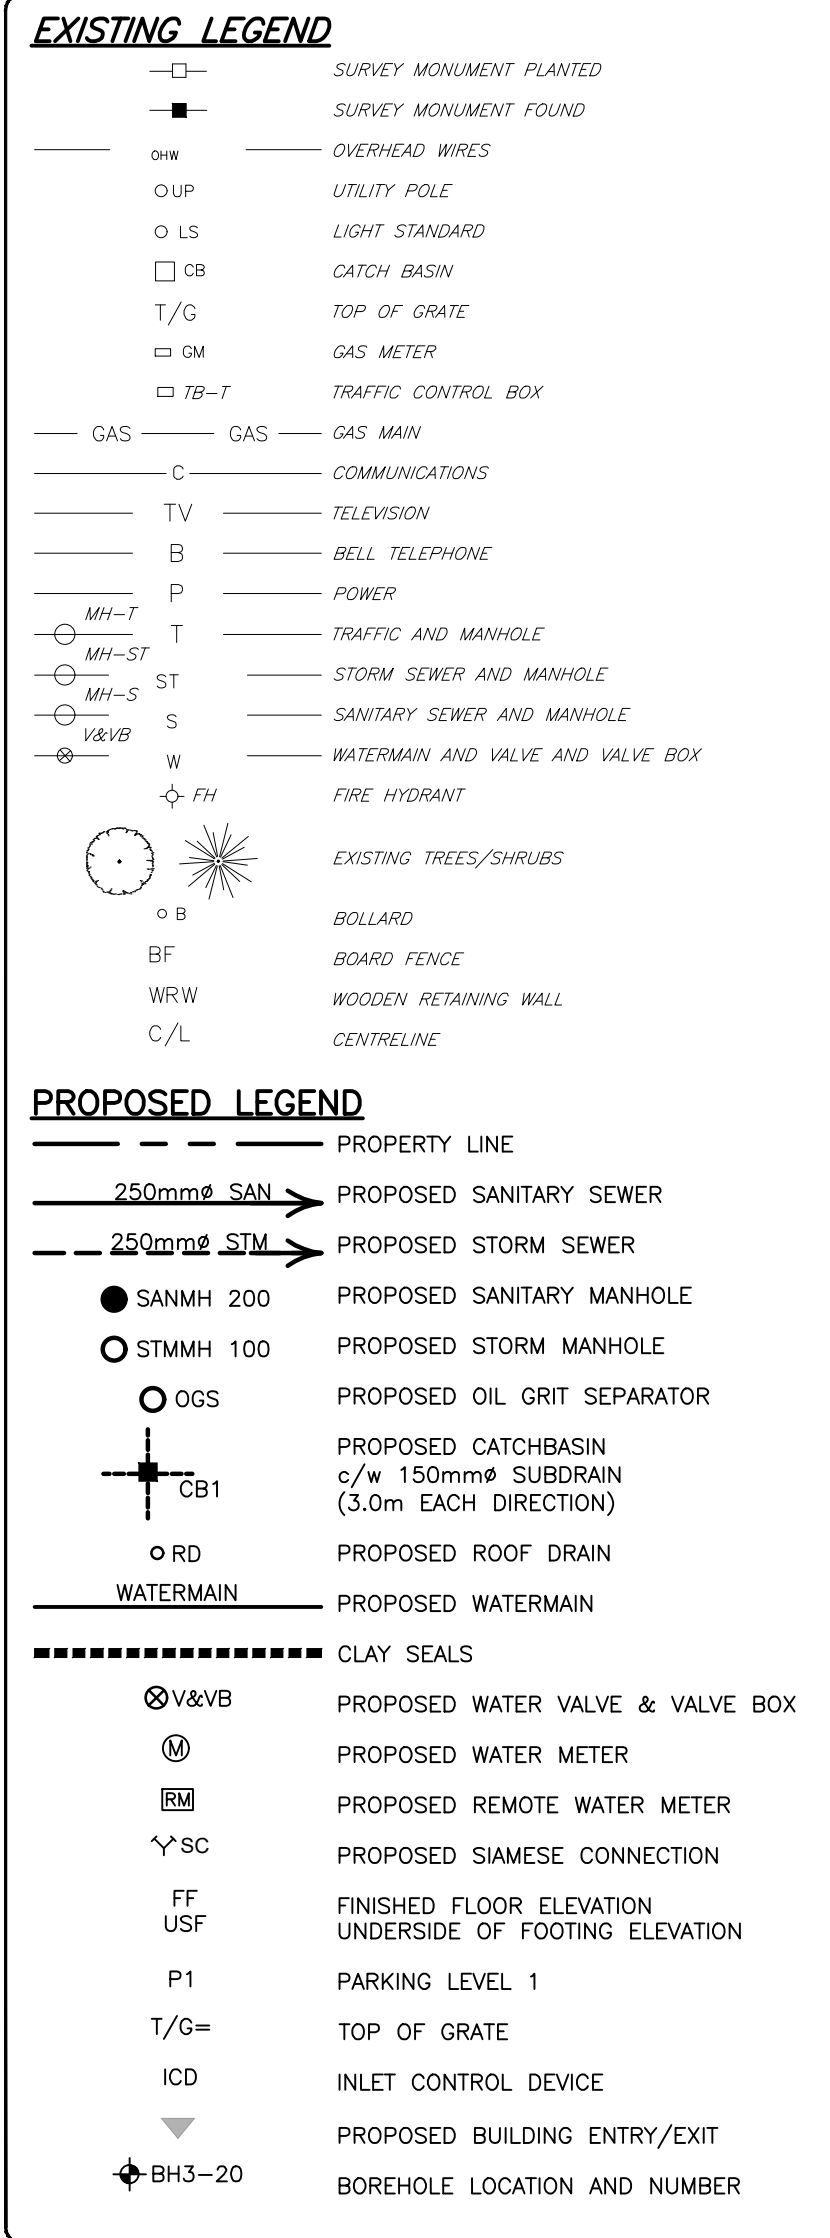

PROJECT No.	OTT-00259629-A0
SURVEY	AOV
DATE	OCT 2024
DRAWING No.	C100