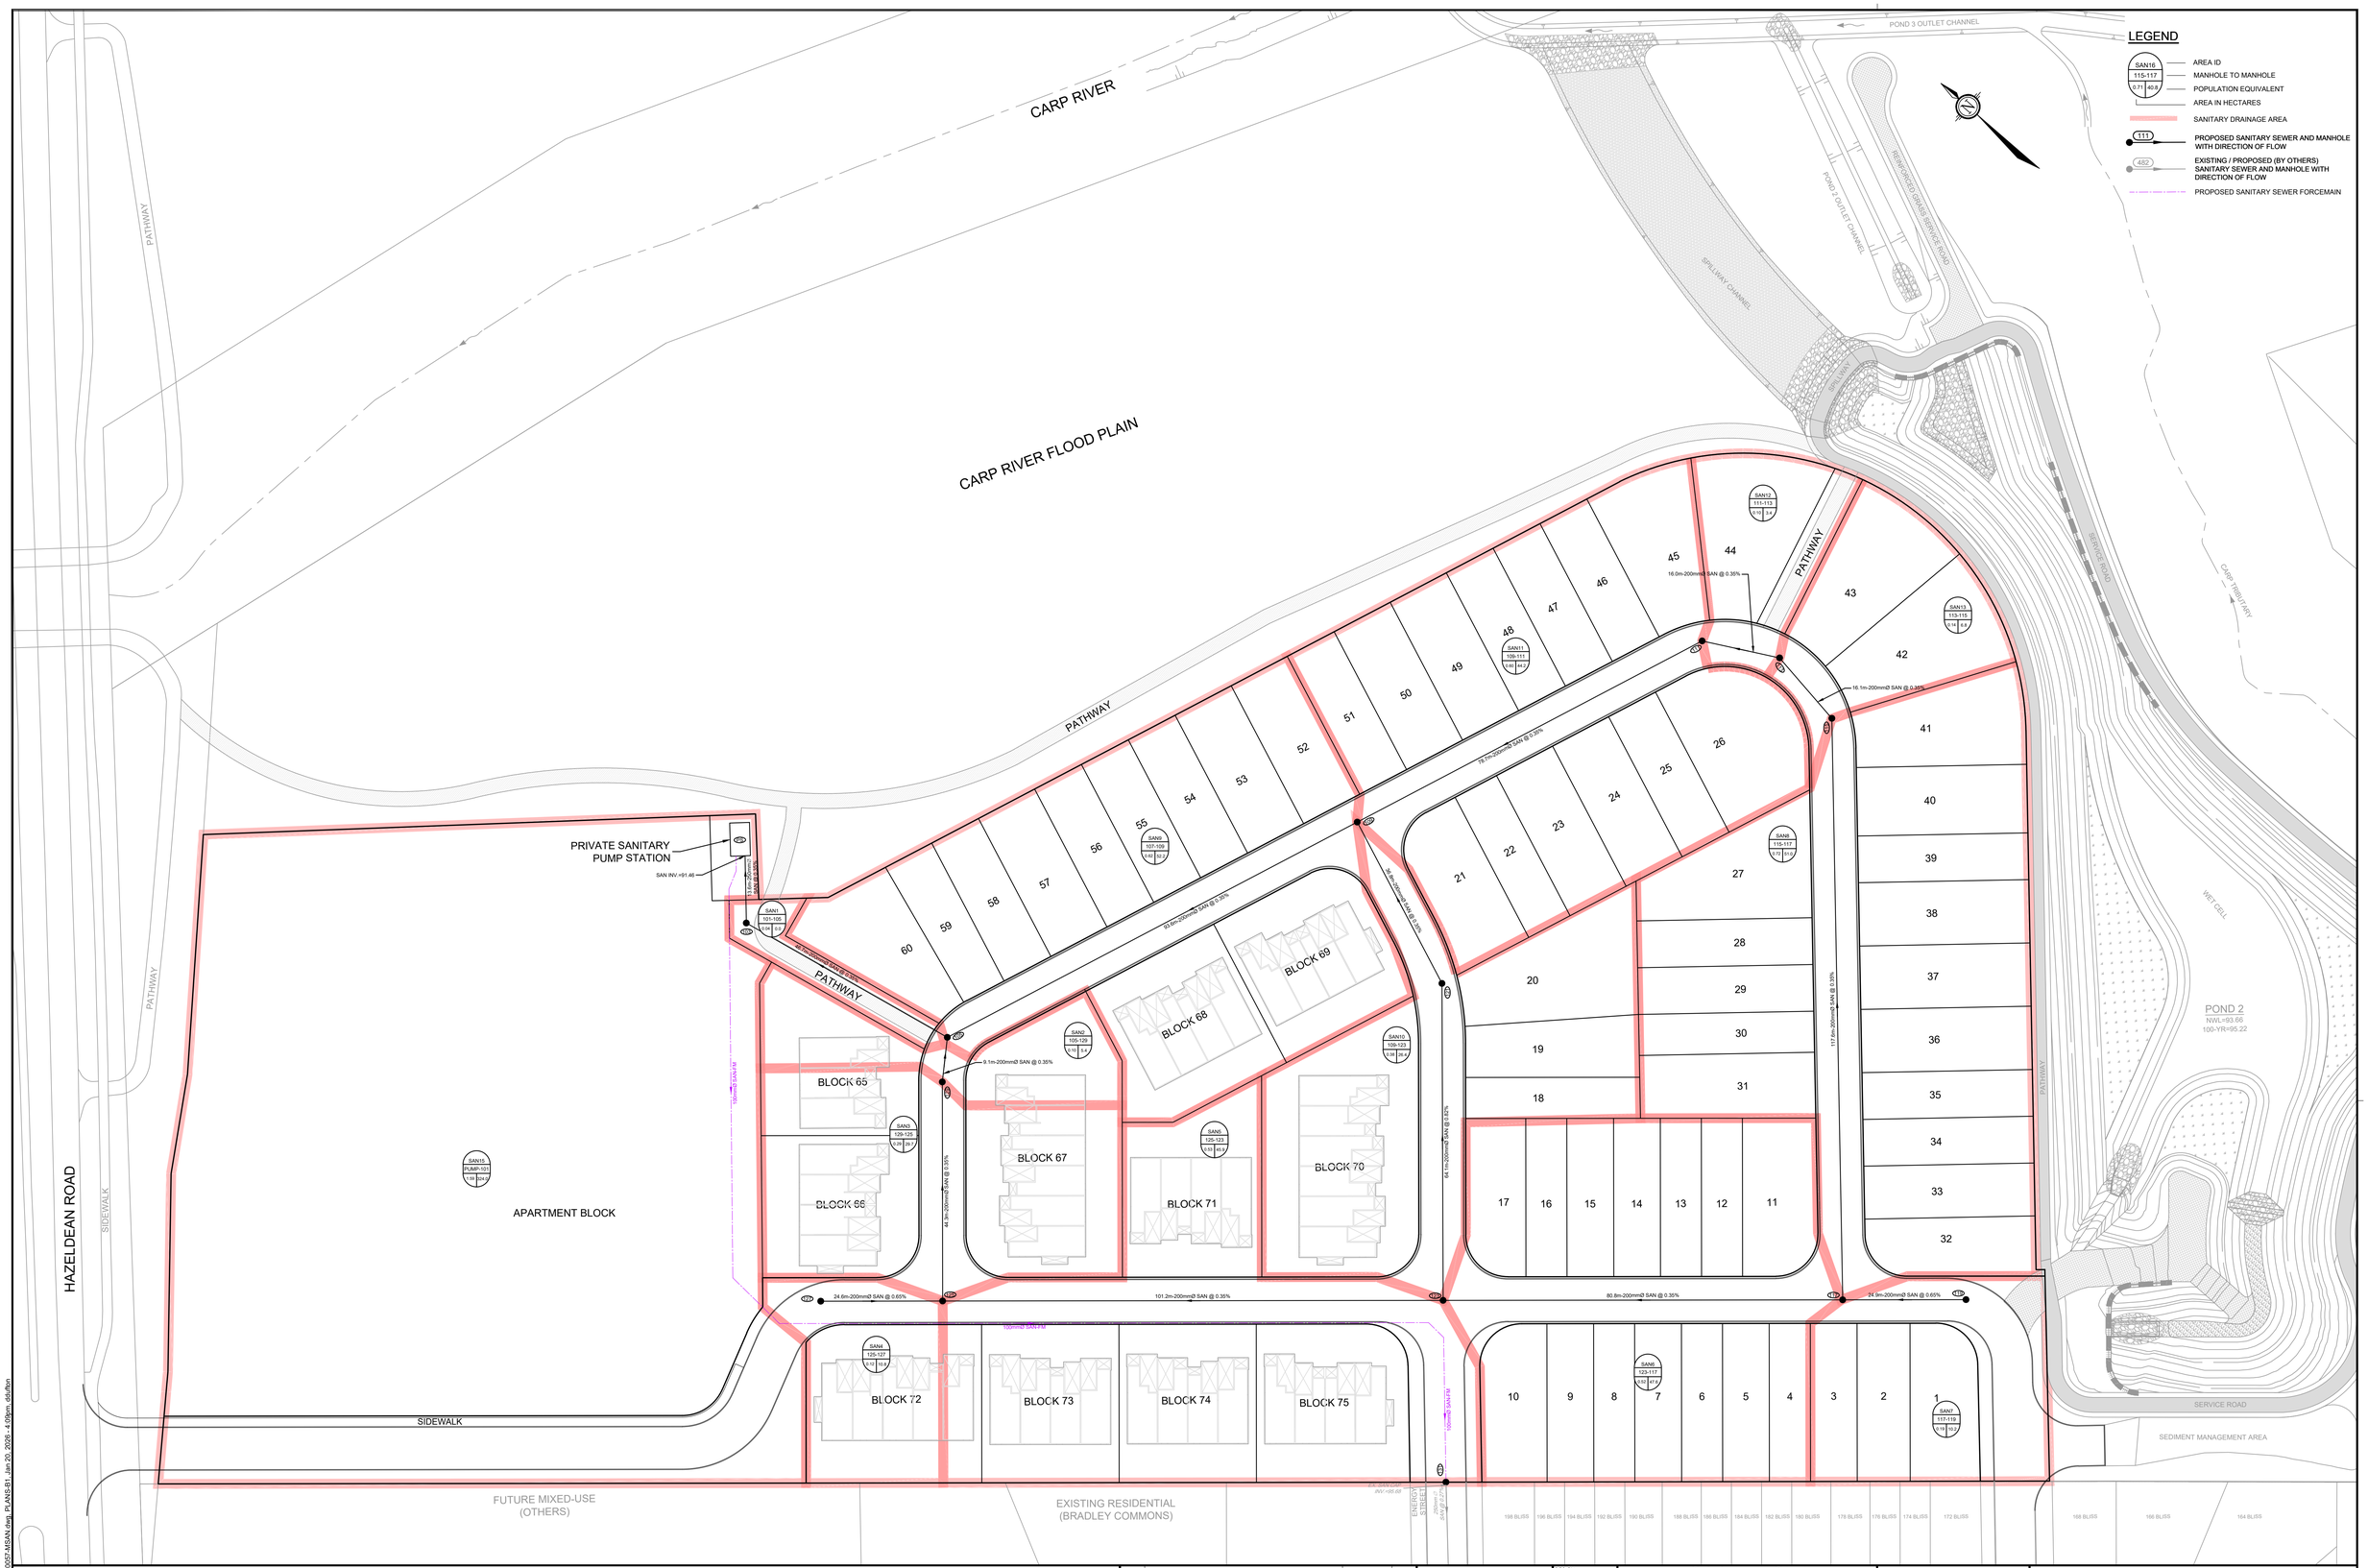

LEGEND

- SAN16 / 115-117 / 0.71 / 40.8 — AREA ID / MANHOLE TO MANHOLE / POPULATION EQUIVALENT / AREA IN HECTARES
- SANITARY DRAINAGE AREA
- 111 — PROPOSED SANITARY SEWER AND MANHOLE WITH DIRECTION OF FLOW
- 462 — EXISTING / PROPOSED (BY OTHERS) SANITARY SEWER AND MANHOLE WITH DIRECTION OF FLOW
- PROPOSED SANITARY SEWER FORCEMAIN

NOTE:
THE POSITION OF ALL POLE LINES, CONDUITS, WATERMAINS, SEWERS AND OTHER UNDERGROUND AND OVERGROUND UTILITIES AND STRUCTURES IS NOT NECESSARILY SHOWN ON THE CONTRACT DRAWINGS, AND WHERE SHOWN, THE ACCURACY OF THE POSITION OF SUCH UTILITIES AND STRUCTURES IS NOT GUARANTEED. BEFORE STARTING WORK, DETERMINE THE EXACT LOCATION OF ALL SUCH UTILITIES AND STRUCTURES AND ASSUME ALL LIABILITY FOR DAMAGE TO THEM.

No.	REVISION	DATE	BY
2.	DP COMMENT RESOLUTION	JAN 20/26	MAB
1.	DRAFT PLAN APPLICATION	AUG 15/25	MAB

SCALE 1:500

1:500
0 5 10 15 20

DESIGN LRW
CHECKED MAB
DRAWN DTD
CHECKED MAB
APPROVED MAB

FOR REVIEW ONLY

LICENSED PROFESSIONAL ENGINEER — L.R. WILSON — 100160065 — PROVINCE OF ONTARIO

LICENSED PROFESSIONAL ENGINEER — M.A. BISSETT — 2026.01.20 — PROVINCE OF ONTARIO

NOVATECH
Engineers, Planners & Landscape Architects
Suite 200, 240 Michael Cowpland Drive
Ottawa, Ontario, Canada K2M 1P6
Telephone (613) 254-9643
Facsimile (613) 254-5867
Website www.novatech-eng.com

CITY of OTTAWA - 560 HAZELDEAN ROAD
DOUBLE DECK SUBDIVISION

SANITARY DRAINAGE AREA PLAN

PROJECT No. 100057-05
REV REV # 2
DRAWING No. 100057-SAN

M:\2026\100057\Submission\CAD\Drawings\100057-MSNA.dwg, PLANS-B1, Jan 20, 2026 - 4:09pm, dtiffen