
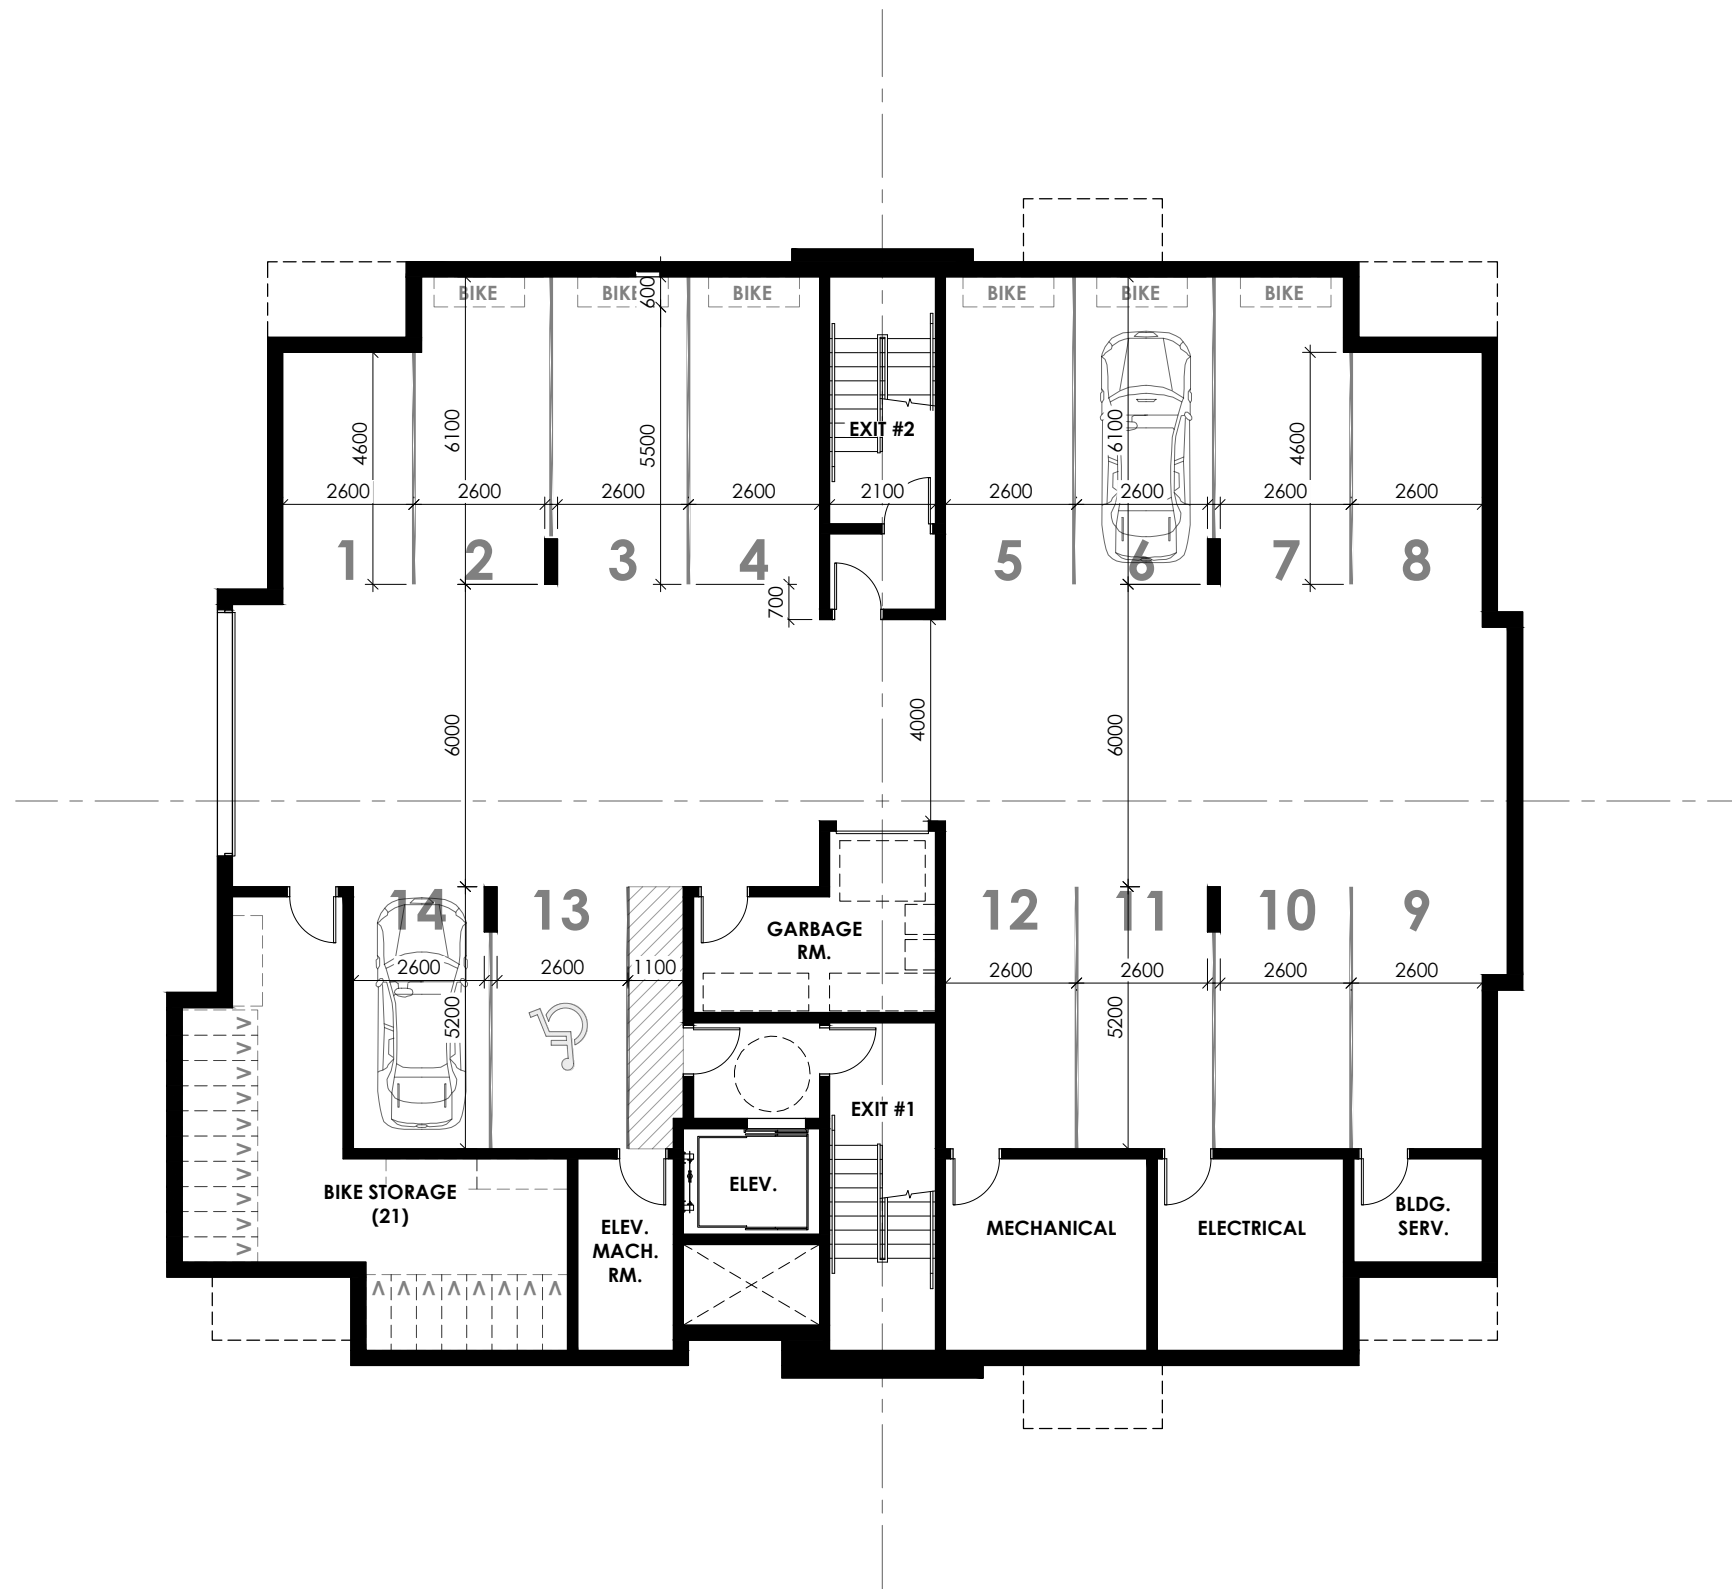
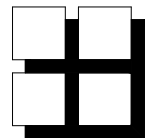


**M. David Blakely
Architect Inc.**

2200 Prince of Wales Dr. Suite 101 Ottawa On. Canada
Phone (613) 226-8811 Fax (613) 226-7942 k2E 6Z9

A1.1
BASEMENT LEVEL | 5,815 FT²

**1773 & 1767
BASELINE ROAD**
OTTAWA, ONTARIO
Rev. 01 | NOVEMBER 26, 2025
SCALE: 1:150

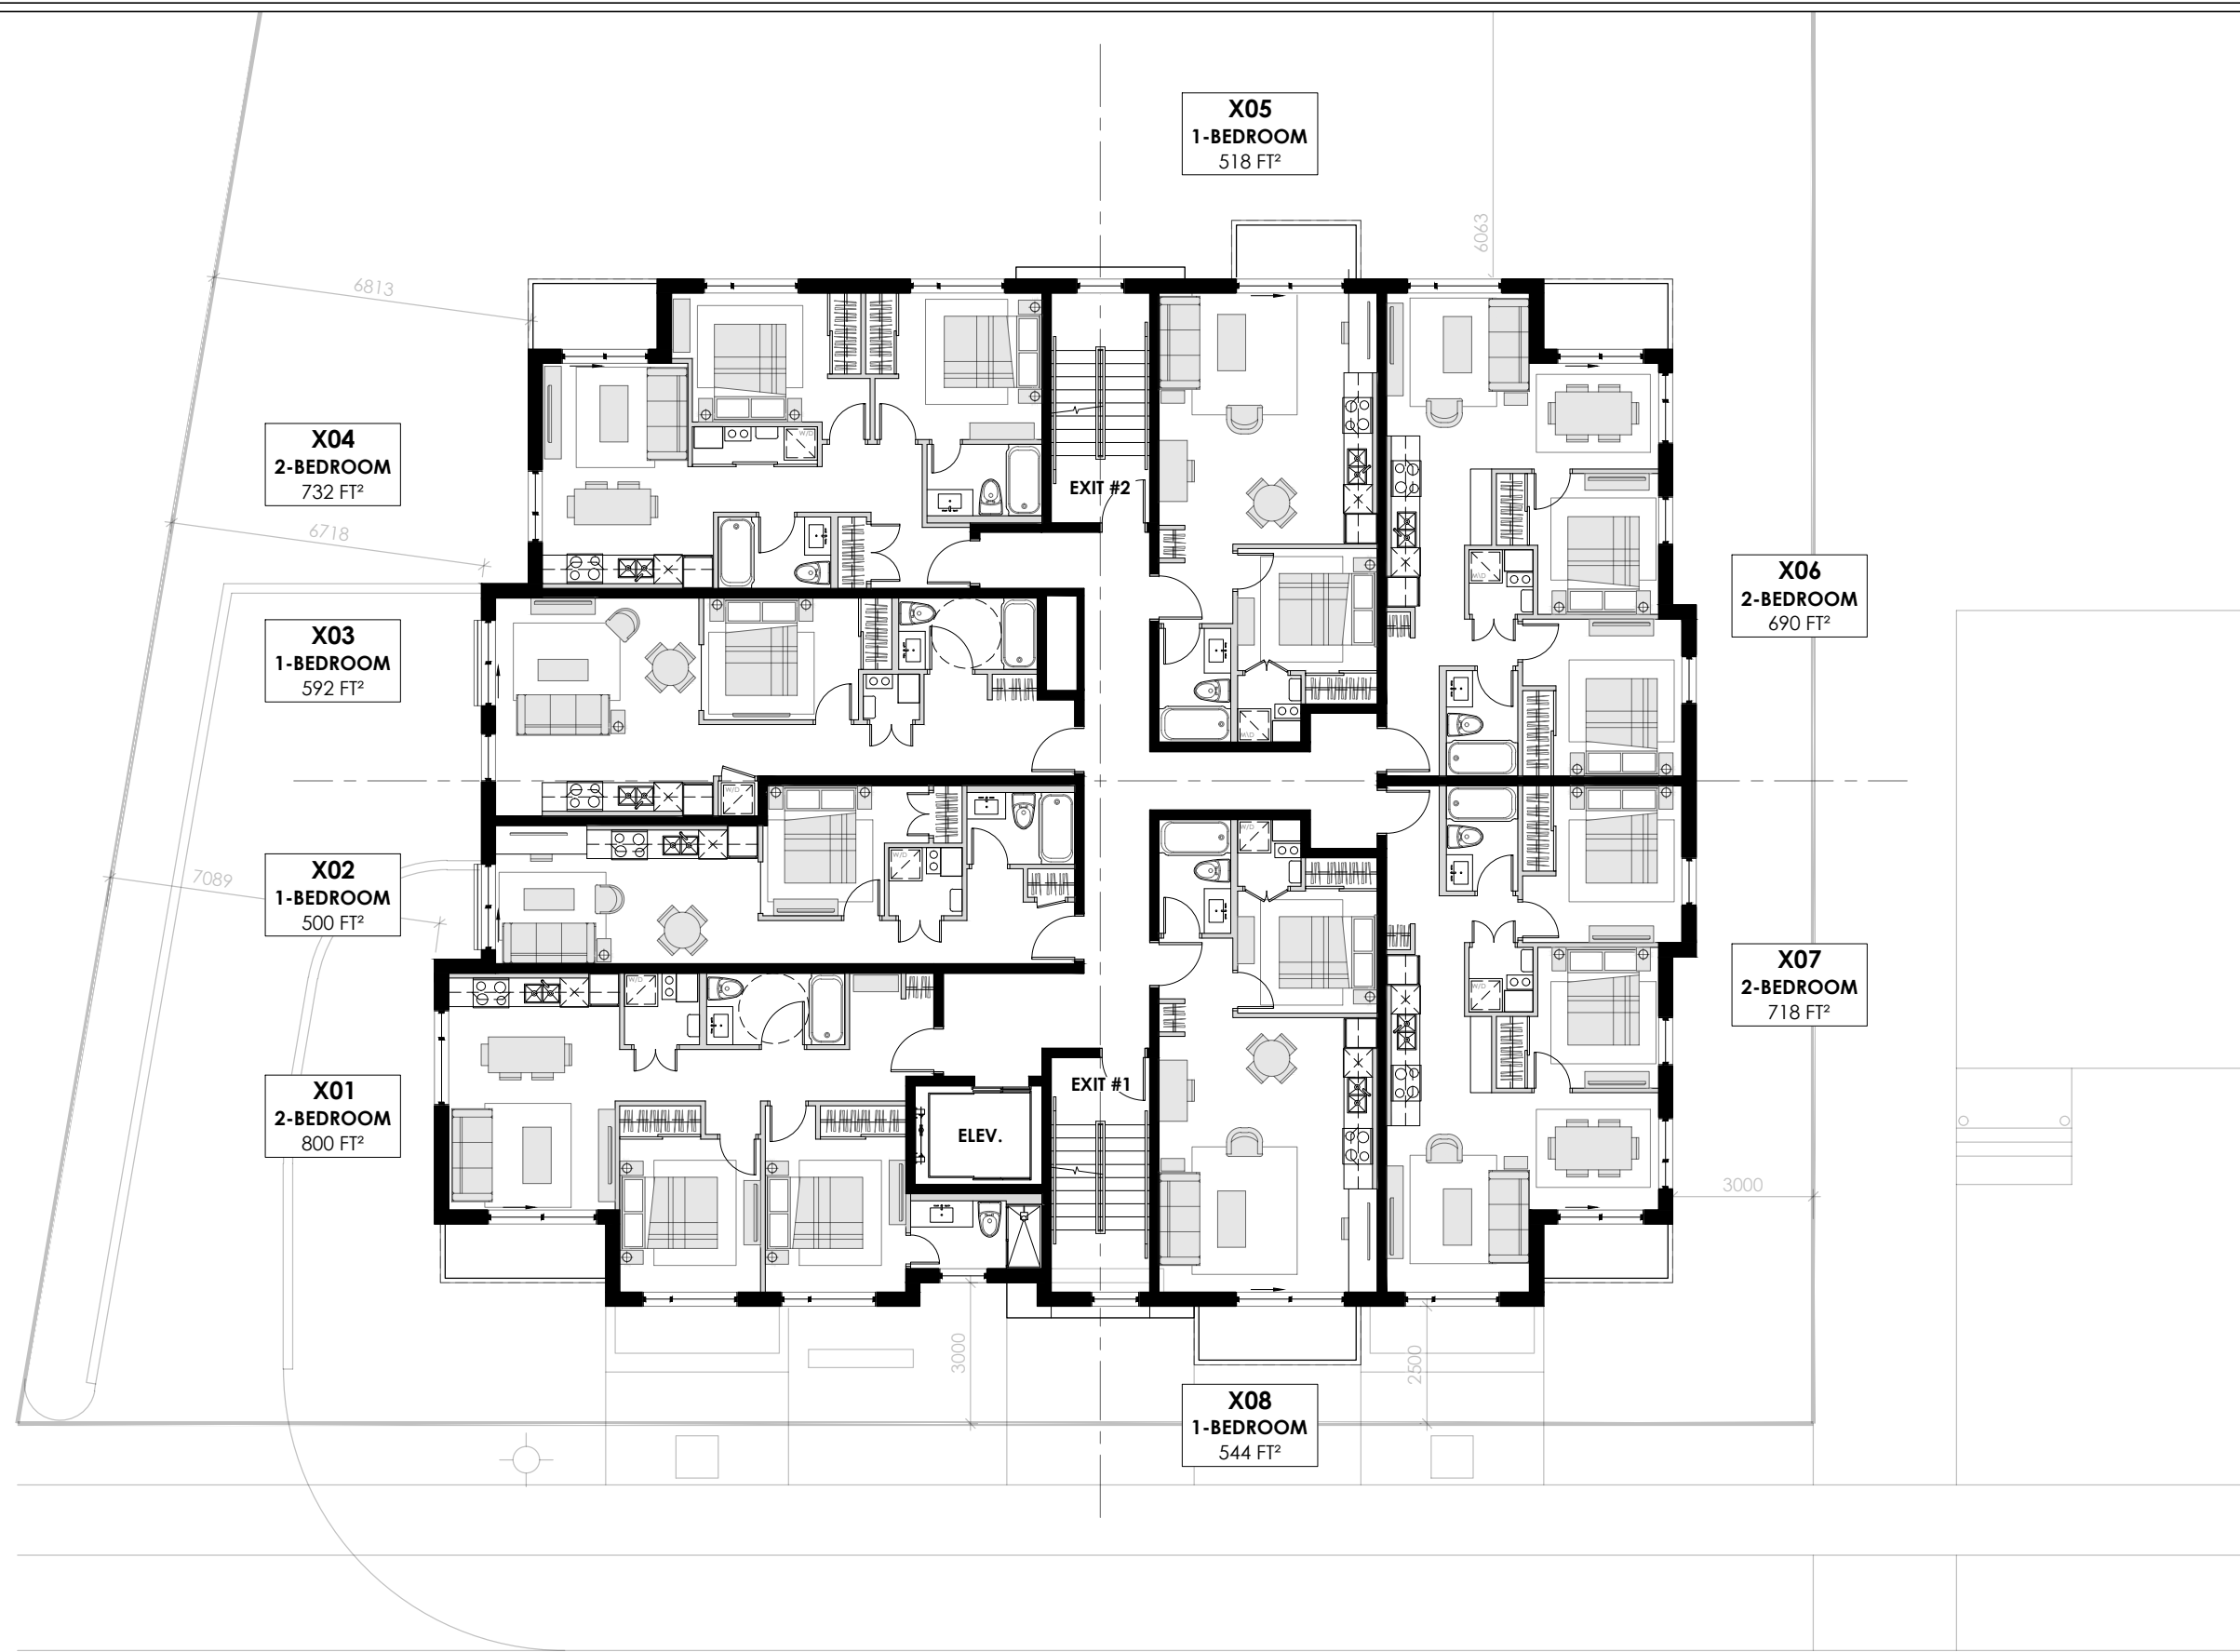

**M. David Blakely
Architect Inc.**



2200 Prince of Wales Dr. Suite 101 Ottawa On. Canada
Phone (613) 226-8811 Fax (613) 226-7942 k2E 6Z9

A1.2

TYPICAL FLOORS 1-3 | 5,815 FT²

**1773 & 1767
BASELINE ROAD**

OTTAWA, ONTARIO
Rev. 01 | NOVEMBER 26, 2025
SCALE: 1:150

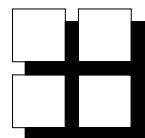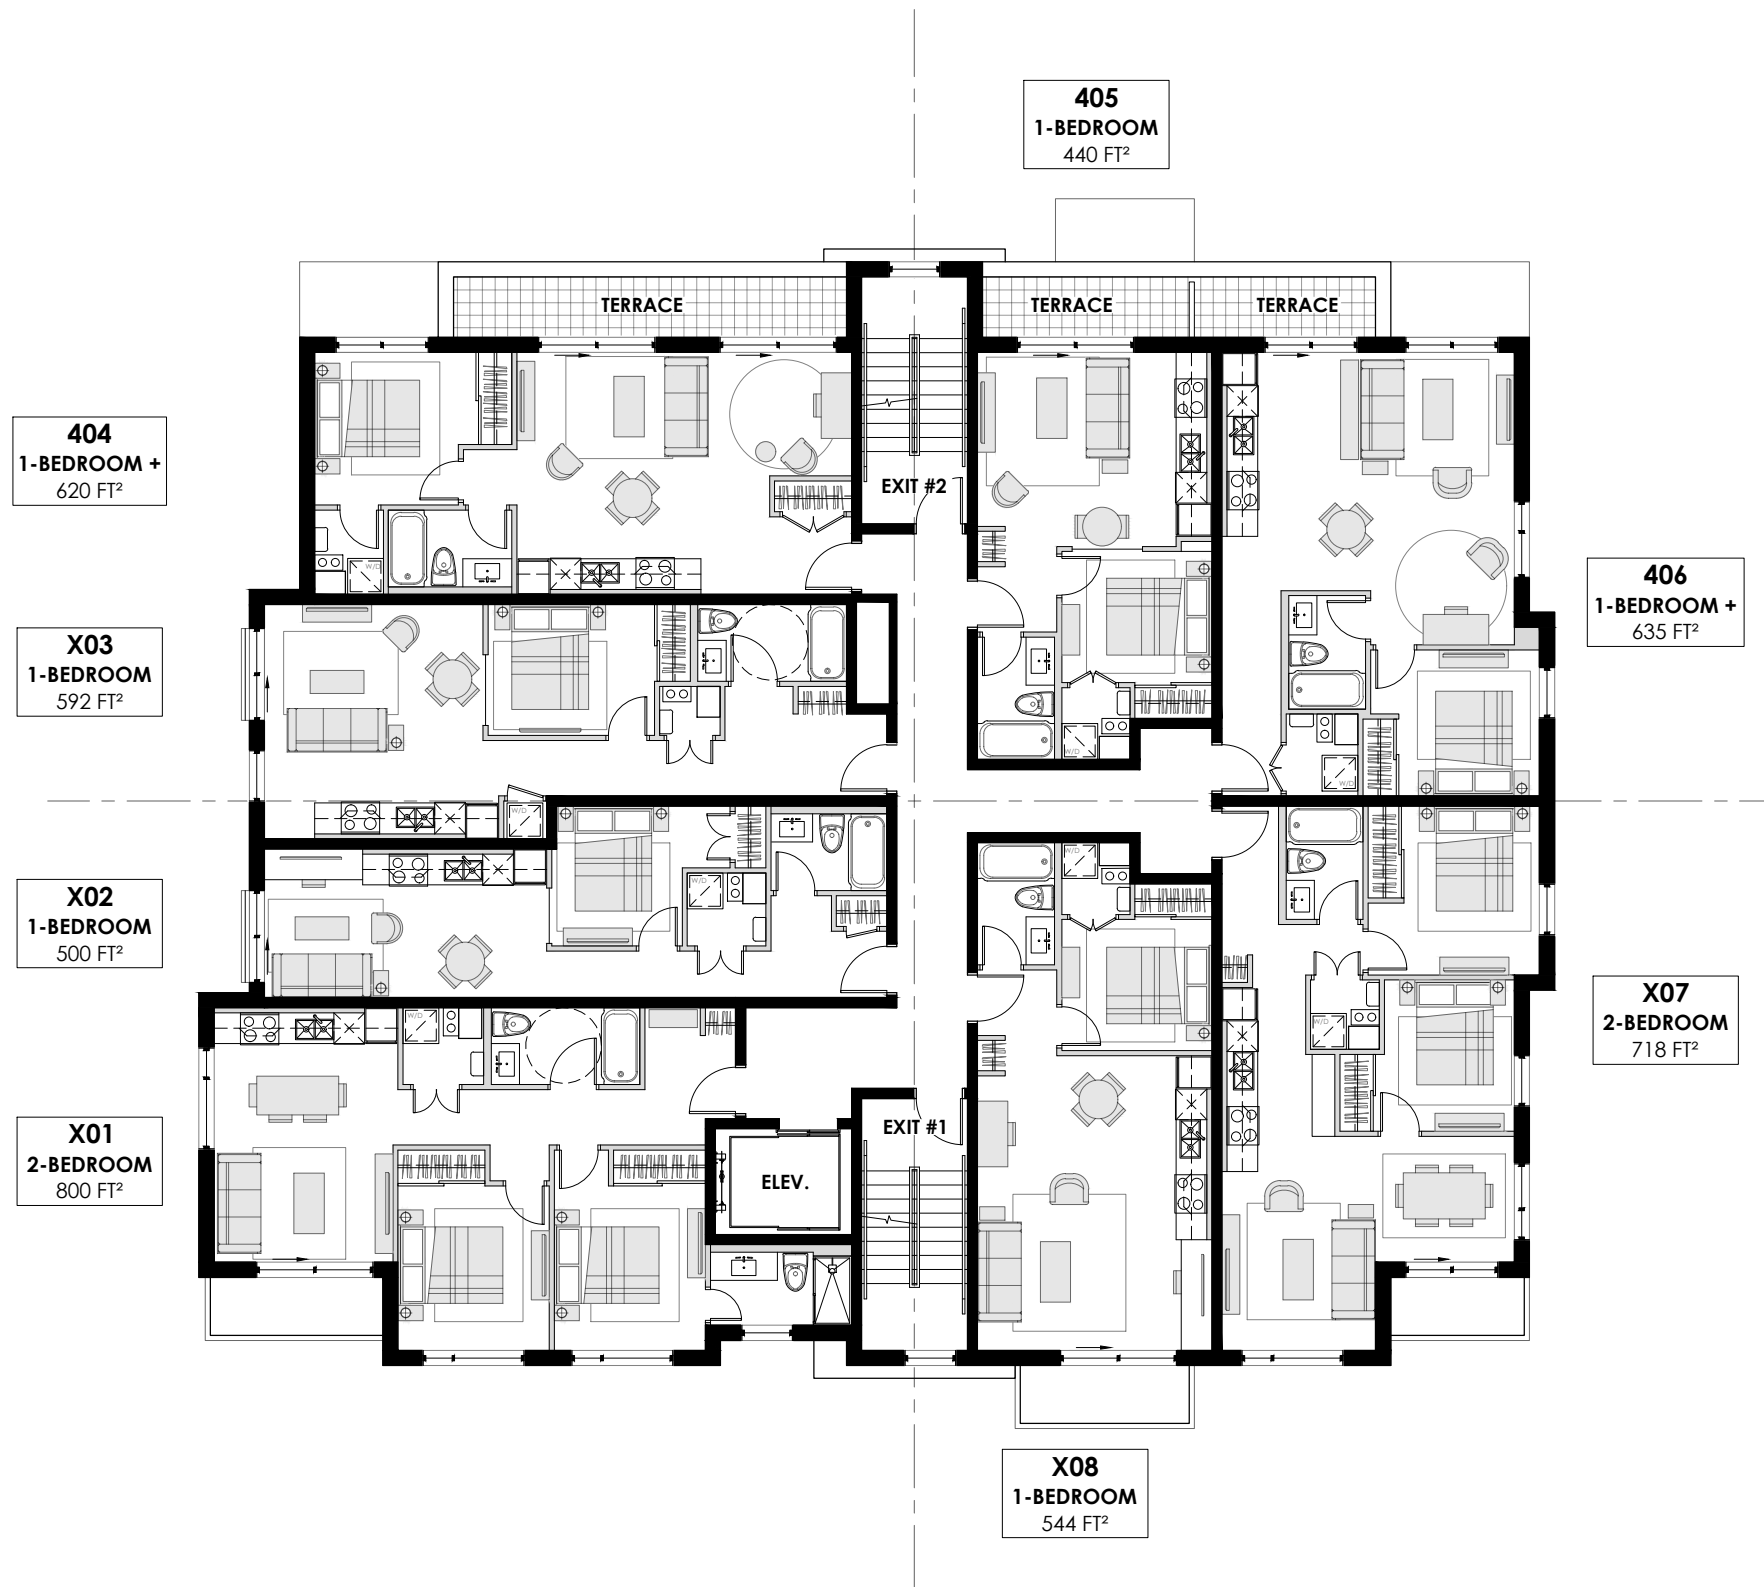

**M. David Blakely
Architect Inc.**



2200 Prince of Wales Dr. Suite 101 Ottawa On. Canada
Phone (613) 226-8811 Fax (613) 226-7942 k2E 6Z9

A1.3

FLOORS 4&5 | 5,553 FT²

**1773 & 1767
BASELINE ROAD**

OTTAWA, ONTARIO
Rev. 01 | NOVEMBER 26, 2025
SCALE: 1:150

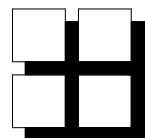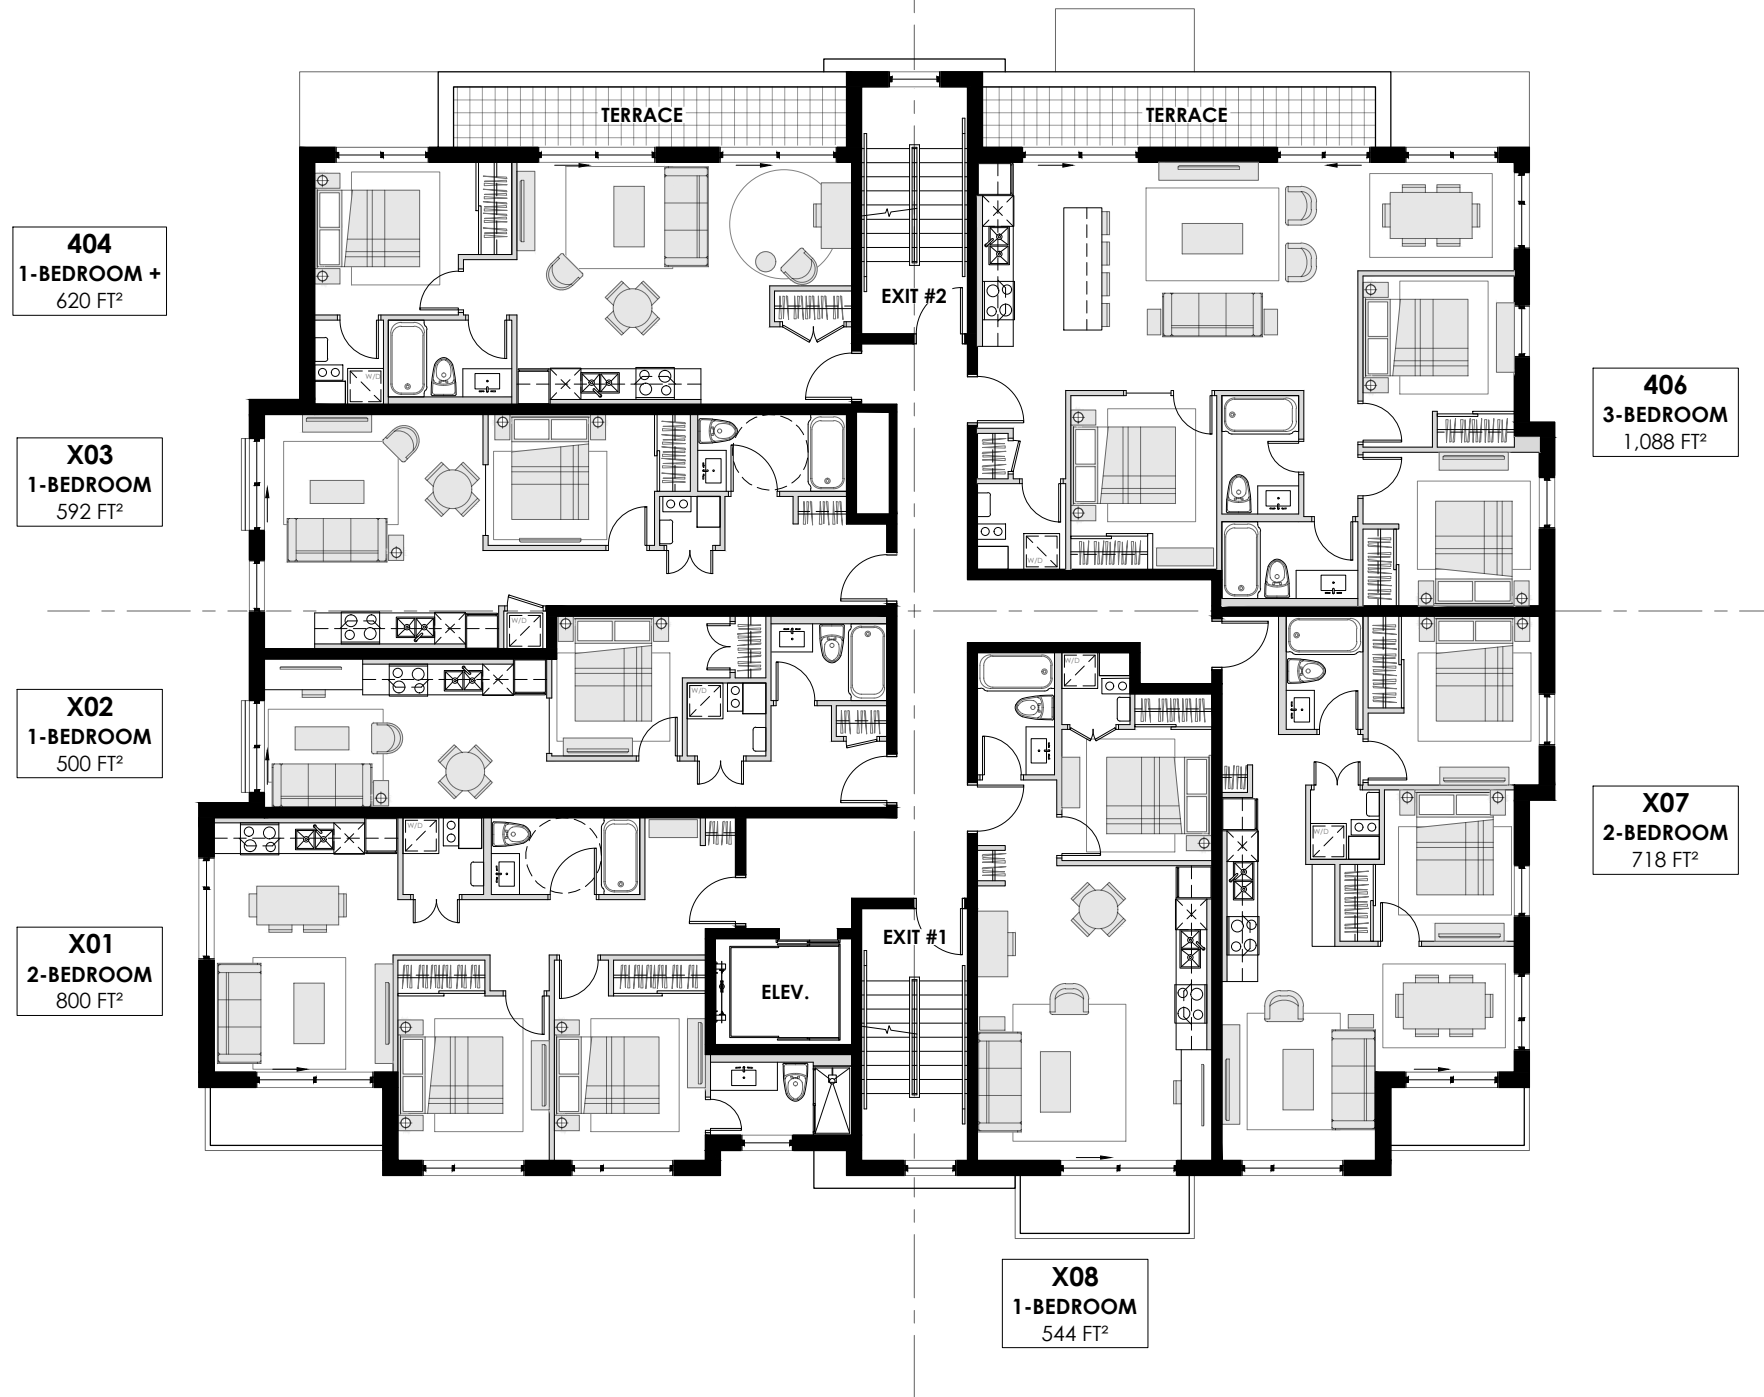


**M. David Blakely
Architect Inc.**

2200 Prince of Wales Dr. Suite 101 Ottawa On. Canada
Phone (613) 226-8811 Fax (613) 226-7942 k2E 6Z9

A1.3b
3-BEDROOM OPTION | FLOORS 4&5 | 5,553 FT²

**1773 & 1767
BASELINE ROAD**
OTTAWA, ONTARIO
Rev. 01 | NOVEMBER 26, 2025
SCALE: 1:150

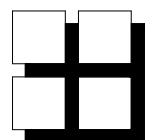


**M. David Blakely
Architect Inc.**

2200 Prince of Wales Dr. Suite 101 Ottawa On. Canada
Phone (613) 226-8811 Fax (613) 226-7942 k2E 6Z9

A3.1
PERSPECTIVE 1 | LOOKING NORTH WEST

**1773 & 1767
BASELINE ROAD**
OTTAWA, ONTARIO
Rev. 01 | NOVEMBER 26, 2025
SCALE: 1:150

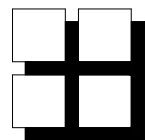

**M. David Blakely
Architect Inc.**

2200 Prince of Wales Dr. Suite 101 Ottawa On. Canada
Phone (613) 226-8811 Fax (613) 226-7942 k2E 6Z9

PERSPECTIVE 2 | LOOKING NORTH EAST

A3.2

**1773 & 1767
BASELINE ROAD**

OTTAWA, ONTARIO
Rev. 01 | NOVEMBER 26, 2025
SCALE: 1:150