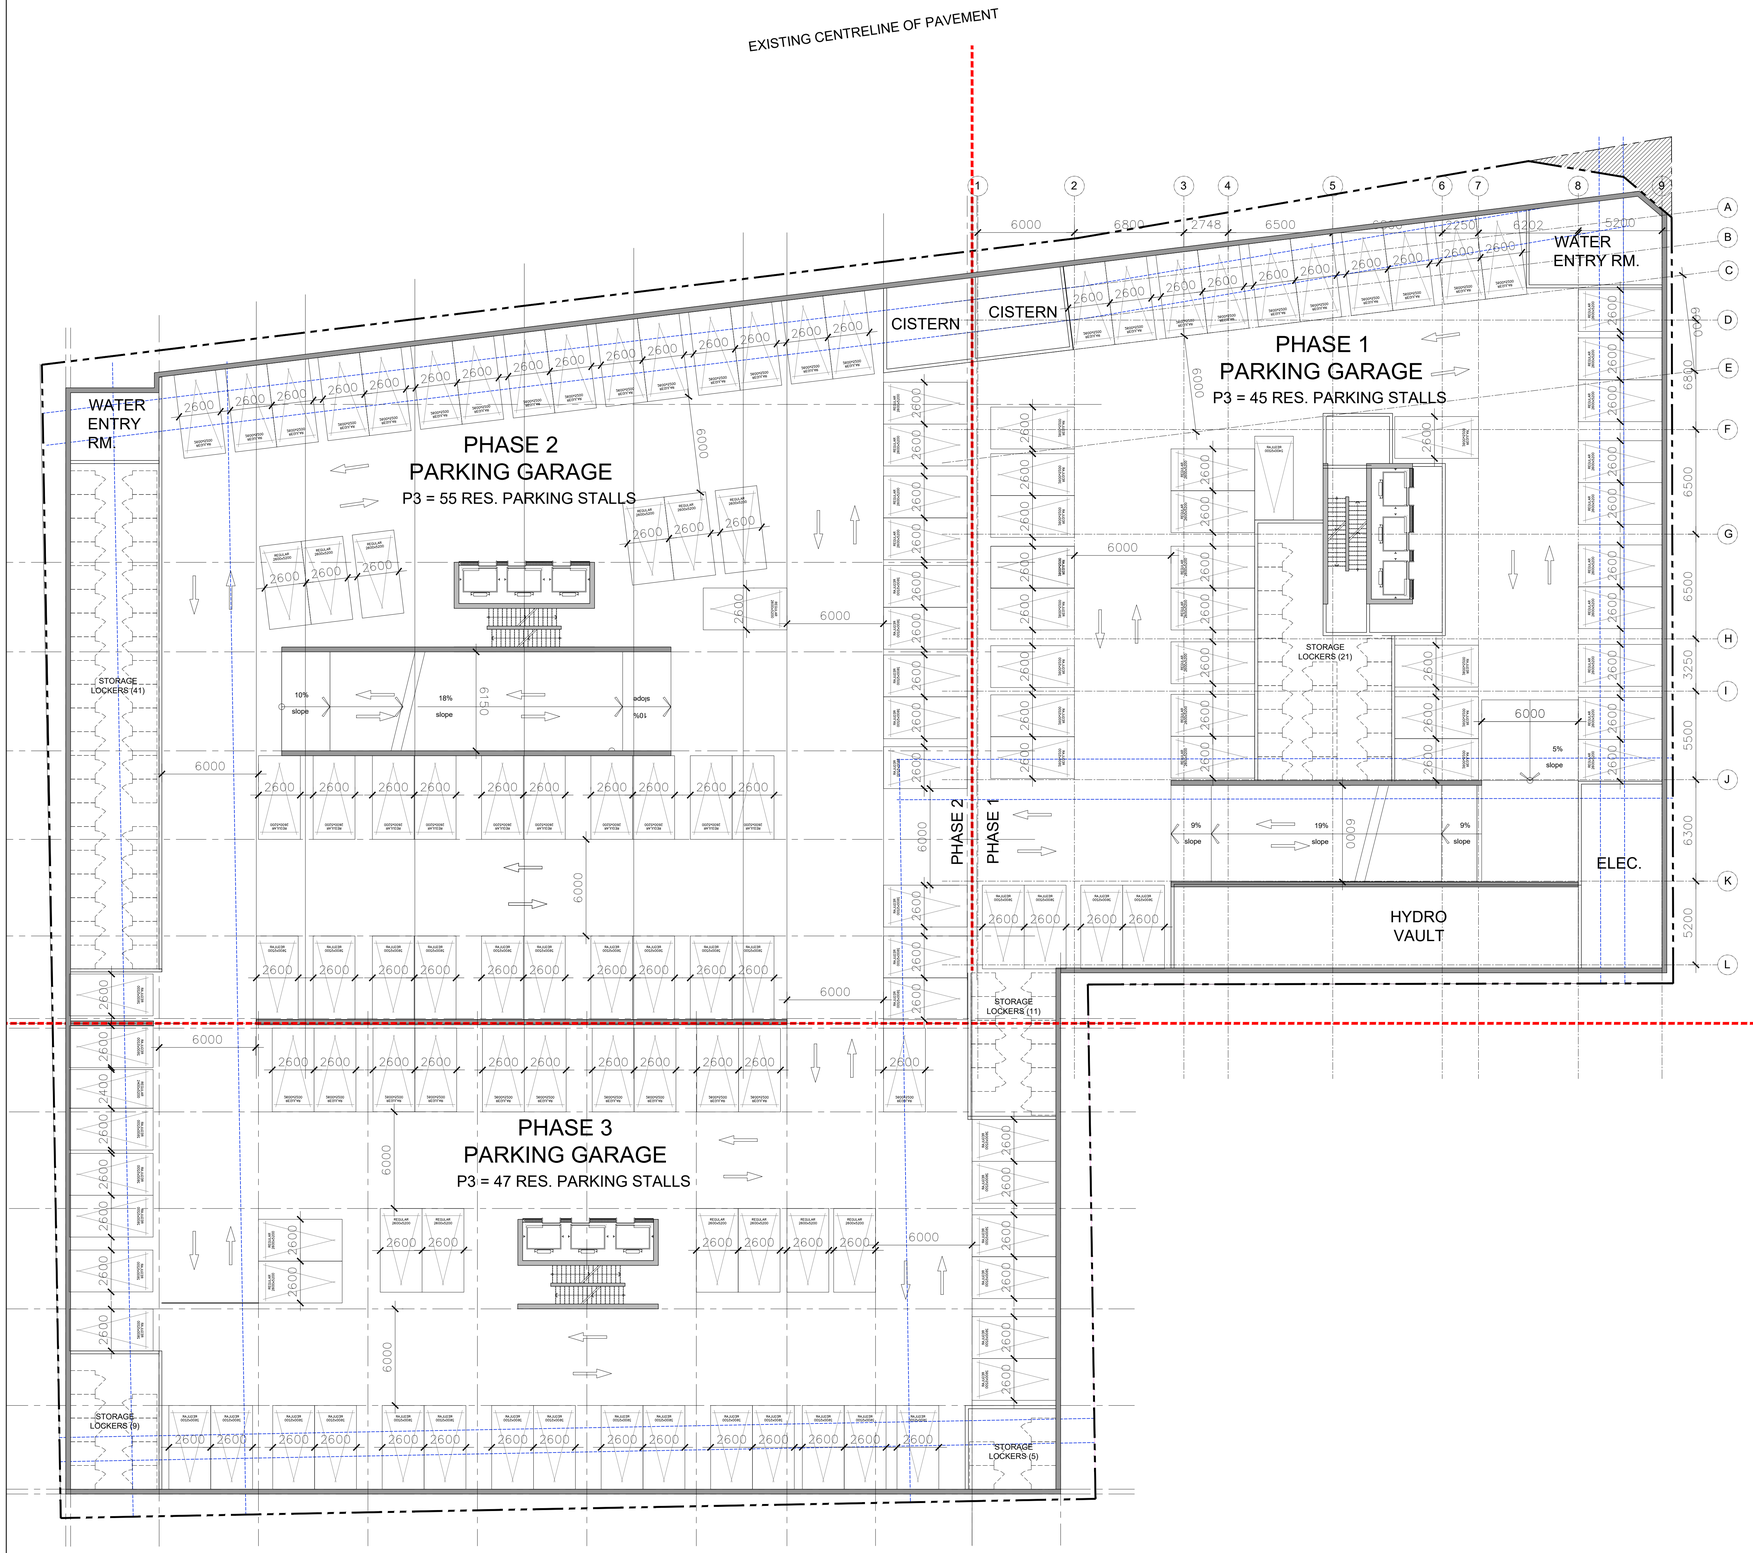

0 10 20 25

SCALE 1 : 150

None
2115

MORLEY HOPPNER
COLONNADE BRIDGEPORT

PROJECT TEAM

ARCHITECT
HOBIN ARCHITECTURE
PATRICK BISSON
T 613-238-7200

PLANING
FOTENN CONSULTANTS INC.
MIGUEL TREMBLAY
T 613-730-5709

CIVIL
NOVATECH
FRANCOIS THAUVETTE
T 613-254-9643 X219

LANDSCAPE ARCHITECT
PROJECT PAYSAGE
SERGE GALLANT
T 514-889-5442

TRANSPORTATION
NOVATECH
BRAD BYVELDS
T 613-254-9643 X286

ENVIRONMENTAL
GRADIENT WIND ENGINEERING
JOSHUA FOSTER
T 613-836-0634

SURVEYOR
STANTEC
BRIAN WEBSTER
T 613-229-7644

no.	date	revision
3	26-02-04	ISSUED FOR SPA
2	26-02-04	ISSUED FOR REZONING
1	25-09-25	CITY OF OTTAWA PRECONSULTATION

It is the responsibility of the appropriate contractor to check and verify all dimensions on site and report all errors and/or omissions to the architect.

All contractors must comply with all pertinent codes and by-laws.

Do not scale drawings.

This drawing may not be used for construction until signed.

Copyright reserved.

Hobin Architecture Incorporated
63 Pamilla Street
Ottawa, Ontario
Canada K1S 3K7
T: 613-238-7200
F: 613-235-2005
E: mail@hobinarc.com
hobinarc.com

HOBIN ARCHITECTURE

PROJECT/LOCATION:
MORLEY HOPPNER LTD.
314 & 318 ATHLONE AVE., 2006,2020, 2026 SCOTT ST.
OTTAWA ON.

DRAWING TITLE:
PARKING LEVEL P3

DRAWN BY:	DATE:	SCALE:
PB	25-10-24	1:150

PROJECT: 2569

DRAWING NO.: A1.00

REVISION NO.:

ONTARIO ASSOCIATION OF ARCHITECTS
JOHN J. HOBIN
LICENCE 3049

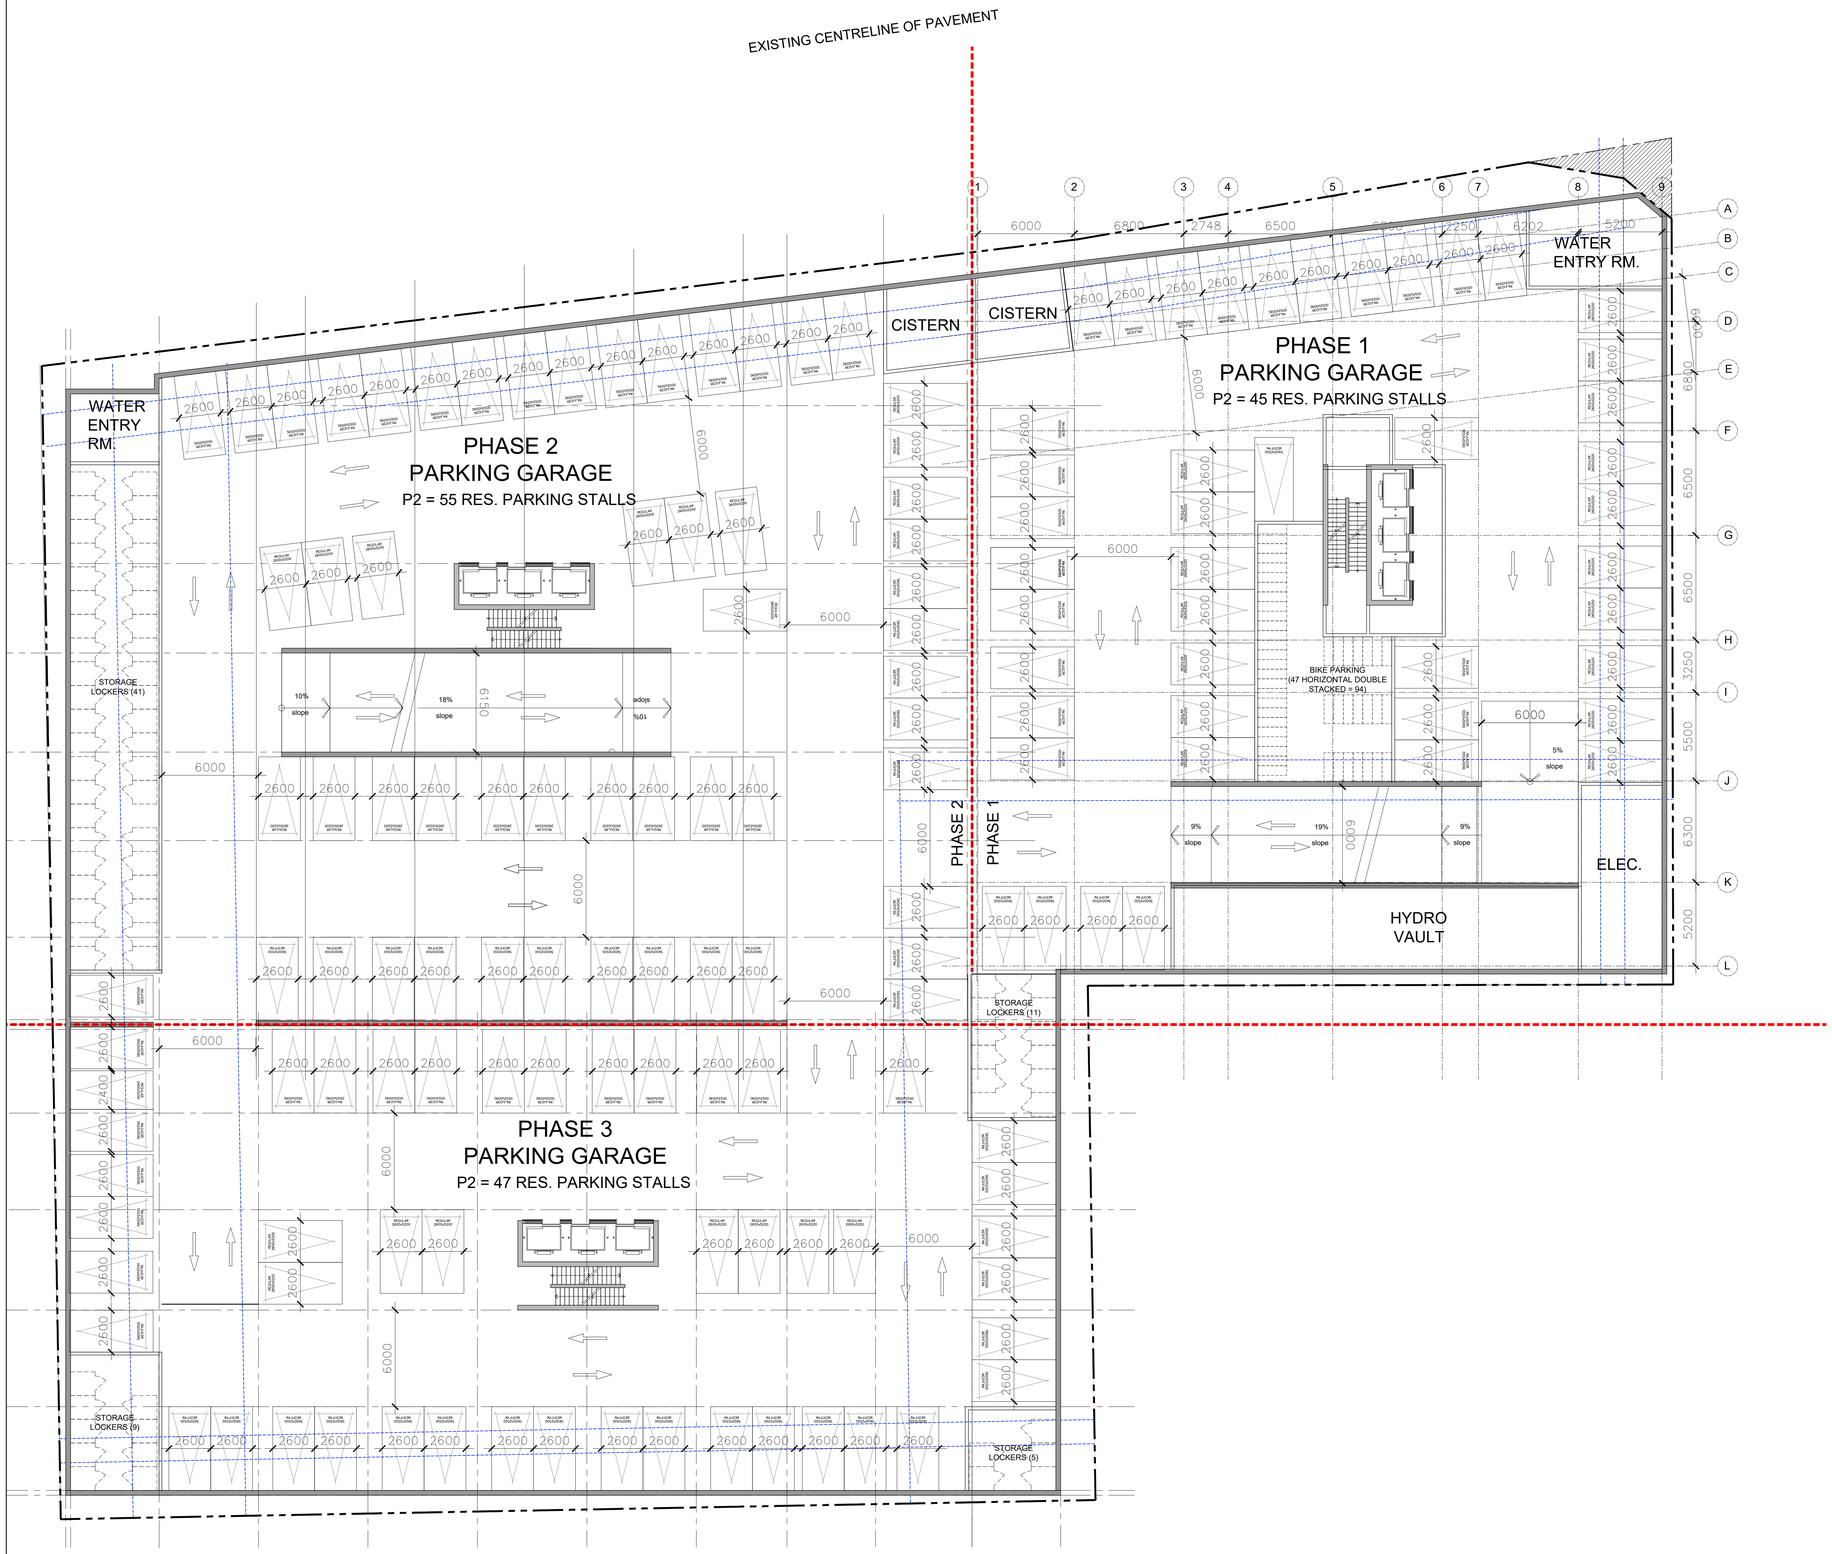

None
24/5

MORLEY HOPPNER
COLONNADE BRIDGEPORT

PROJECT TEAM

ARCHITECT
HOBIN ARCHITECTURE
PATRICK BISSON
T 613-238-7200

PLANING
FOTENN CONSULTANTS INC.
MIGUEL TREMBLAY
T 613-730-5709

CIVIL
NOVATECH
FRANCOIS THAUVETTE
T 613-254-9643 X219

LANDSCAPE ARCHITECT
PROJECT PAYSAGE
SERGE GALLANT
T 514-889-5442

TRANSPORTATION
NOVATECH
BRAD BYVELDS
T 613-254-9643 X286

ENVIRONMENTAL
GRADIENT WIND ENGINEERING
JOSHUA FOSTER
T 613-836-0634

SURVEYOR
STANTEC
BRIAN WEBSTER
T 613-229-7644

no.	date	revision
3	26-02-04	ISSUED FOR SPA
2	26-02-04	ISSUED FOR REZONING
1	25-09-25	CITY OF OTTAWA PRECONSULTATION

It is the responsibility of the appropriate contractor to check and verify all dimensions on site and report all errors and/or omissions to the architect.

All contractors must comply with all pertinent codes and by-laws.

Do not scale drawings.

This drawing may not be used for construction until signed.

Copyright reserved.

Hobin Architecture Incorporated
63 Pamilla Street
Ottawa, Ontario
Canada K1S 3K7
T: 613-238-7200
F: 613-238-2005
E: mail@hobinarc.com
hobinarc.com

HOBIN ARCHITECTURE

PROJECT/LOCATION:
MORLEY HOPPNER LTD.
314 & 318 ATHLONE AVE., 2006,2020, 2026 SCOTT ST.
OTTAWA ON.

DRAWING TITLE:
PARKING LEVEL P2

DRAWN BY:	DATE:	SCALE:
PB	25-10-24	1:150

PROJECT: 2569

DRAWING NO.: A1.00

REVISION NO.:

ONTARIO ASSOCIATION OF ARCHITECTS
PATRICK J. HOBIN
LICENCE 3049

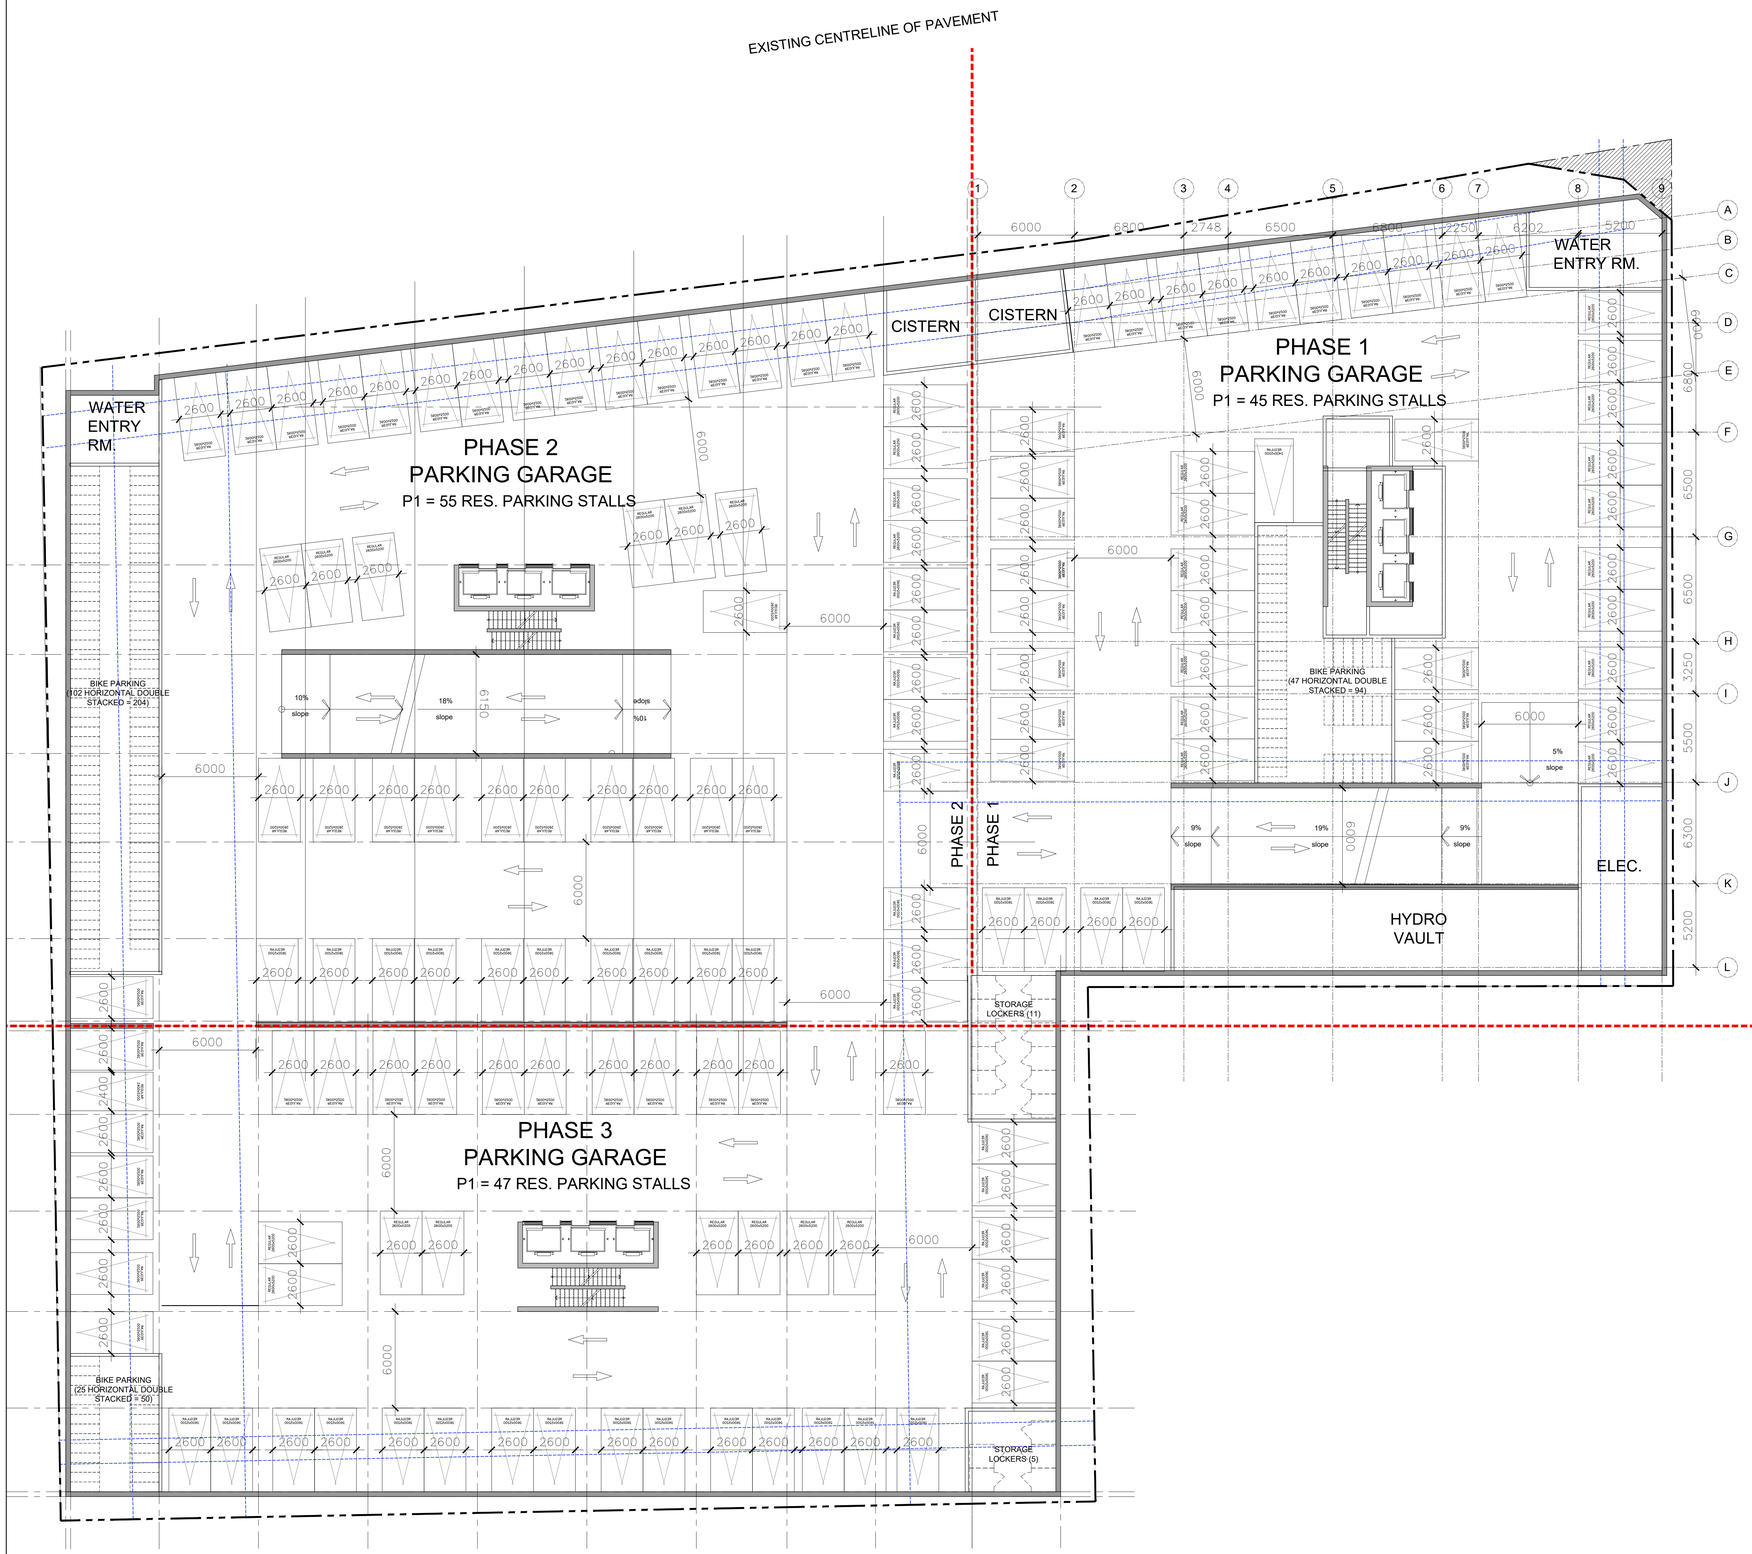

MORLEY HOPPNER

COLONNADE BRIDGEPORT

PROJECT TEAM

ARCHITECT
HOBIN ARCHITECTURE
PATRICK BISSON
T 613-238-7200

PLANING
FOTENN CONSULTANTS INC.
MIGUEL TREMBLAY
T 613-730-5709

CIVIL
NOVATECH
FRANCOIS THAUVETTE
T 613-254-9643 X219

LANDSCAPE ARCHITECT
PROJECT PAYSAGE
SERGE GALLANT
T 514-889-5442

TRANSPORTATION
NOVATECH
BRAD BYVELDS
T 613-254-9643 X286

ENVIRONMENTAL
GRADIENT WIND ENGINEERING
JOSHUA FOSTER
T 613-836-0634

SURVEYOR
STANTEC
BRIAN WEBSTER
T 613-229-7644

no.	date	revision
3	26-02-04	ISSUED FOR SPA
2	26-02-04	ISSUED FOR REZONING
1	25-09-25	CITY OF OTTAWA PRECONSULTATION

It is the responsibility of the appropriate contractor to check and verify all dimensions on site and report all errors and/or omissions to the architect.

All contractors must comply with all pertinent codes and by-laws.

Do not scale drawings.

This drawing may not be used for construction until signed.

Copyright reserved.

Hobin Architecture Incorporated
63 Pamilla Street
Ottawa, Ontario
Canada K1S 3K7
T: 613-238-7200
F: 613-235-2005
E: mail@hobinarc.com
hobinarc.com

HOBIN ARCHITECTURE

PROJECT/LOCATION:
MORLEY HOPPNER LTD.
314 & 318 ATHLONE AVE., 2006,2020, 2026 SCOTT ST.
OTTAWA ON.

DRAWING TITLE:
PARKING LEVEL P1

DRAWN BY:	DATE:	SCALE:
PB	25-10-24	1:150

PROJECT: 2569

DRAWING NO.: A1.00

REVISION NO.:

ONTARIO ASSOCIATION OF ARCHITECTS
KARIM J. HOBIN
LICENCE 3049

None
2:15

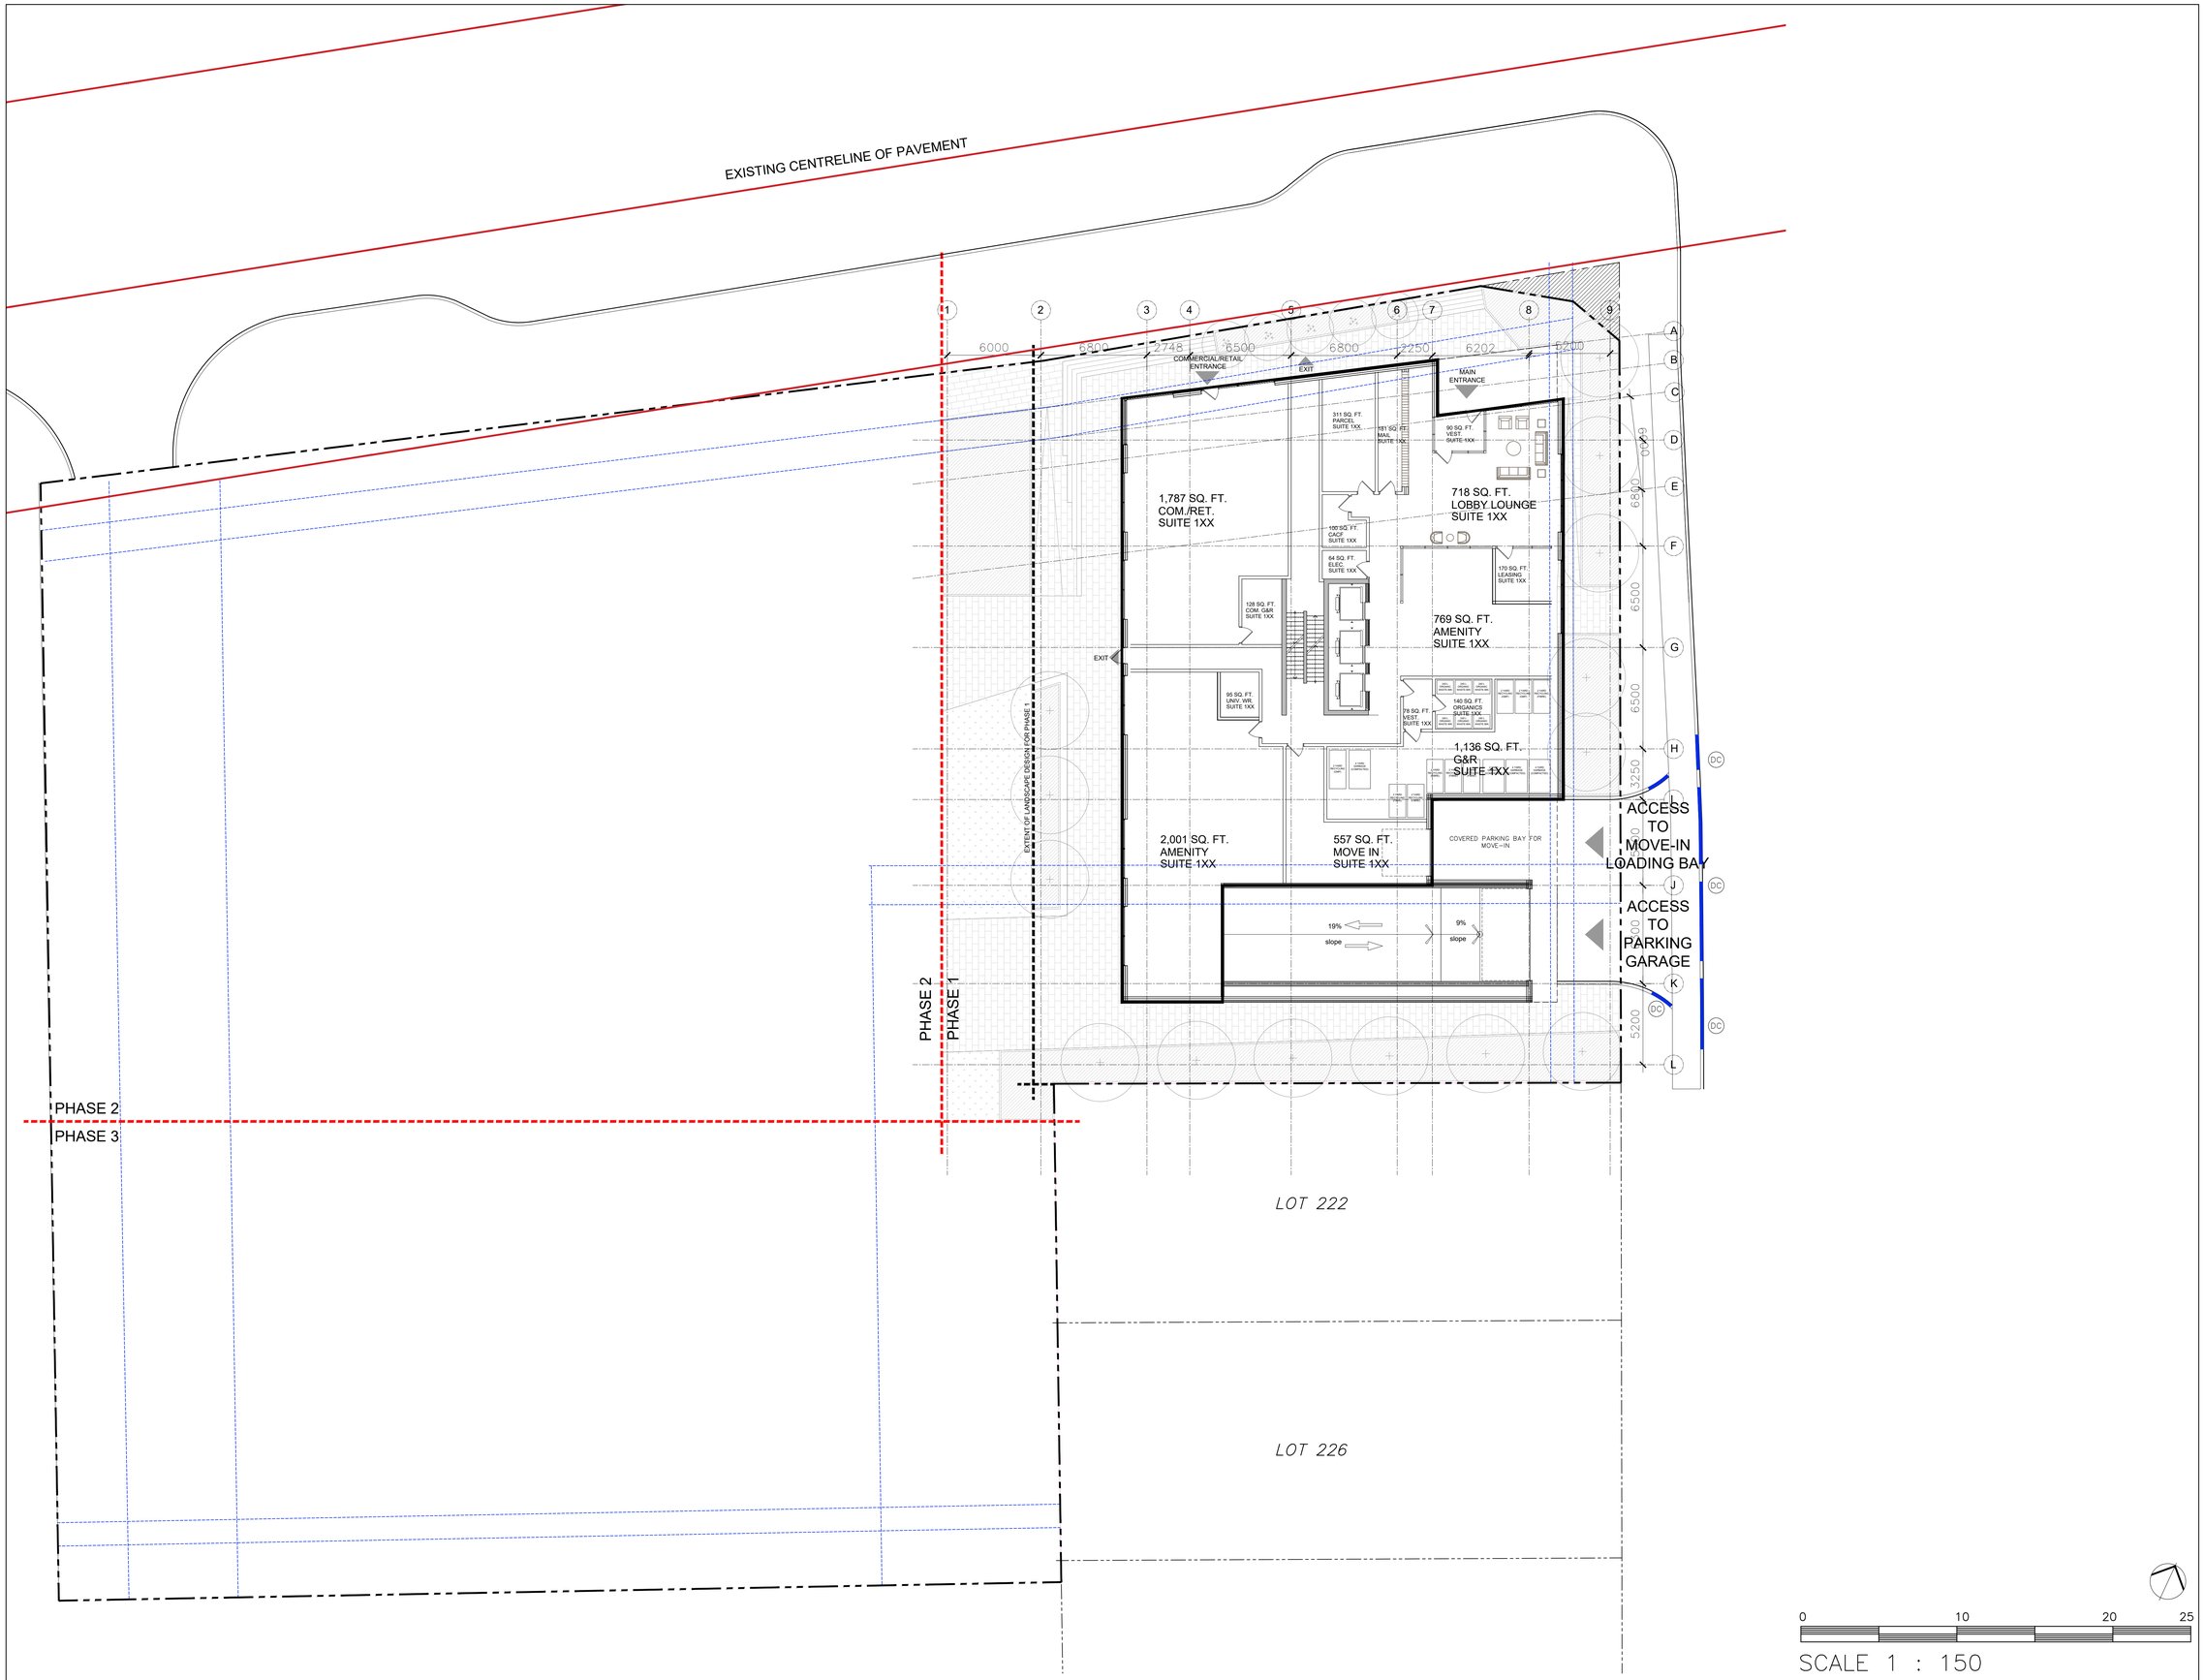

None
2115

MORLEY HOPPNER
COLONNADE BRIDGEPORT

PROJECT TEAM

ARCHITECT
HOBIN ARCHITECTURE
PATRICK BISSON
T 613-238-7200

PLANING
FOTENN CONSULTANTS INC.
MIGUEL TREMBLAY
T 613-730-5709

CIVIL
NOVATECH
FRANCOIS THAUVETTE
T 613-254-9643 X219

LANDSCAPE ARCHITECT
PROJECT PAYSAGE
SERGE GALLANT
T 514-889-5442

TRANSPORTATION
NOVATECH
BRAD BYVELDS
T 613-254-9643 X286

ENVIRONMENTAL
GRADIENT WIND ENGINEERING
JOSHUA FOSTER
T 613-836-0634

SURVEYOR
STANTEC
BRIAN WEBSTER
T 613-229-7644

no.	date	revision
3	26-02-04	ISSUED FOR SPA
2	26-02-04	ISSUED FOR REZONING
1	25-09-25	CITY OF OTTAWA PRECONSULTATION

It is the responsibility of the appropriate contractor to check and verify all dimensions on site and report all errors and/or omissions to the architect.

All contractors must comply with all pertinent codes and by-laws.

Do not scale drawings.

This drawing may not be used for construction until signed.

Copyright reserved.

Hobin Architecture Incorporated
63 Pamilla Street
Ottawa, Ontario
Canada K1S 3K7
T: 613-238-7200
F: 613-235-2005
E: mail@hobinarc.com
hobinarc.com

HOBIN ARCHITECTURE

PROJECT/LOCATION:
MORLEY HOPPNER LTD.
314 & 318 ATHLONE AVE., 2006,2020, 2026 SCOTT ST.
OTTAWA ON.

DRAWING TITLE:
PHASE 1
BUILDING 1
GROUND LEVEL

DRAWN BY:	DATE:	SCALE:
PB	25-10-24	1:150

ONTARIO ASSOCIATION OF ARCHITECTS
ROBERT J. HOBIN
LICENCE
3049

PROJECT: 2569

DRAWING NO.: A1.00

REVISION NO.:

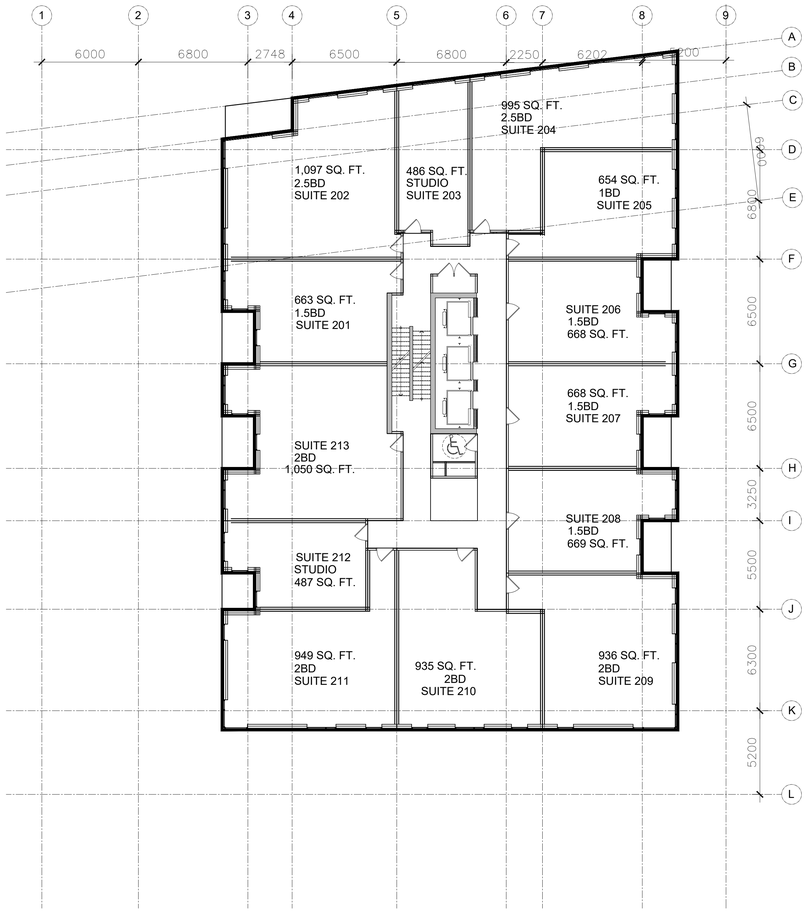

0 10 20 25

SCALE 1 : 150

None
2:15

MORLEY HOPPNER
COLONNADE BRIDGEPORT

PROJECT TEAM

ARCHITECT
HOBIN ARCHITECTURE
PATRICK BISSON
T 613-238-7200

PLANING
FOTENN CONSULTANTS INC.
MIGUEL TREMBLAY
T 613-730-5709

CIVIL
NOVATECH
FRANCOIS THAUVETTE
T 613-254-9643 X219

LANDSCAPE ARCHITECT
PROJECT PAYSAGE
SERGE GALLANT
T 514-889-5442

TRANSPORTATION
NOVATECH
BRAD BYVELDS
T 613-254-9643 X286

ENVIRONMENTAL
GRADIENT WIND ENGINEERING
JOSHUA FOSTER
T 613-836-0634

SURVEYOR
STANTEC
BRIAN WEBSTER
T 613-229-7644

no.	date	revision
3	26-02-04	ISSUED FOR SPA
2	26-02-04	ISSUED FOR REZONING
1	25-09-25	CITY OF OTTAWA PRECONSULTATION

It is the responsibility of the appropriate contractor to check and verify all dimensions on site and report all errors and/or omissions to the architect.

All contractors must comply with all pertinent codes and by-laws.

Do not scale drawings.

This drawing may not be used for construction until signed.

Copyright reserved.

Hobin Architecture Incorporated
63 Pamilla Street
Ottawa, Ontario
Canada K1S 3K7
T: 613-238-7200
F: 613-235-2005
E: mail@hobinarc.com
hobinarc.com

HOBIN ARCHITECTURE

PROJECT/LOCATION:
MORLEY HOPPNER LTD.
314 & 318 ATHLONE AVE., 2006,2020, 2026 SCOTT ST.
OTTAWA ON.

DRAWING TITLE:
PHASE 1
BUILDING 1
TYP. PODIUM LEVELS 2-6

DRAWN BY:	DATE:	SCALE:
PB	25-10-24	1:150

PROJECT: 2569

DRAWING NO.: A1.00

REVISION NO.:

ONTARIO ASSOCIATION OF ARCHITECTS
PATRICK J. HOBIN
LICENCE 3049

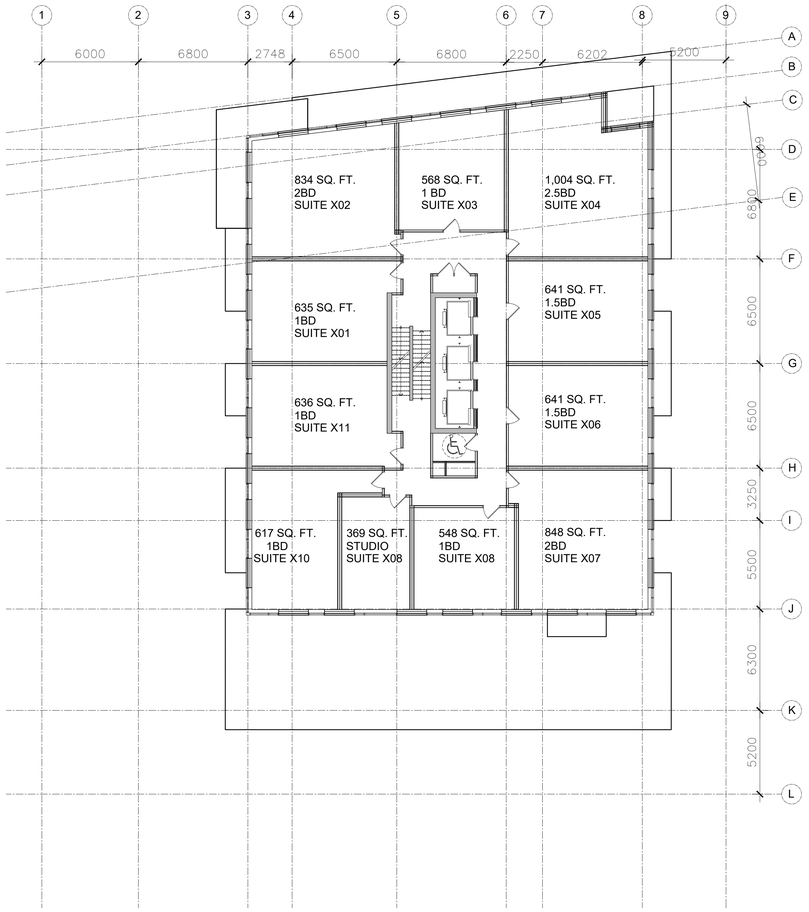

0 10 20 25

SCALE 1 : 150

MORLEY HOPPNER

COLONNADE BRIDGEPORT

PROJECT TEAM

ARCHITECT
HOBIN ARCHITECTURE
PATRICK BISSON
T 613-238-7200

PLANING
FOTENN CONSULTANTS INC.
MIGUEL TREMBLAY
T 613-730-5709

CIVIL
NOVATECH
FRANCOIS THAUVETTE
T 613-254-9643 X219

LANDSCAPE ARCHITECT
PROJECT PAYSAGE
SERGE GALLANT
T 514-889-5442

TRANSPORTATION
NOVATECH
BRAD BYVELDS
T 613-254-9643 X286

ENVIRONMENTAL
GRADIENT WIND ENGINEERING
JOSHUA FOSTER
T 613-836-0634

SURVEYOR
STANTEC
BRIAN WEBSTER
T 613-229-7644

no.	date	revision
3	26-02-04	ISSUED FOR SPA
2	26-02-04	ISSUED FOR REZONING
1	25-09-25	CITY OF OTTAWA PRECONSULTATION

It is the responsibility of the appropriate contractor to check and verify all dimensions on site and report all errors and/or omissions to the architect.

All contractors must comply with all pertinent codes and by-laws.

Do not scale drawings.

This drawing may not be used for construction until signed.

Copyright reserved.

Hobin Architecture Incorporated
63 Pamilla Street
Ottawa, Ontario
Canada K1S 3K7
T: 613-238-7200
F: 613-235-2005
E: mail@hobinarc.com
hobinarc.com

HOBIN ARCHITECTURE

PROJECT/LOCATION:
MORLEY HOPPNER LTD.
314 & 318 ATHLONE AVE., 2006,2020, 2026 SCOTT ST.
OTTAWA ON.

DRAWING TITLE:
PHASE 1
BUILDING 1
TYP. TOWER LEVELS 7-26

DRAWN BY:	DATE:	SCALE:
PB	25-10-24	1:150

PROJECT: 2569

DRAWING NO.: A1.00

REVISION NO.:

ONTARIO ASSOCIATION OF ARCHITECTS
PATRICK J. HOBIN
LICENCE 3049

None
2115