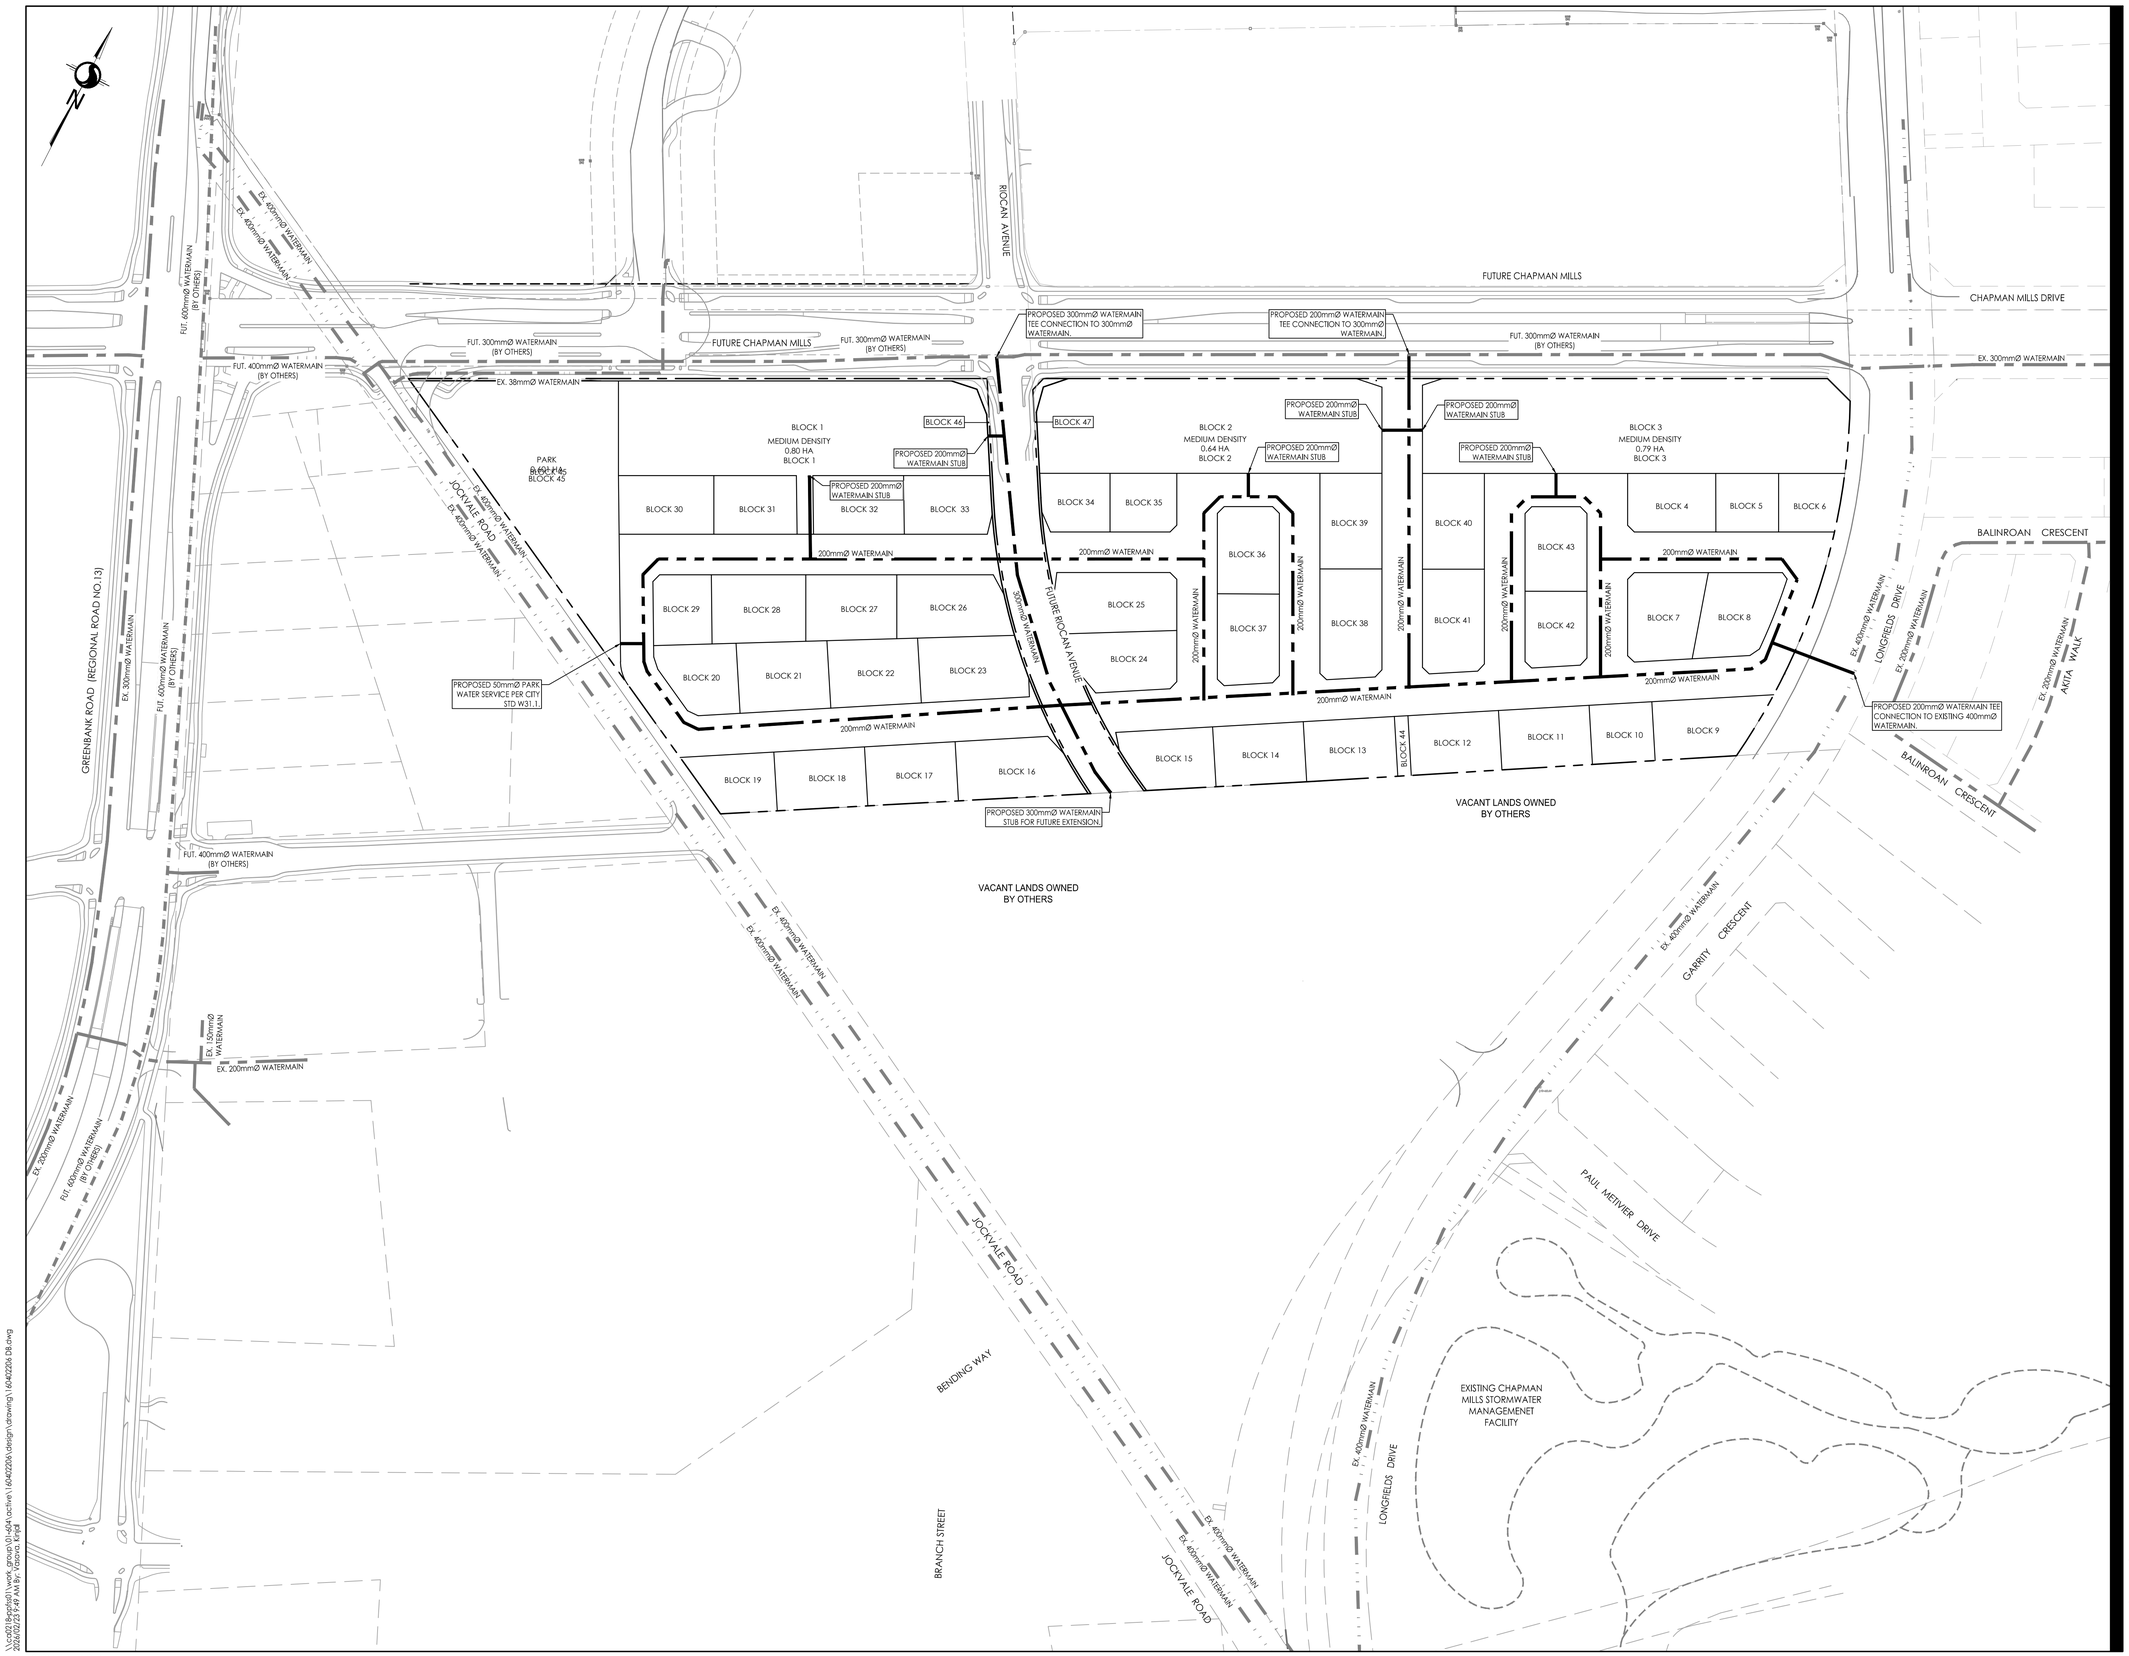

\\ca0218-arcfp01\work_group\01-ott\active\160402206\design\drawings\160402206 D8.dwg
2026/02/23 9:49 AM By: Rebecca Kirpal

ORIGINAL SHEET - ARCH D

Stantec

Stantec Consulting Ltd.
400 - 1331 Clyde Avenue
Ottawa ON
Tel. 613.722.4420
www.stantec.com

Copyright Reserved

The Contractor shall verify and be responsible for all dimensions. DO NOT scale the drawing - any errors or omissions shall be reported to Stantec without delay.
The Copyrights to all designs and drawings are the property of Stantec. Reproduction or use for any purpose other than that authorized by Stantec is forbidden.

Legend

- 600mmØ WATERMAIN
- 400mmØ WATERMAIN
- 300mmØ WATERMAIN
- 250mmØ WATERMAIN
- 200mmØ WATERMAIN
- 150mmØ WATERMAIN
- 25mm TO 100mmØ WATERMAIN
- EX. 600mmØ WATERMAIN
- EX/FUT. 400mmØ WATERMAIN (BY OTHERS)
- EX/FUT. 300mmØ WATERMAIN (BY OTHERS)
- EX. 250mmØ WATERMAIN
- EX. 200mmØ WATERMAIN
- EX. 150mmØ WATERMAIN
- EX. 25mm TO 100mmØ WATERMAIN

Notes

KEY PLAN
1:10000

1	REVISED DRAFT PLAN	KV	KS	26.02.20
0	ISSUED FOR COMMENT	MJS	KS	26.02.05
Revision		By	Appd.	YY.MM.DD
File Name: 160402206 D8.dwg		MJS	DT	MJS	26.01.19
		Dwn.	Chkd.	Dsgn.	YY.MM.DD

Permit-Seal

LICENSED PROFESSIONAL ENGINEER
K.L. SMADELLA
2026-02-23
PROVINCE OF ONTARIO

Client/Project
MINTO

BARRHAVEN TOWN CENTRE
PHASE 2
OTTAWA, ON, CANADA

Title
CONCEPTUAL WATER LAYOUT PLAN

Project No.	Scale	Drawing No.	Sheet	Revision
160402206	1:1250 (0, 12.5, 37.5, 62.5m)	WTR-1	3 of 4	1

PLAN # XXXXX

D07-12-XX-XXXX