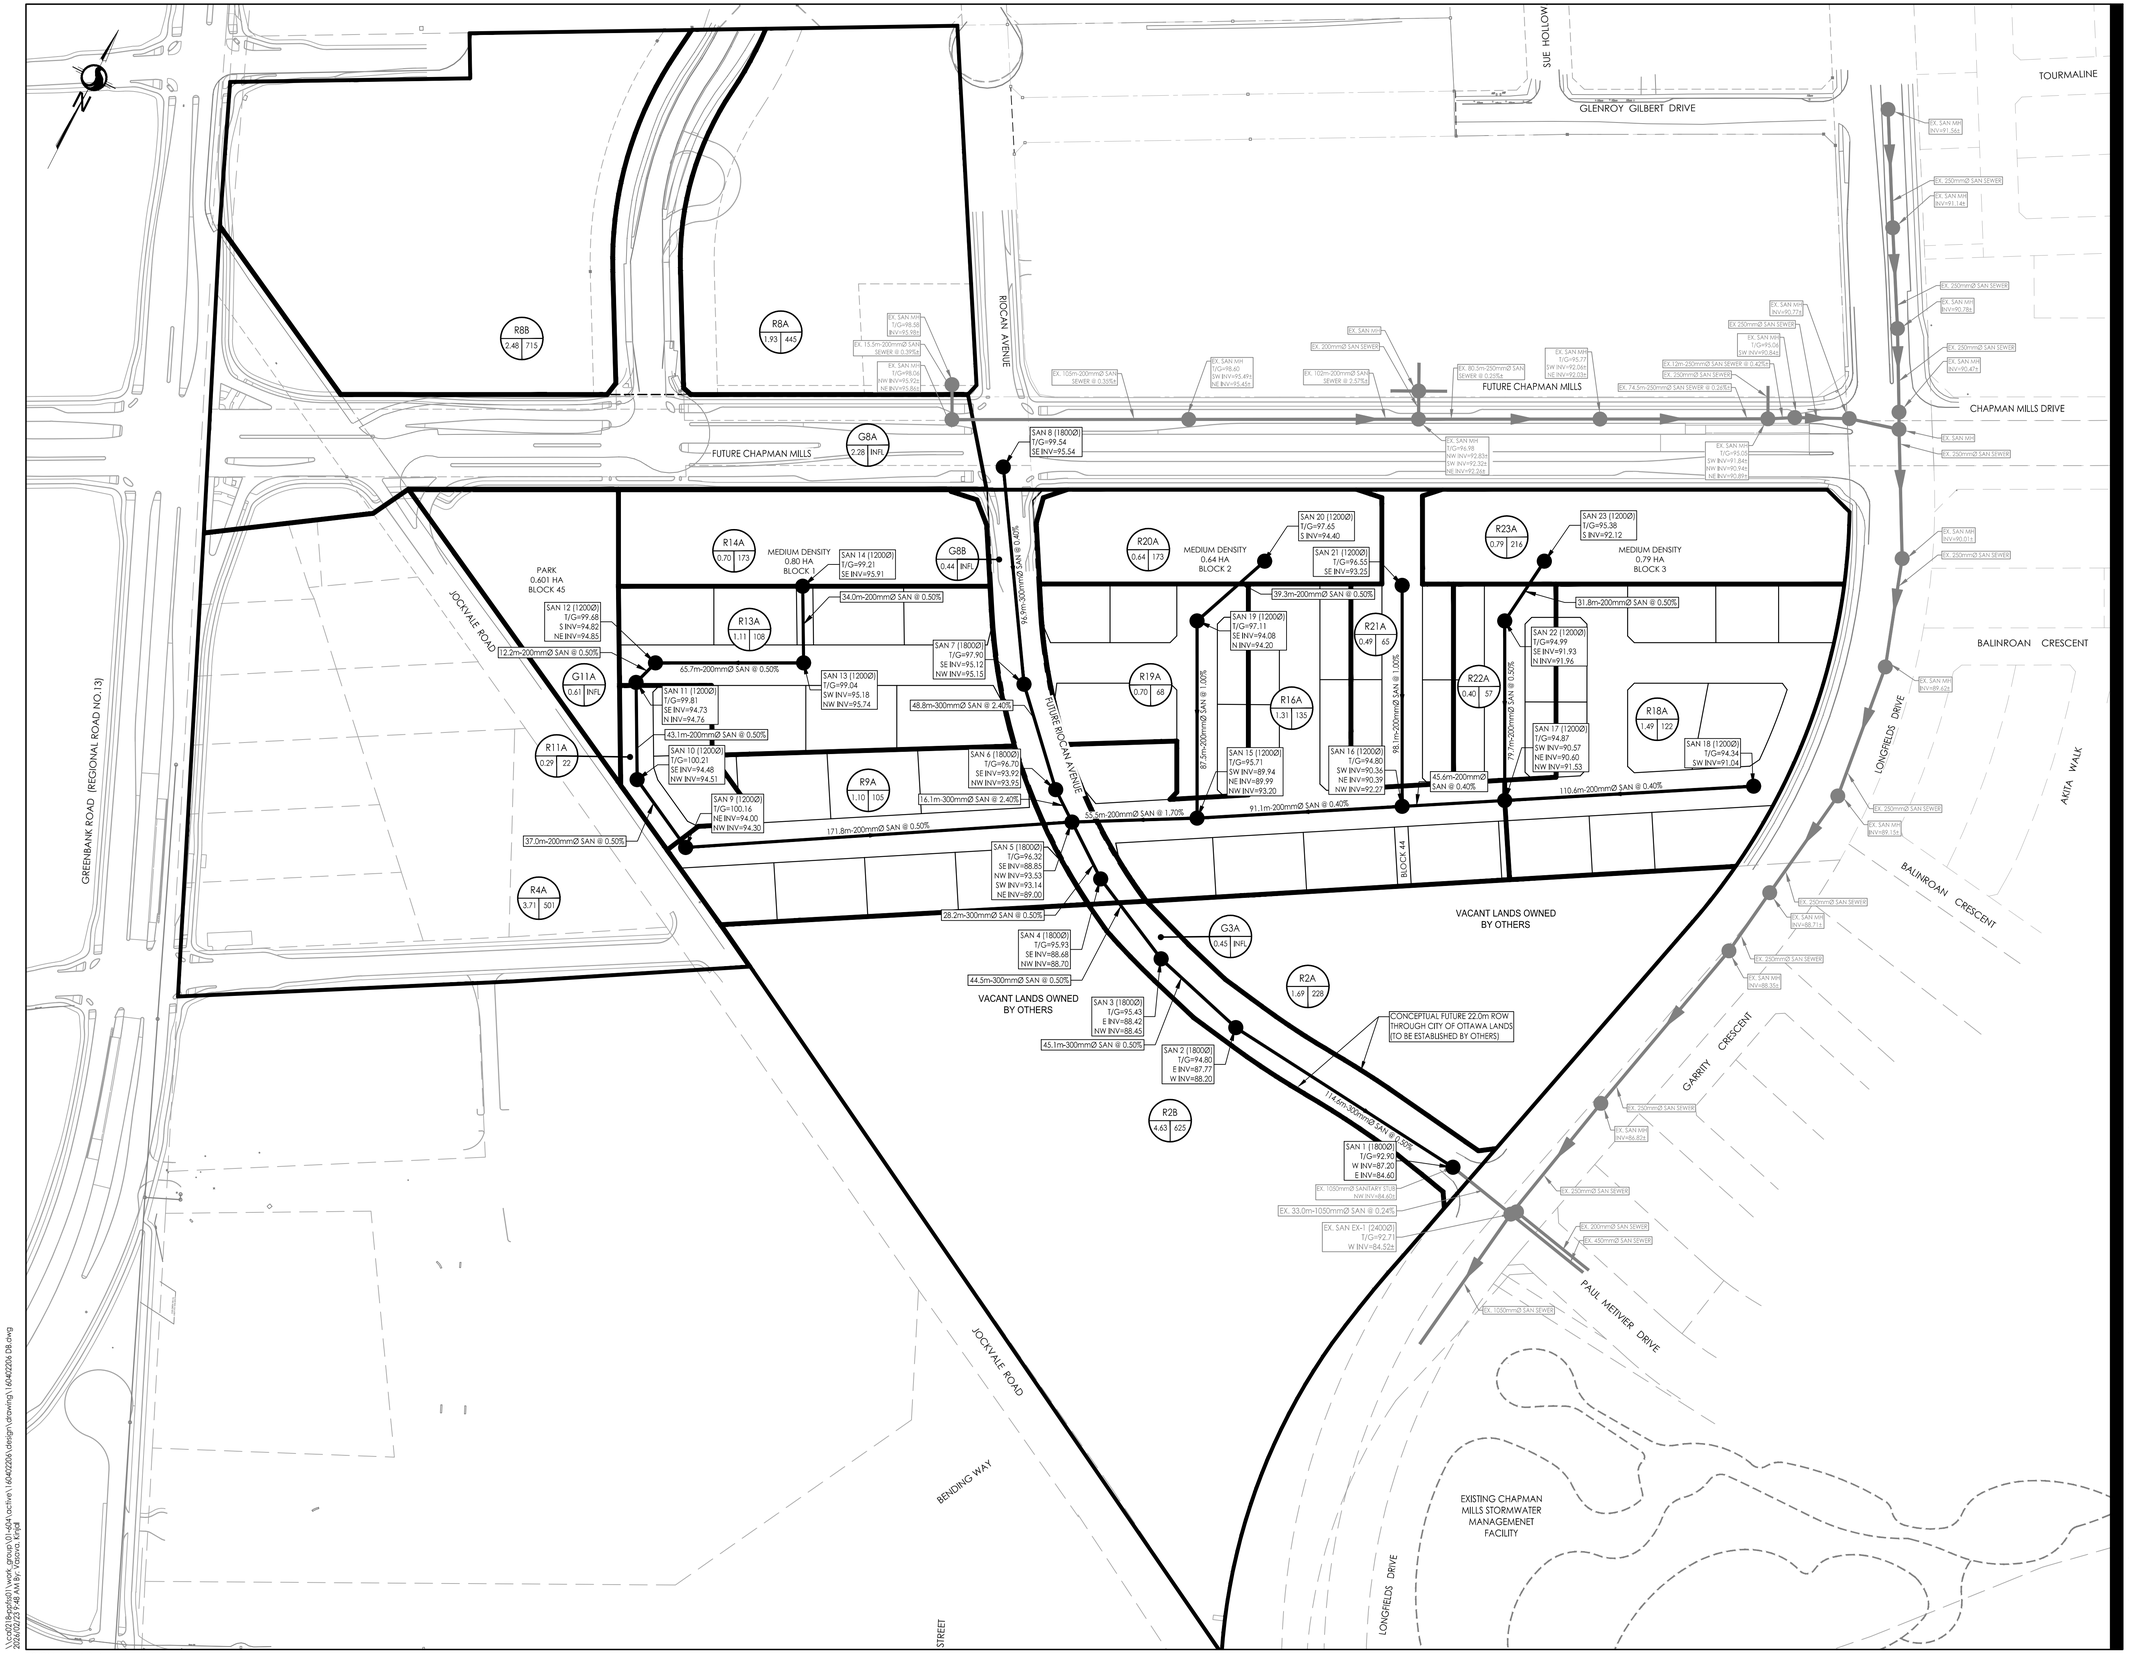

ORIGINAL SHEET - ARCH D

\\ca001\transfer01\work_group\01\active\160402206\design\drawing\160402206 D8.dwg
2026/02/23 9:49 AM By: Vasconcelos, Kaya

Stantec

Stantec Consulting Ltd.
400 - 1331 Clyde Avenue
Ottawa ON
Tel. 613.722.4420
www.stantec.com

Copyright Reserved

The Contractor shall verify and be responsible for all dimensions. DO NOT scale the drawing - any errors or omissions shall be reported to Stantec without delay.
The Copyrights to all designs and drawings are the property of Stantec. Reproduction or use for any purpose other than that authorized by Stantec is forbidden.

Legend

- PROPOSED SANITARY SEWER
- EXISTING SANITARY SEWER
- SANITARY DRAINAGE BOUNDARY
- R1A — SANITARY DRAINAGE AREA ID#
- 10.04 — POPULATION COUNTS
- 100 — SANITARY DRAINAGE AREA ha.
- G1A — SANITARY DRAINAGE AREA ID#
- 10.04 — INFILTRATION RATES
- INF — SANITARY DRAINAGE AREA ha.

Notes

KEY PLAN
1:10000

1	REVISED DRAFT PLAN	KV	KS	26.02.20
0	ISSUED FOR COMMENT	MJS	KS	26.02.05
Revision		By	Appd.	YY.MM.DD

File Name: 160402206 D8.dwg	MJS	DT	MJS	26.01.19
	Dwn.	Chkd.	Dsgn.	YY.MM.DD

Permit-Seal

LICENSED PROFESSIONAL ENGINEER
K.L. SMADELLA
2026-02-23
PROVINCE OF ONTARIO

Client/Project
MINTO

BARRHAVEN TOWN CENTRE
PHASE 2
OTTAWA, ON, CANADA

Title
CONCEPTUAL SANITARY SEWER NETWORK

Project No. 160402206

Scale 1:1250 (0 12.5 37.5 62.5m)

Drawing No. SA-1

Sheet 2 of 4

Revision 1

PLAN # XXXXX

D07-12-XX-XXXX