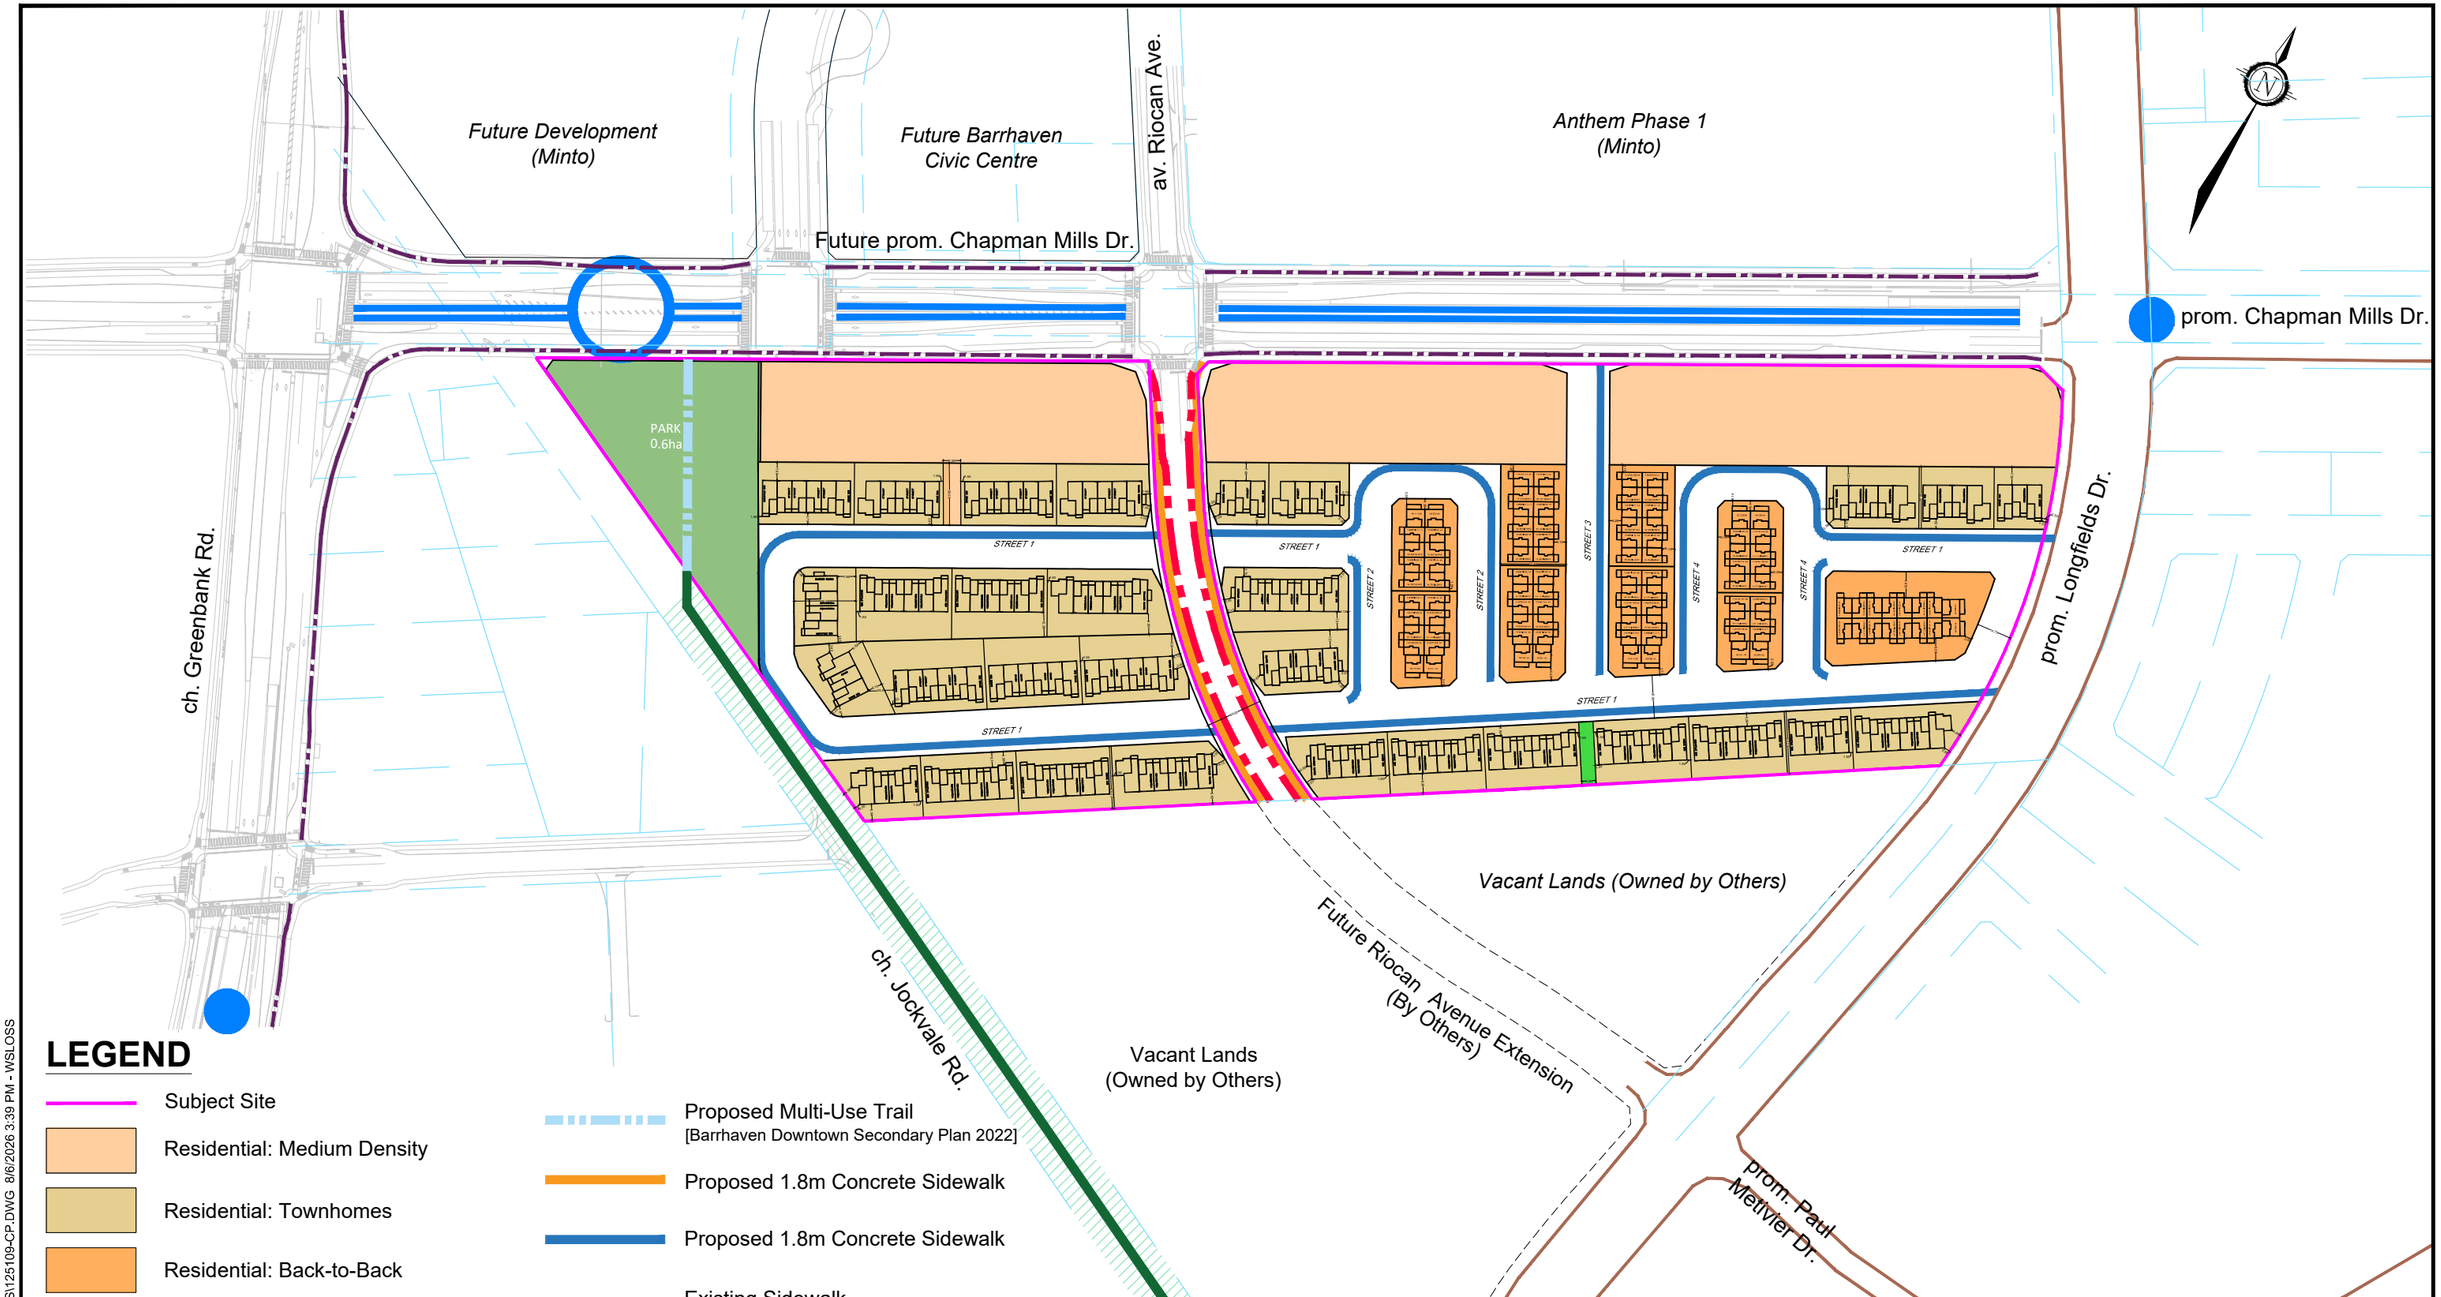

LEGEND

- Subject Site
- Residential: Medium Density
- Residential: Townhomes
- Residential: Back-to-Back
- Park Block
- Future City Greenspace
- Pathway Block
- Cycling Facility (By Others) [Barrhaven Downtown Secondary Plan 2022]
- Proposed Multi-Use Trail (By Others) [Barrhaven Downtown Secondary Plan 2022]
- Proposed Multi-Use Trail [Barrhaven Downtown Secondary Plan 2022]
- Proposed 1.8m Concrete Sidewalk
- Proposed 1.8m Concrete Sidewalk
- Existing Sidewalk
- Proposed 1.7m Cycle Track
- Transitway Station (Official Plan 2022)
- Transfer Station (Official Plan 2022)
- Transitway - At-Grade (Official Plan 2022)

minto Communities

Minto Communities Inc
180 Kent Street,
Ottawa, ON
K1P 0B6

NOVATECH
Engineers, Planners & Landscape Architects
Suite 200, 240 Michael Cowpland Drive
Ottawa, Ontario, Canada K2M 1P6

Telephone (613) 254-9643
Facsimile (613) 254-5867
Website www.novatech-eng.com

BARRHAVEN TOWN CENTRE (STAGE 2)

CONCEPT PLAN

SCALE	DATE	JOB	FIGURE
1 : 2500 (0, 25, 50, 75, 100)	AUG 2026	125109	CP

SHT11X17.DWG - 279mmX432mm

M:\2025\125109\CAD\PLANNING\CONCEPT PLANS\125109-CP.DWG 8/6/2026 3:39 PM - WSLOSS