






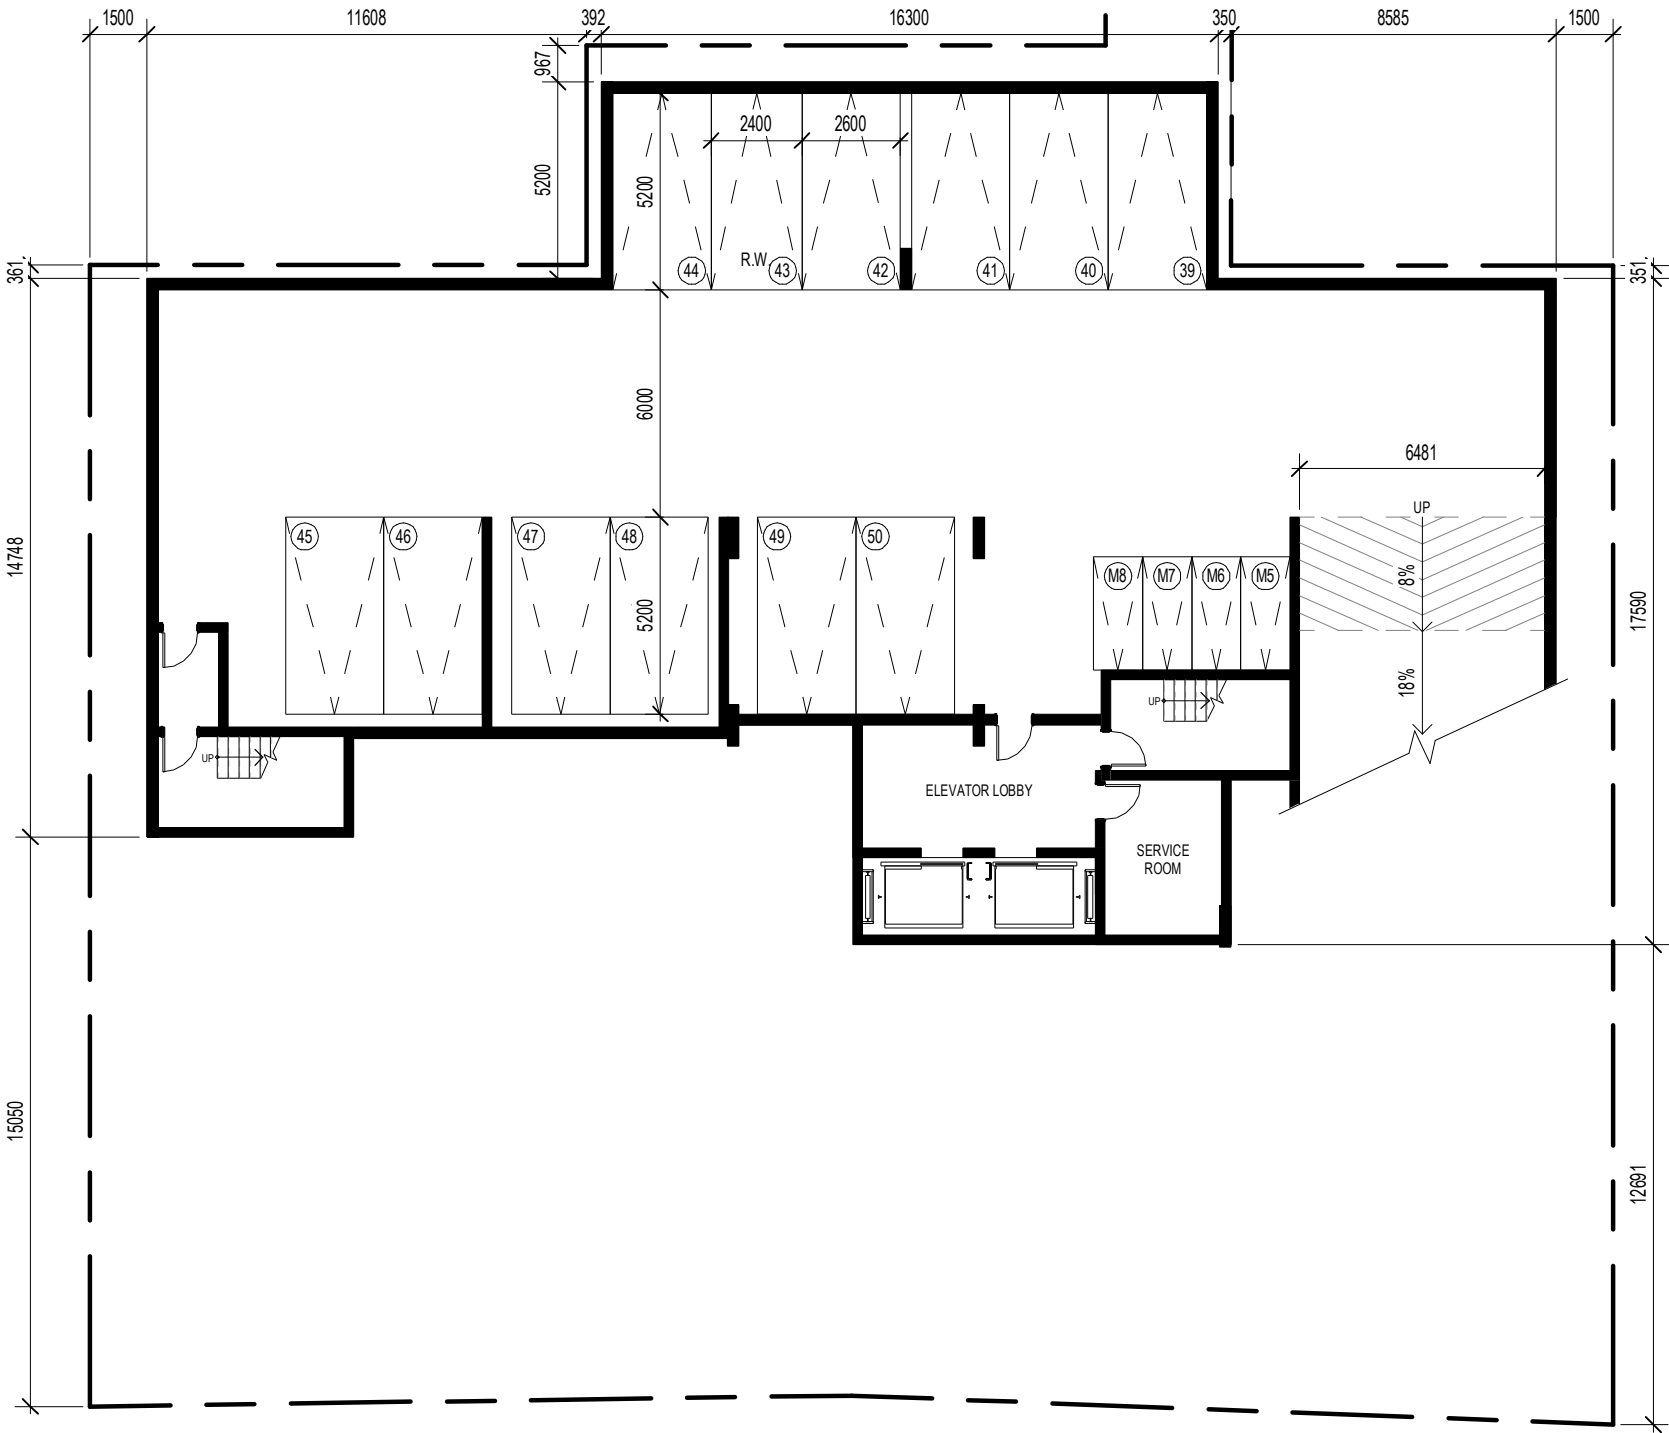

Project1 Studio Incorporated | mail@project1studio.ca | project1studio.ca

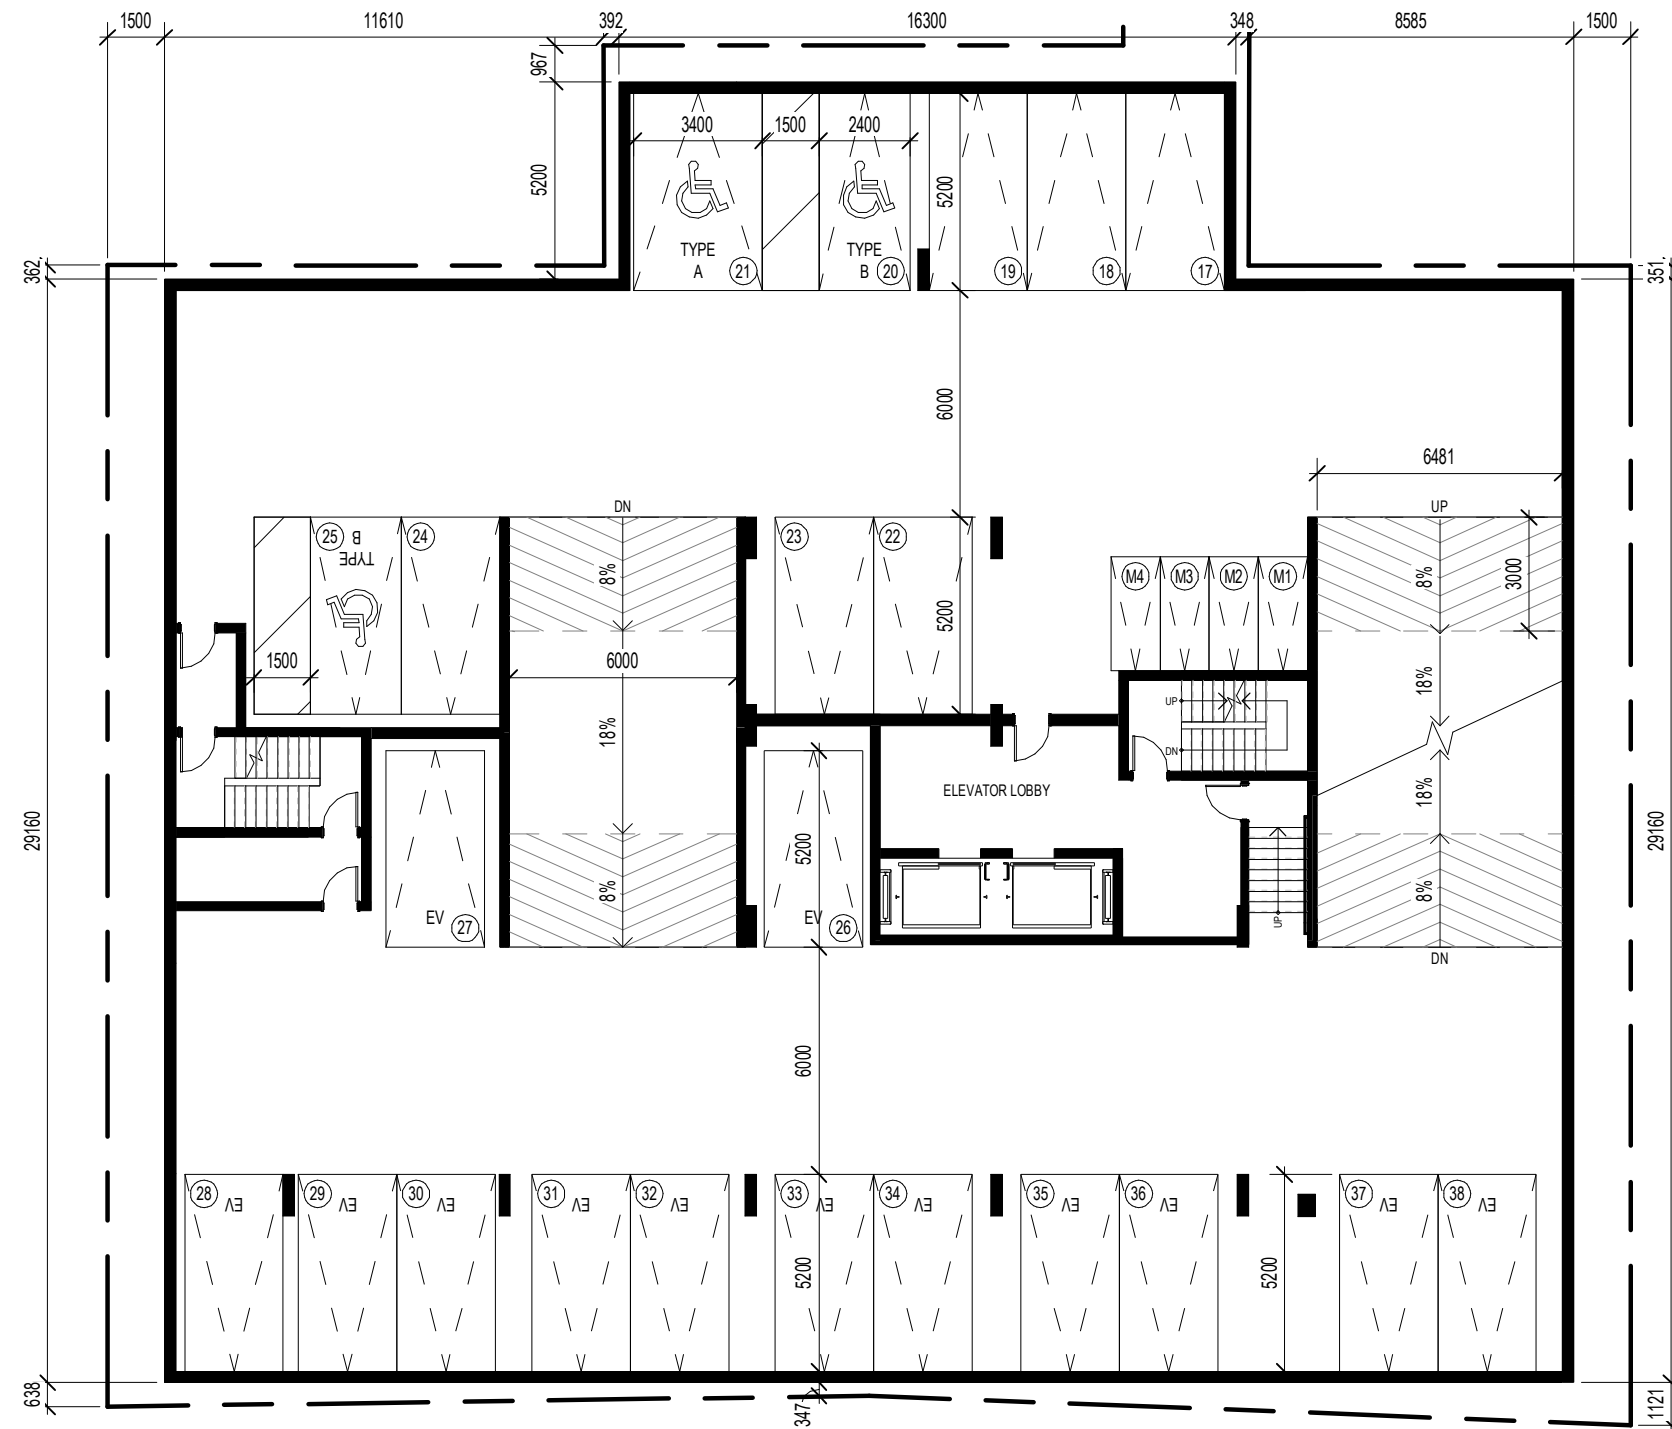

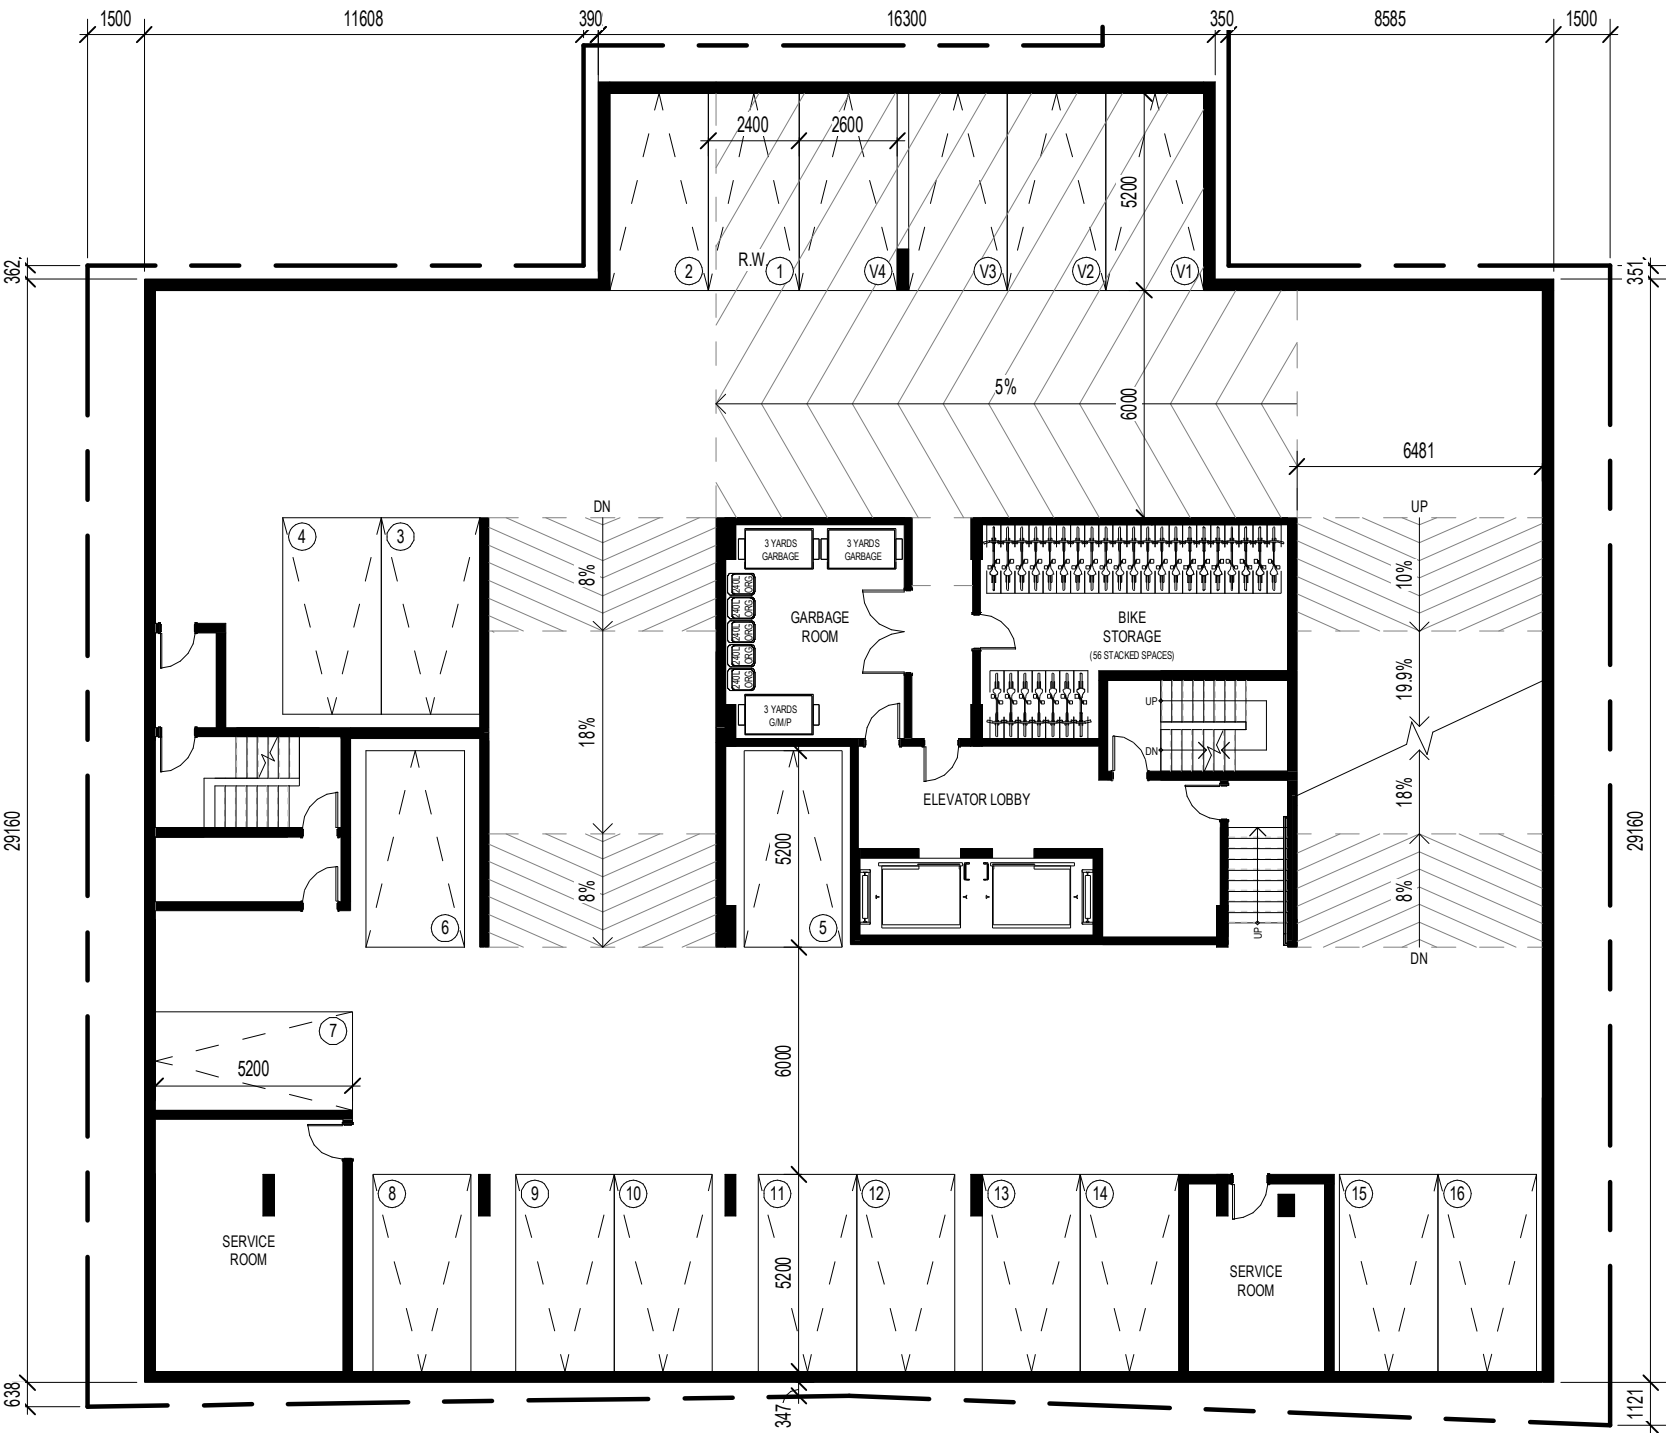

441 ECHO DRIVE FLOOR PLAN - GROUND FLOOR
| 2514 | SCALE: 1 : 200

