
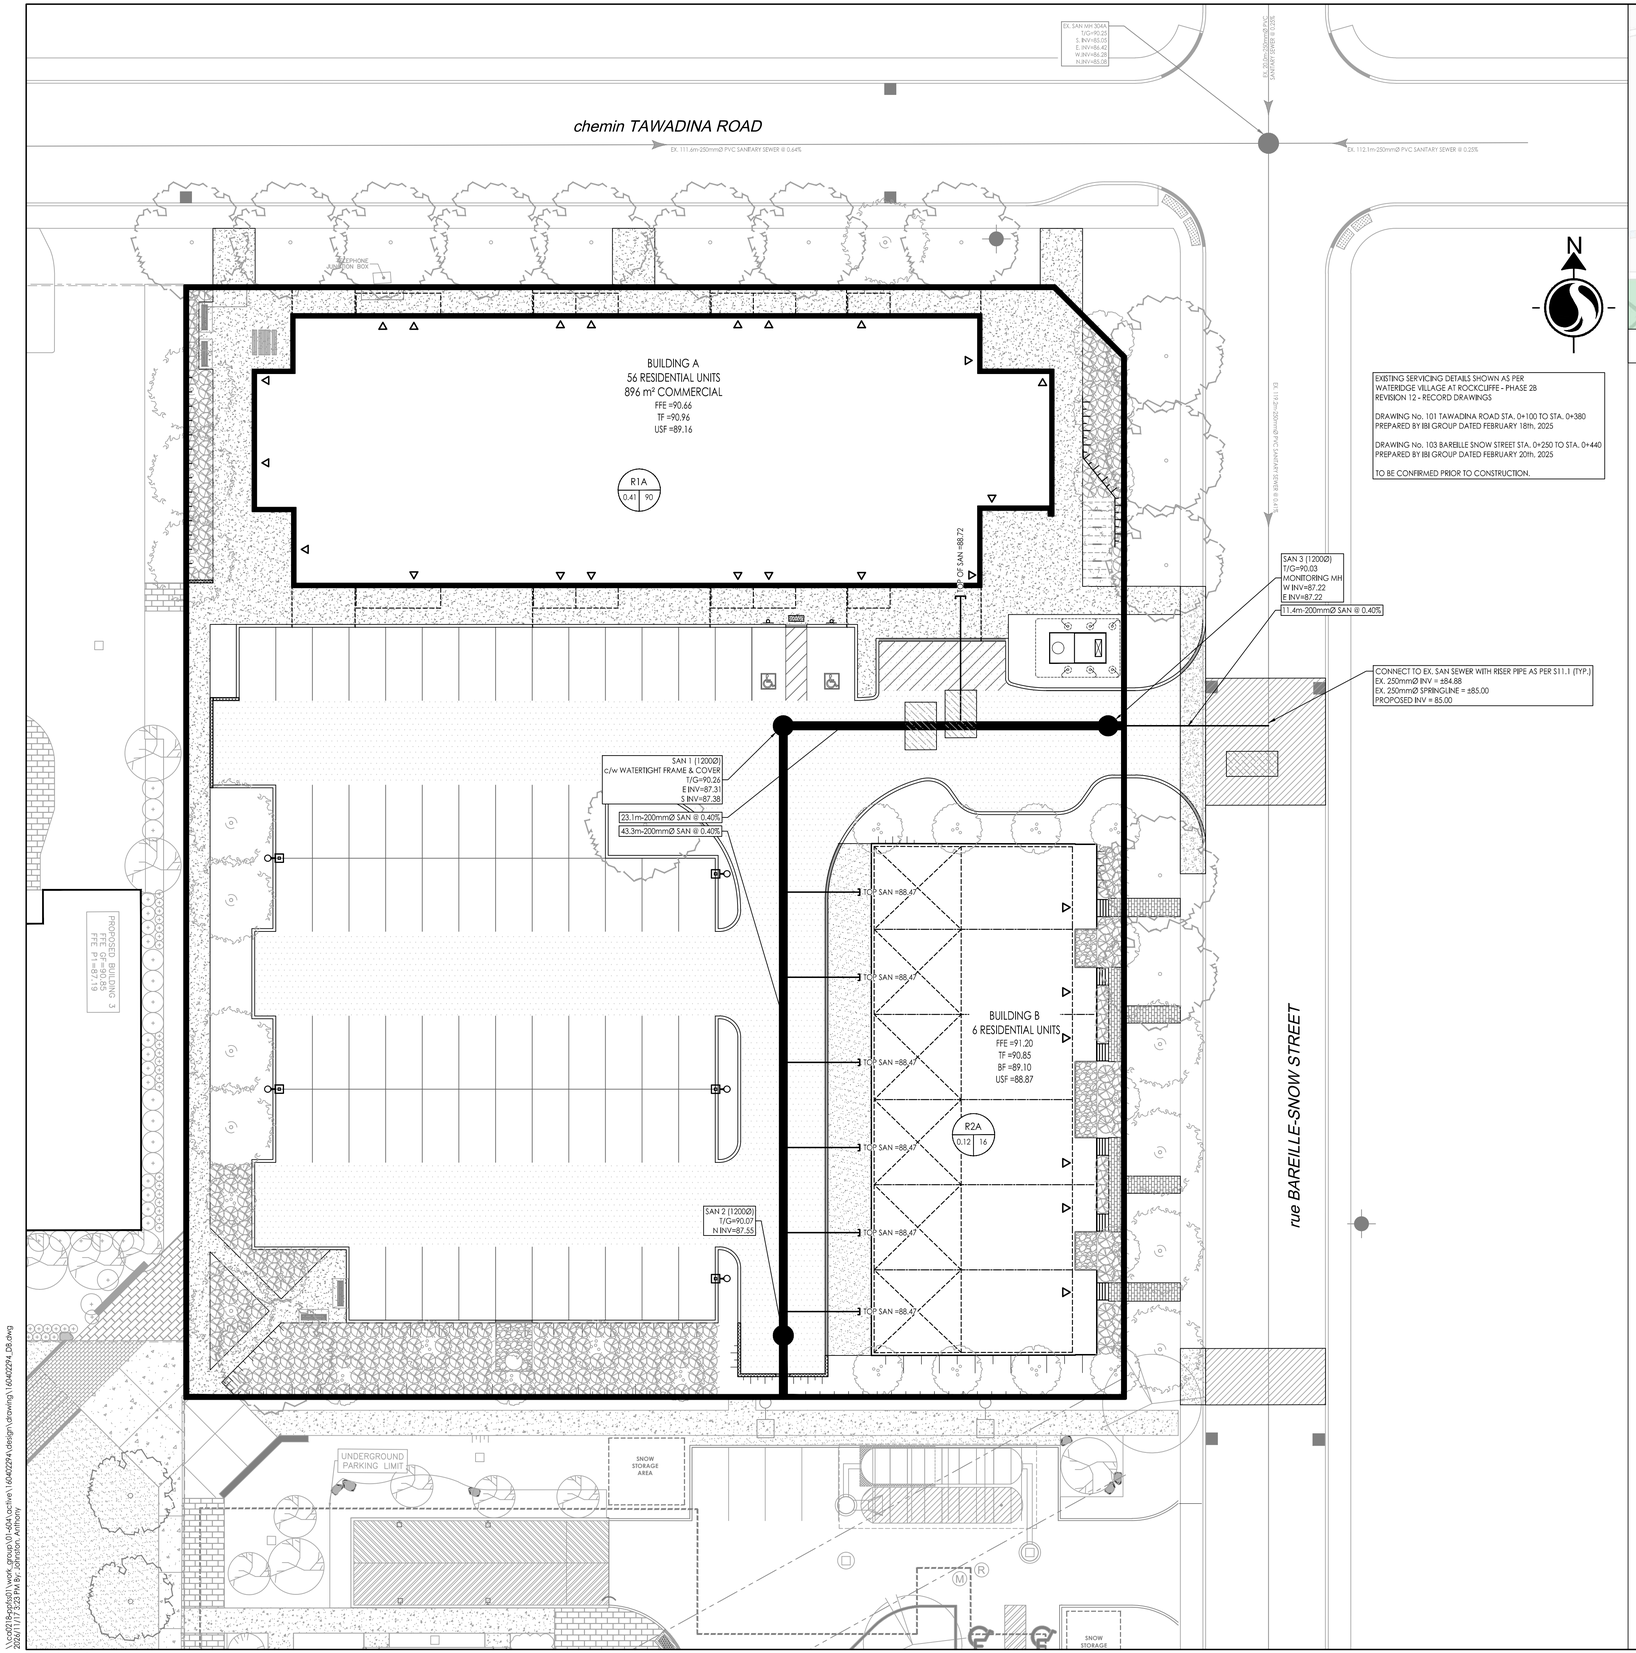


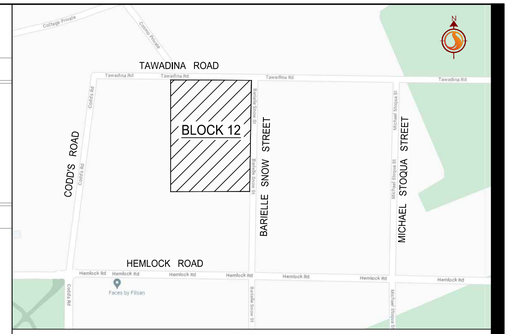

KEY PLAN
N.T.S.

Stantec

Stantec Consulting Ltd.
300 - 1331 Clyde Avenue
Ottawa ON
Tel. 613.722.4420
www.stantec.com

Copyright Reserved

The Contractor shall verify and be responsible for all dimensions. DO NOT scale the drawing - any errors or omissions shall be reported to Stantec without delay.
The Copyrights to all designs and drawings are the property of Stantec. Reproduction or use for any purpose other than that authorized by Stantec is forbidden.

Legend

R100A
0.31 | 50

- SANITARY DRAINAGE AREA ID#
- POPULATION COUNT
- SANITARY DRAINAGE AREA ha.
- SANITARY DRAINAGE AREA
- PROPOSED SANITARY MH AND SEWER
- EXISTING SANITARY MH AND SEWER

Notes

2	REVISED SITE PLAN SUBMISSION	AJ	DT	26.11.13
1	ISSUED FOR SITE PLAN CONTROL	AJ	DT	26.07.03
Revision		By	Appd.	YY.MM.DD
File Name: 160402294-D8		AJ	AG	AJ	26.04.01
		Dwn.	Chkd.	Dsgn.	YY.MM.DD

Permit-Seal

LICENSED PROFESSIONAL ENGINEER
ALYSSA LOUISE GLADISH
100584698
2026-11-17
PROVINCE OF ONTARIO

Client/Project
MATTAMY HOMES
1000 TAWADINA ROAD

WATERIDGE BLOCK 12

OTTAWA, ON

Title
SANITARY DRAIANGE PLAN

Project No.	Scale	Sheet	Revision
160402294	1:200 (0 2 6 10m)	8 of 8	2
Drawing No.			
SA-1			

PLAN# 19513

D07-12-26-0078

\\corp.stantec.com\profiles\gladish\Desktop\160402294_Tawadina_Block12_R24_gladish.rvt
2026/11/17 2:34:36 PM by Gladish, Alyssa

ORIGINAL SHEET - ARCH D