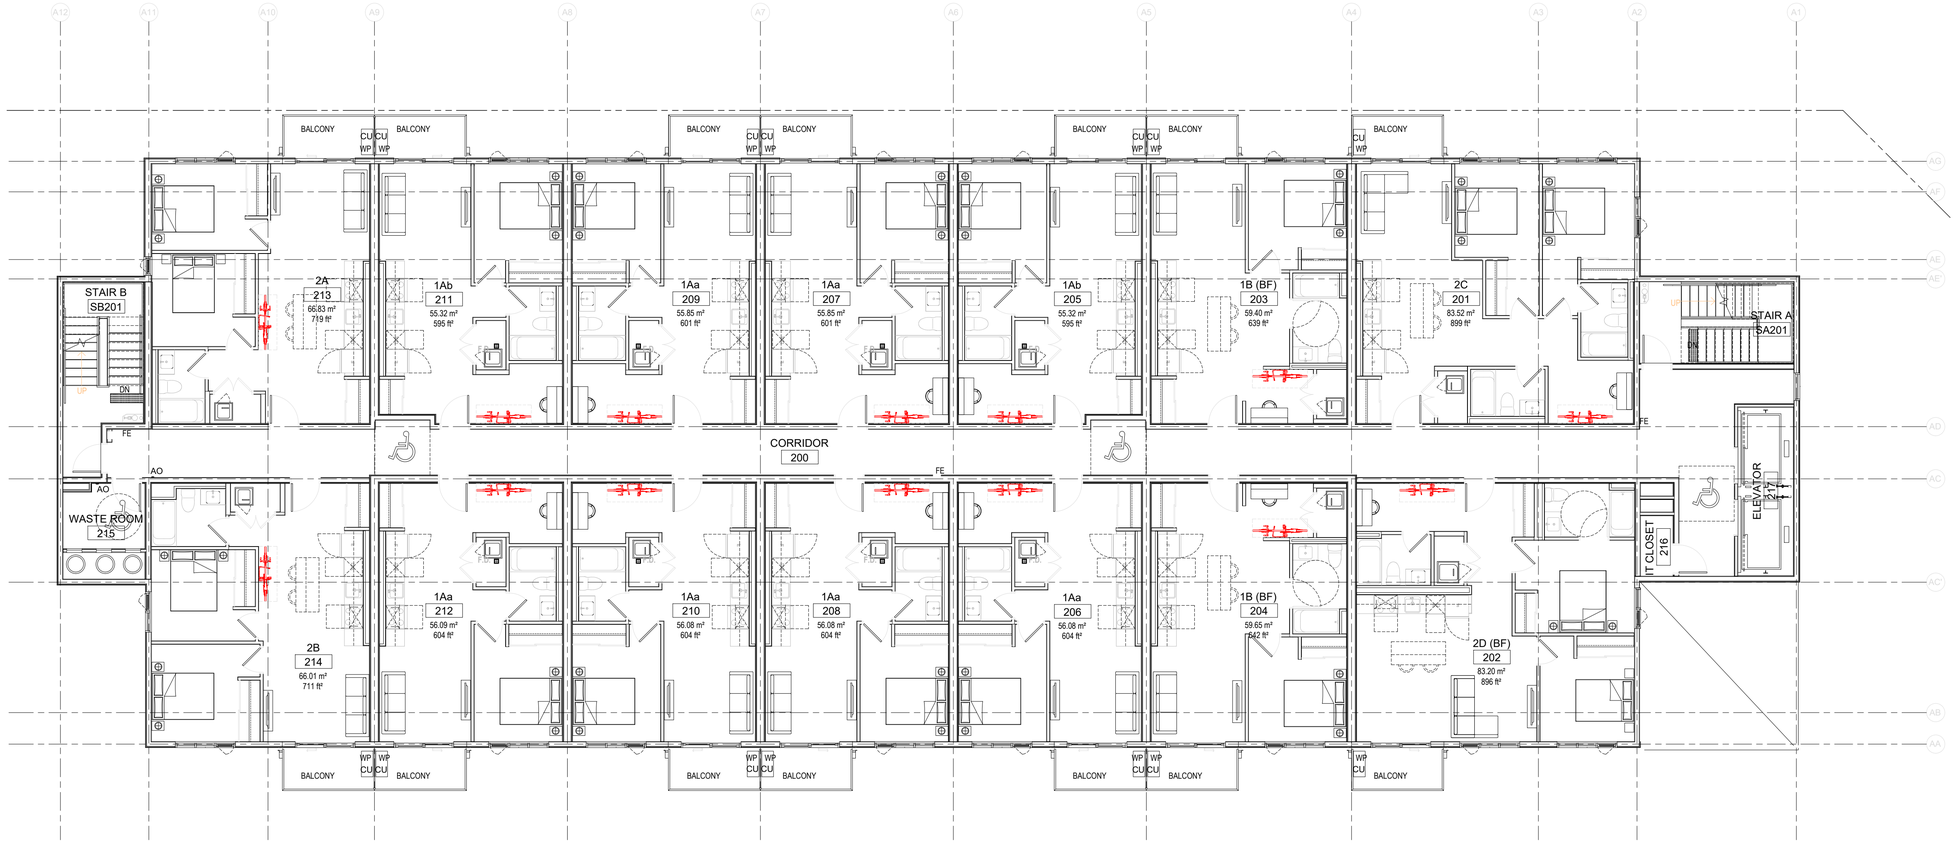


1 FLOOR PLAN - LEVEL 2 - 5
SCALE: 1:100

mattamyHOMES
50 HINES ROAD, OTTAWA, ONTARIO K2K 2M5
TEL. 613-831-4115


PROJECT:
WATERIDGE BLOCK 12

DRAWING:
LEVEL 2-5 BICYCLE STUDY PLAN


DRAWN BY:	CHECK BY:
-	-

SCALE:
AS INDICATED


DRAWING NO.
A10-01

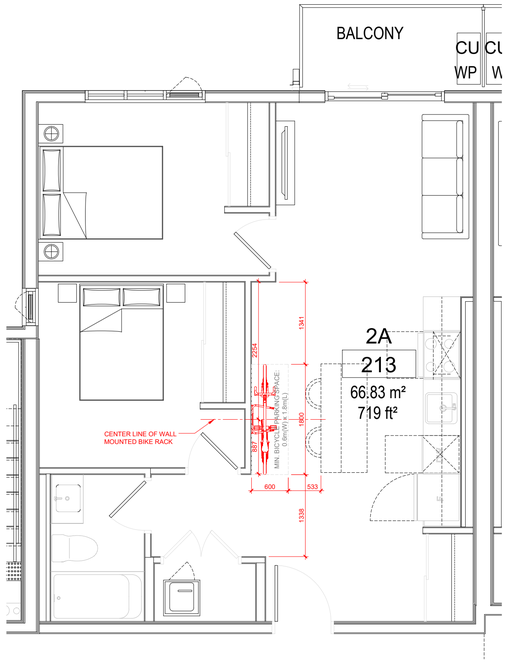


1 UNIT TYPE 2A
SCALE: 1:50

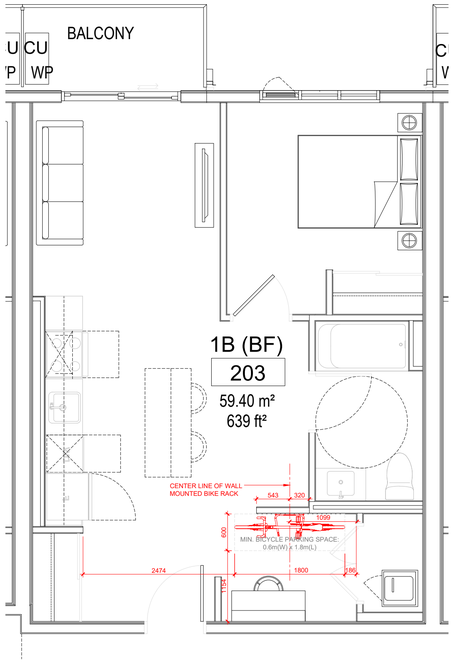


2 UNIT TYPE 1B
SCALE: 1:50

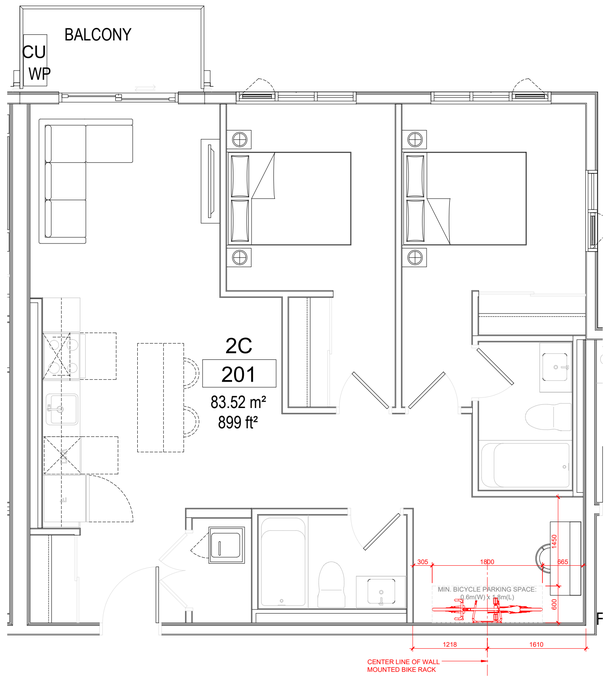


3 UNIT TYPE 2C
SCALE: 1:50

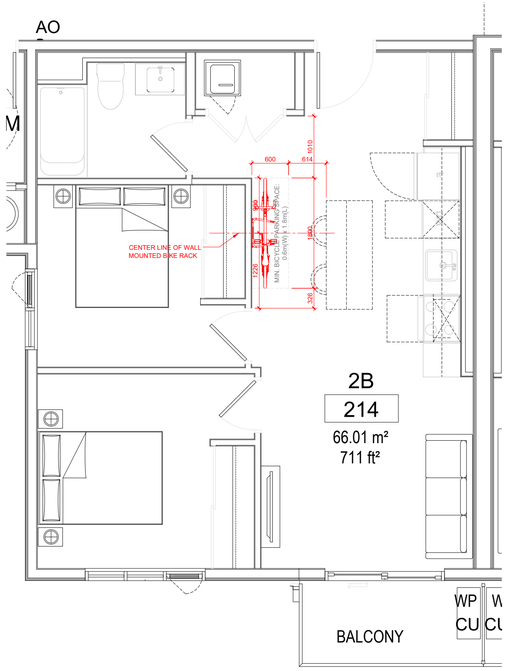

4 UNIT TYPE 2B
SCALE: 1:50

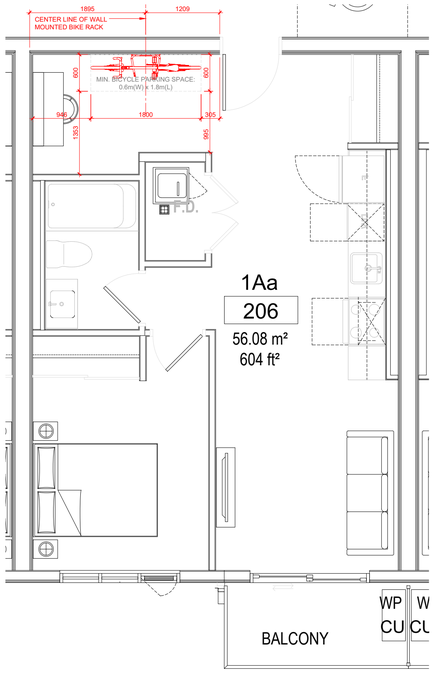

5 UNIT TYPE 1A
SCALE: 1:50

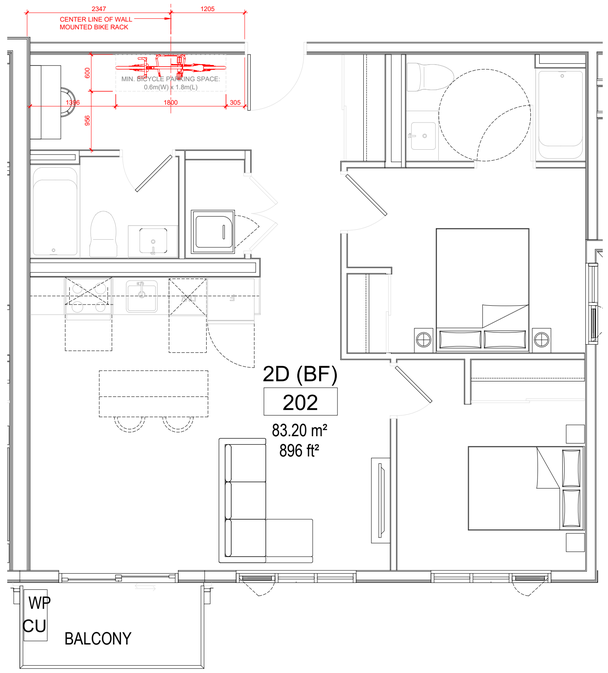

6 UNIT TYPE 2D
SCALE: 1:50

mattamyHOMES
50 HINES ROAD, OTTAWA, ONTARIO K2K 2M5
TEL. 613-831-4115

PROJECT:
WATERIDGE BLOCK 12

DRAWING:
DETAILED BICYCLE STUDY PLAN

DRAWN BY: -
CHECK BY: -

SCALE:
AS INDICATED

DRAWING NO.
A10-02