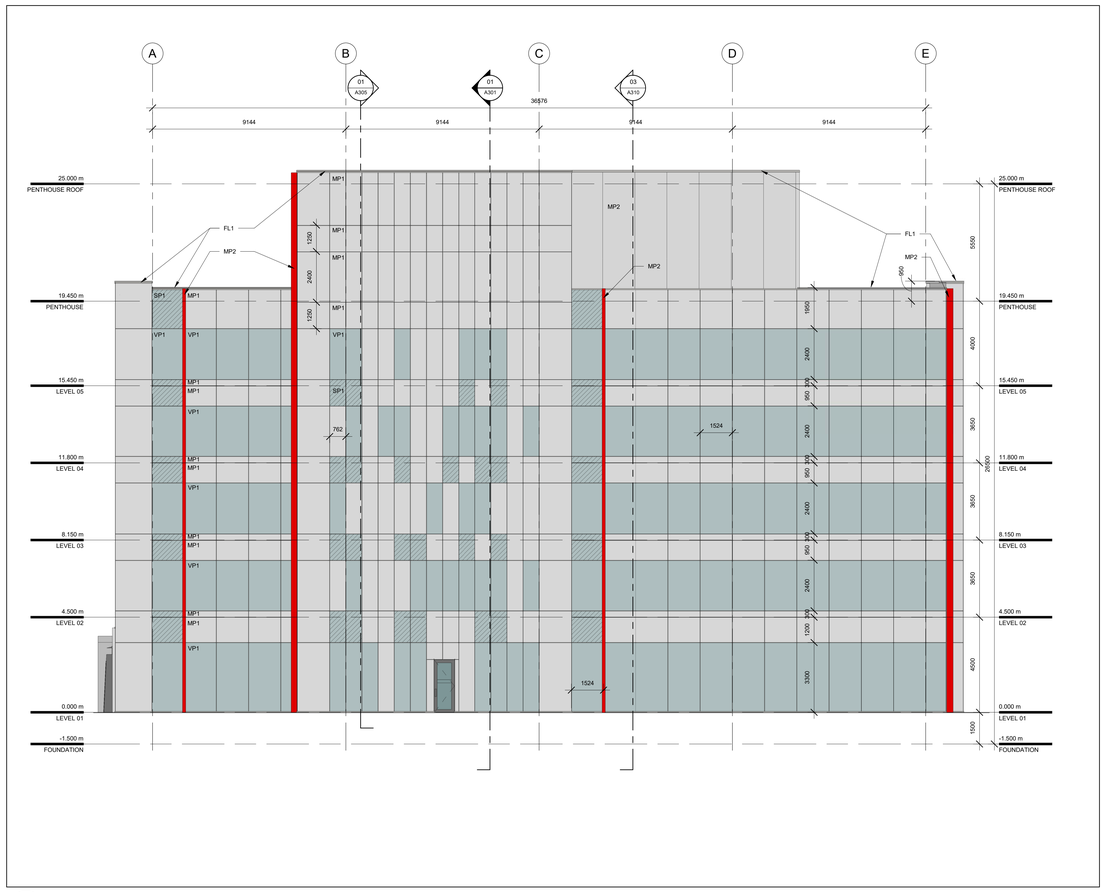

02 A202 WEST ELEVATION
Scale: 1 : 100

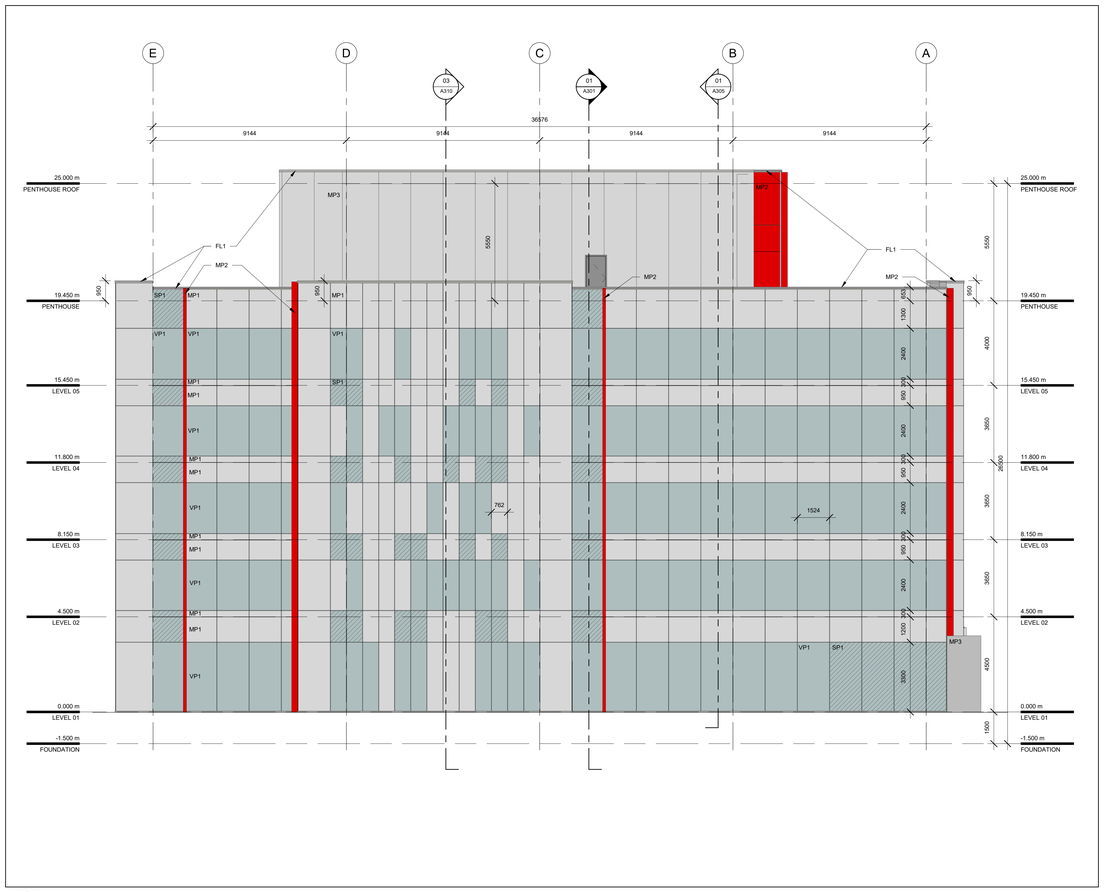

01 A202 EAST ELEVATION
Scale: 1 : 100

MCROBIE
ARCHITECTS + INTERIOR DESIGNERS

OTTAWA, ONTARIO

ELEVATION LEGEND

- VP1 - VISION PANEL
- VP2 - VISION PANEL
- SP1 - SPANDREL PANEL
- MP1 - ALUMINUM COMPOSITE METAL PANEL TYPE 1 METALLIC SILVER
- MP2 - ALUMINUM COMPOSITE METAL PANEL TYPE 2 RED
- MP3 - INSULATED METAL PANEL GREY
- FL1 - PREFINISHED METAL FLASHING/PARAPET CAP

MARK YOUNG, MCIP, RPP
(A) MANAGER, DEVELOPMENT REVIEW - WEST
PLANNING, INFRASTRUCTURE & ECONOMIC DEVELOPMENT DEPARTMENT, CITY OF OTTAWA

APPROVED
By Laurel McCreight at 8:03 am, Jan 13, 2020

North

Revisions

Revision Number	Description	Date
1	ISSUED FOR SITE PLAN CONTROL	2019/07/05

Project

KINAXIS OFFICE BUILDING

KANATA, ONT

Drawing

EAST & WEST ELEVATIONS

Scale 1 : 100

Stamp

ONTARIO ASSOCIATION OF ARCHITECTS
WILLIAM D. CROMPTON
LICENCE 3677

Drawn Author

Checked Checker

Project No. 18-247

Drawing No. A202

Date 06/20/19

2019-07-05 2:59:27 PM