




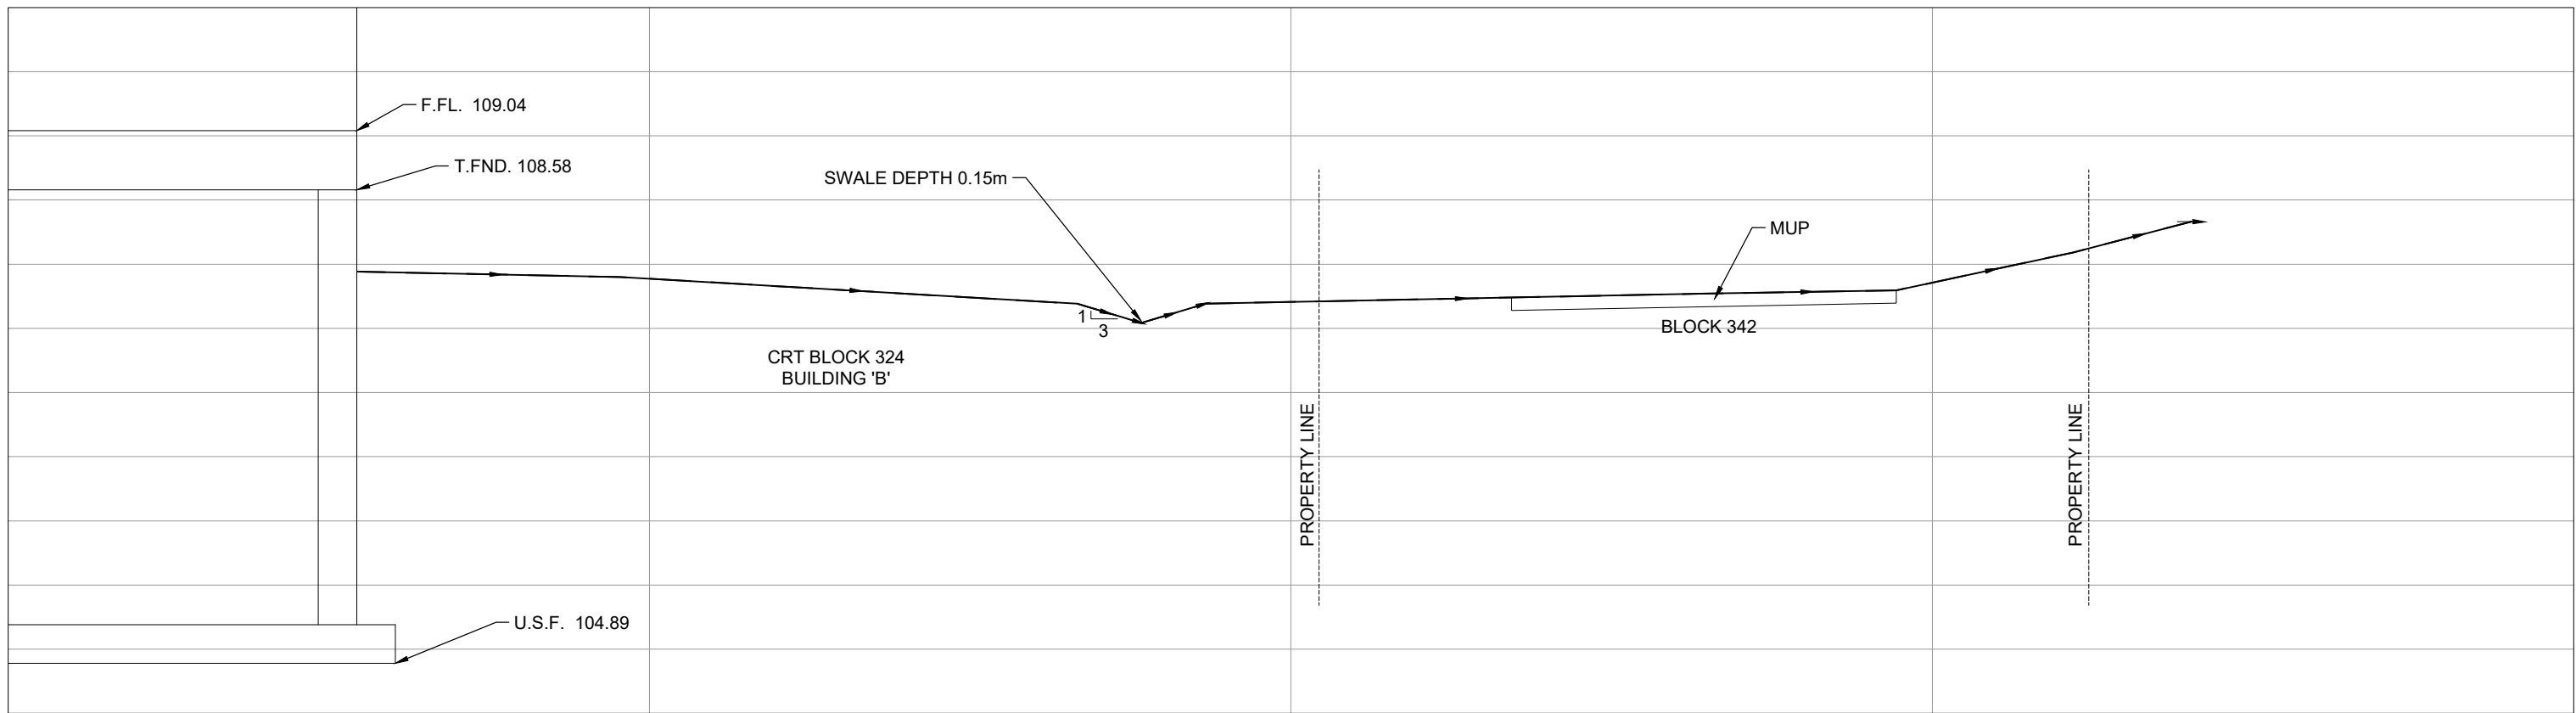

SECTION A:A
NTS

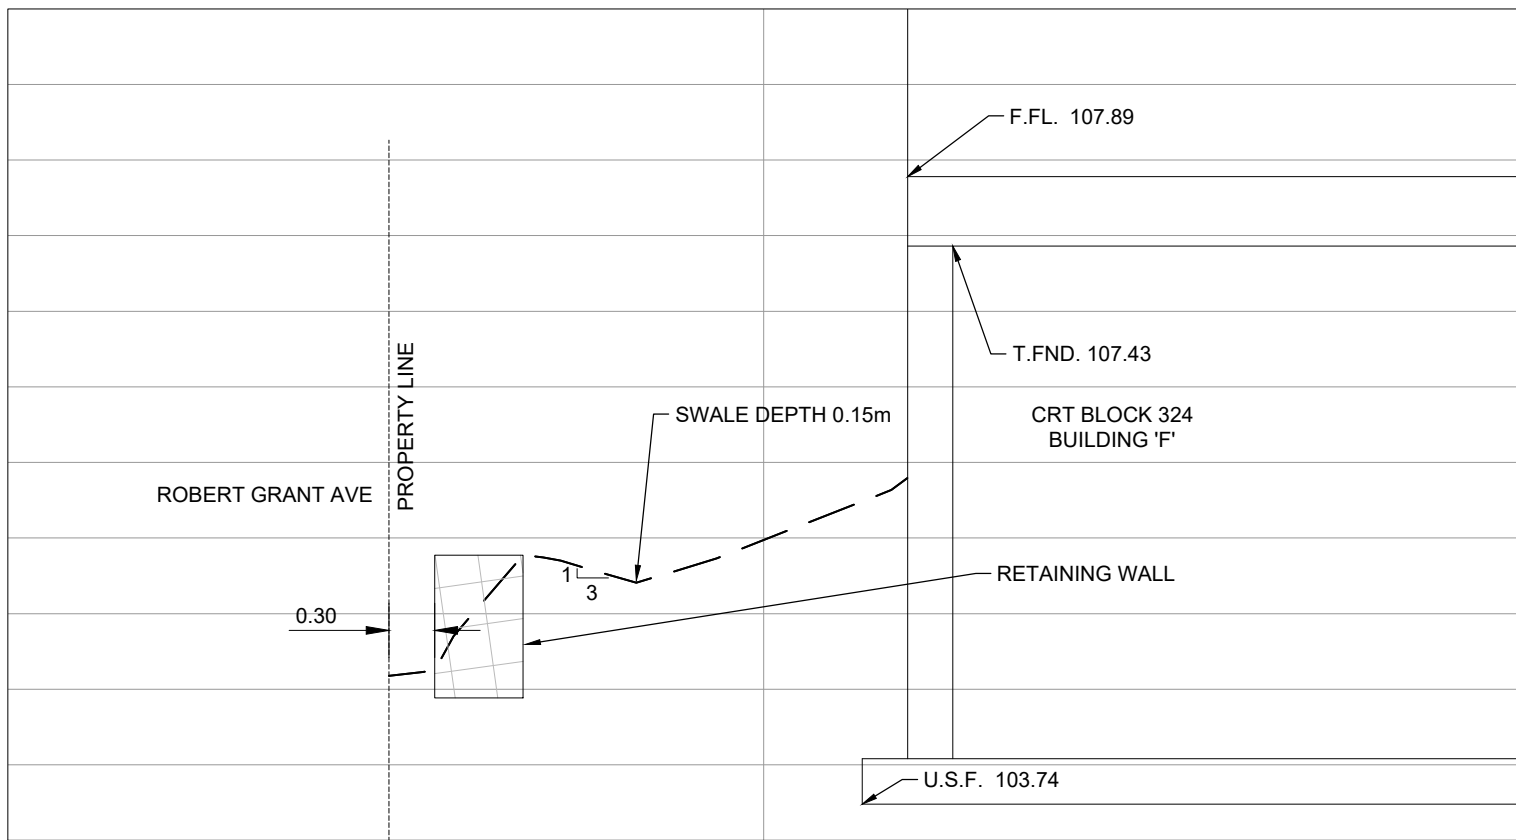


SECTION B:B
NTS

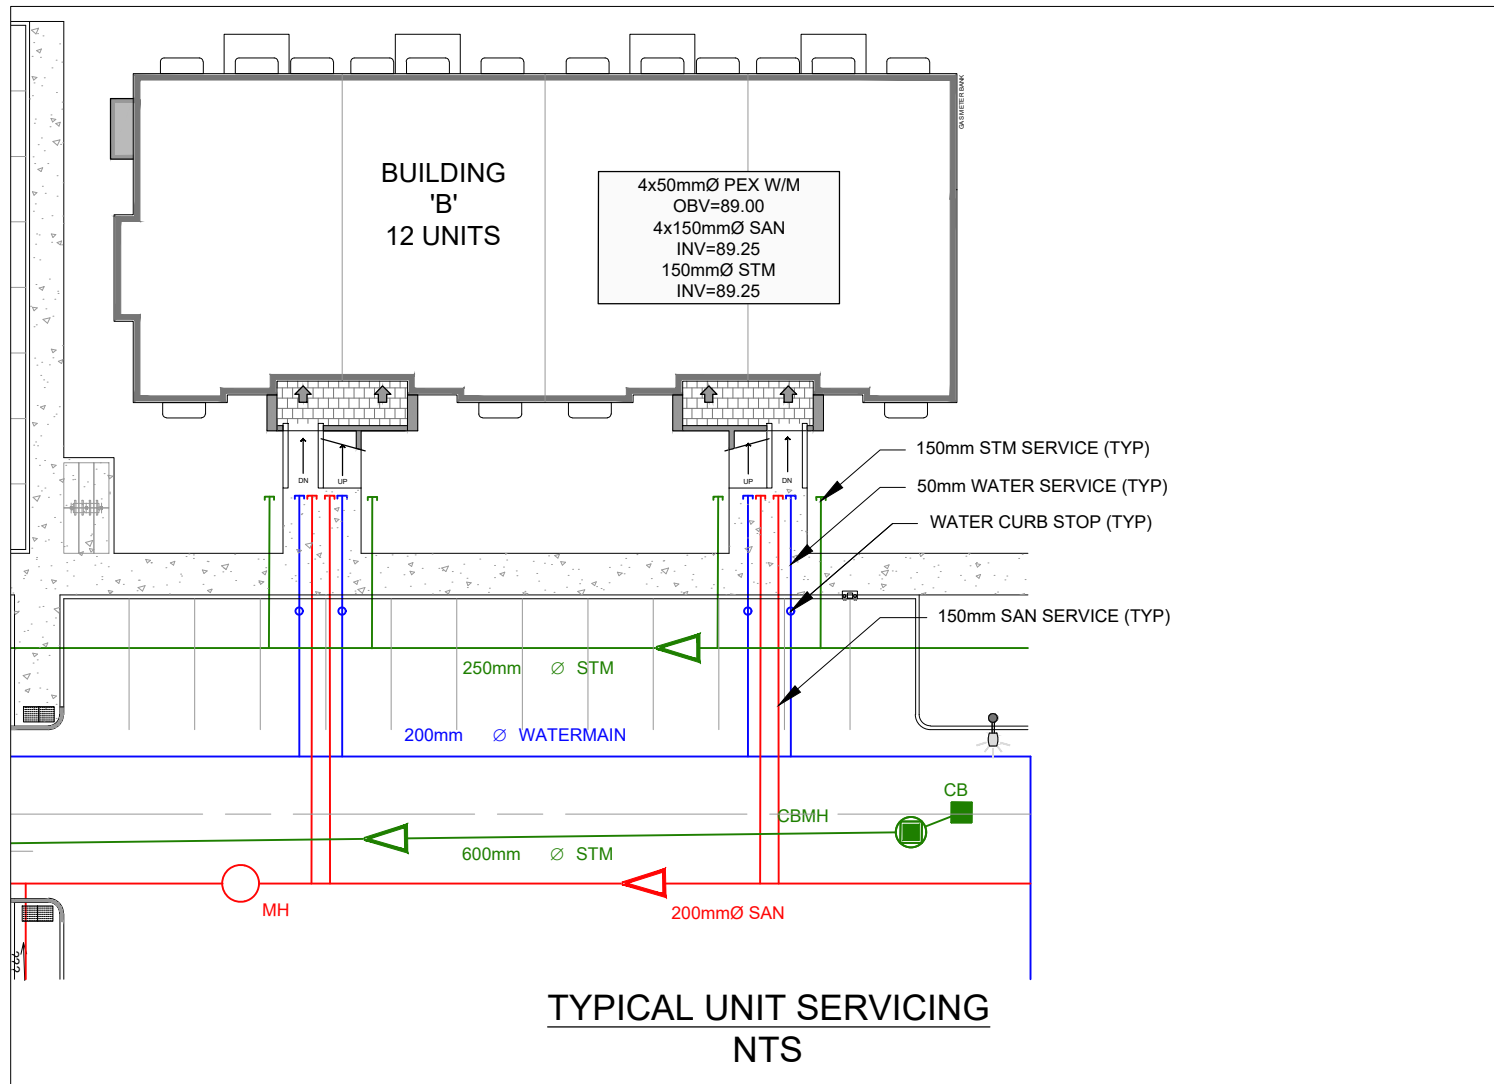

TYPICAL UNIT SERVICING
NTS

CLIENT

CLARIDGE HOMES

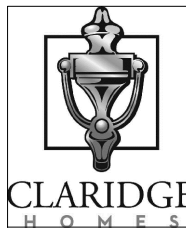

COPYRIGHT


This drawing has been prepared solely for the intended use, thus any reproduction or distribution for any purpose other than authorized by Arcadis is forbidden. Written dimensions shall have precedence over scaled dimensions. Contractors shall verify and be responsible for all dimensions and conditions on the job, and Arcadis shall be informed of any variations from the dimensions and conditions shown on the drawing. Shop drawings shall be submitted to Arcadis for general conformance before proceeding with fabrication.

Arcadis Professional Services (Canada) Inc.
formerly (B) Group Professional Services (Canada) Inc.

ISSUES

No.	DESCRIPTION	DATE
1	ISSUED TO CITY FOR REVIEW	2026.06.23
2	REVISED PER CITY COMMENTS	2026.09.23
3		
4		
5		

-SEE 010 FOR NOTES, LEGEND, CB TABLE, STREET SECTIONS AND DETAILS
-SITE BENCHMARK TO BE OBTAINED FROM LEGAL SURVEYOR ADV.

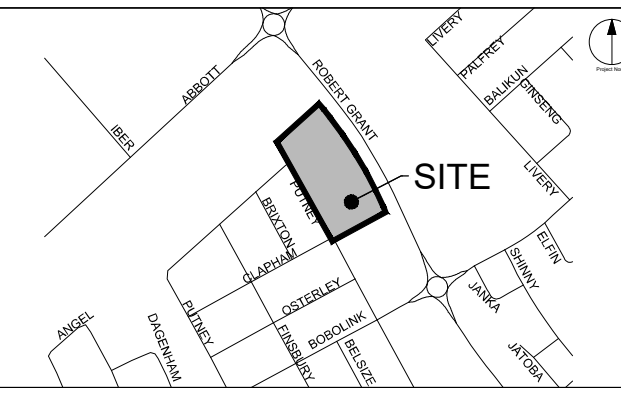

SEAL



PROJECT

CRT BLOCK 324

PROJECT NO:
30259740

DRAWN BY:
EH/MM

PROJECT MGR:
RM

CHECKED BY:
RR

APPROVED BY:
RM

SHEET TITLE

DETAILS
AND
SECTIONS

SHEET NUMBER

C-012

ISSUE

1