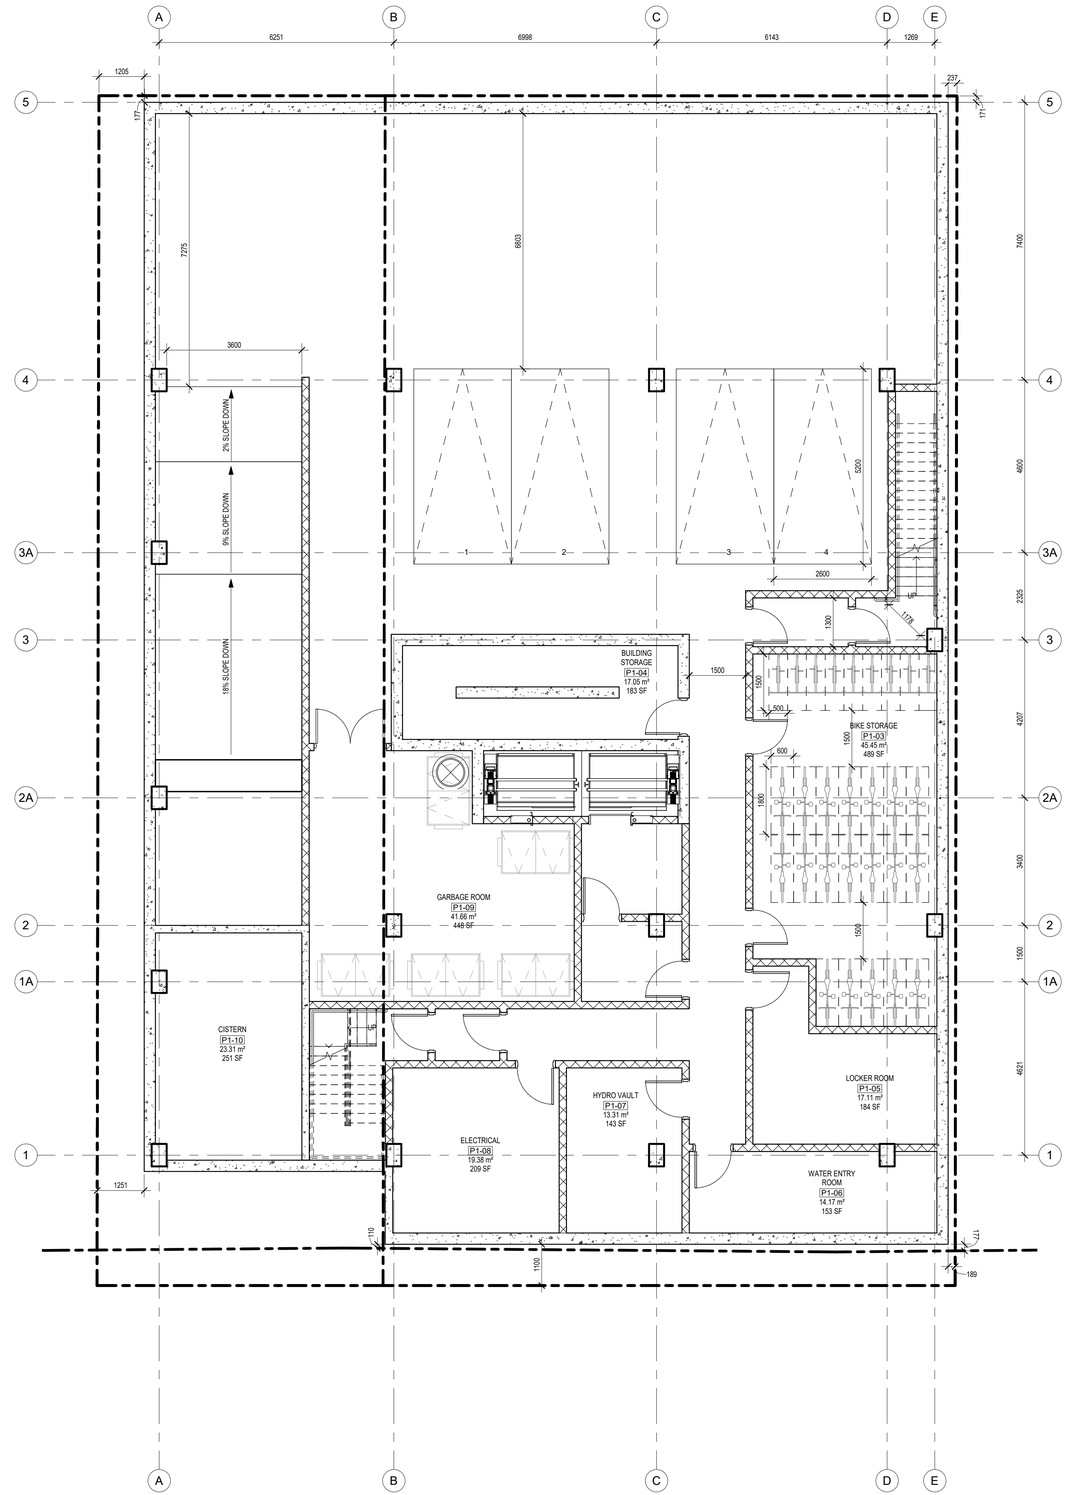


1 A-100 P1 FLOOR PLAN
SCALE1 : 75

NOTE: THIS DRAWING IS THE PROPERTY OF THE ARCHITECT AND MAY NOT BE REPRODUCED OR USED WITHOUT THE EXPRESSED CONSENT OF THE ARCHITECT. THE CONTRACTOR SHALL CHECK AND VERIFY ALL DIMENSIONS AND REPORT ANY OMISSIONS OR DISCREPANCIES TO THE ARCHITECT BEFORE PROCEEDING WITH THE WORK.

DO NOT SCALE THE DRAWINGS

## RELEASE / REVISION RECORD

| No. | Description | Date |
|---|---|---|
| 1 | ISSUED FOR COORDINATION | 21-04-14 |
| 2 | ISSUED FOR SITE PLAN CONTROL | 21-10-26 |
| 3 | ISSUED FOR COORDINATION | 22-03-09 |

OWNER

**93 HOLLAND : 2364672 ONT. INC.**
**91 HOLLAND: 2546928 ONT. INC.**
dnicholson@beament.com
613-277-7201

PROJECT NORTH

ONTARIO ASSOCIATION OF ARCHITECTS
RICHARD A. CHIEL
LICENCE
4053
MAY NOT BE USED FOR CONSTRUCTION UNTIL SIGNED BY THE ARCHITECT

chmielarchitects
200 - 109 Bank Street
Ottawa ON K1P 5N5
t (613) 234-3585
f (613) 234-6224

Six-Storey Residential on Holland

91-93 Holland Avenue

| PROJECT NO. | DRAWN |
|---|---|
| 20-1898 | MD |
| SCALE | CHECKED |
| 1 : 75 | RAC |

DRAWING TITLE
LEVEL P1 PLAN

DRAWING NO.
A-100

D07-12-21-0180

#18605