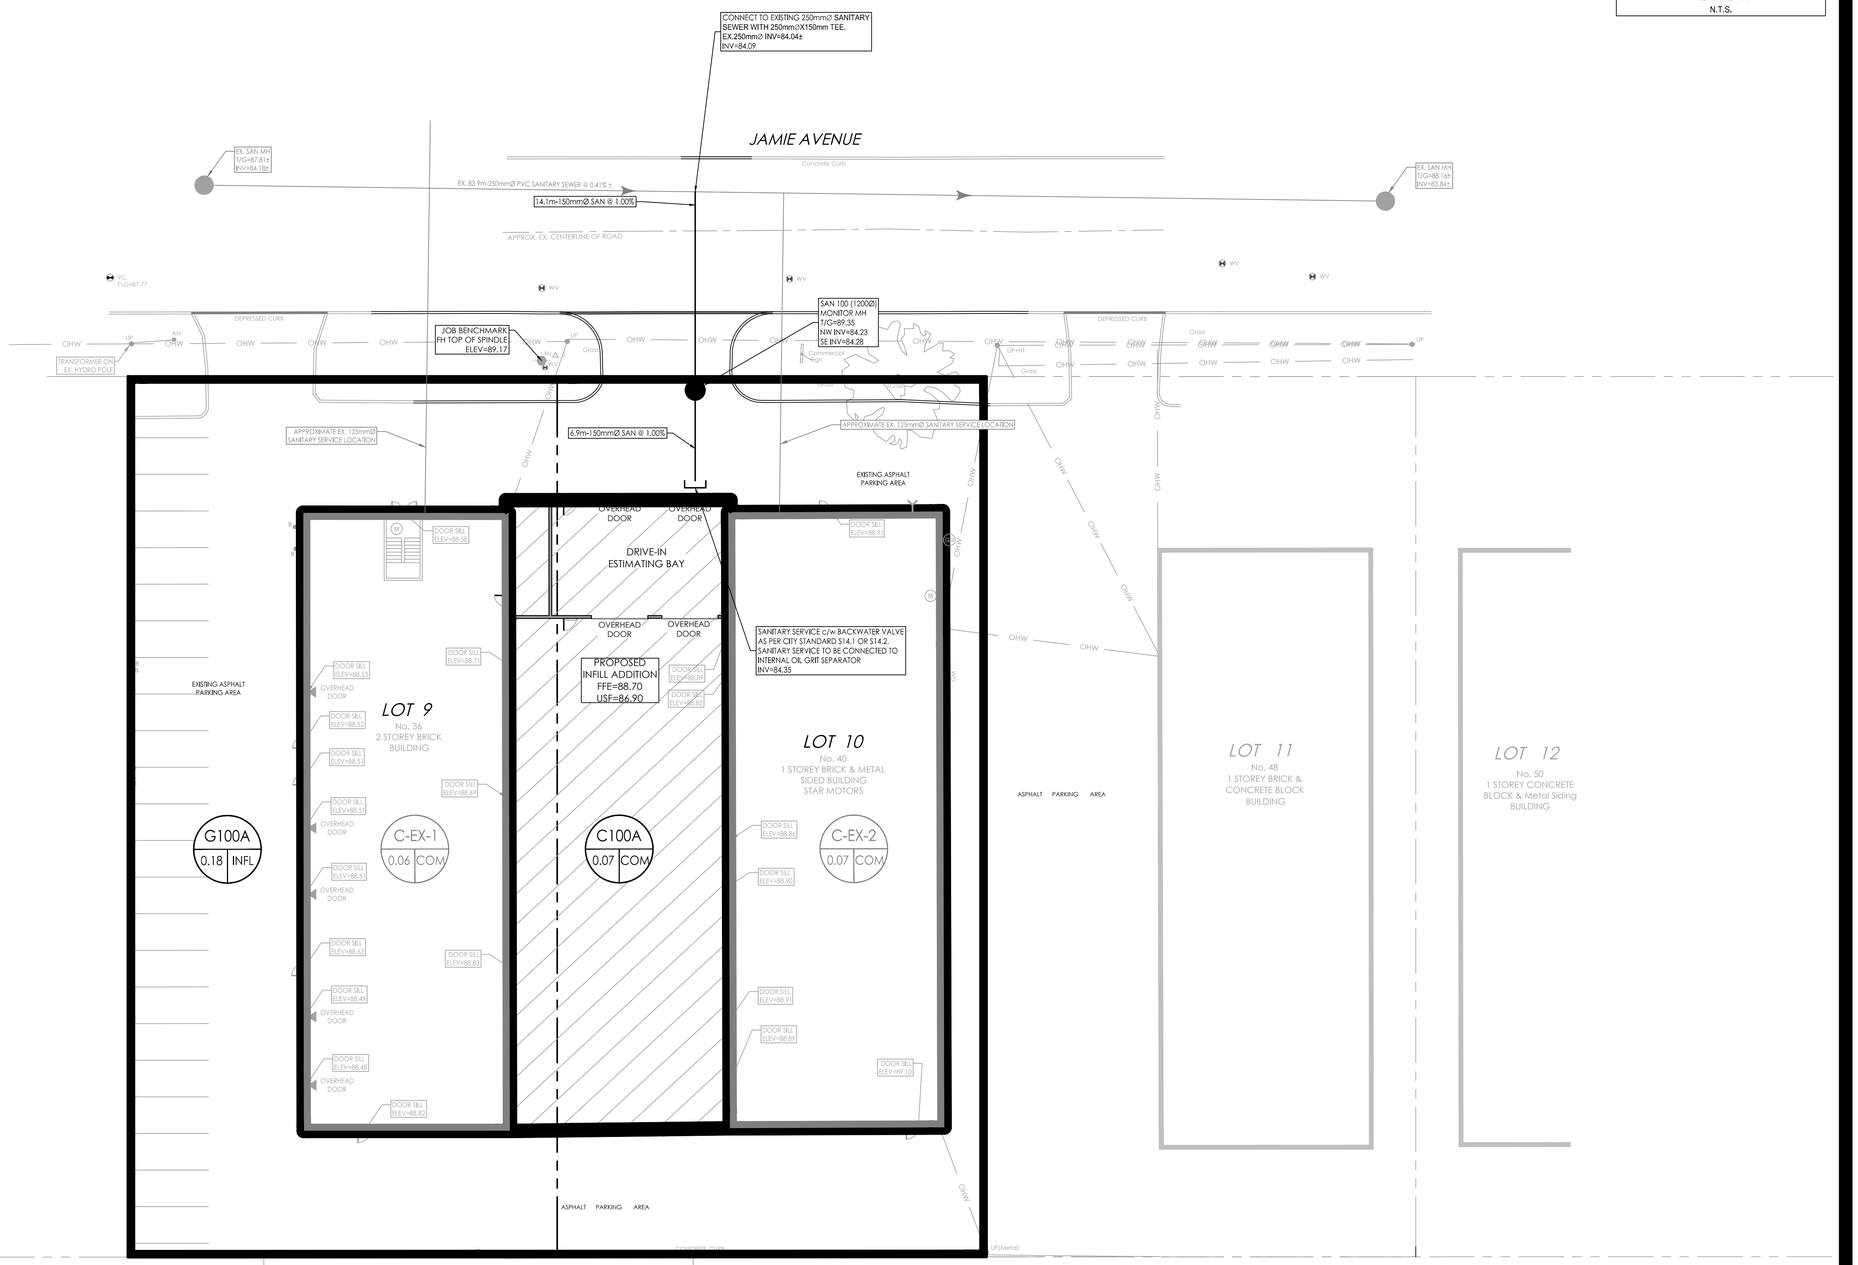

KEY PLAN
N.T.S.

Stantec

Stantec Consulting Ltd.
400 - 1331 Clyde Avenue
Ottawa ON
Tel. 613.722.4420
www.stantec.com

Copyright Reserved

The Contractor shall verify and be responsible for all dimensions. DO NOT scale the drawing - any errors or omissions shall be reported to Stantec without delay.
The Copyrights to all designs and drawings are the property of Stantec. Reproduction or use for any purpose other than that authorized by Stantec is forbidden.

Legend

C100A — SANITARY DRAINAGE AREA ID#
0.31 COM — COMMERCIAL FLOW RATE OF 28000L/ha/day APPLIED
SANITARY DRAINAGE AREA ha.

G100A — SANITARY DRAINAGE AREA ID#
0.11 INFL — INFILTRATION RATE OF 0.28 L/s/Ha APPLIED
SANITARY DRAINAGE AREA ha.

SANITARY DRAINAGE AREA
PROPOSED SANITARY SEWER
EXISTING SANITARY SEWER

Notes

		By	Appd.	YY.MM.DD
1	REVISED AS PER CITY COMMENTS	MJS	EB	23.03.03
0	ISSUED TO CITY FOR SPA	MJS	KK	22.02.11

Revision

	Dwn.	Chkd.	Dsgn.	YY.MM.DD
File Name: 160401647 DB	MJS	KK	MJS	21.01.20

Permit-Seal

LICENSED PROFESSIONAL ENGINEER
D. C. THIFFAULT
100186107
2023-03-07
PROVINCE OF ONTARIO

Client/Project
STAR MOTORS

STAR MOTORS BODY SHOP
36-40 JAMIE AVENUE INFILL ADDITION
OTTAWA, ON, CANADA

Title
SANITARY DRAINAGE AREA PLAN

Project No. 160401647
Scale 1:200 (0 2 6 10m)
Drawing No. SA-1
Sheet 6 of 6
Revision 1
PLAN # 18709

D07-12-22-0031

ORIGINAL SHEET - ARCH D

\\Ps-ottw\c\160401647\design\drawings\160401647 DB.dwg
2023/03/07 4:48 PM By: Thiffault, Dustin