



TYPICAL TANK INTERCONNECTION

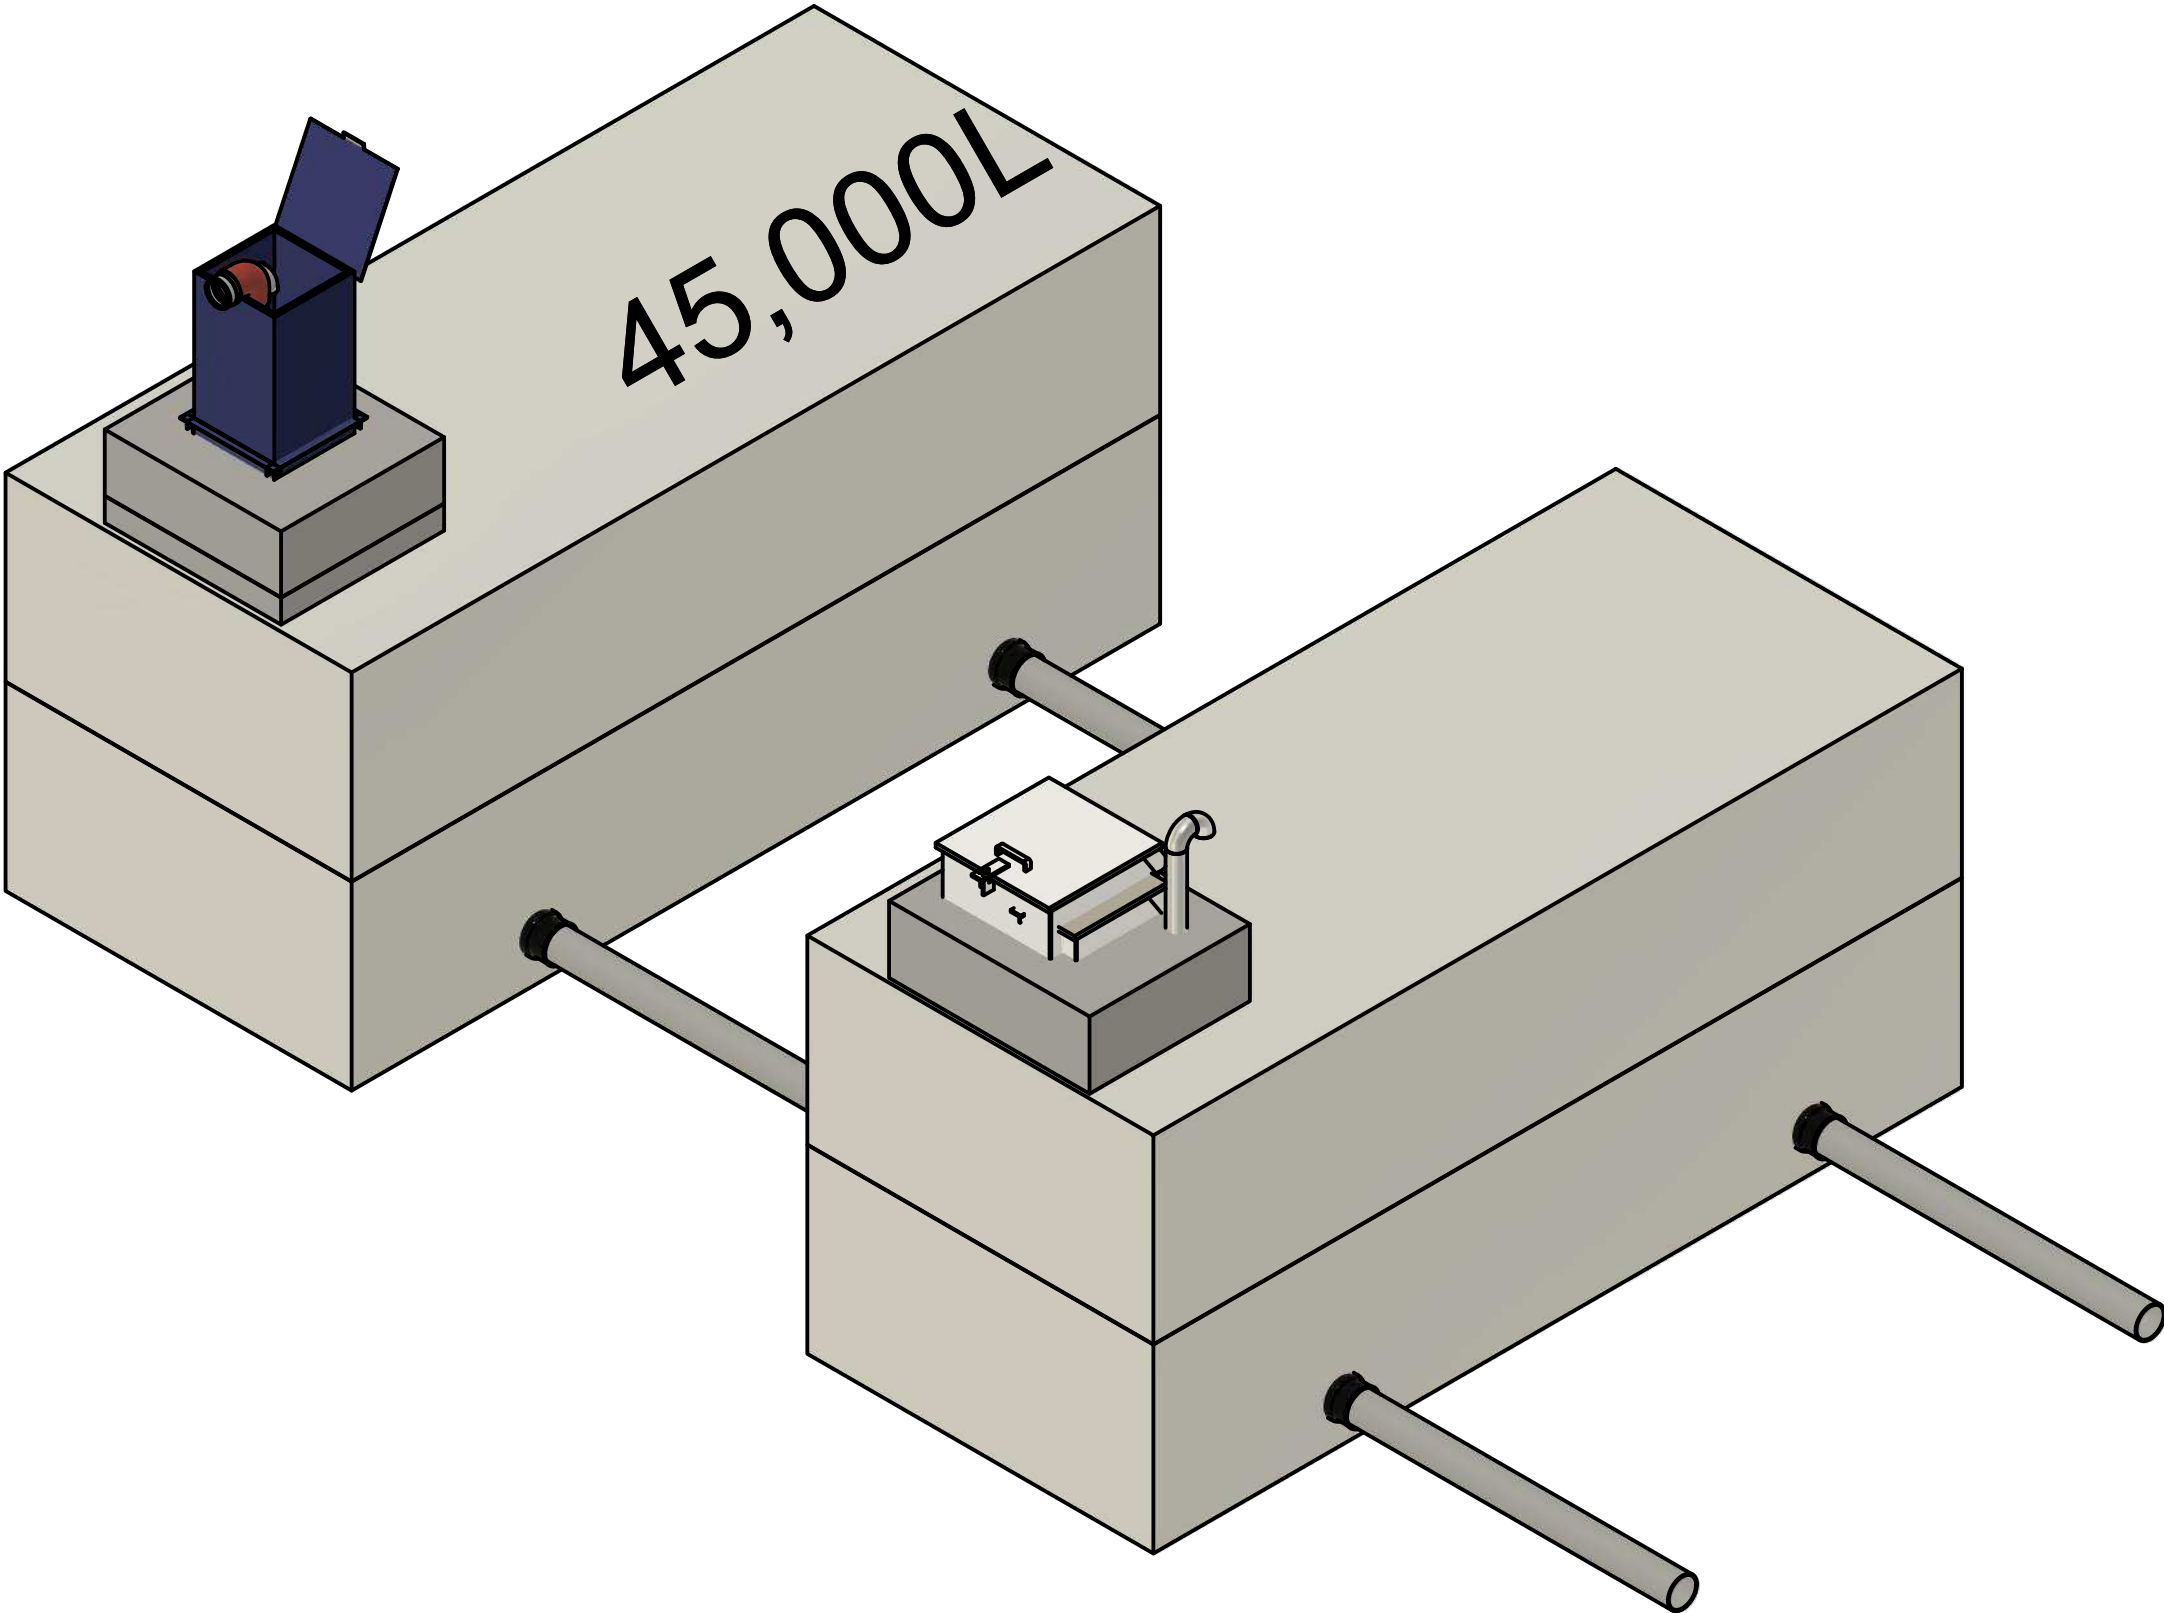

RECEIVED

By Adam Brown at 8:54 pm, Sep 28, 2026

ADAM BROWN
MANAGER , DEVELOPMENT REVIEW RURAL
PLANNING, DEVELOPMENT & BUILDING SERVICES
DEPARTMENT, CITY OF OTTAWA

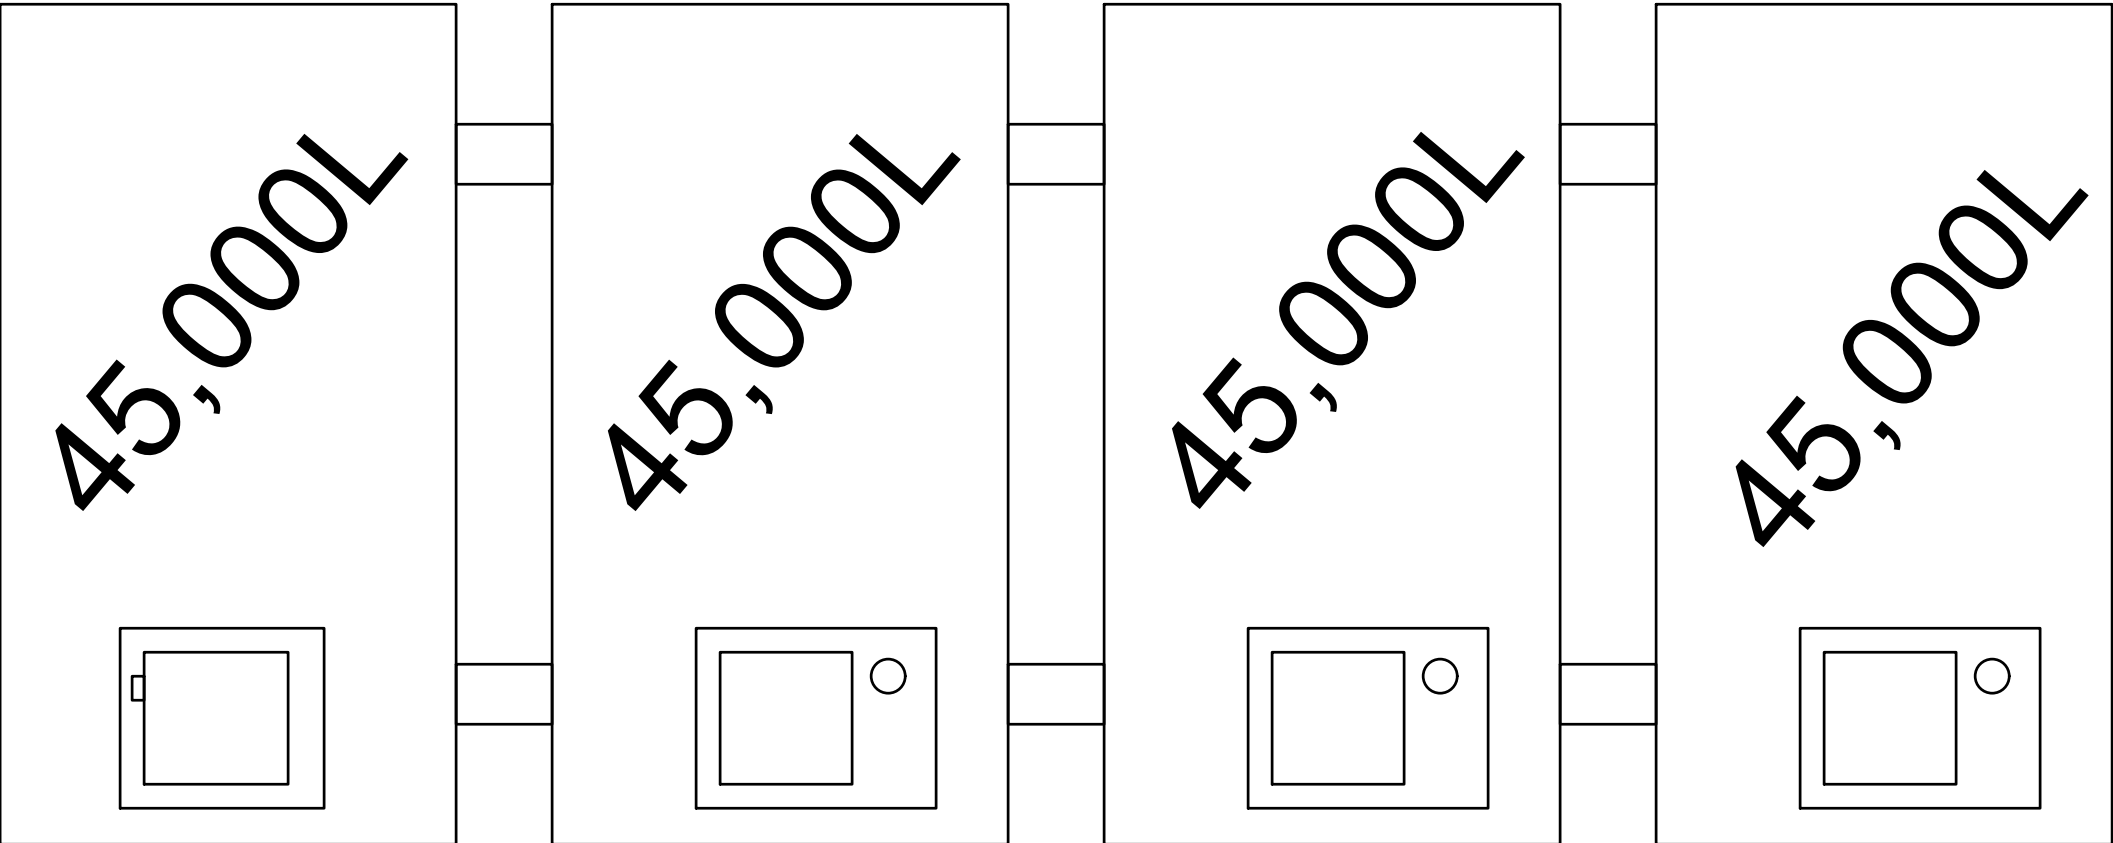

bb boyd bros
concrete products

5450 Cuddy St Osgoode, ON K0A 2W0
tel: (613) 826.2318 fax: (613) 826.3679
toll free: 888.846.6664
website: www.boydbrosconcrete.ca
email: info@boydbrosconcrete.ca

PROJECT			Admin Project		
TITLE			Fire Reservoir - Typical Install		
DRAWN Rob Sanna 2/11/21 APPROVED					
SIZE	DWG NAME				REV
C					
SCALE 1:50	WEIGHT		SHEET 1/1		