

4

3

2

1

D

D

C





C

B

B

A

A

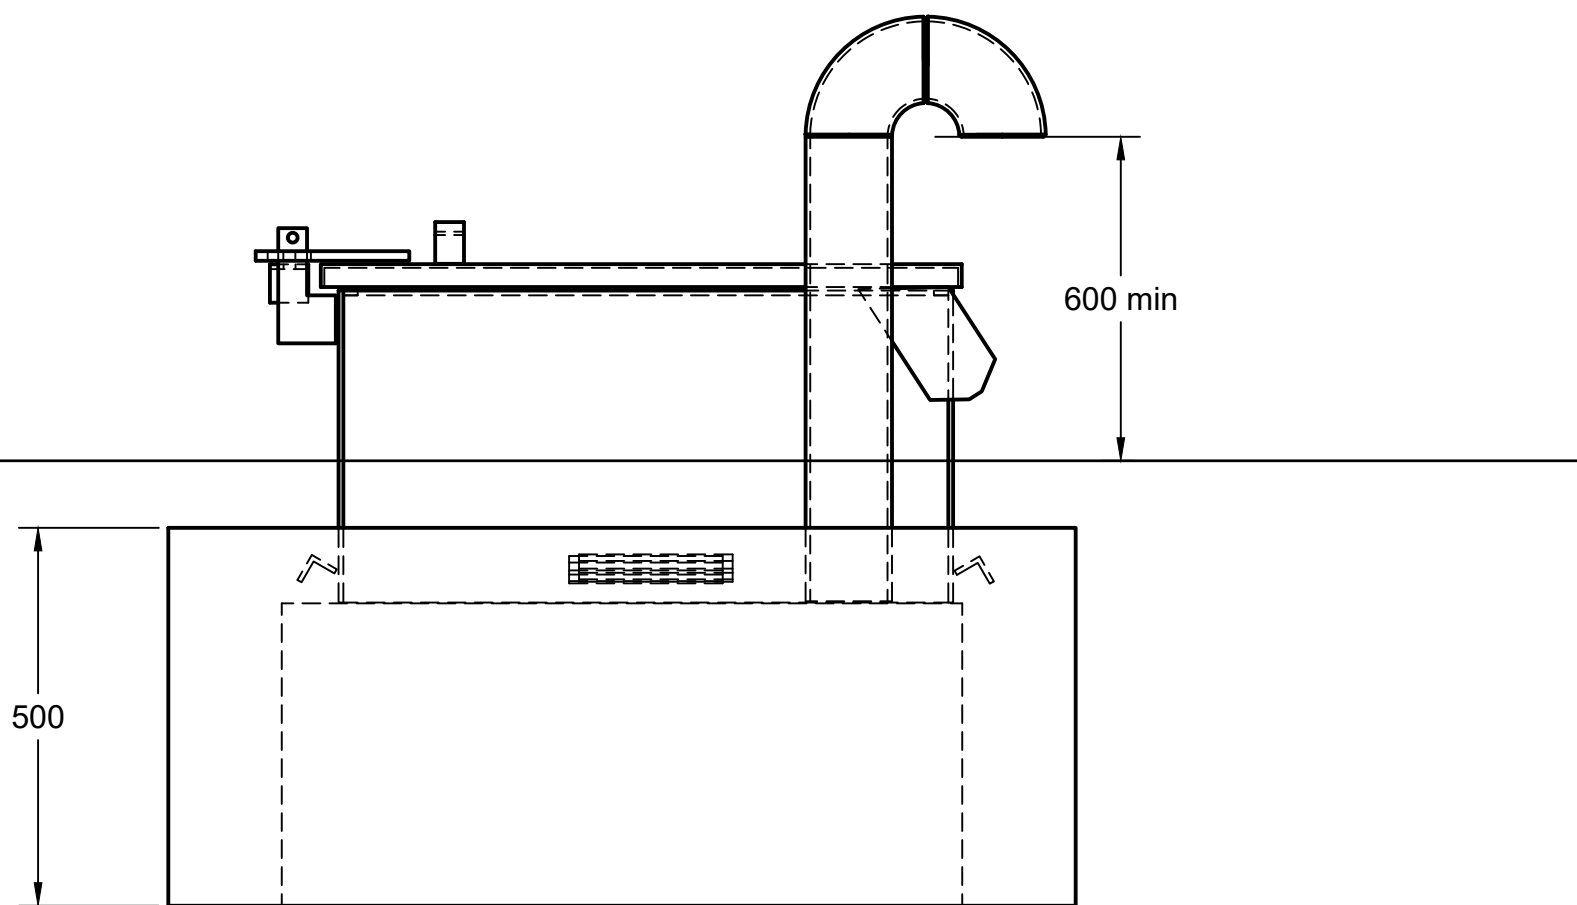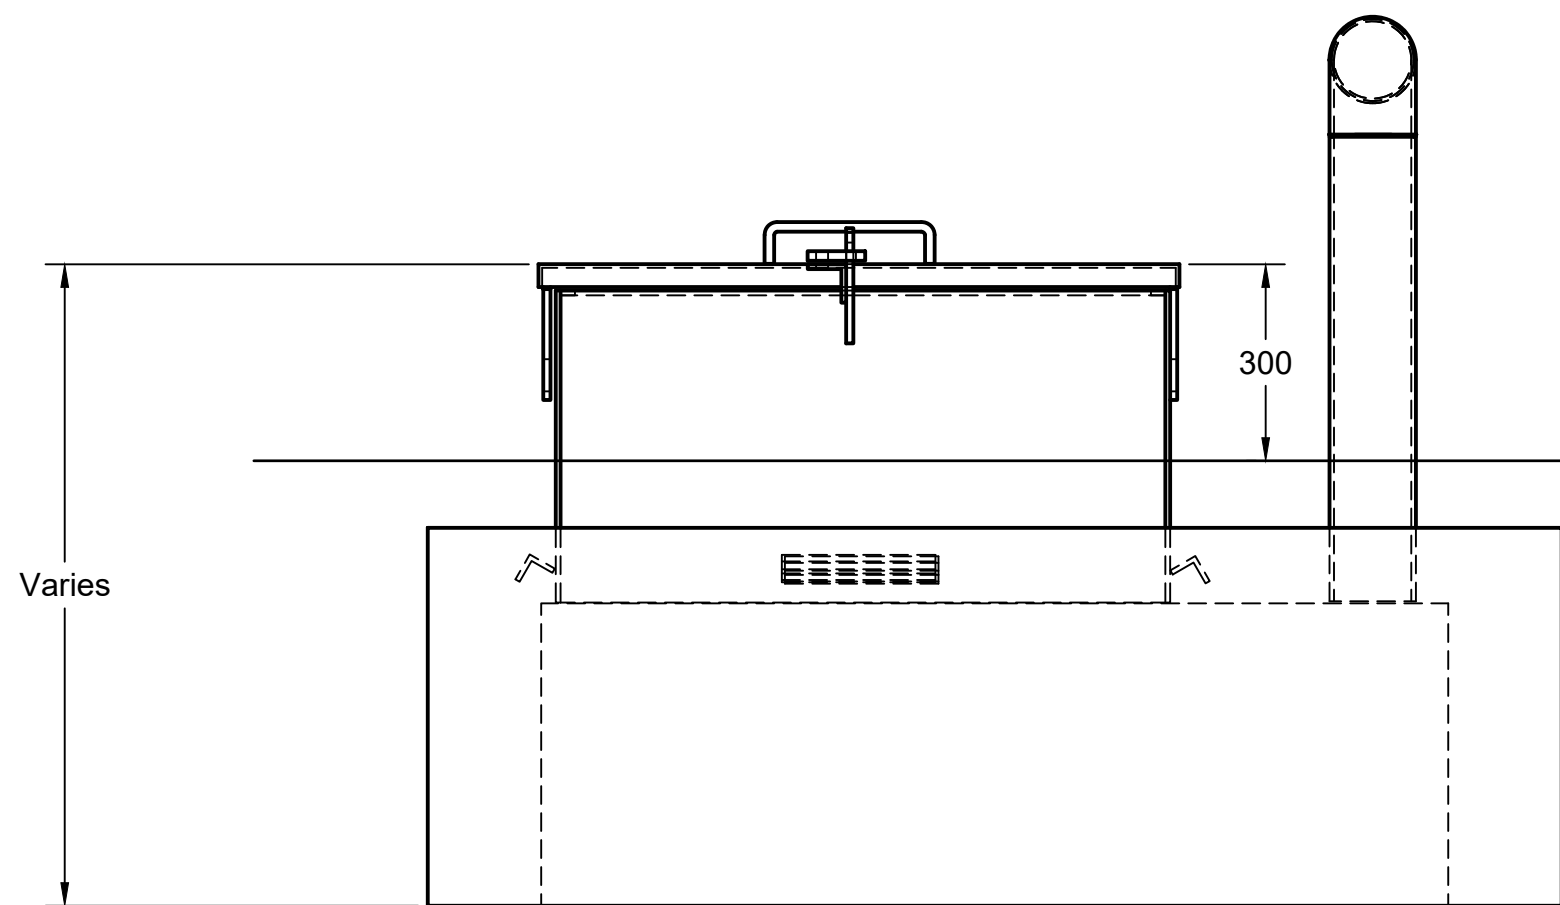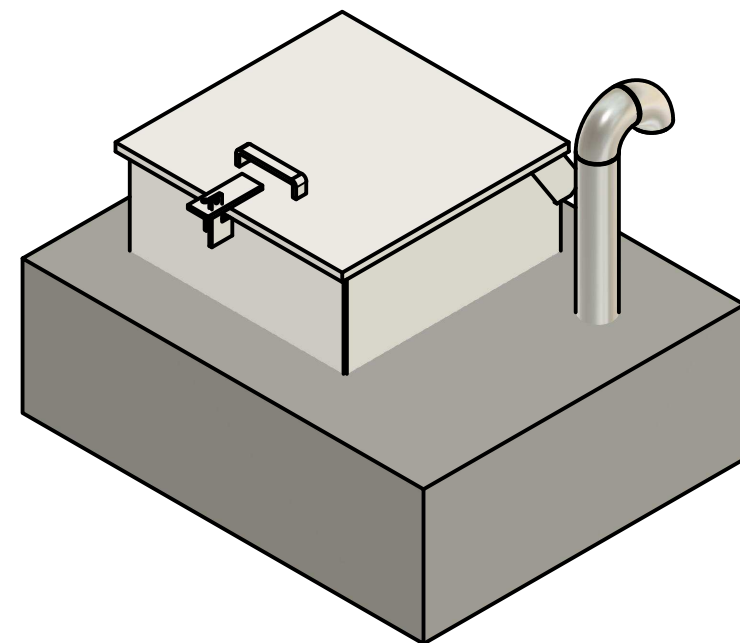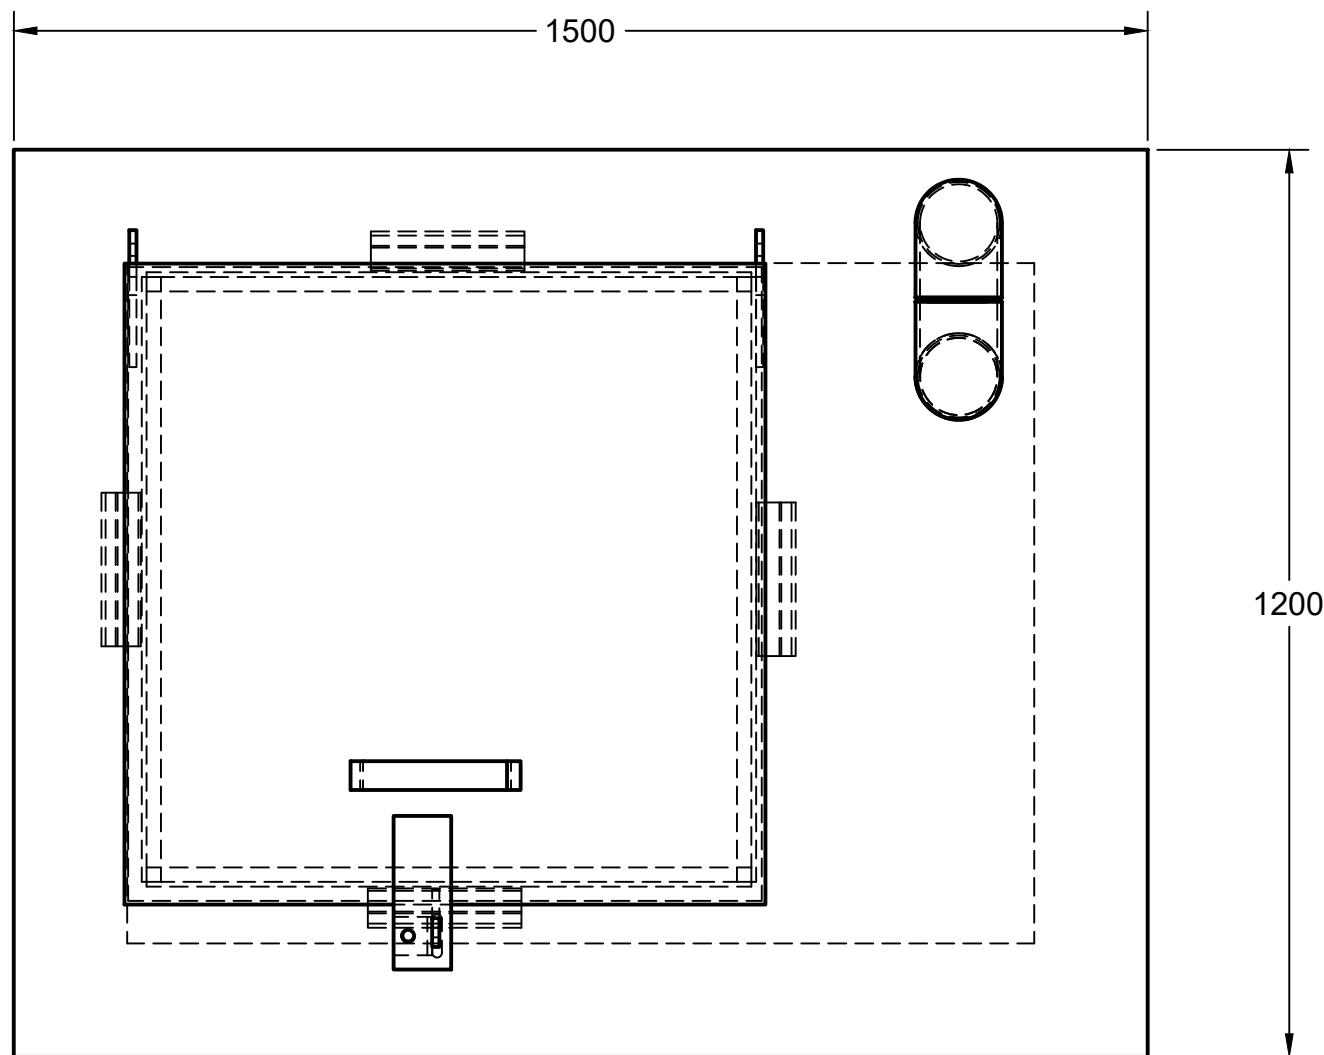

FINISHED GRADE

AR

ADAM BROWN
MANAGER, DEVELOPMENT REVIEW RURAL
PLANNING, DEVELOPMENT & BUILDING SERVICES
DEPARTMENT, CITY OF OTTAWA

APPROVED
By Adam Brown at 8:55 pm, Sep 28, 2026

bb boyd bros
concrete products

5450 Cuddy St Osgoode, ON K0A 2W0
tel: (613) 826.2318 fax: (613) 826.3679
toll free: 888.846.6664
website: www.boydbrosconcrete.ca
email: info@boydbrosconcrete.ca

PROJECT				
Fire Reservoir - Secondary Tank				
TITLE				
Sample Riser w Vent				
DRAWN Rob Sanna 2021-01-27 APPROVED				
SIZE	DWG NAME			REV
C				
SCALE 1:10	WEIGHT		SHEET 1/1	

4

3

2

1