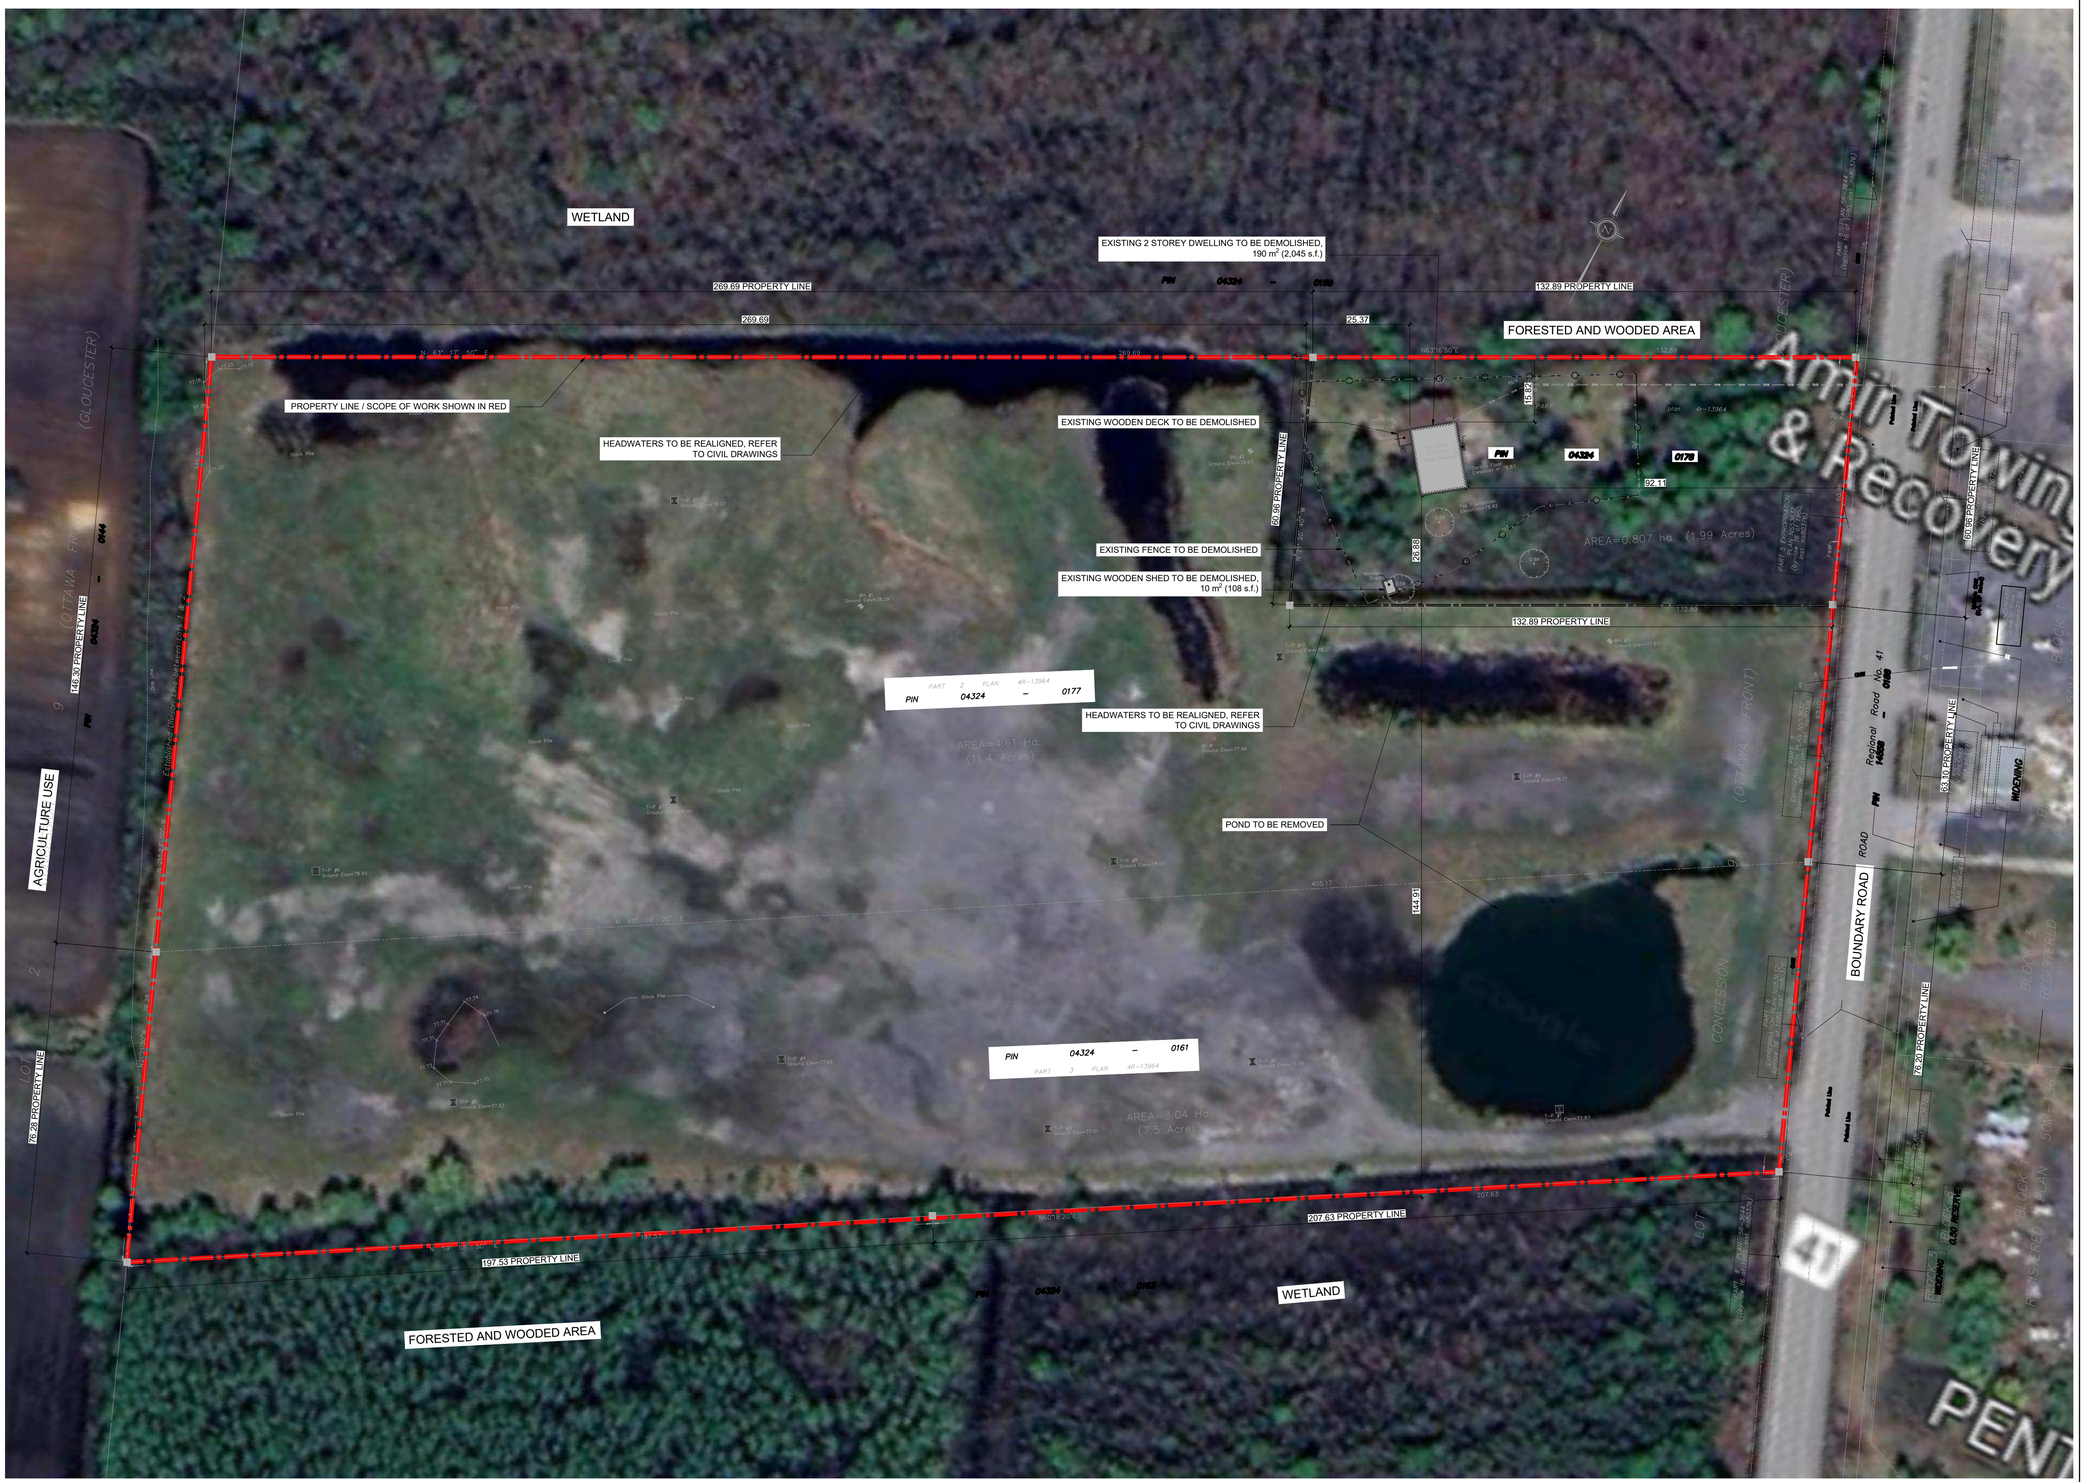

1 A000 EXISTING SITE PLAN
SCALE 1:750

DAY & ROSS

no.	revision	date
02	SPA COMMENTS RESPONSE	3 MAR 2026
01	SPA COMMENTS RESPONSE	12 DEC 2024

N45 ARCHITECTURE INC.
71 Bank Street, 7th Floor - Ottawa, Ontario, K1P 5N2
tel. 613.224.0095 fax 613.224.9811

DAY & ROSS
5494-5510 BOUNDARY ROAD
GLOUCESTER, ON

Project North
True North
N
W
E
S

seal
ONTARIO ASSOCIATION OF ARCHITECTS
VLADIMIR POPOVIC
LICENCE
5918

drawing title
EXISTING SITE PLAN

scale	drawn by
1:750	DL
date	checked by
DEC 2024	RM
project number	drawing number
22-765	A000

CONTRACTOR TO VERIFY ALL DIMENSIONS AND NOTIFY THE ARCHITECT OF ANY DISCREPANCIES BEFORE WORK COMMENCES.

DO NOT SCALE DRAWINGS

revision 02

CITY PLAN NO. 19296

CITY'S FILE NUMBER: D07-12-24-0117