

ANDREW MCCREIGHT
MANAGER, DEVELOPMENT REVIEW CENTRAL
PLANNING, DEVELOPMENT & BUILDING SERVICES
DEVELOPMENT DEPARTMENT, CITY OF OTTAWA

APPROVED
By mccreighan at 7:37 am, Oct 15, 2026

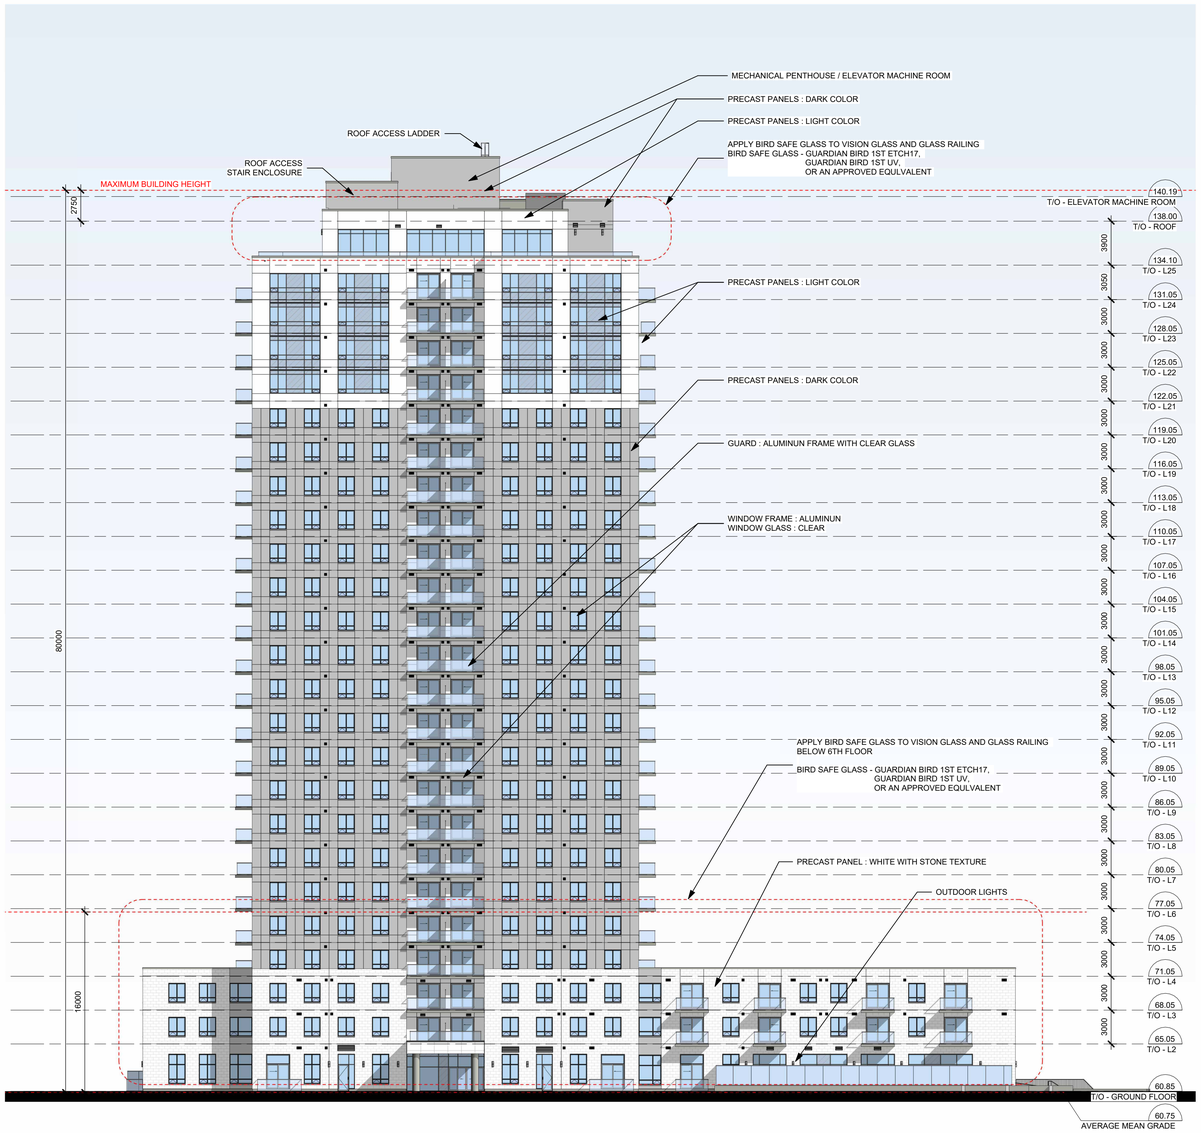

1 A-200 EAST ELEVATION (MAIN ENTRANCE)
1 : 250

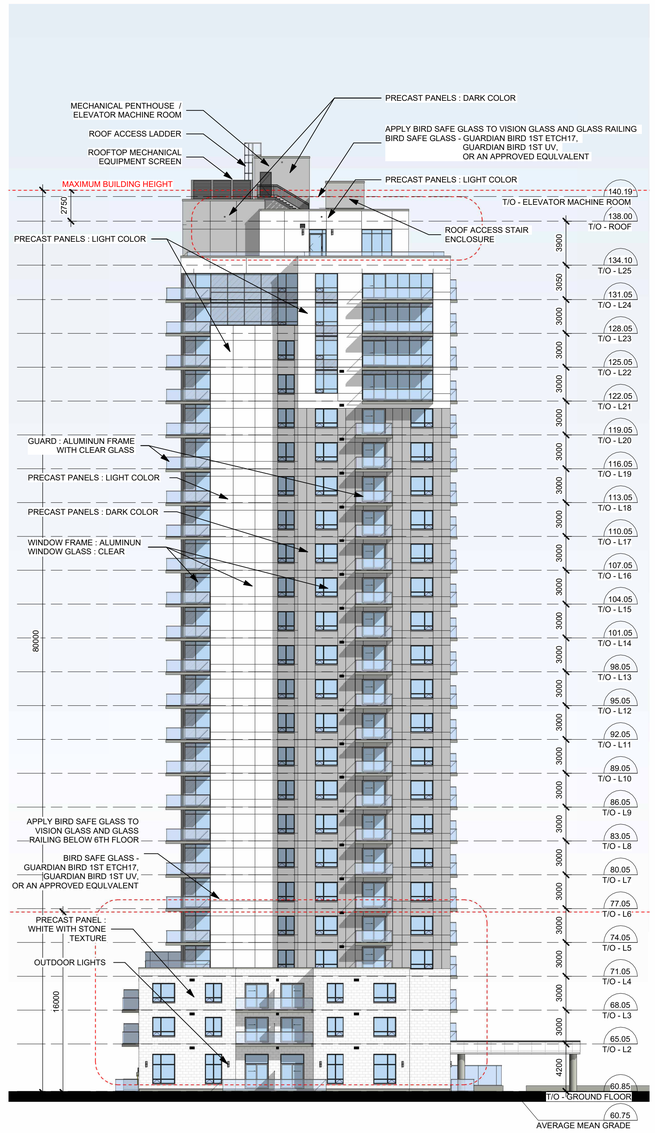

2 A-200 SOUTH ELEVATION
1 : 250

IT IS THE RESPONSIBILITY OF THE APPROPRIATE CONTRACTOR TO CHECK AND VERIFY ALL DIMENSIONS ON SITE AND TO REPORT ALL ERRORS AND/OR OMISSIONS TO THE ARCHITECT.

ALL CONTRACTORS MUST COMPLY WITH ALL PERTINENT CODES AND BY-LAWS.

THIS DRAWING MAY NOT BE USED FOR CONSTRUCTION UNTIL SIGNED BY THE ARCHITECT.

DO NOT SCALE DRAWINGS.

COPYRIGHT RESERVED.

No.	DESCRIPTION	YYYY-MM-DD
SPC 04	ISSUE FOR SPA REVISIONS	2026-05-13
SPC 03	ISSUE FOR SPC-2ND ROUND	2025-05-26
SPC 02	ISSUE FOR SPC -2ND ROUND	2025-03-28

REVISIONS:

ARCHITECT SEAL:

NORTH ARROW:

CLIENT:

HOMESTEAD

HOMESTEAD

ARCHITECT:

rla/architecture
56 Beech Street, Ottawa, Ontario K1S 3J6
t.613.724.9932 f.613.724.1209 www.rodericklahey.ca

PROJECT TITLE:

210 CLEARVIEW

210 Clearview, Ottawa, Ontario,

SHEET TILE:

BUILDING ELEVATIONS

DRAWN:	CHECKED:
G.E./C.E.	J.S.
SCALE: 1 : 250	SHEET No: A-200
PROJECT No: 2117	

PLOT DATE: 25/06/2026 8:30:39 AM


C:\Users\jlahm\Documents\2117_210 CLEARVIEW_R24_jlahmFUARG.rvt

PLOT SCALE: 1:1


PAPER SIZE: ARCH D 24" x 36" (610.00 x 914.00mm)

ANDREW MCCREIGHT
MANAGER, DEVELOPMENT REVIEW CENTRAL
PLANNING, DEVELOPMENT & BUILDING SERVICES
DEVELOPMENT DEPARTMENT, CITY OF OTTAWA

APPROVED
By mccreighan at 7:37 am, Oct 15, 2026

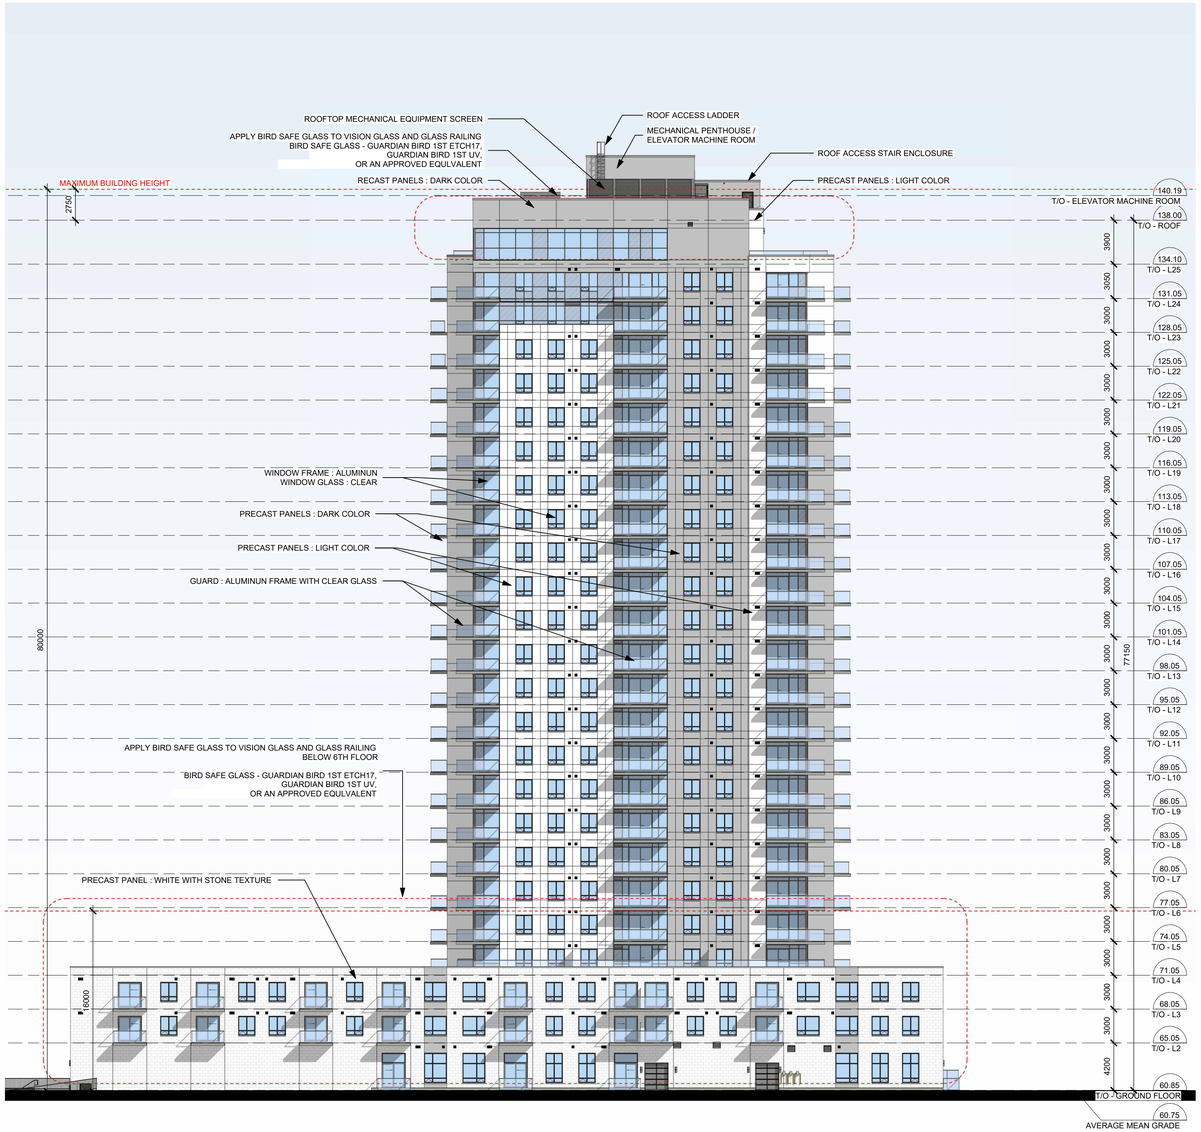

1 A-201 WEST ELEVATION
1 : 250

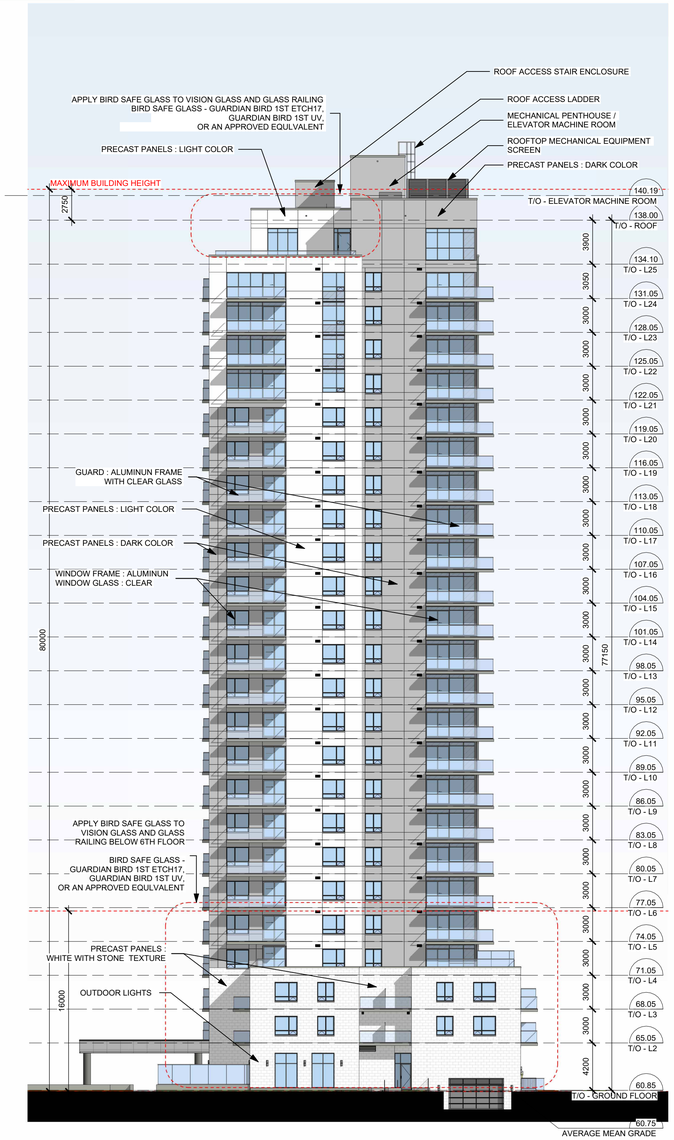

2 A-201 NORTH ELEVATION
1 : 250

IT IS THE RESPONSIBILITY OF THE APPROPRIATE CONTRACTOR TO CHECK AND VERIFY ALL DIMENSIONS ON SITE AND TO REPORT ALL ERRORS AND/OR OMISSIONS TO THE ARCHITECT.

ALL CONTRACTORS MUST COMPLY WITH ALL PERTINENT CODES AND BY-LAWS.

THIS DRAWING MAY NOT BE USED FOR CONSTRUCTION UNTIL SIGNED BY THE ARCHITECT.

DO NOT SCALE DRAWINGS.

COPYRIGHT RESERVED.

No.	DESCRIPTION	YYYY-MM-DD
SPC 04	ISSUE FOR SPA REVISIONS	2026-05-13
SPC 03	ISSUE FOR SPC-2ND ROUND	2025-05-26
SPC 02	ISSUED FOR SPC -2ND ROUND	2025-03-28

REVISIONS:

ARCHITECT SEAL:

NORTH ARROW:

CLIENT:

HOMESTEAD

HOMESTEAD

ARCHITECT:

rla/architecture
56 Beech Street, Ottawa, Ontario K1S 3J6
t.613.724.9932 f.613.724.1209 www.rodericklahey.ca

PROJECT TITLE:

210 CLEARVIEW

210 Clearview, Ottawa, Ontario,

SHEET TILE:

BUILDING ELEVATIONS

DRAWN:	CHECKED:
G.E./C.E.	J.S.
SCALE: 1 : 250	SHEET No: A-201
PROJECT No: 2117	

PLOT DATE: 25/06/2026 8:31:06 AM

PAPER SIZE: ARCH D 24" x 36" (610.00 x 914.00mm)

PLOT SCALE: 1:1

C:\Users\jlahm\Documents\2117_210 CLEARVIEW_R24_jlahmFIARG.rvt