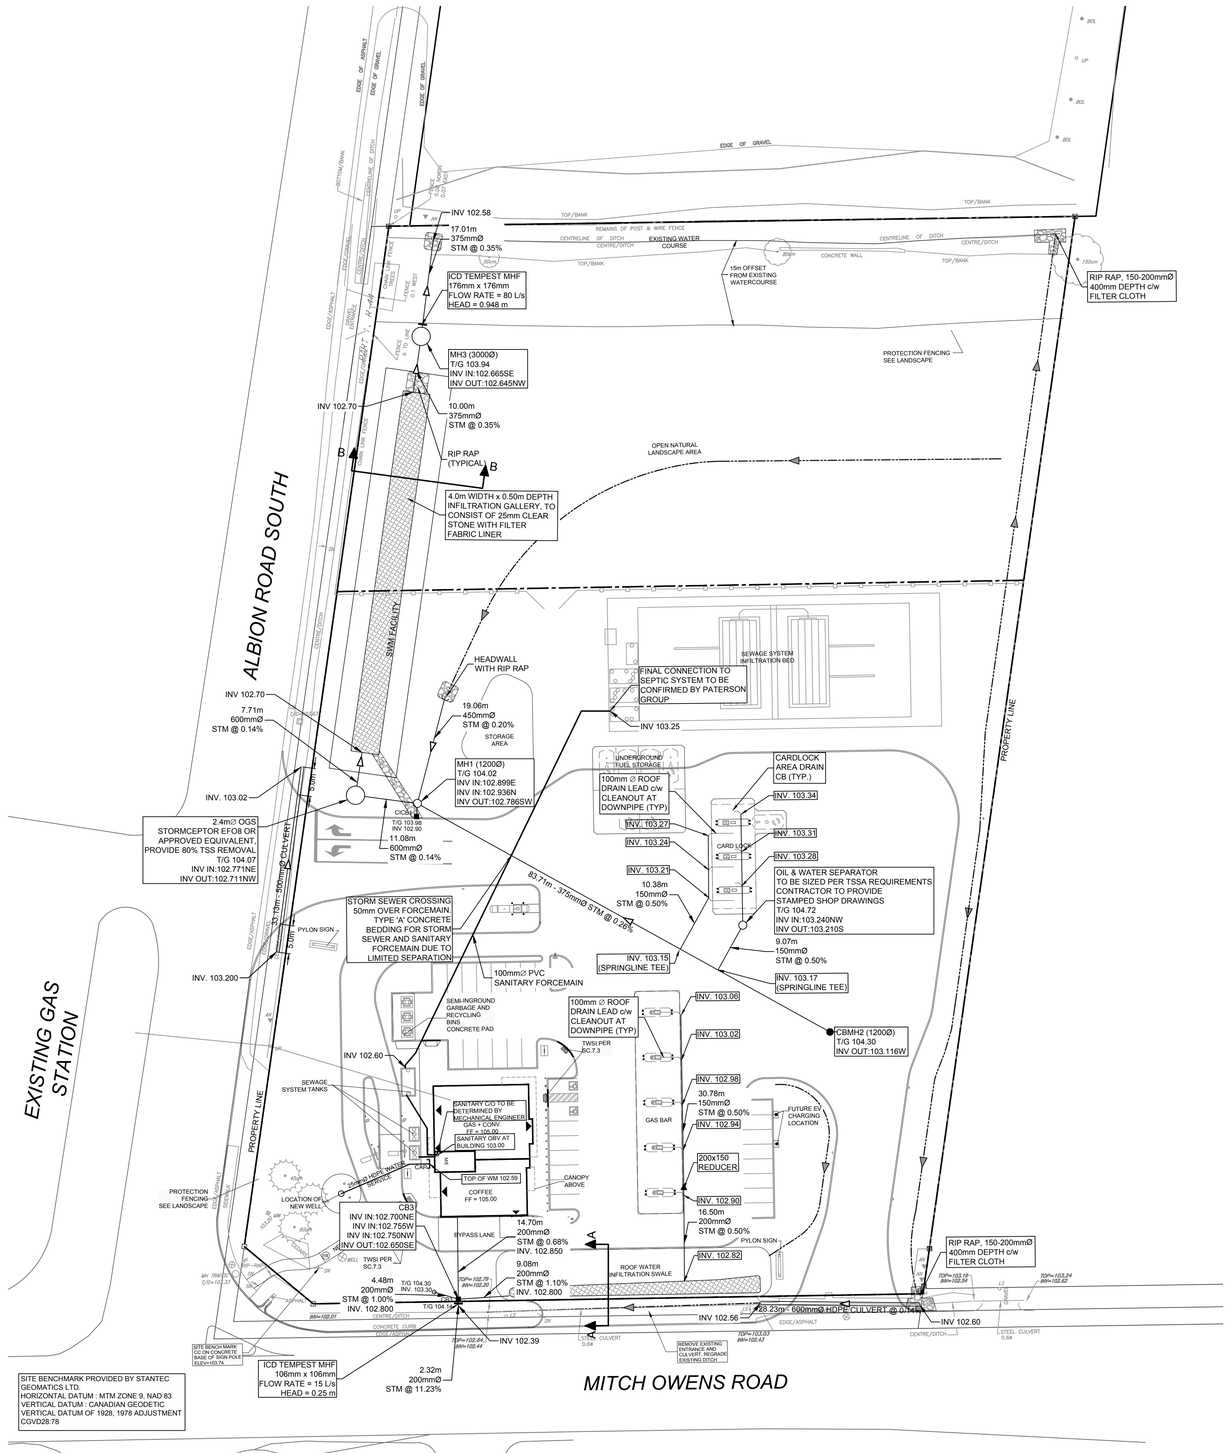

INSULATION PER CITY STANDARD S35 OPTION B

FINISHED GROUND (VARIES)

VARIES

STORM SEWER

TYPICAL SEWER INSULATION (APPLIES THROUGHOUT)

N.T.S.

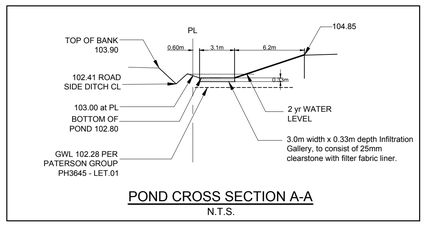

POND CROSS SECTION A-A

N.T.S.

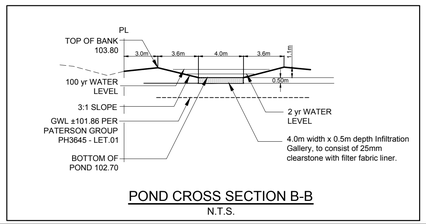

POND CROSS SECTION B-B

N.T.S.

CLIENT

W.O. STINSON & SON LTD.

COPYRIGHT

This drawing has been prepared solely for the intended use, thus any reproduction or distribution for any purpose other than authorized by Arcadis is forbidden. Written dimensions shall have precedence over scaled dimensions. Contractors shall verify and be responsible for all dimensions and conditions on the job, and Arcadis shall be informed of any variations from the dimensions and conditions shown on the drawing. Shop drawings shall be submitted to Arcadis for general conformance before proceeding with fabrication.

ISSUES

No.	DESCRIPTION	DATE
1	SUBMISSION NO.1 FOR CITY REVIEW	2023-11-24
2	SUBMISSION NO.2 FOR CITY REVIEW	2024-03-20
3	ADDED TANK SECTIONS	2024-07-25
4	REVISED PER NEW SITE PLAN	2025-02-03
5	REVISED PER CITY COMMENTS	2025-04-08
6	REVISED PER CITY COMMENTS	2025-05-29
7	REVISED NORTH FACADE, ADDED TWSI GRADING	2025-10-08
8	REVISED PER CITY COMMENTS	2025-12-02
9	REVISED PER CITY COMMENTS	2025-12-15
10	REVISED SITE PLAN, CANOPY AND CARD LOCK SERVICING	2026-03-16
11	REVISED PER NEW SITE PLAN	2026-04-21
12	ISSUED FOR CONSTRUCTION	2026-05-28

SEE 010 FOR NOTES, LEGEND, CB TABLE AND DETAILS

KEY PLAN

1:500 0 5 15 25m

SEAL

LICENCED PROFESSIONAL ENGINEER
L.D. 45. Yannoulopoulos R
2026/05/28
PROVINCE OF ONTARIO

ARCADIS
333 Preston Street - Suite 500
Ottawa ON K1S 5N4 Canada
tel 613 225 1311
www.arcadis.com

PROJECT

W.O. STINSON
5545 ALBION ROAD

ALBION & MITCH OWENS

PROJECT NO: 143219	
DRAWN BY: D.D. / M.M.	CHECKED BY: R.M./D.G.Y.
PROJECT MGR: R.M.	APPROVED BY: D.G.Y.

SHEET TITLE

GENERAL PLAN OF SERVICES

SHEET NUMBER C-001

ISSUE 12

SCALE CHECK 1 in

Plan # 19345 File # D07-12-25-0013

File Location: ...\114219_WO_Stinson\70_Production\73_Design\04_Civil\Sheets\001 GENERAL PLAN OF SERVICES.dwg Last Saved: May 28, 2026, by mhimm4926 Plotted: May 28, 2026 11:26:10 AM by Milne, Marian