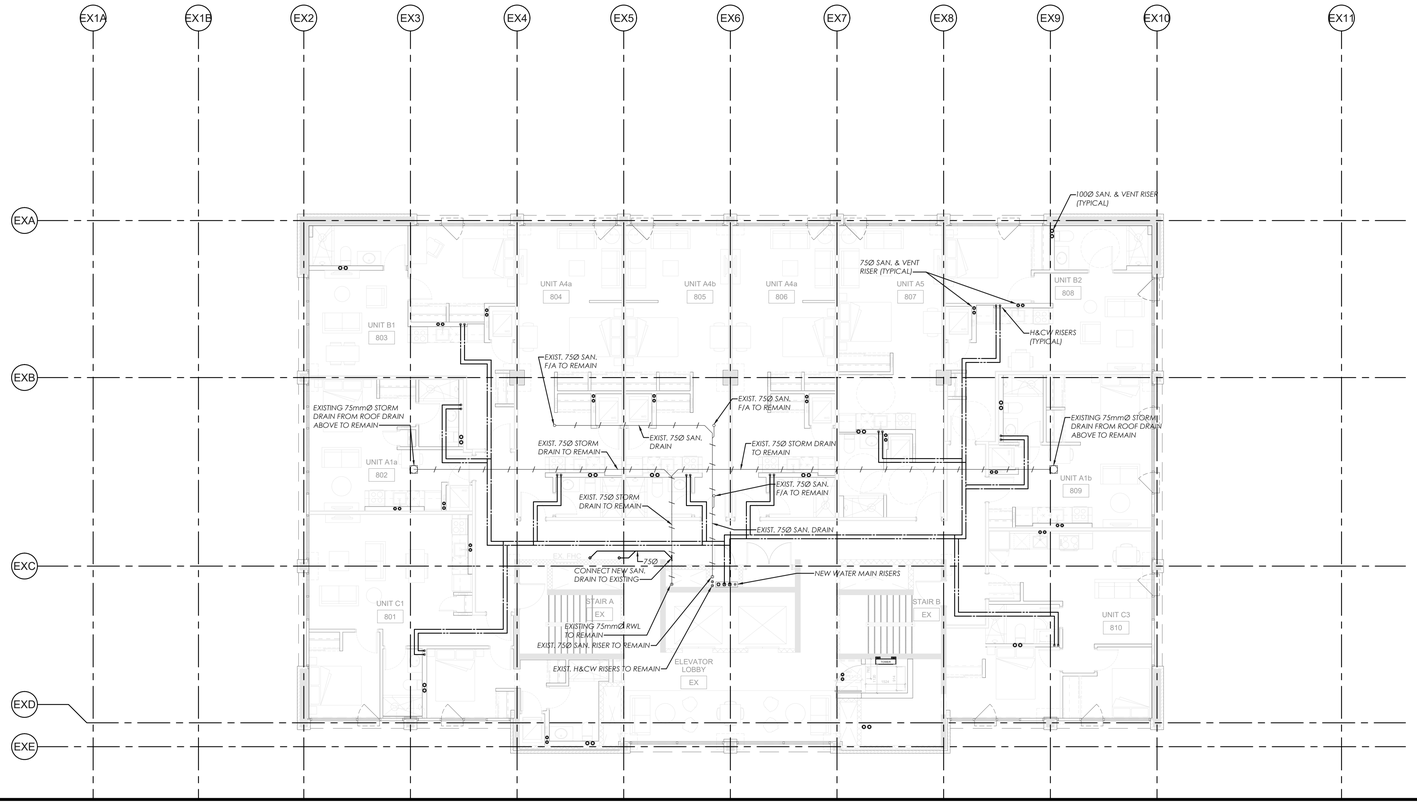

1 M104 8TH FLOOR PLAN - PHASE

SCALE = 1 : 100

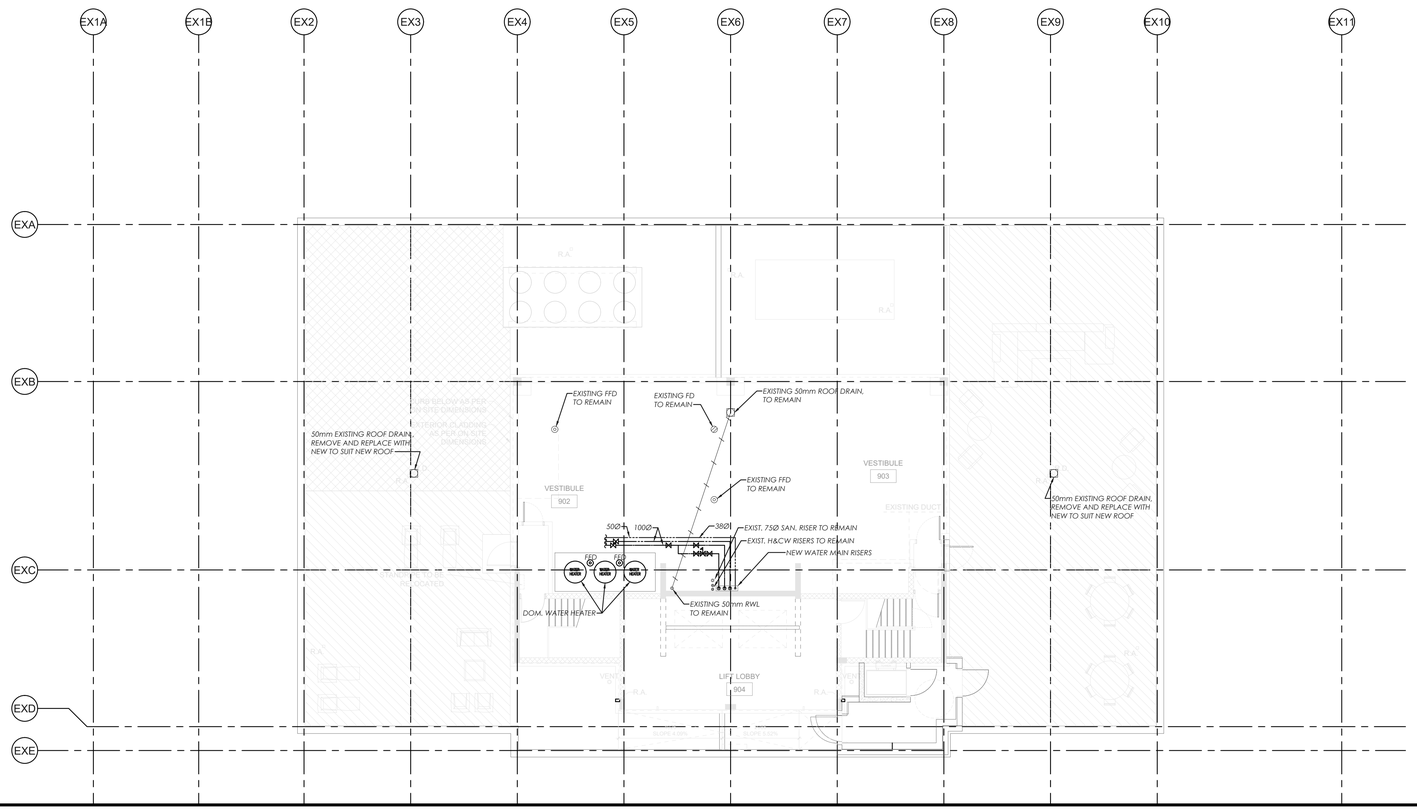

2 M104 ROOF & MPH PLAN - PHASE 1

SCALE = 1 : 100

IT IS THE RESPONSIBILITY OF THE APPROPRIATE CONTRACTOR TO CHECK AND VERIFY ALL DIMENSIONS ON SITE AND TO REPORT ALL ERRORS AND/OR OMISSIONS TO THE ARCHITECT.

ALL CONTRACTORS MUST COMPLY WITH ALL PERTINENT CODES AND BY-LAWS.

THIS DRAWING MAY NOT BE USED FOR CONSTRUCTION UNTIL SIGNED BY THE ARCHITECT.

DO NOT SCALE DRAWINGS.

COPYRIGHT RESERVED.

No.	DESCRIPTION	DATE
1	ISSUED FOR REVIEW	Aug. 27, 24

REVISIONS:

ARCHITECT SEAL:

SEAL DATE: STAMP DATE

NORTH ARROW:

CLIENT:

ARCHITECT:

PROJECT TITLE:

265 CARLING AVENUE

SHEET TITLE:

8TH, ROOF AND MPH FLOOR PLANS PLUMBING

DRAWN:

CHECKED:

SCALE: 1:100

SHEET No. M104

PROJECT No.