TRAIL ROAD BESS

CIVIL PACKAGE

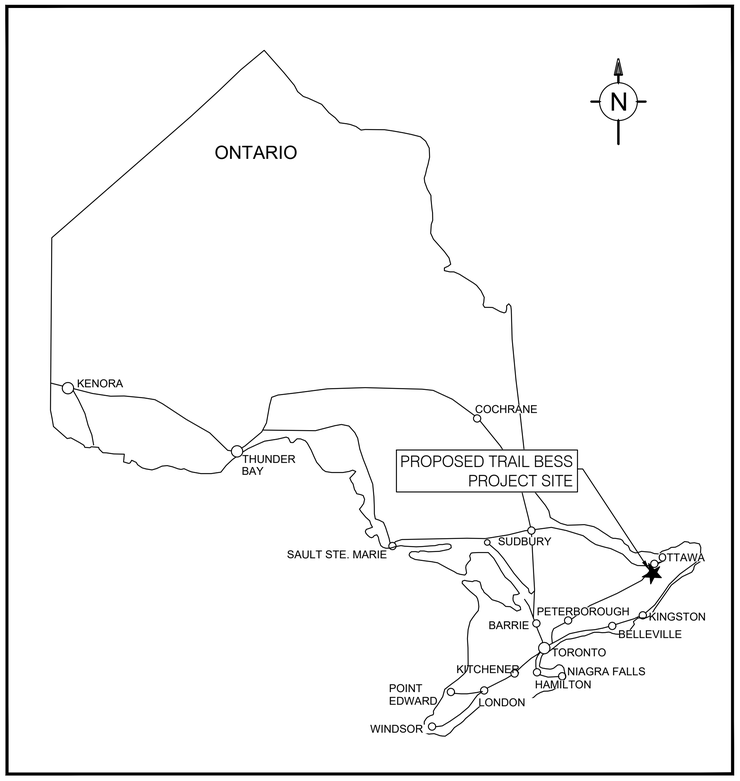

KEY PLAN
SCALE: NTS

DRAWING INDEX			
BBA DRAWING NO.	REV	DATE	SHEET DESCRIPTION
7154024-200000-41-D01-0001	AE	2025-10-28	COVER PAGE & DRAWING INDEX
7154024-200000-41-D01-0002	AF	2025-10-28	TYPICAL DETAILS
7154024-200000-41-D01-0003	AD	2025-10-28	GENERAL NOTES
7154024-200000-41-D01-0004	AA	2025-07-24	STANDARD DETAILS
7154024-200000-41-D10-0001	AD	2025-09-28	EROSION AND SEDIMENT CONTROL
7154024-200000-41-D10-0002	AB	2025-09-28	EROSION AND SEDIMENT CONTROL - DETAILS
7154024-200000-41-D20-0001	AE	2025-09-28	OVERALL SITE LAYOUT
7154024-200000-41-D20-0002	AI	2025-09-28	SITE PLAN
7154024-200000-41-D20-0003	AJ	2025-09-28	SITE PLAN OVERALL
7154024-200000-41-D20-0004	AB	2025-09-22	SWITCHYARD
7154024-200000-41-D20-0005	AA	2025-09-24	SETBACKS FROM EXISTING RESIDENCES
7154024-200000-41-D30-0001	AB	2025-10-28	OVERALL SITE LAYOUT PRE DEVELOPMENT
7154024-200000-41-D30-0002	AB	2025-10-28	OVERALL SITE LAYOUT POST DEVELOPMENT
7154024-200000-41-D40-0001	AF	2025-10-28	FIRE PROTECTION LOCATION
7154024-200000-41-D50-0001	AG	2025-10-28	GRADING AND DRAINAGE PLAN
7154024-200000-41-D52-0001	AF	2025-10-28	PLAN VIEW SECTIONS 1 OF 2
7154024-200000-41-D52-0002	AE	2025-10-28	PLAN VIEW SECTIONS 2 OF 2
7154024-200000-41-D52-0003	AE	2025-10-28	SECTIONS 1 OF 2
7154024-200000-41-D52-0004	AF	2025-10-28	SECTIONS 2 OF 2
7154024-200000-41-D70-0001	AF	2025-10-28	RETENTION POND VIEW PLAN AND SECTIONS
7154024-200000-41-D90-0001	AB	2025-05-09	FENCE

FOR PERMITTING
NOT TO BE USED FOR CONSTRUCTION

REFERENCE DRAWINGS		REVISIONS				
DRAWING No.	DESCRIPTION	REV	DESCRIPTION	VERIFIED BY	APPROVED BY	DATE
-	-	AA	FOR COMMENTS	B. THOMAS	V. BRUNELLE P. Eng. P.E.O No. 100617887	2025-05-02
		AB	FOR PERMITTING	B. THOMAS	V. BRUNELLE P. Eng. P.E.O No. 100617887	2025-05-13
		AC	FOR PERMITTING	B. THOMAS	V. BRUNELLE P. Eng. P.E.O No. 100617887	2025-07-24
		AD	FOR COMMENTS	B. THOMAS	V. BRUNELLE P. Eng. P.E.O No. 100617887	2025-09-15
		AE	FOR PERMITTING	B. THOMAS	V. BRUNELLE P. Eng. P.E.O No. 100617887	2025-10-28

SEAL:
LICENSED PROFESSIONAL ENGINEER
V. BRUNELLE
100617887
PROVINCE OF ONTARIO
2025-10-28

CLIENT: Evolugen by Brookfield Renewable

PROJECT: TRAIL ROAD BESS
TITLE: CIVIL
COVER PAGE & DRAWING INDEX
GENERAL
BATTERIES WITH SUNGROW TECHNOLOGY

DESIGNED BY:	DRAFTED BY:
B. THOMAS	A. MENESES
PREPARED BY:	CHECKED BY:
B. THOMAS	V. BRUNELLE P. Eng. P.E.O No. 100617887
SCALE: N/A	DATE: 2025-04-24

DRAWING No.: 7154024-200000-41-D01-0001 | SHEET: 01 | SIZE: A1 | REV. AE

BY: MENESES, ANDRES
PRINTED: 2025-10-27 14:41:27

0 1 2 3 4 5 6 7 8 9 10 cm