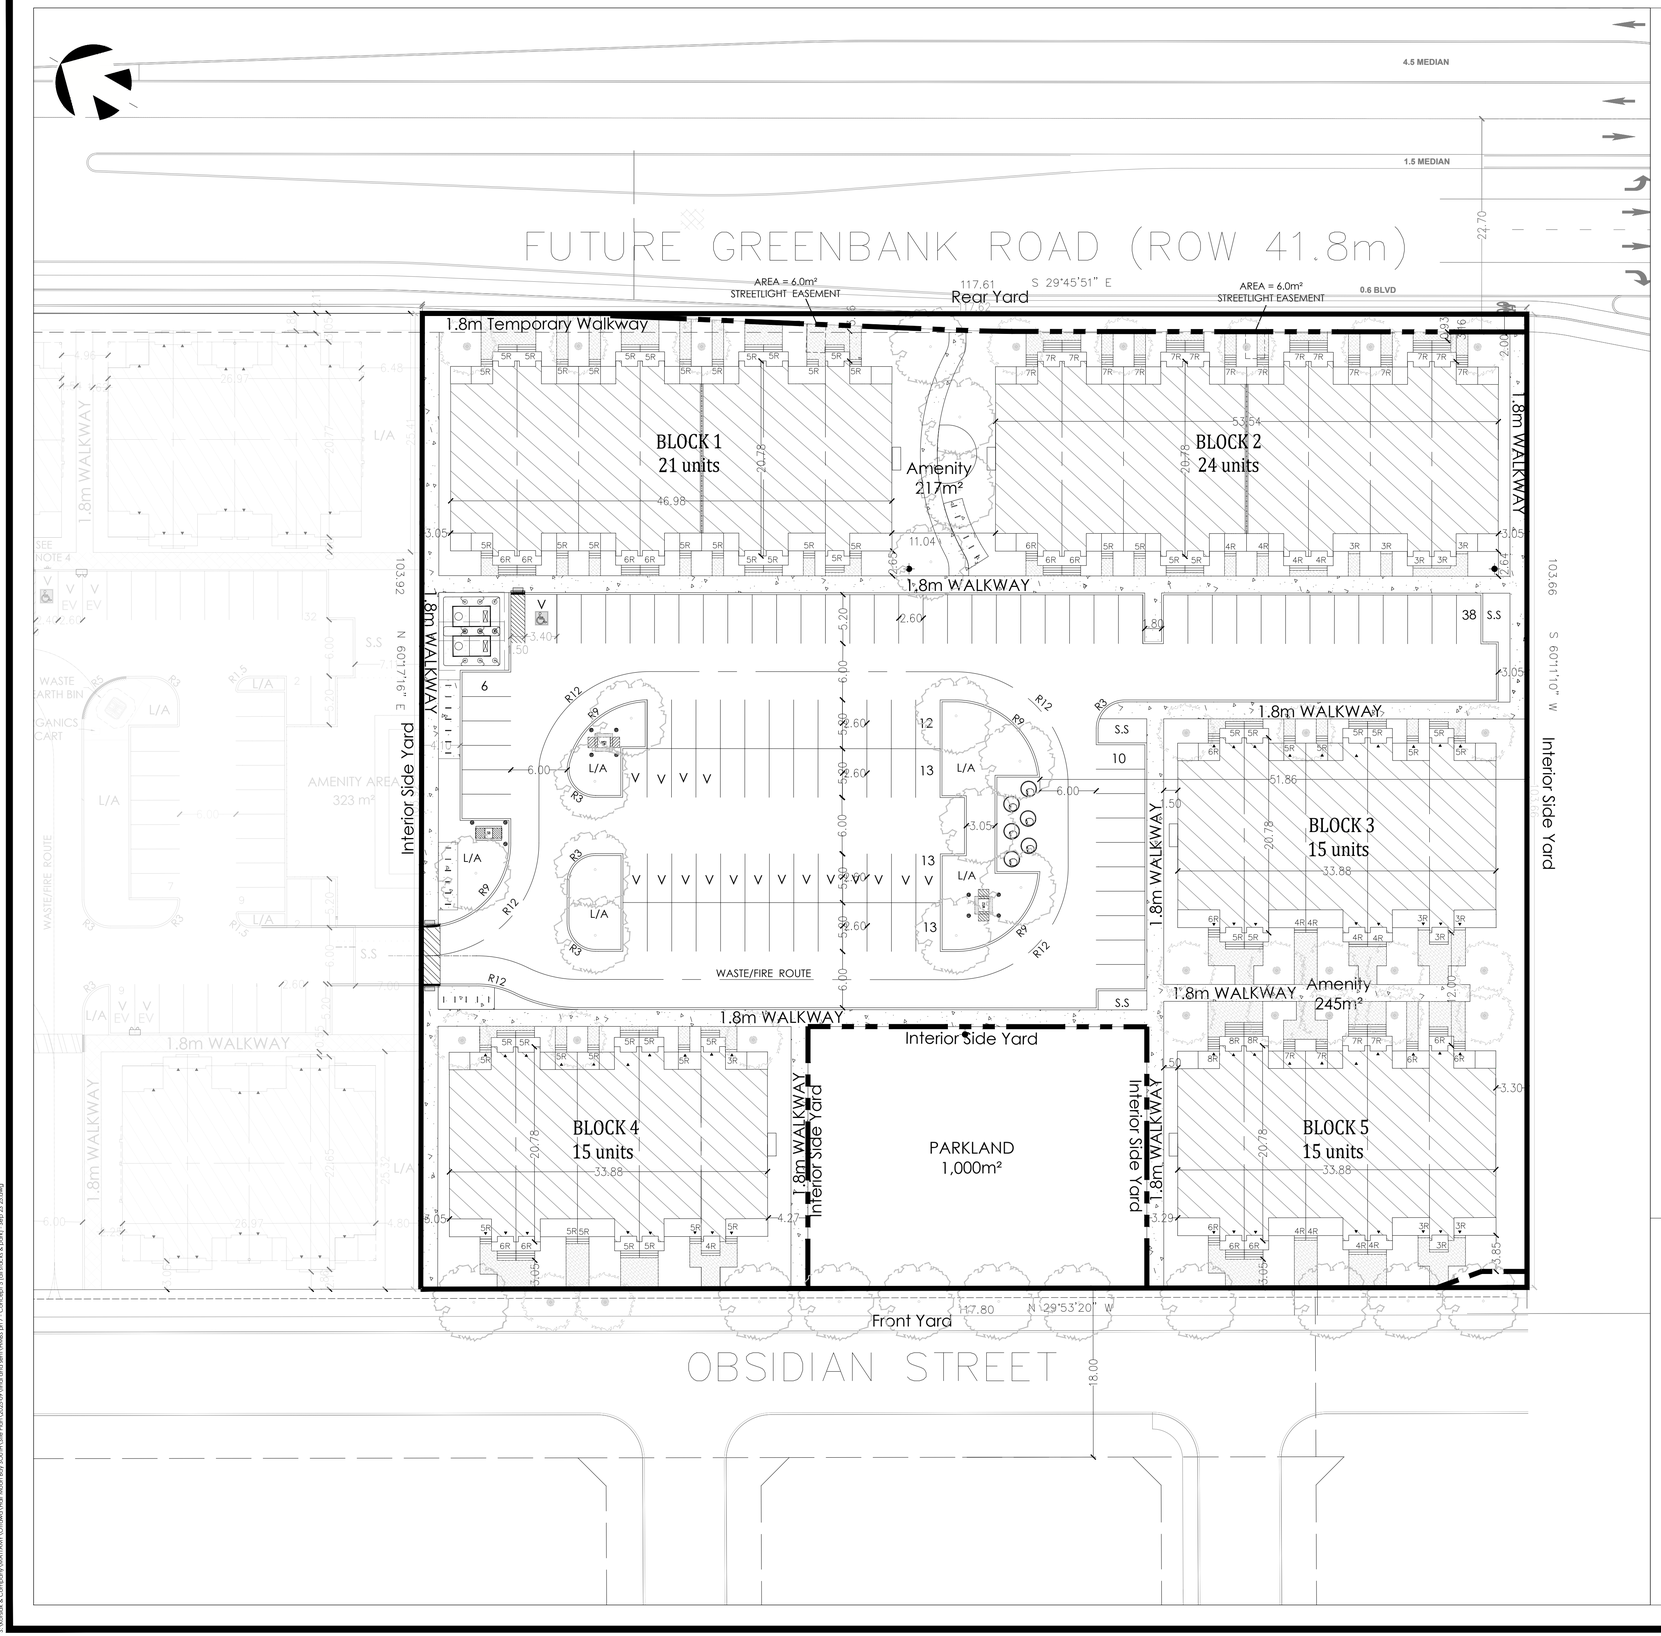
FUTURE GREENBANK ROAD (ROW 41.8m)
4.5 MEDIAN
1.5 MEDIAN
0.6 BLVD
AREA = 6.0m² STREETLIGHT EASEMENT
AREA = 6.0m² STREETLIGHT EASEMENT
117.61
S 29°45'51" E
Rear Yard
1.8m Temporary Walkway
BLOCK 1
21 units
BLOCK 2
24 units
Amenity
217m²
1.8m WALKWAY
1.8m WALKWAY
1.8m WALKWAY